


Ashton New Road, Clayton

SCALE 1:1250

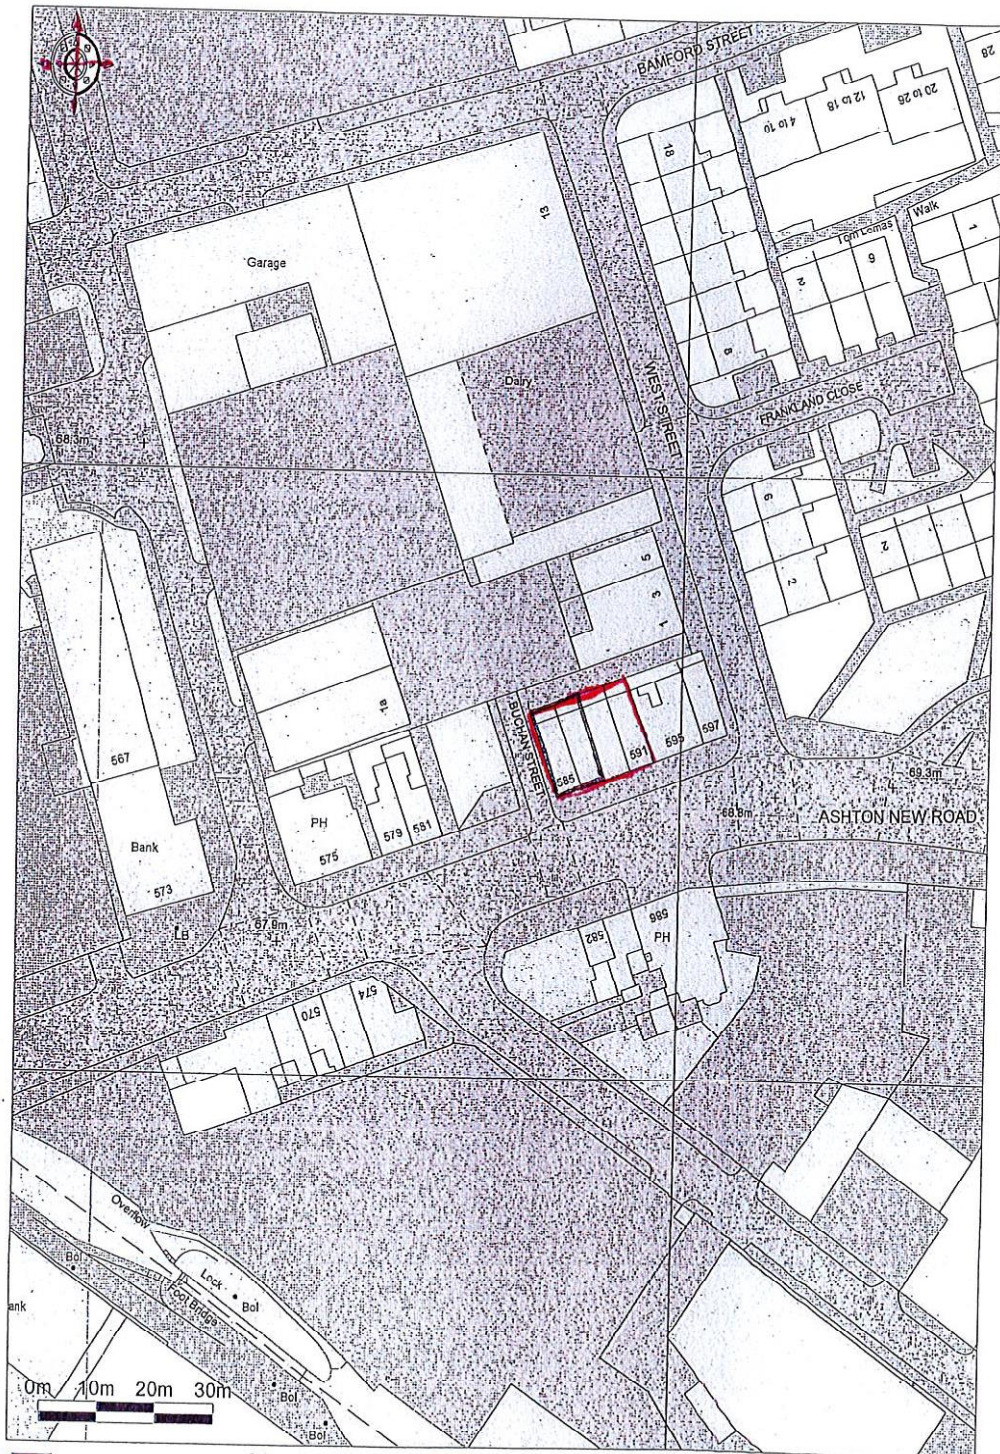

Promap

Ordnance Survey © Crown Copyright 2012. All rights reserved.
Licence number 100020449. Plotted Scale - 1:1250