



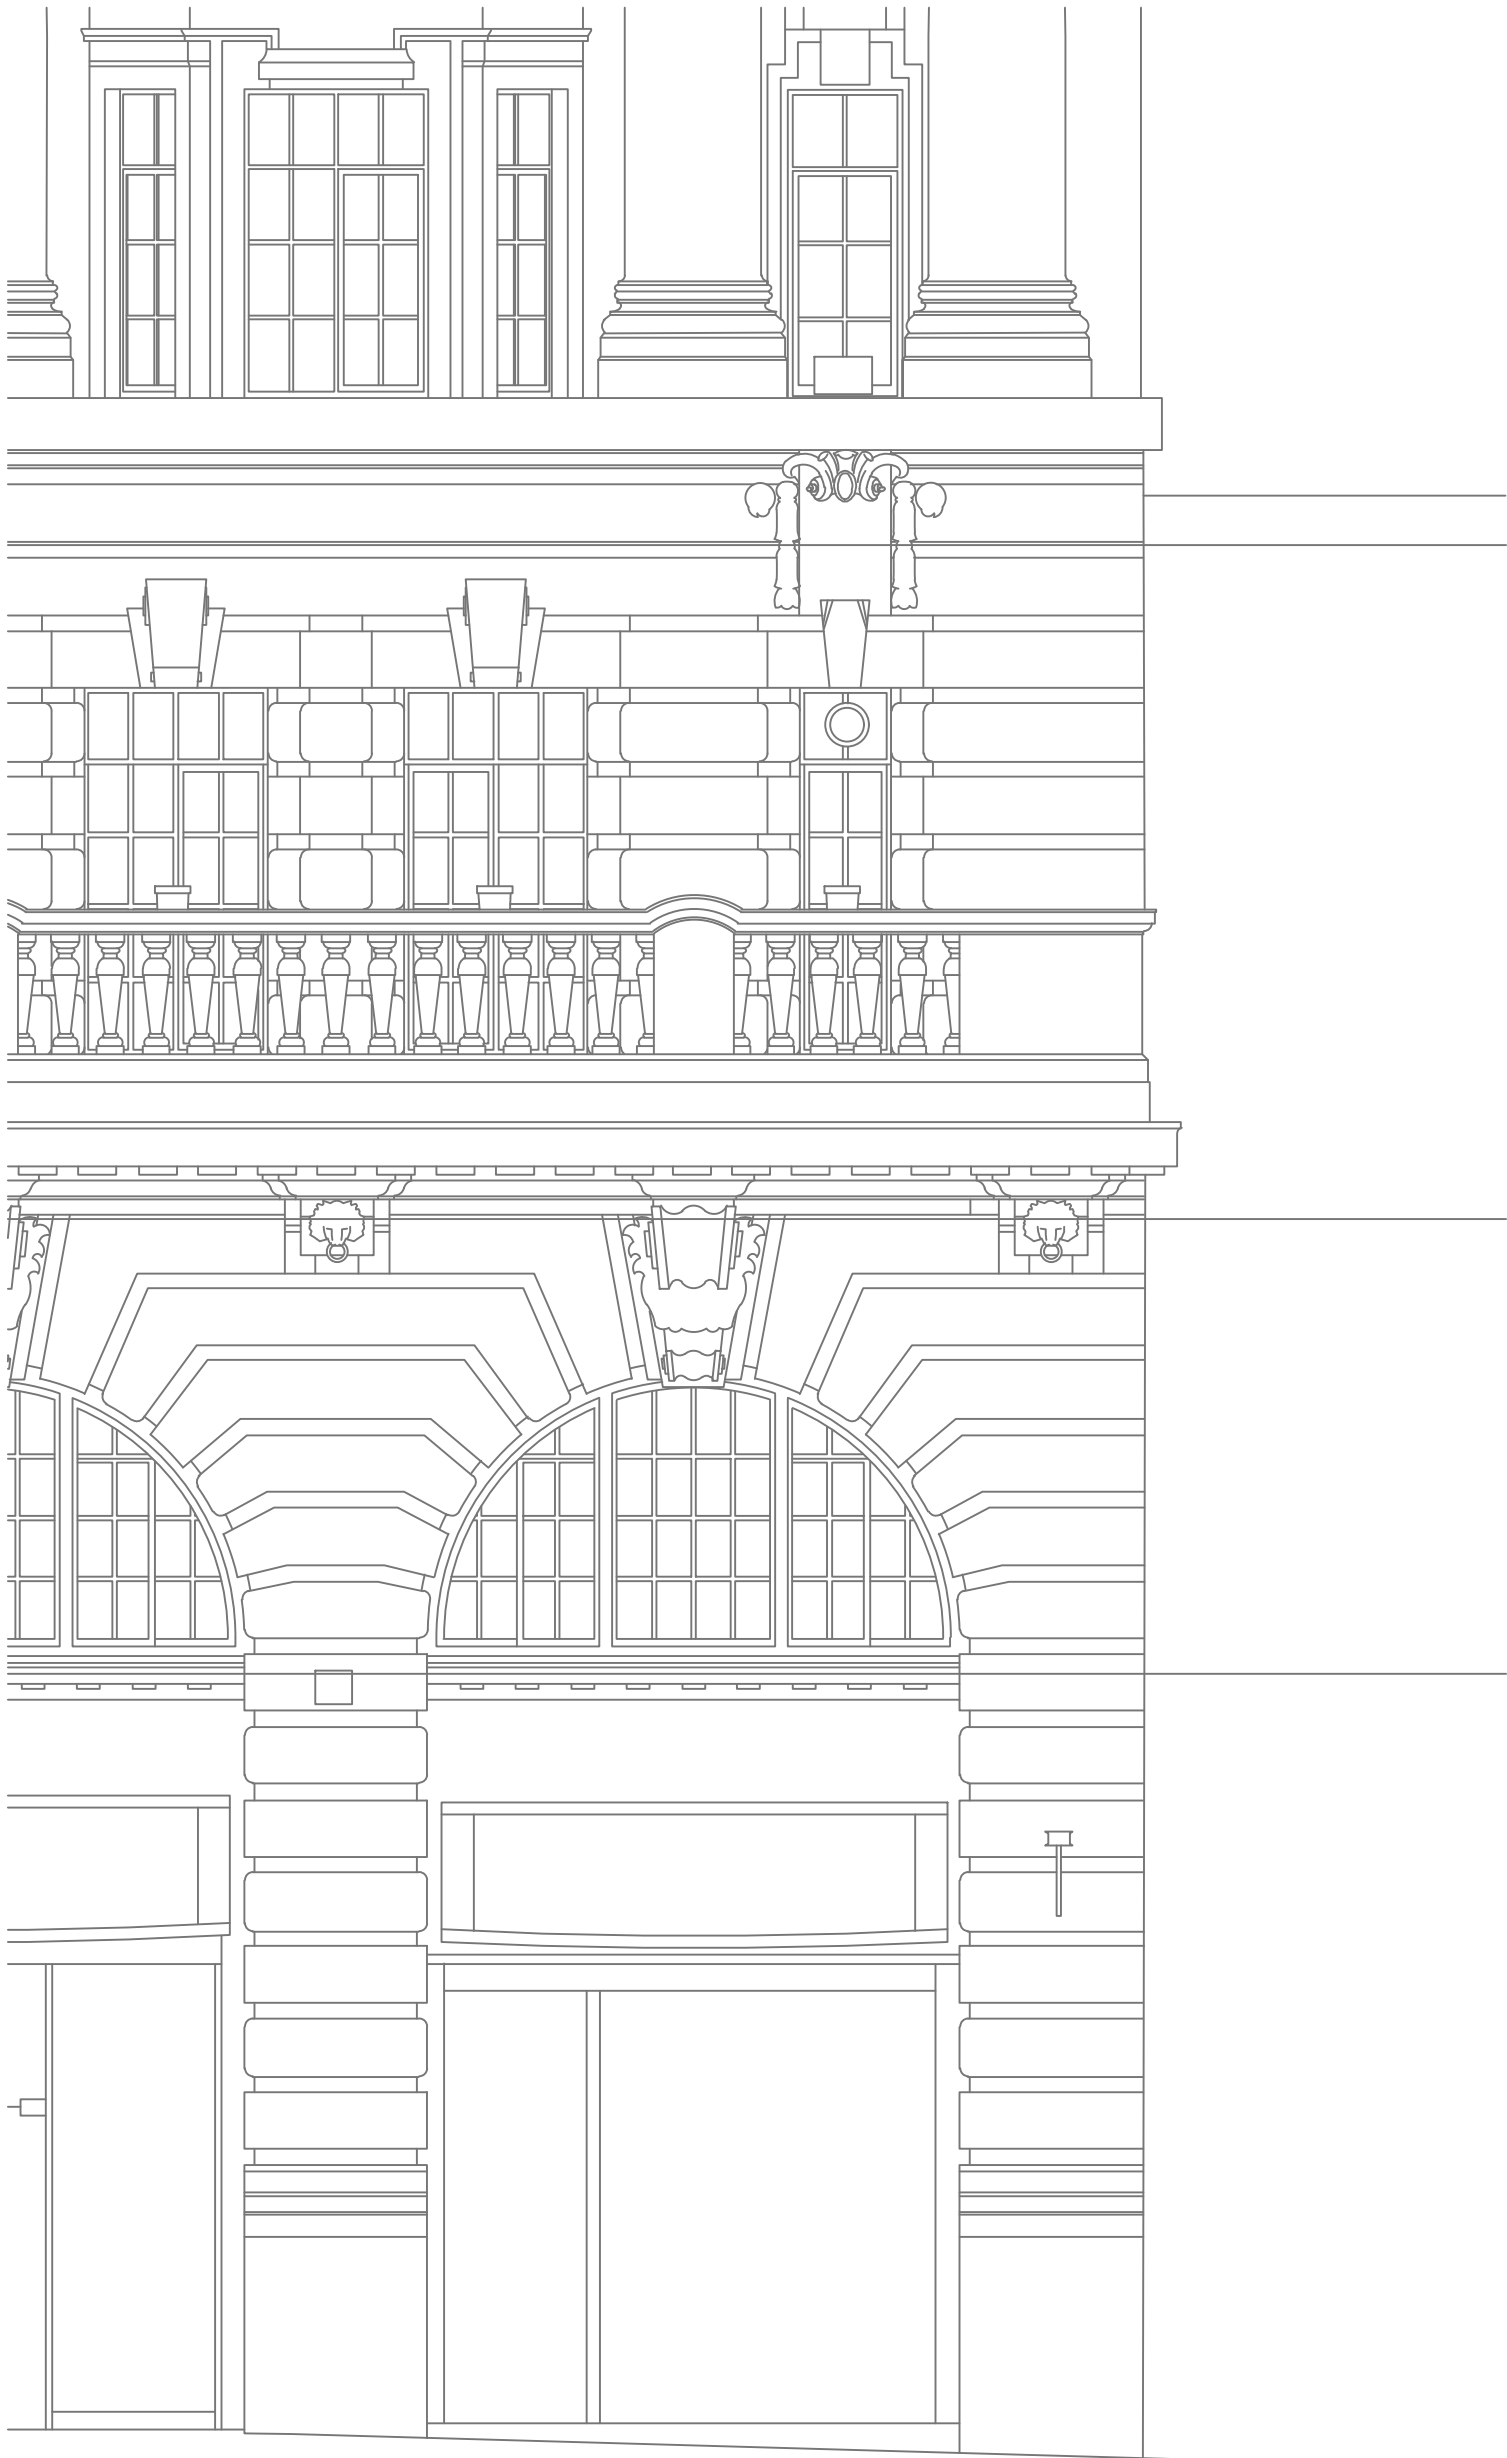

EXISTING FRONT ELEVATION

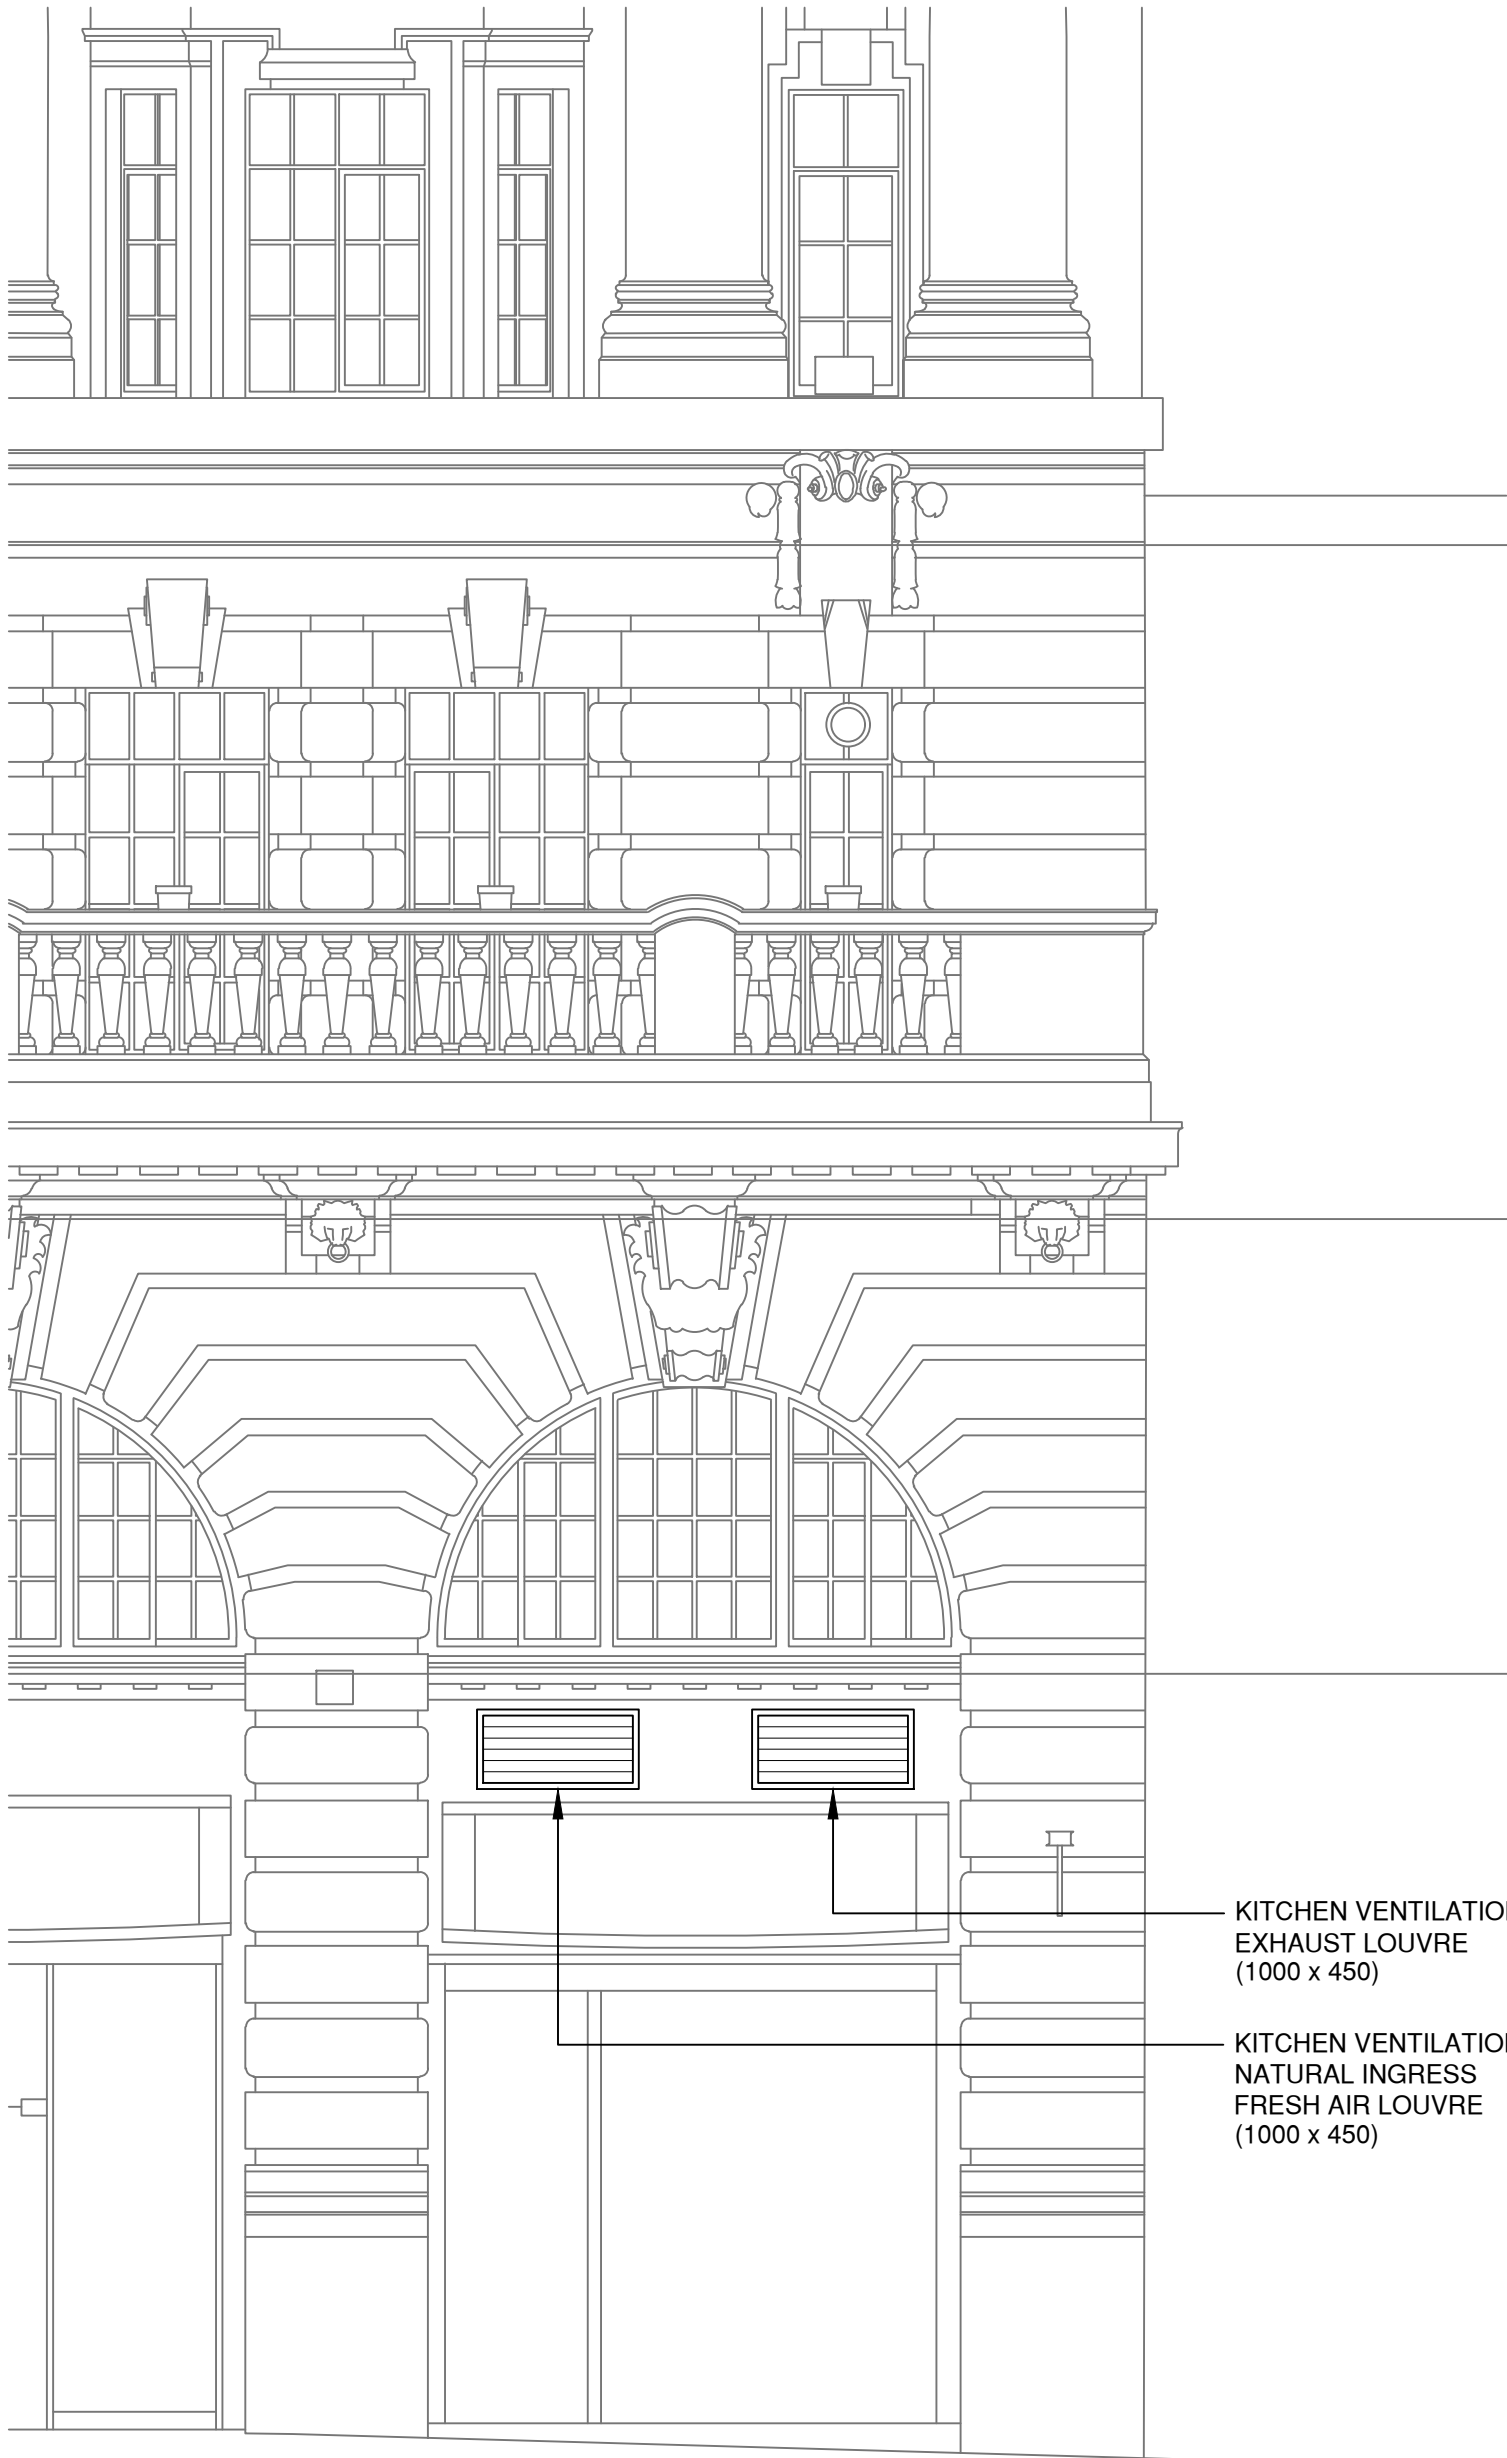

PROPOSED FRONT ELEVATION