
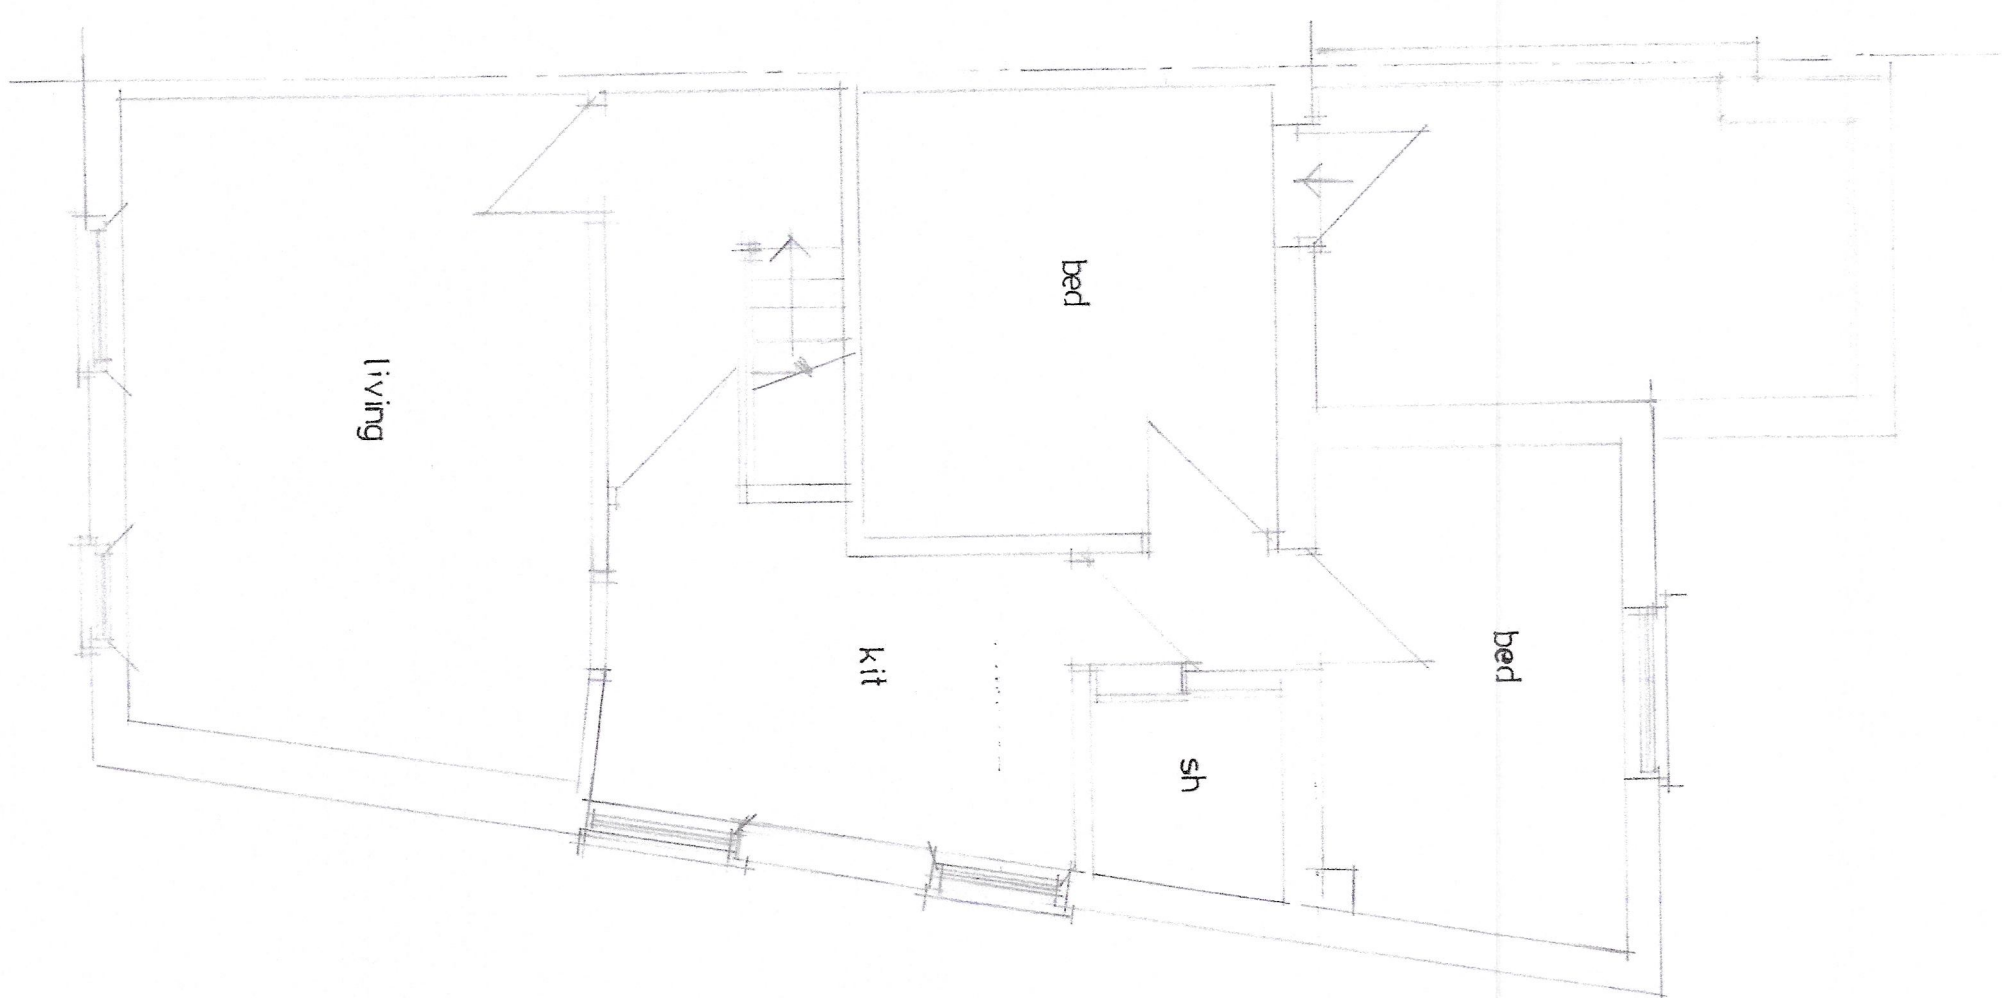
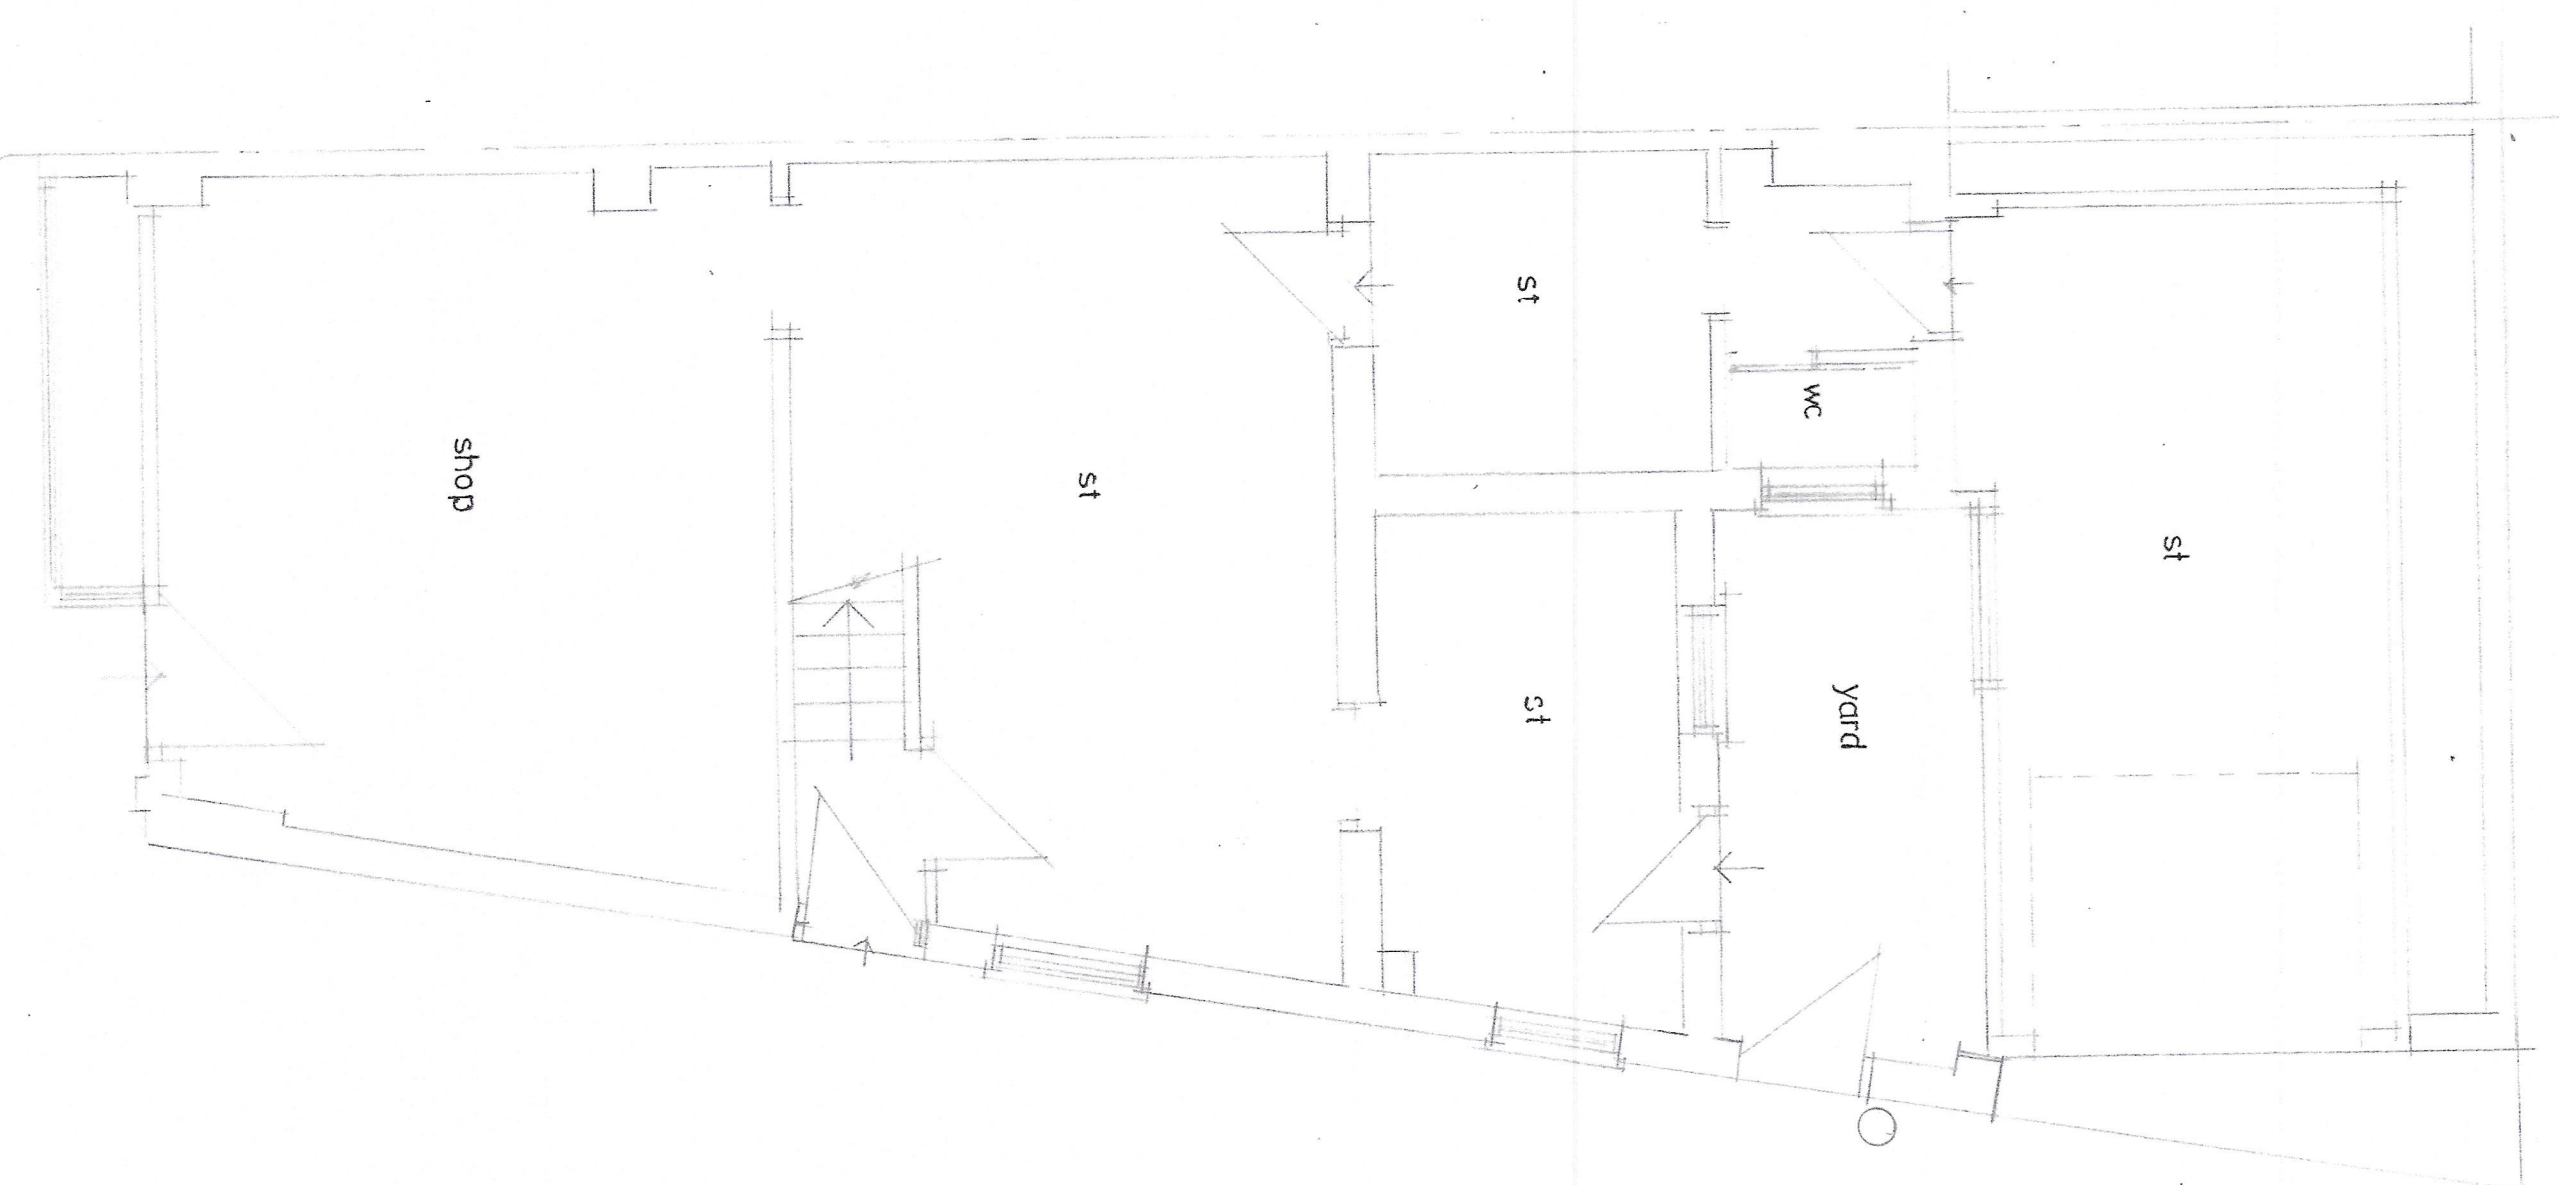


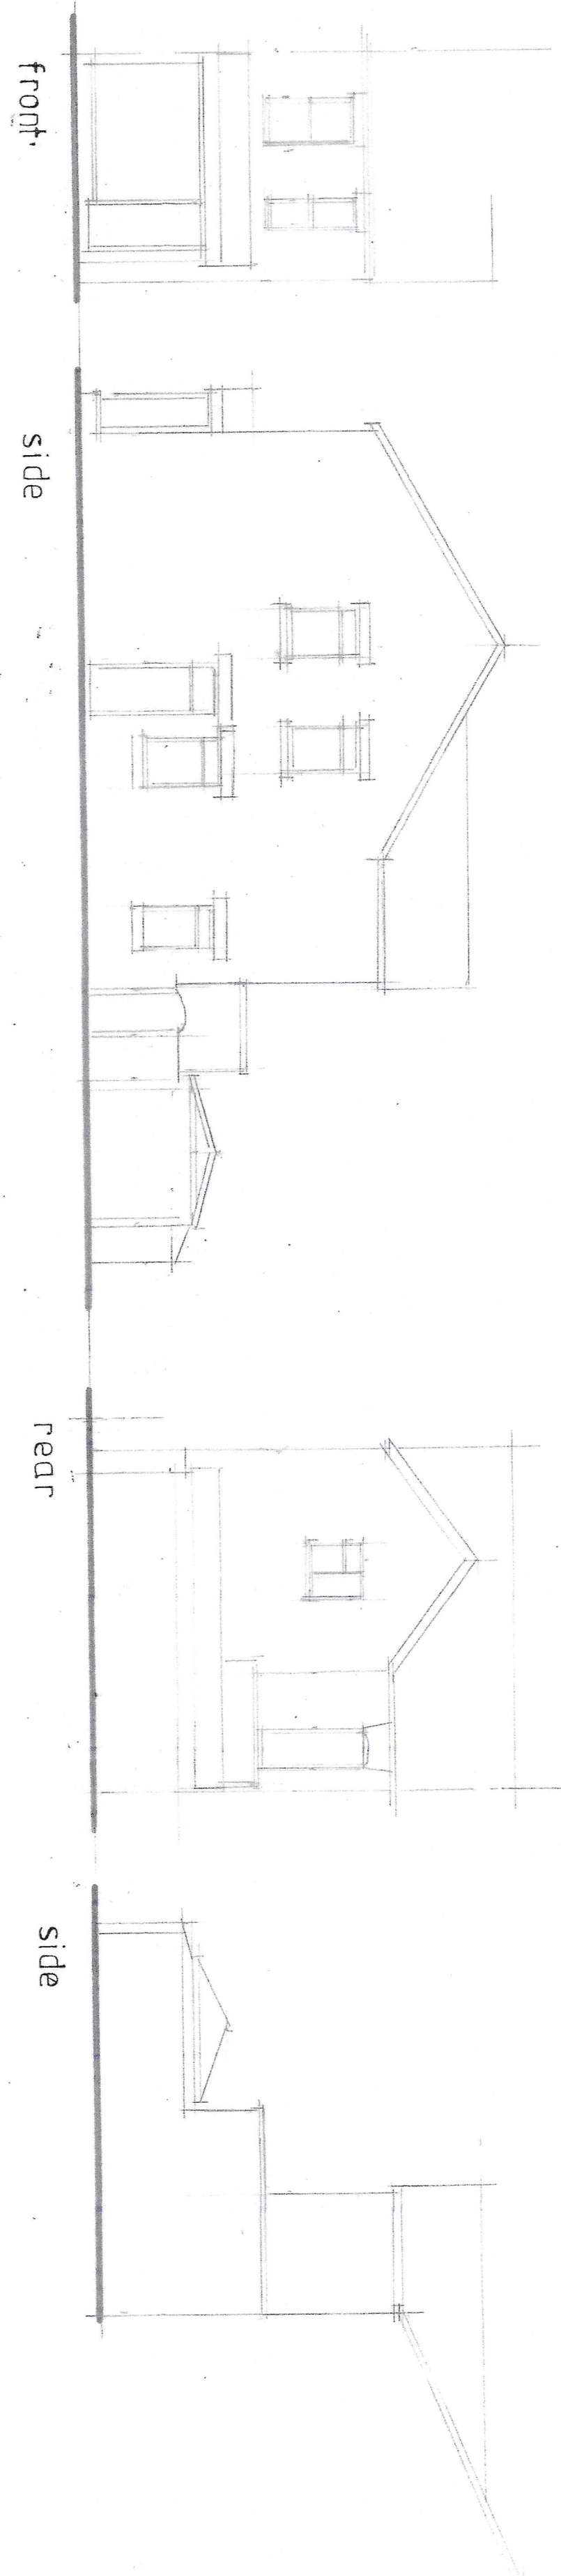

GROUND

FIRST

SITE ADDRESS :

1, CHISWICK ROAD
DIDSBURY
M20 1PZ

CLIENT

MOR 777 LTD
176 ACOMB STREET
MANCHESTER M14 4DZ

JOB TITLE

PROPOSED, EXTENSIONS AND
ALTERATIONS TO FORM
ADDITIONAL SELF-CONTAINED FLAT
DRG. TITLE
PLANS AND ELEVATIONS
AS EXISTING

**HOLBOROW +
ORMESHER +
Limited**

**architectural &
interior design**

15 OVERTON CLOSE
MIDDLEWICH
CHESHIRE CW10 0PZ
phone: 07770 834939

ISSUE	ORIGINAL	1	2	3	4	5	6	7
-------	----------	---	---	---	---	---	---	---

REVISION								
----------	--	--	--	--	--	--	--	--

DATE								
------	--	--	--	--	--	--	--	--

DRAWN								
-------	--	--	--	--	--	--	--	--

CHECKED								
---------	--	--	--	--	--	--	--	--

APPROVED								
----------	--	--	--	--	--	--	--	--

SCALE								
-------	--	--	--	--	--	--	--	--

1:50 & 1:100 of A1								
--------------------	--	--	--	--	--	--	--	--

DRAWING NUMBER								
----------------	--	--	--	--	--	--	--	--

2285 / 23 / 01								
----------------	--	--	--	--	--	--	--	--