





Front (North) Elevation - Existing
1 : 50

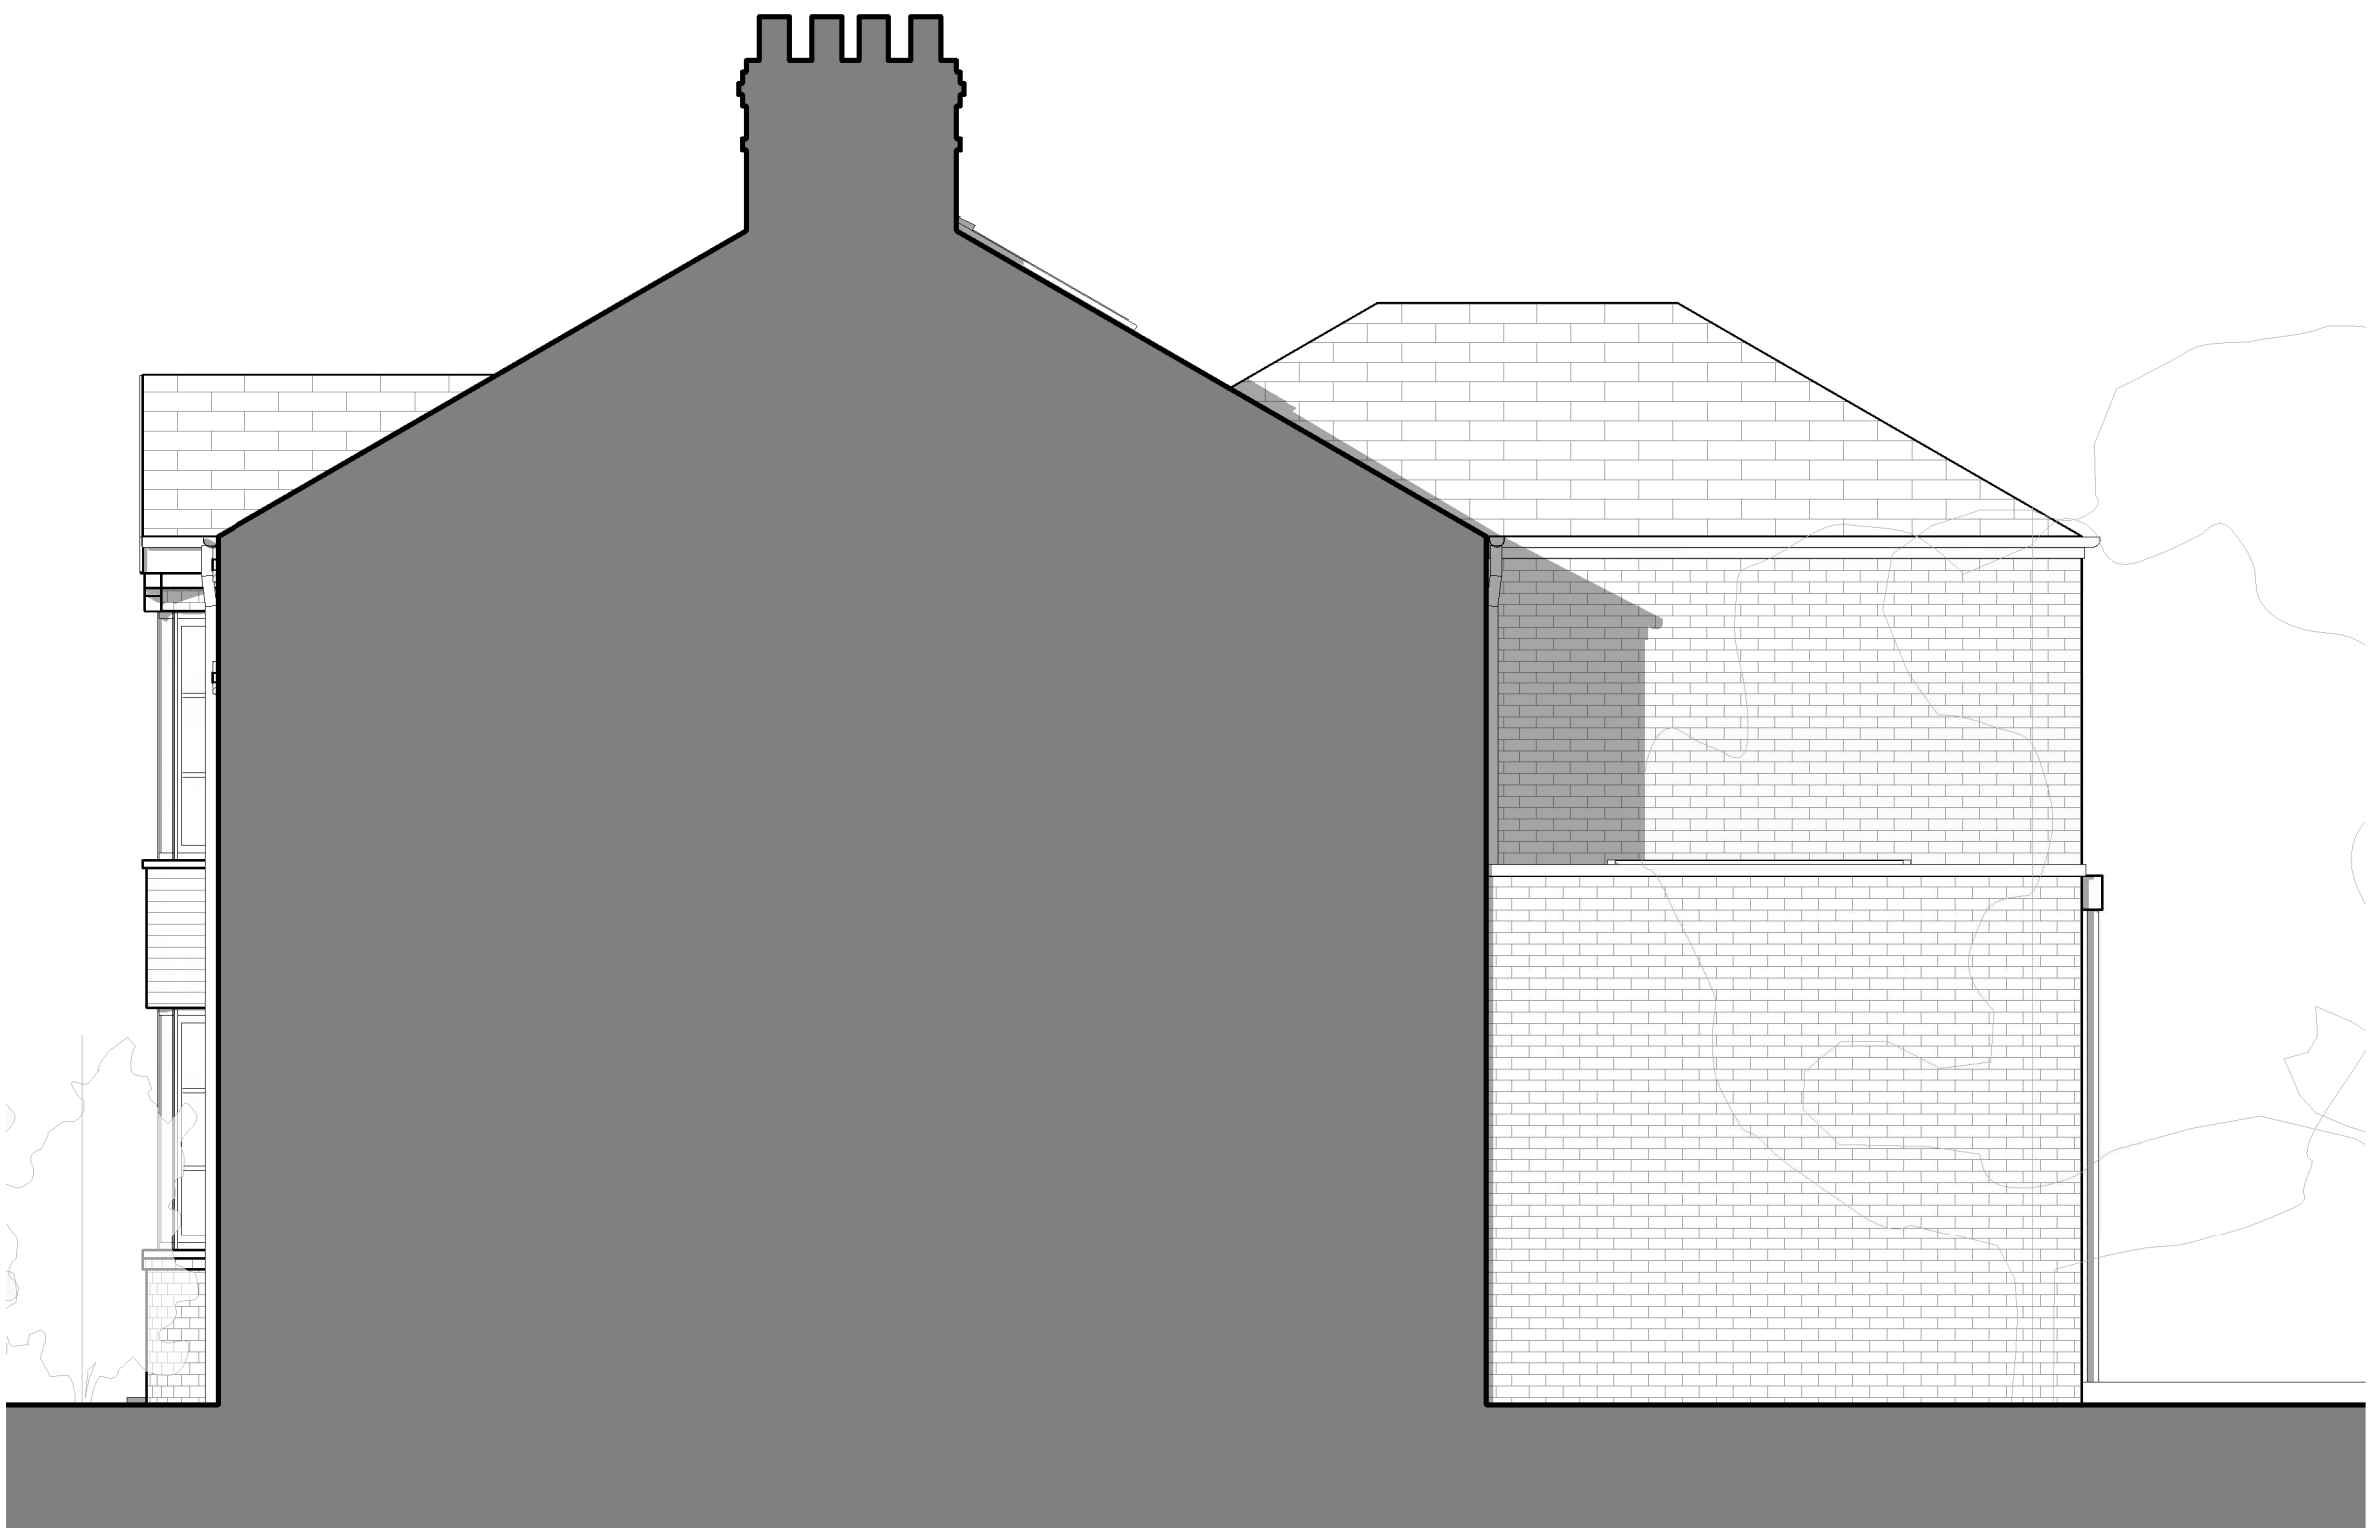

Side (West) Elevation - Existing
1 : 50

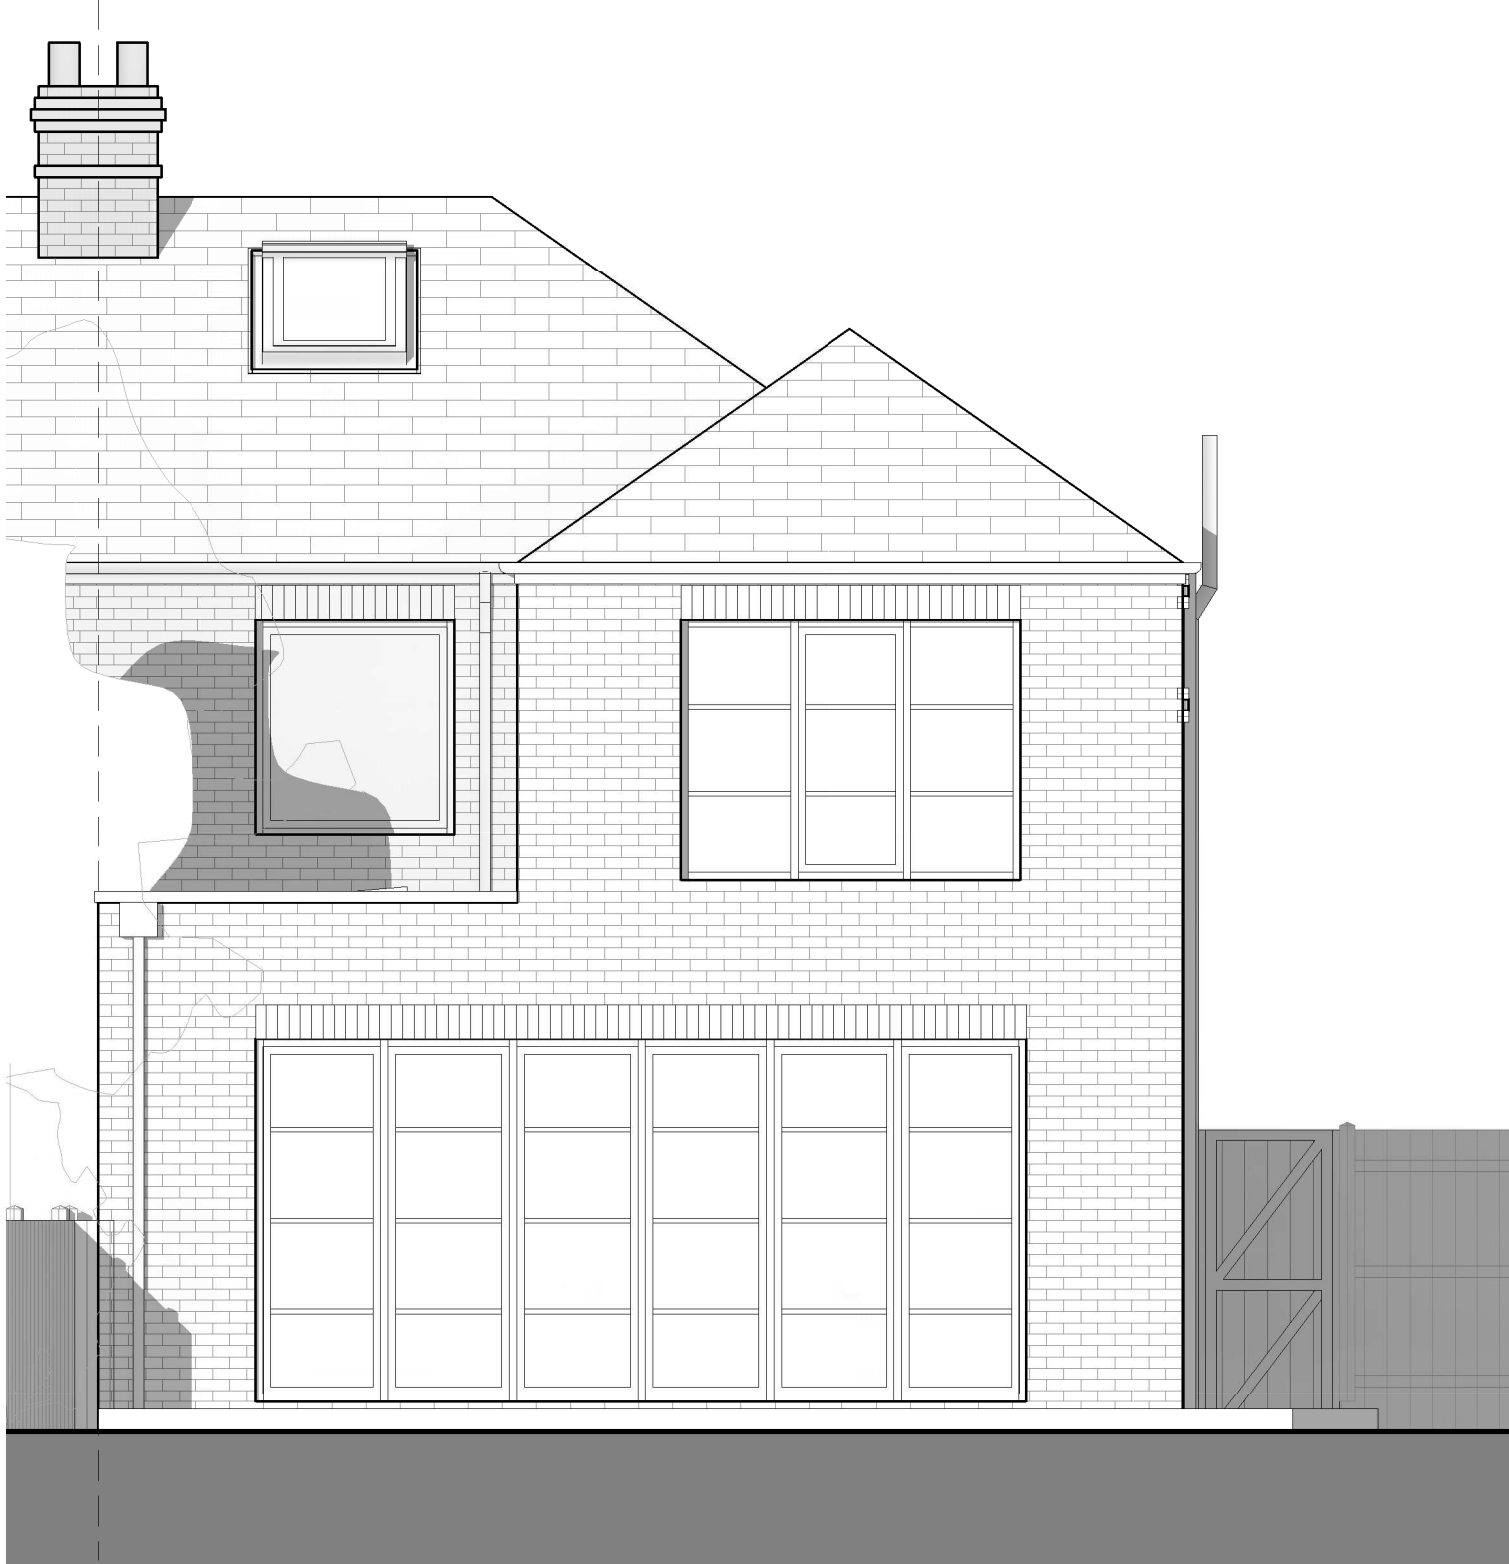

Rear (South) Elevation - Existing
1 : 50



Side (East) Elevation - Existing
1 : 50

NOTES
The Contractor is to check all dimensions and site conditions before commencing.
Do not scale from this drawing.
This drawing remains the copyright of WHYL Architecture.

KEYPLAN

MATERIALS KEY

WALL
Facing brickwork.
Precast concrete coping.

ROOF
Concrete interlocking tiles.
Single ply membrane.

ROOFLIGHT
DGU, frame colour grey.

WINDOWS
DGU Aluminium, frame colour black.

DOORS
DGU Aluminium, frame colour black.
Timber frame front door.

RAINWATER GOODS
uPVC, colour black.

Rev	Planning issue		WL	29.01.23
	Description		By	Date
Client	Mr T Bolton			
Project	106 Fog Lane, Didsbury			
Drawing	Existing Elevations			
Dwg No.	106FL - 215			Rev A
Date	10/09/22	Scale	1 : 50	@ A1
Drawn	WL	Approved	Approver	
Status	Concept			

WHYL ARCHITECTURE
T: 07894 348777
whyarchitecture@hotmail.co.uk