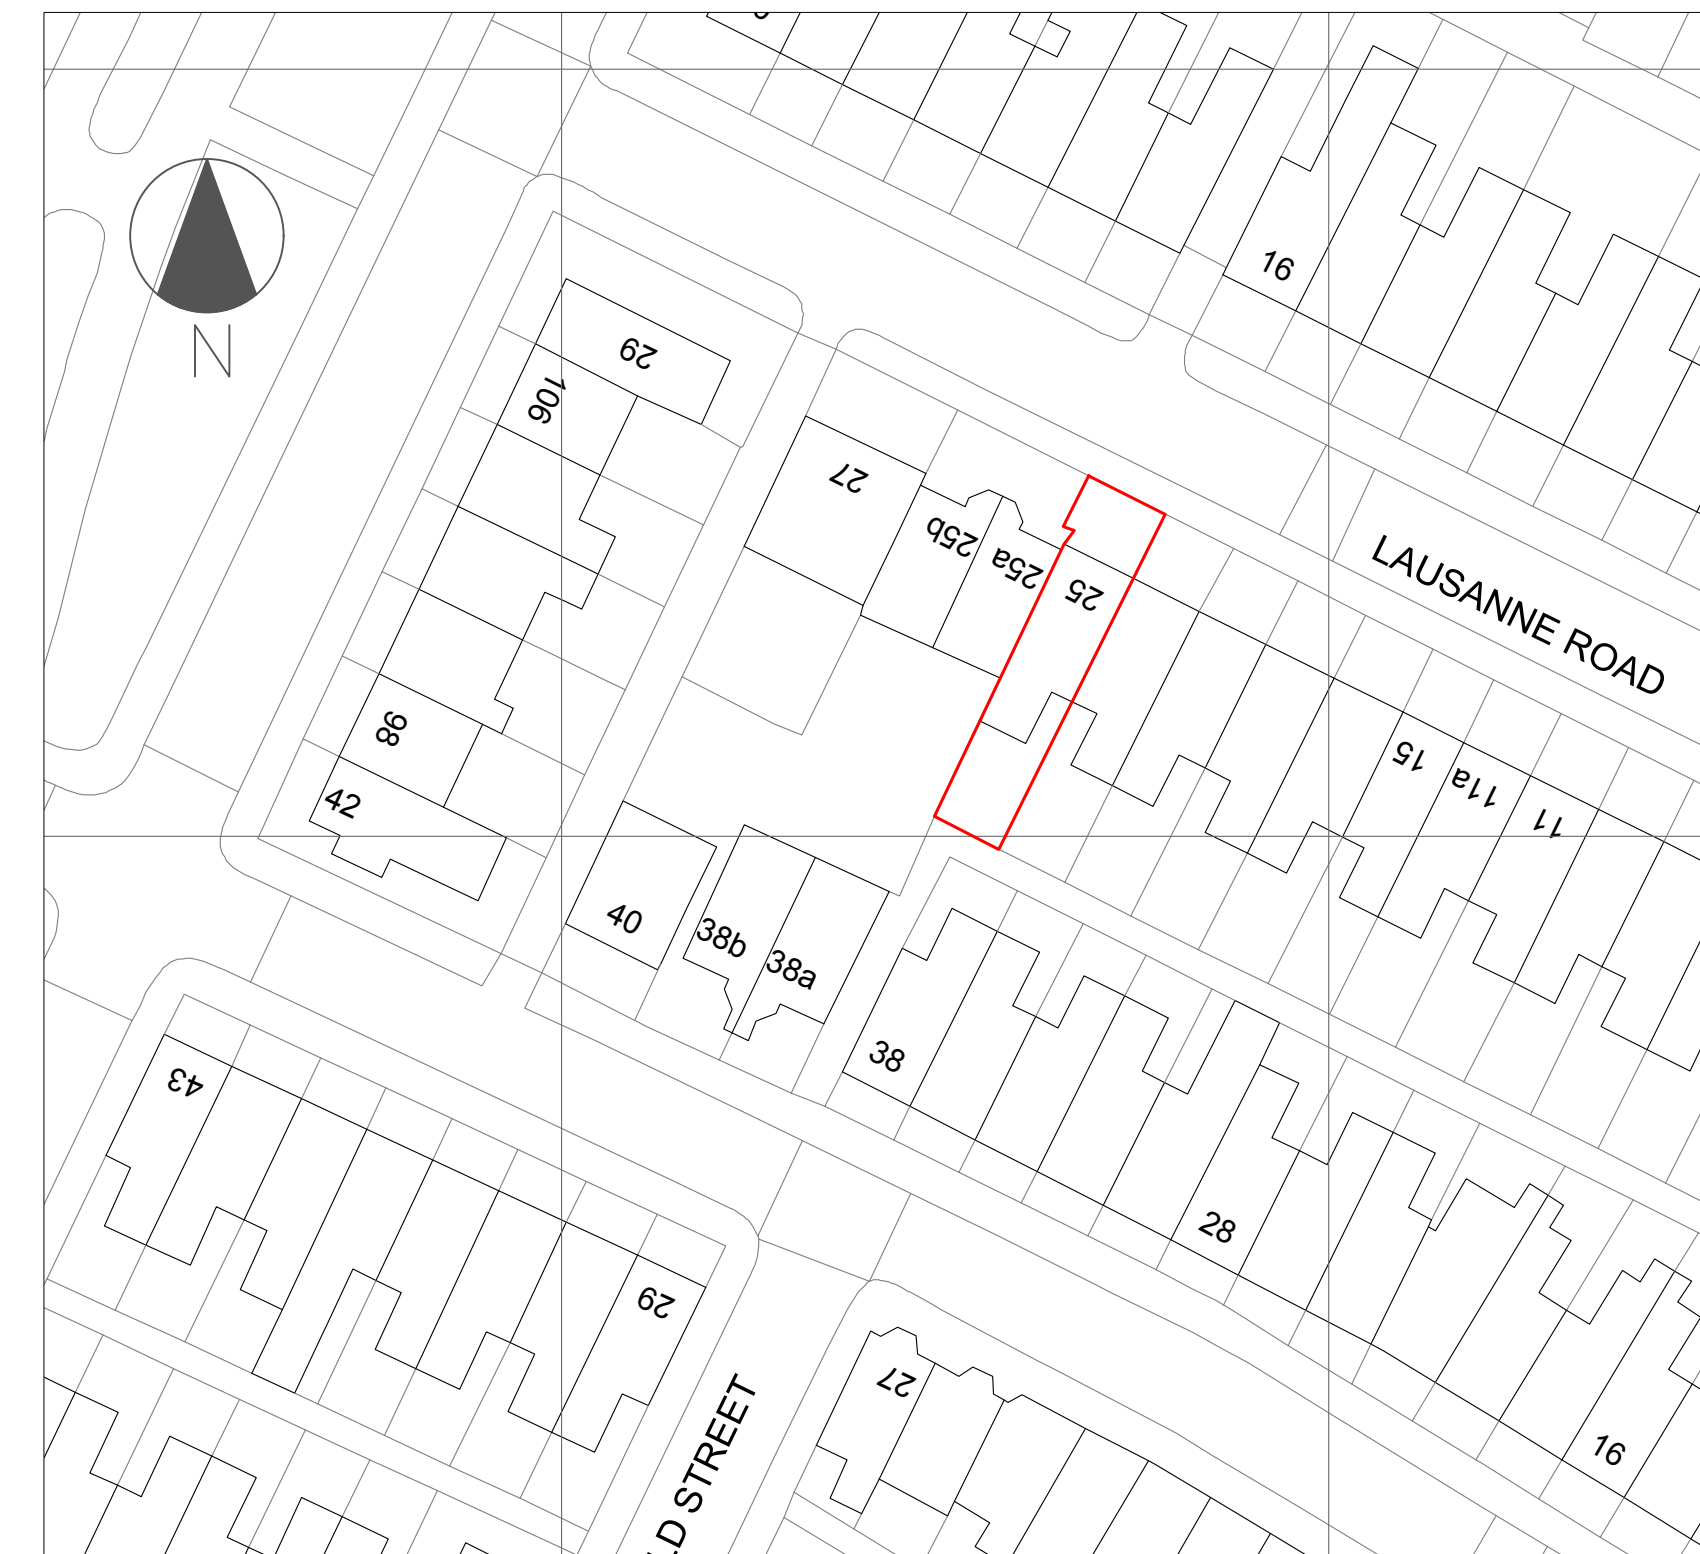
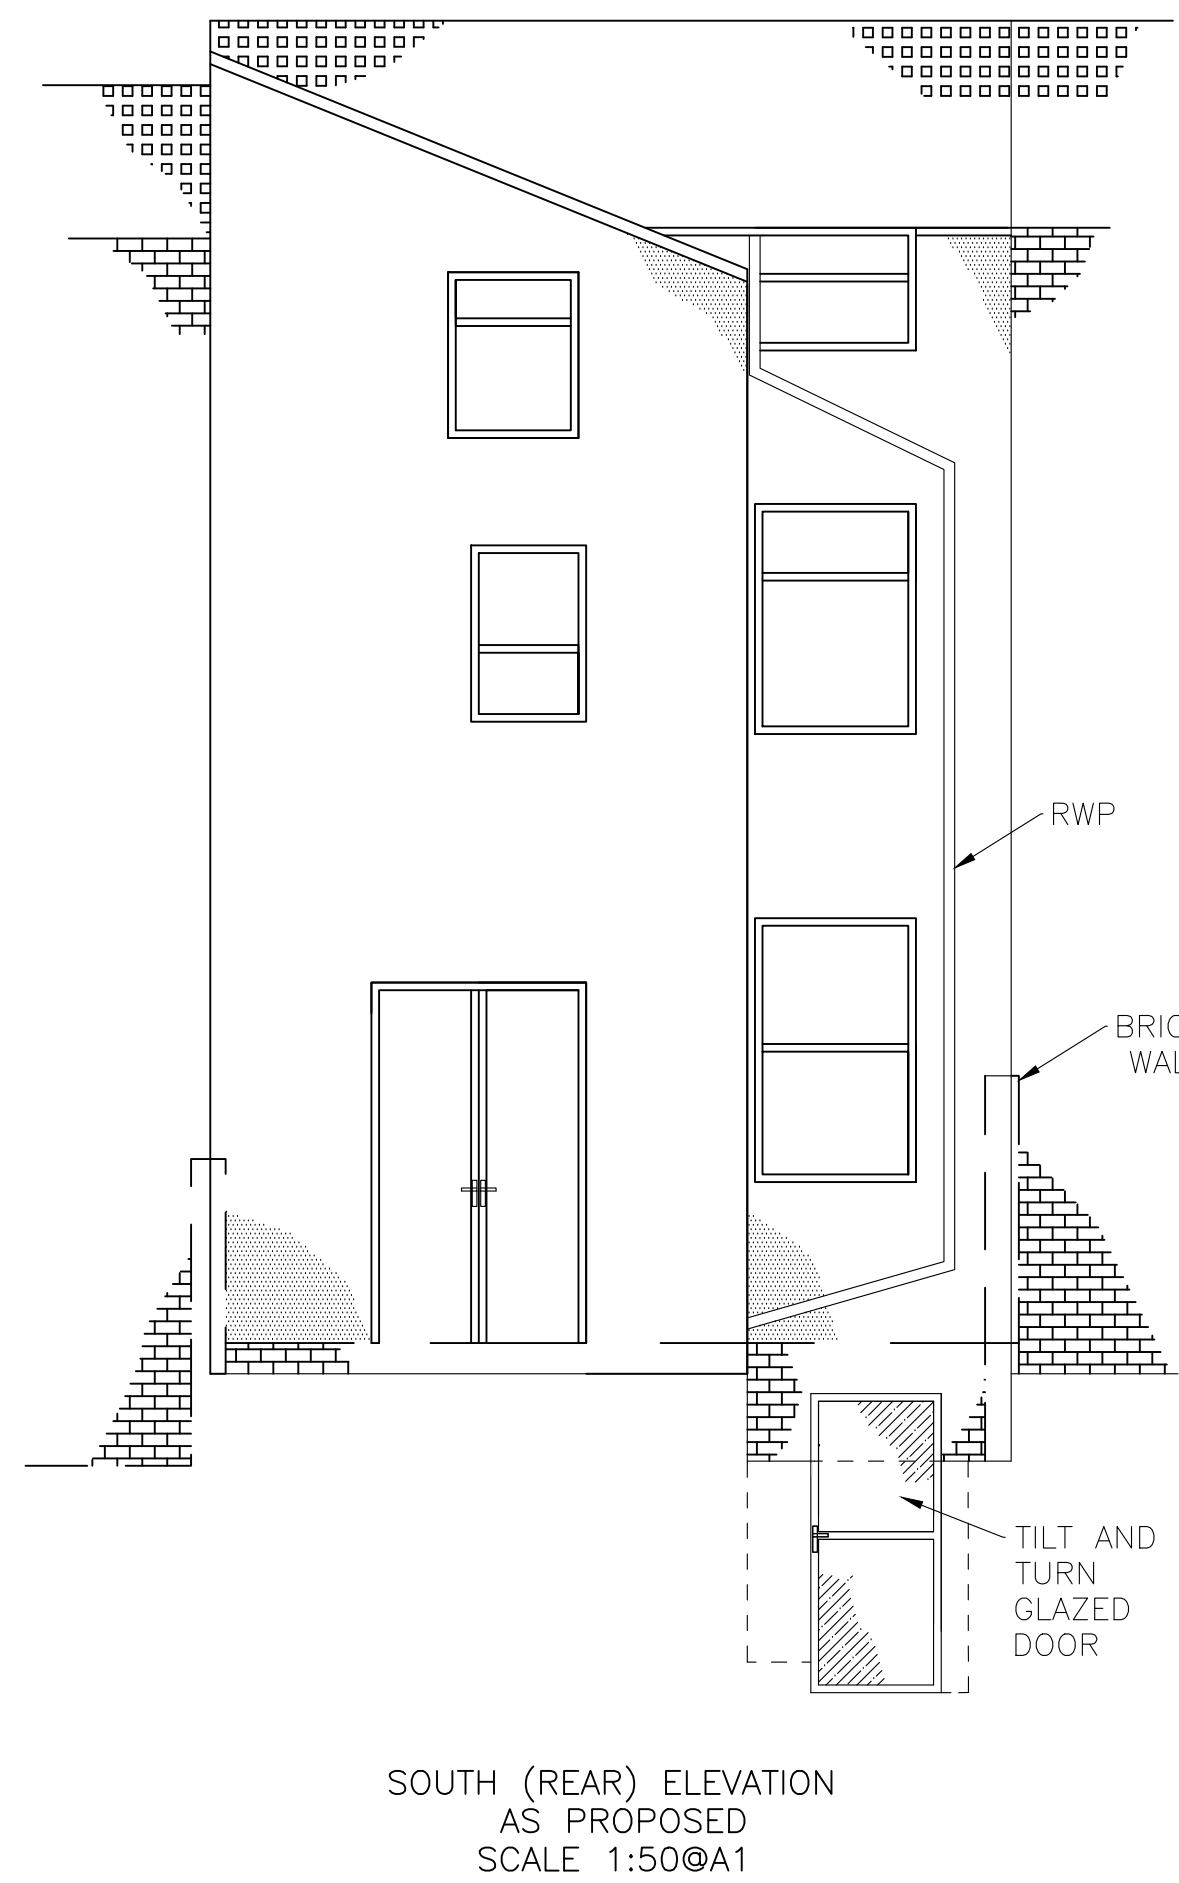
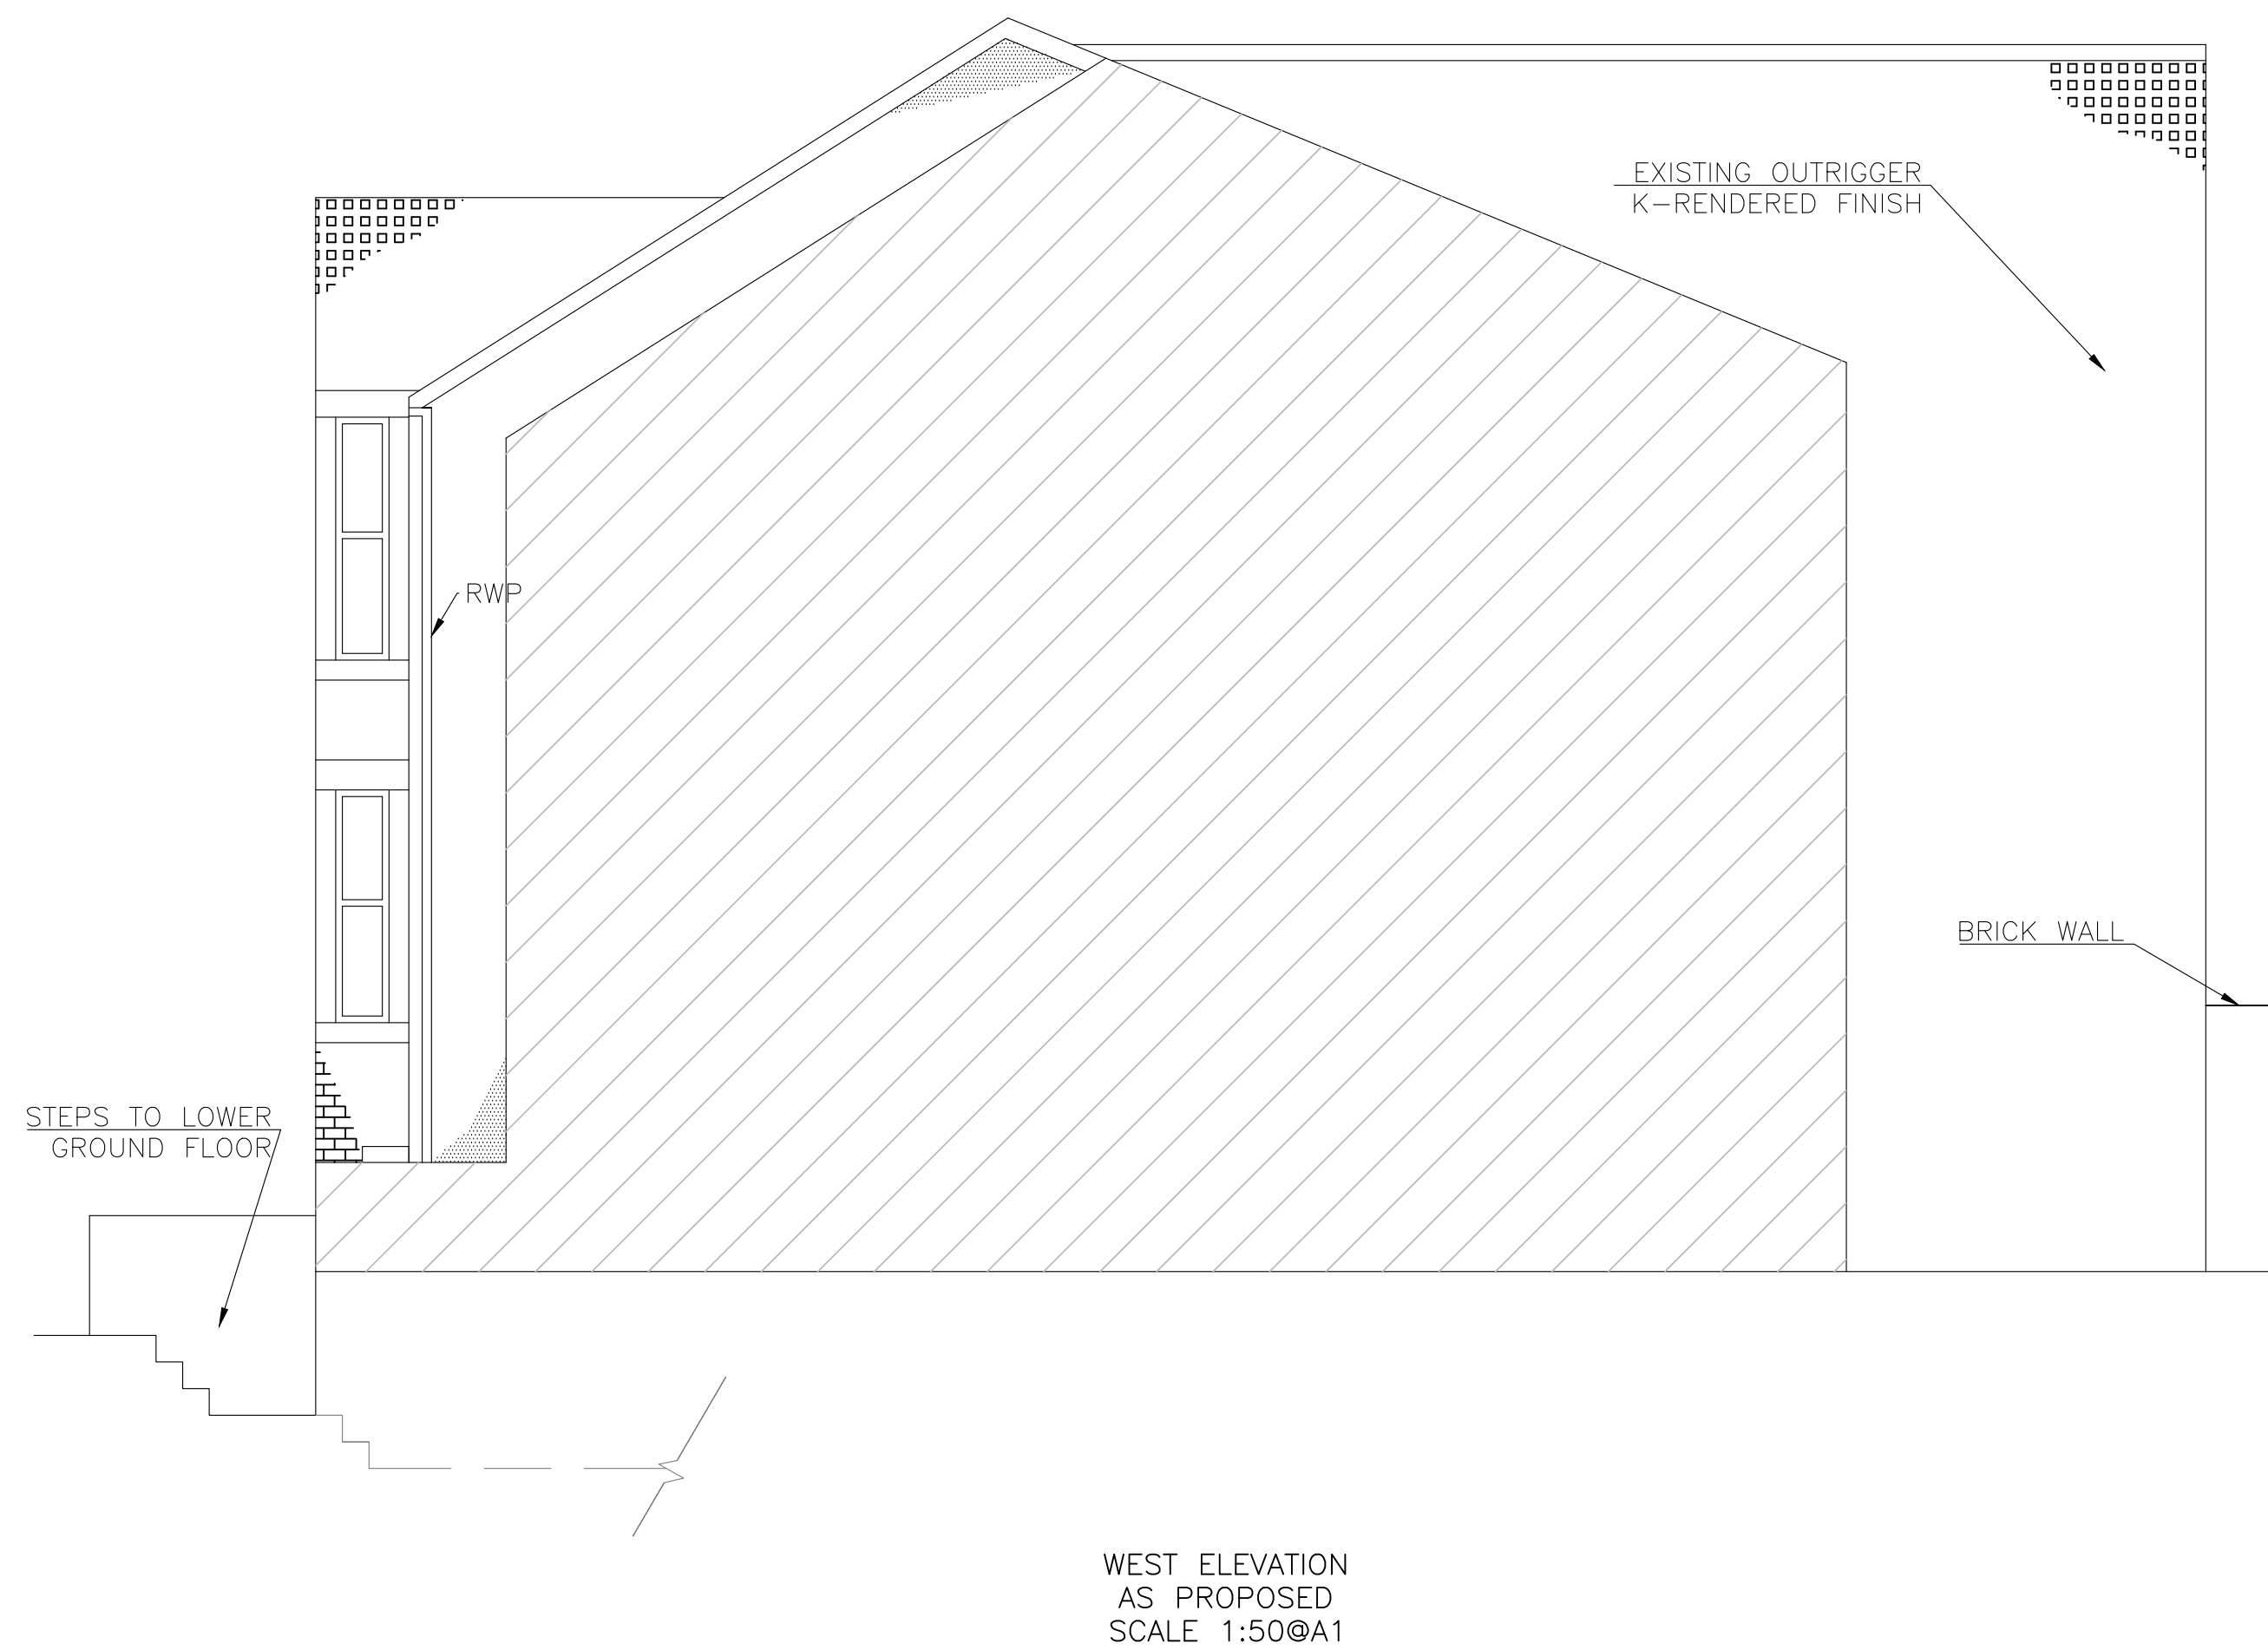
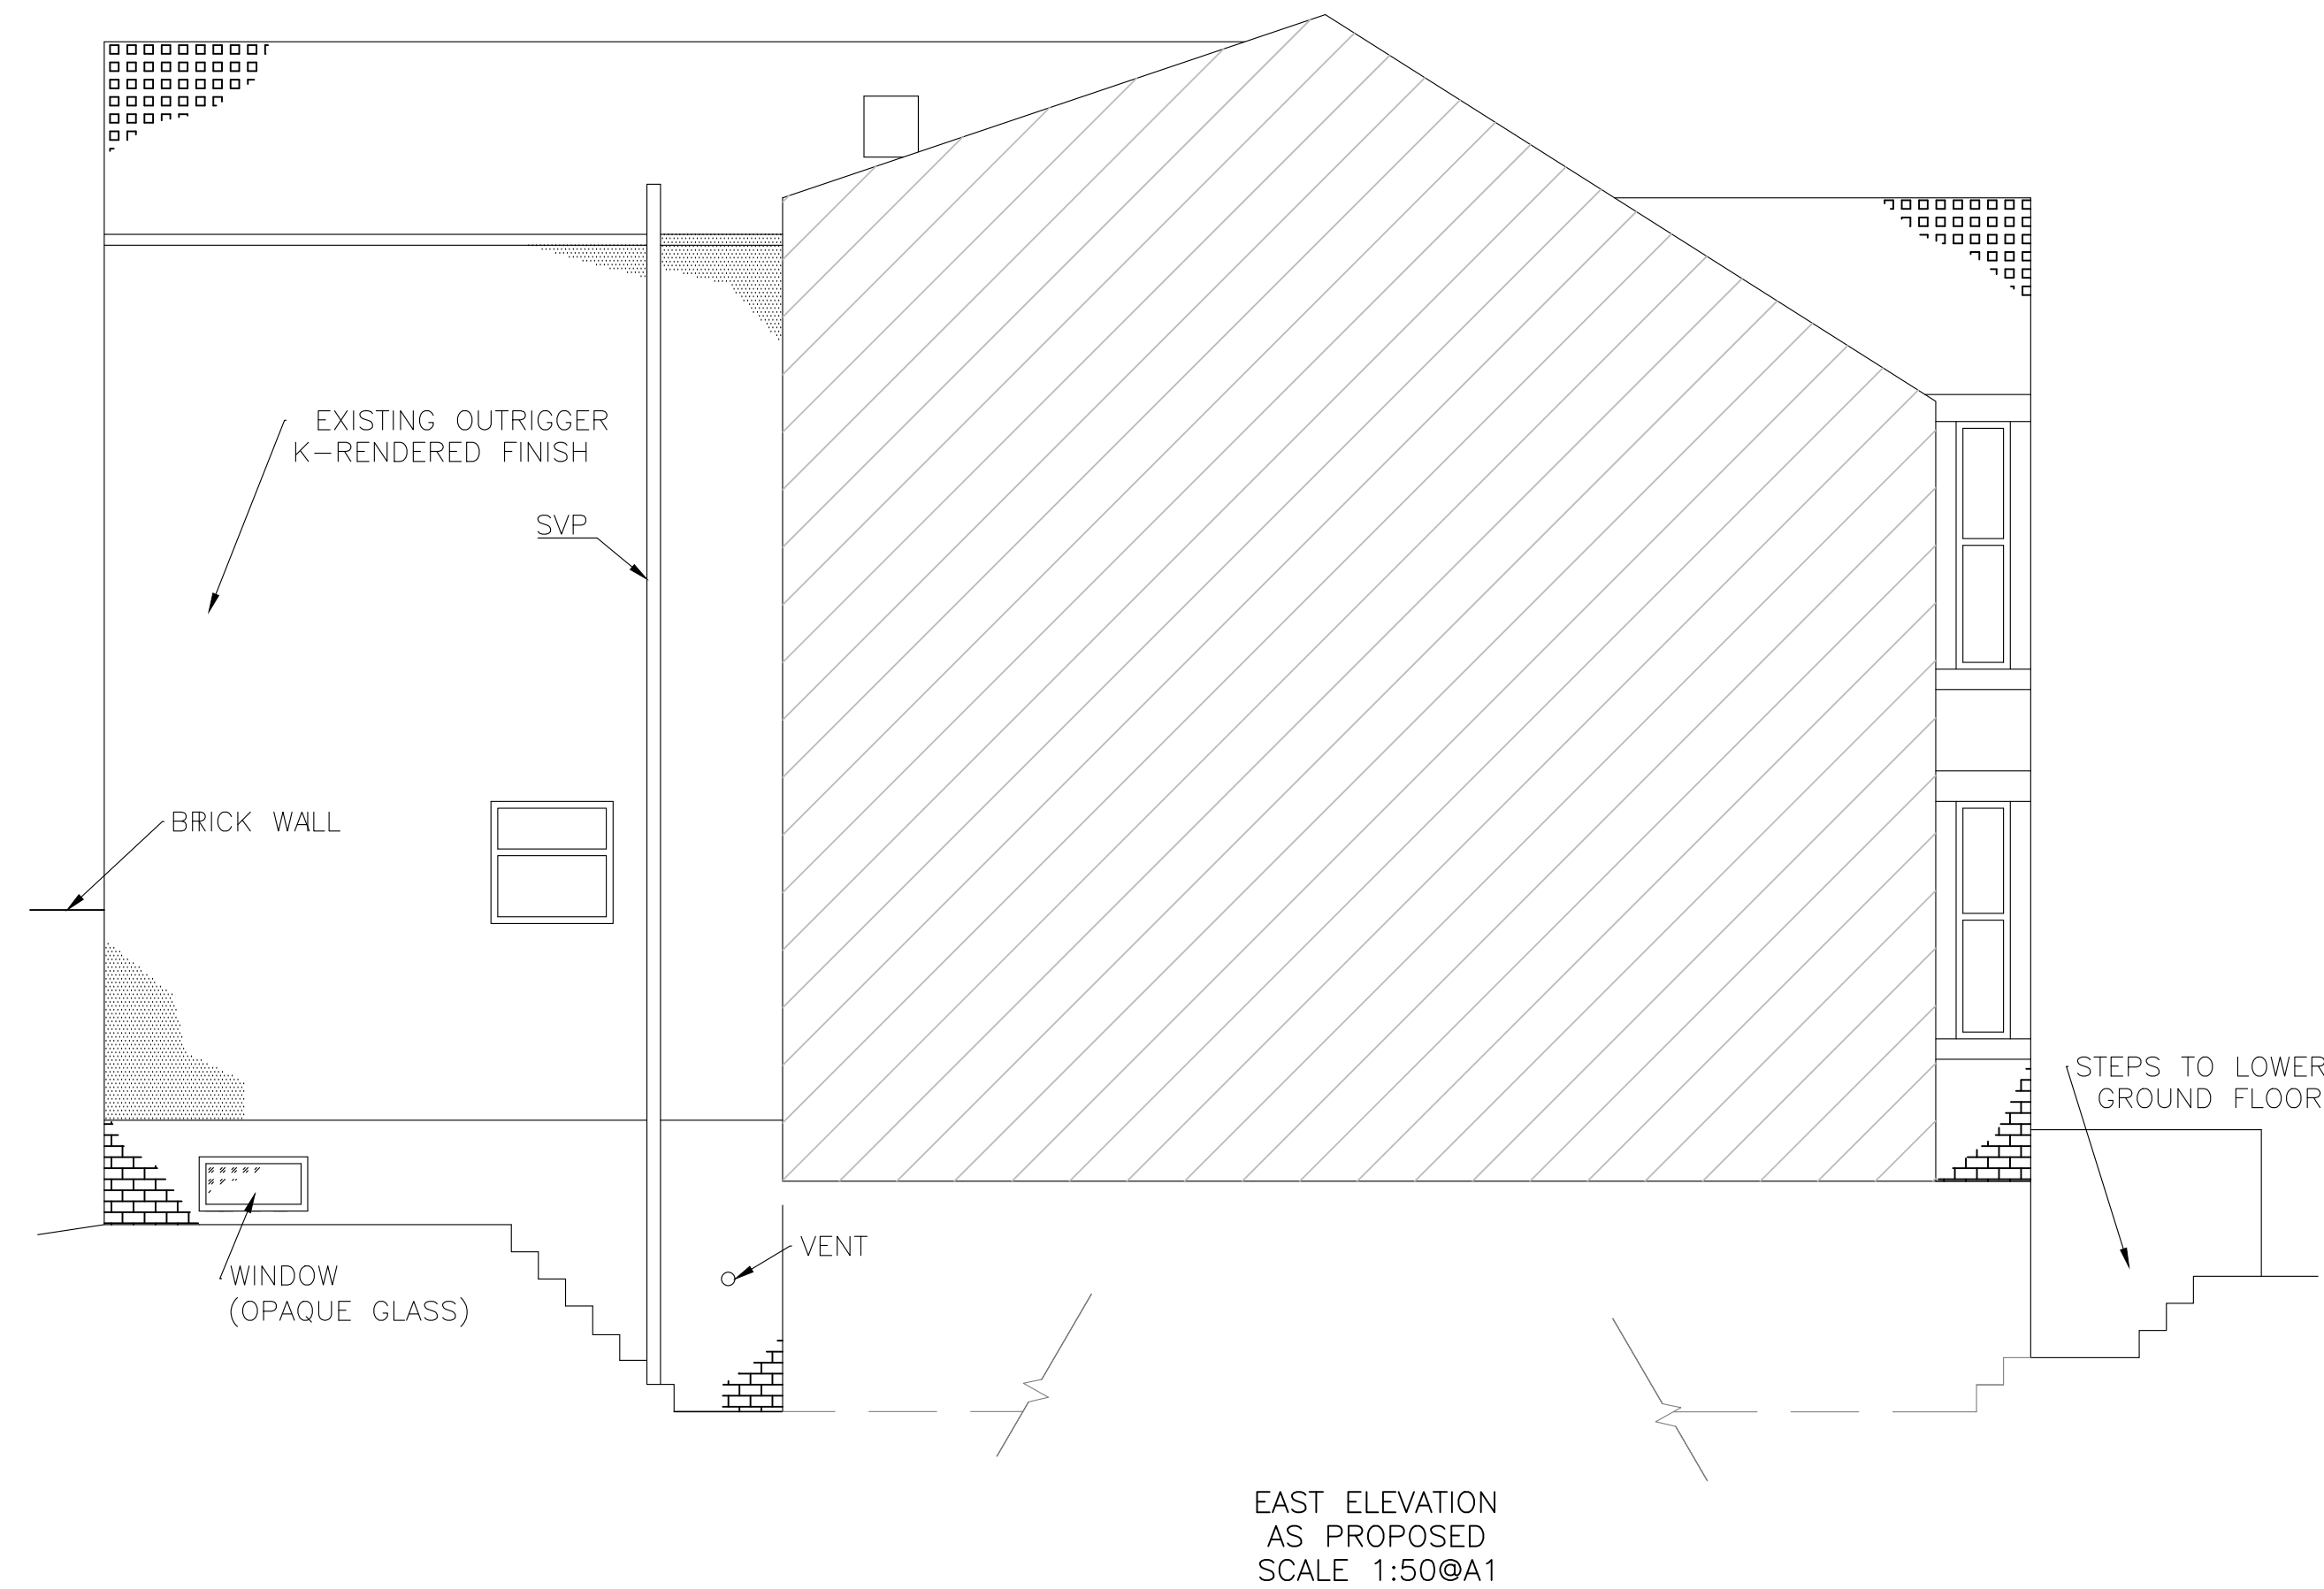


25 LAUSANNE ROAD, WITHINGTON,
MANCHESTER, M20 3EU
AS PROPOSED

Drawing Ref. SAS002 Rev. 3.0
AS PROPOSED – ELEVATIONS & LOCATION
For Planning Application Only
Client: Lupo Property Services Limited

Drawn by:
L. Brocklehurst MEng MSc CEng MICE
Sassi Consultants Limited

2nd March 2023