


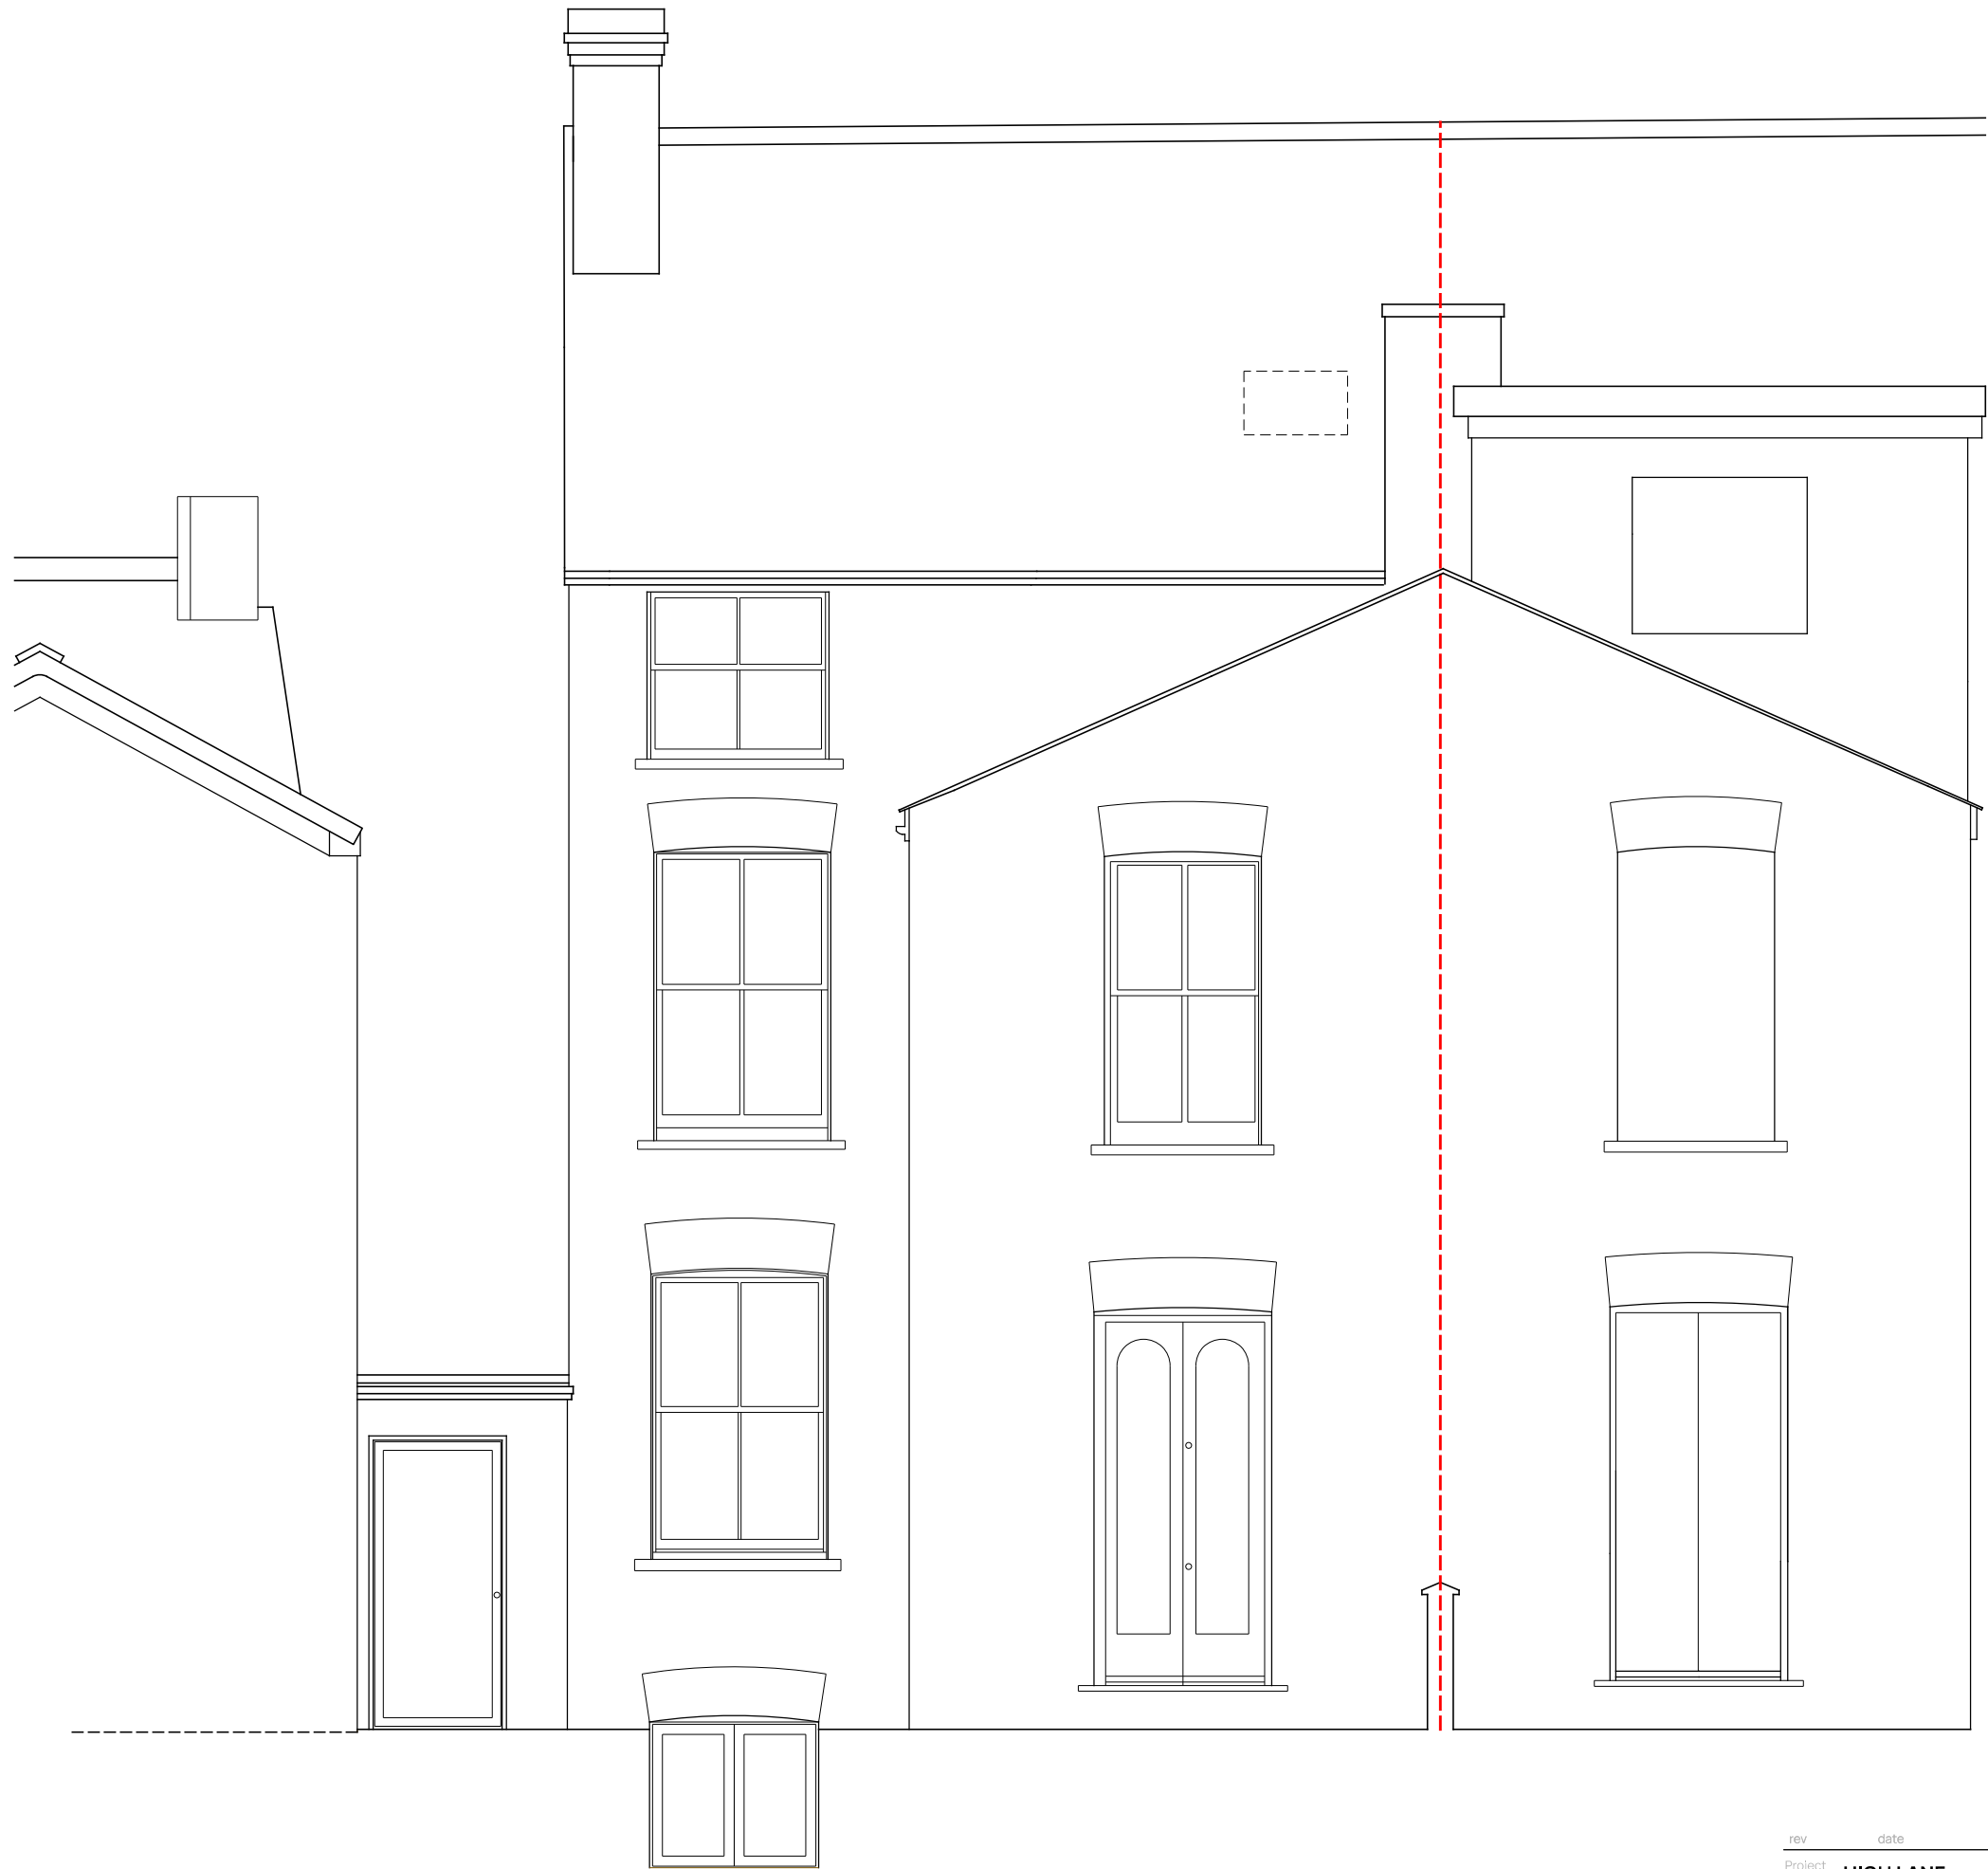

REAR (NORTH) ELEVATION