


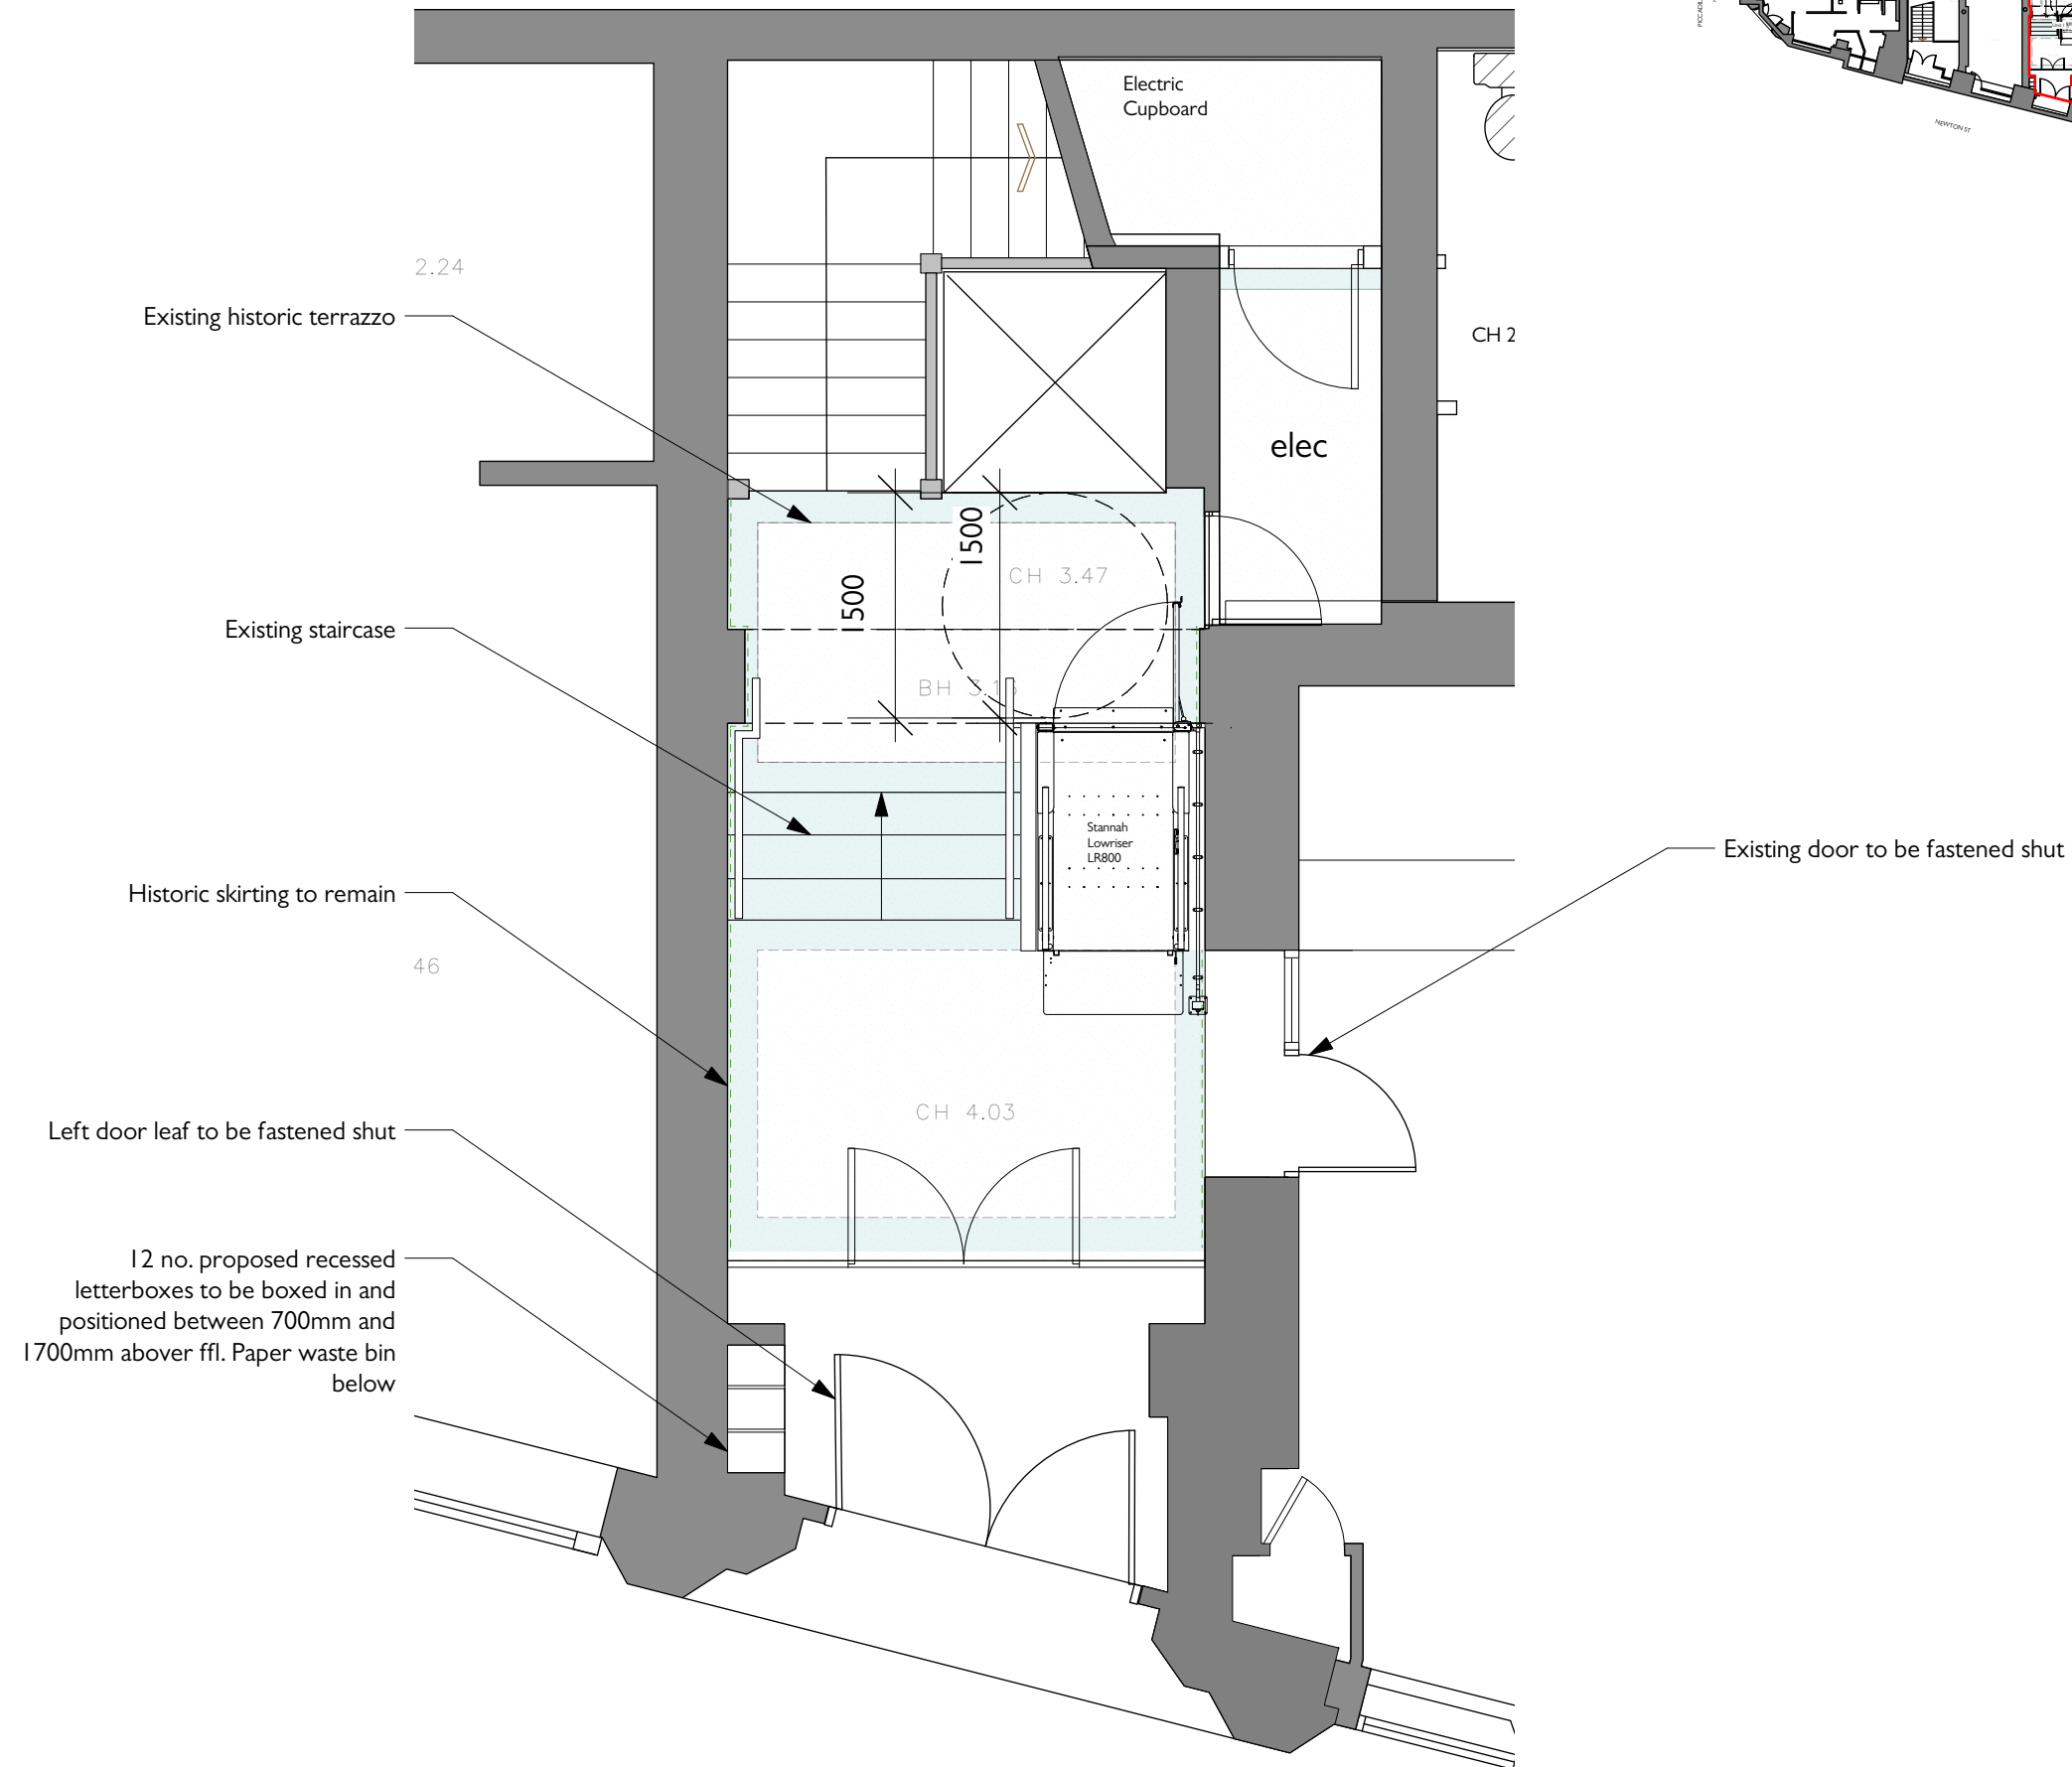

COPYRIGHT OF ATELIER MB LTD
DO NOT SCALE FROM THIS DRAWING
DIMENSIONS TO BE CHECKED ON SITE

- Existing
- Proposed
- Existing to be Removed (contemporary)
- Existing to be Removed (circa 1930s)
- Existing to be Removed (pre 1930s)
- Historic panelled wall - circa C19th
- Historic panelled wall - circa 1930s
- Historic coving shown indicatively
- Existing door (historic)
- Existing door (non historic)
- Existing door (type tbc)
- NB additional features not picked up by survey - positions not measured.

NB: All cornice positions shown indicatively only

All windows - replacement steel frame, some louvred



Assumed extent of terrazzo following exposed areas

- Green Terrazzo
- Cream Terrazzo

B Letter boxes included within Lobby

A 26.07.22 Terrazzo extent included, drawing updated following survey

Rev	Note	DRN	CHK
-----	------	-----	-----

St Margarets, Manchester
For Eastern Green Ltd

Ground Floor Proposed

scheme | 1907
drwg no. | **P(110)**
revision | B

scale | 1:100 @ A3
date first drawn | Sept 2020
drawn | HKW

SK sketch E existing P proposed T tender C construction FI final issue

www.ateliermb.co.uk
t 0161 236 0051
e architect@ateliermb.co.uk