




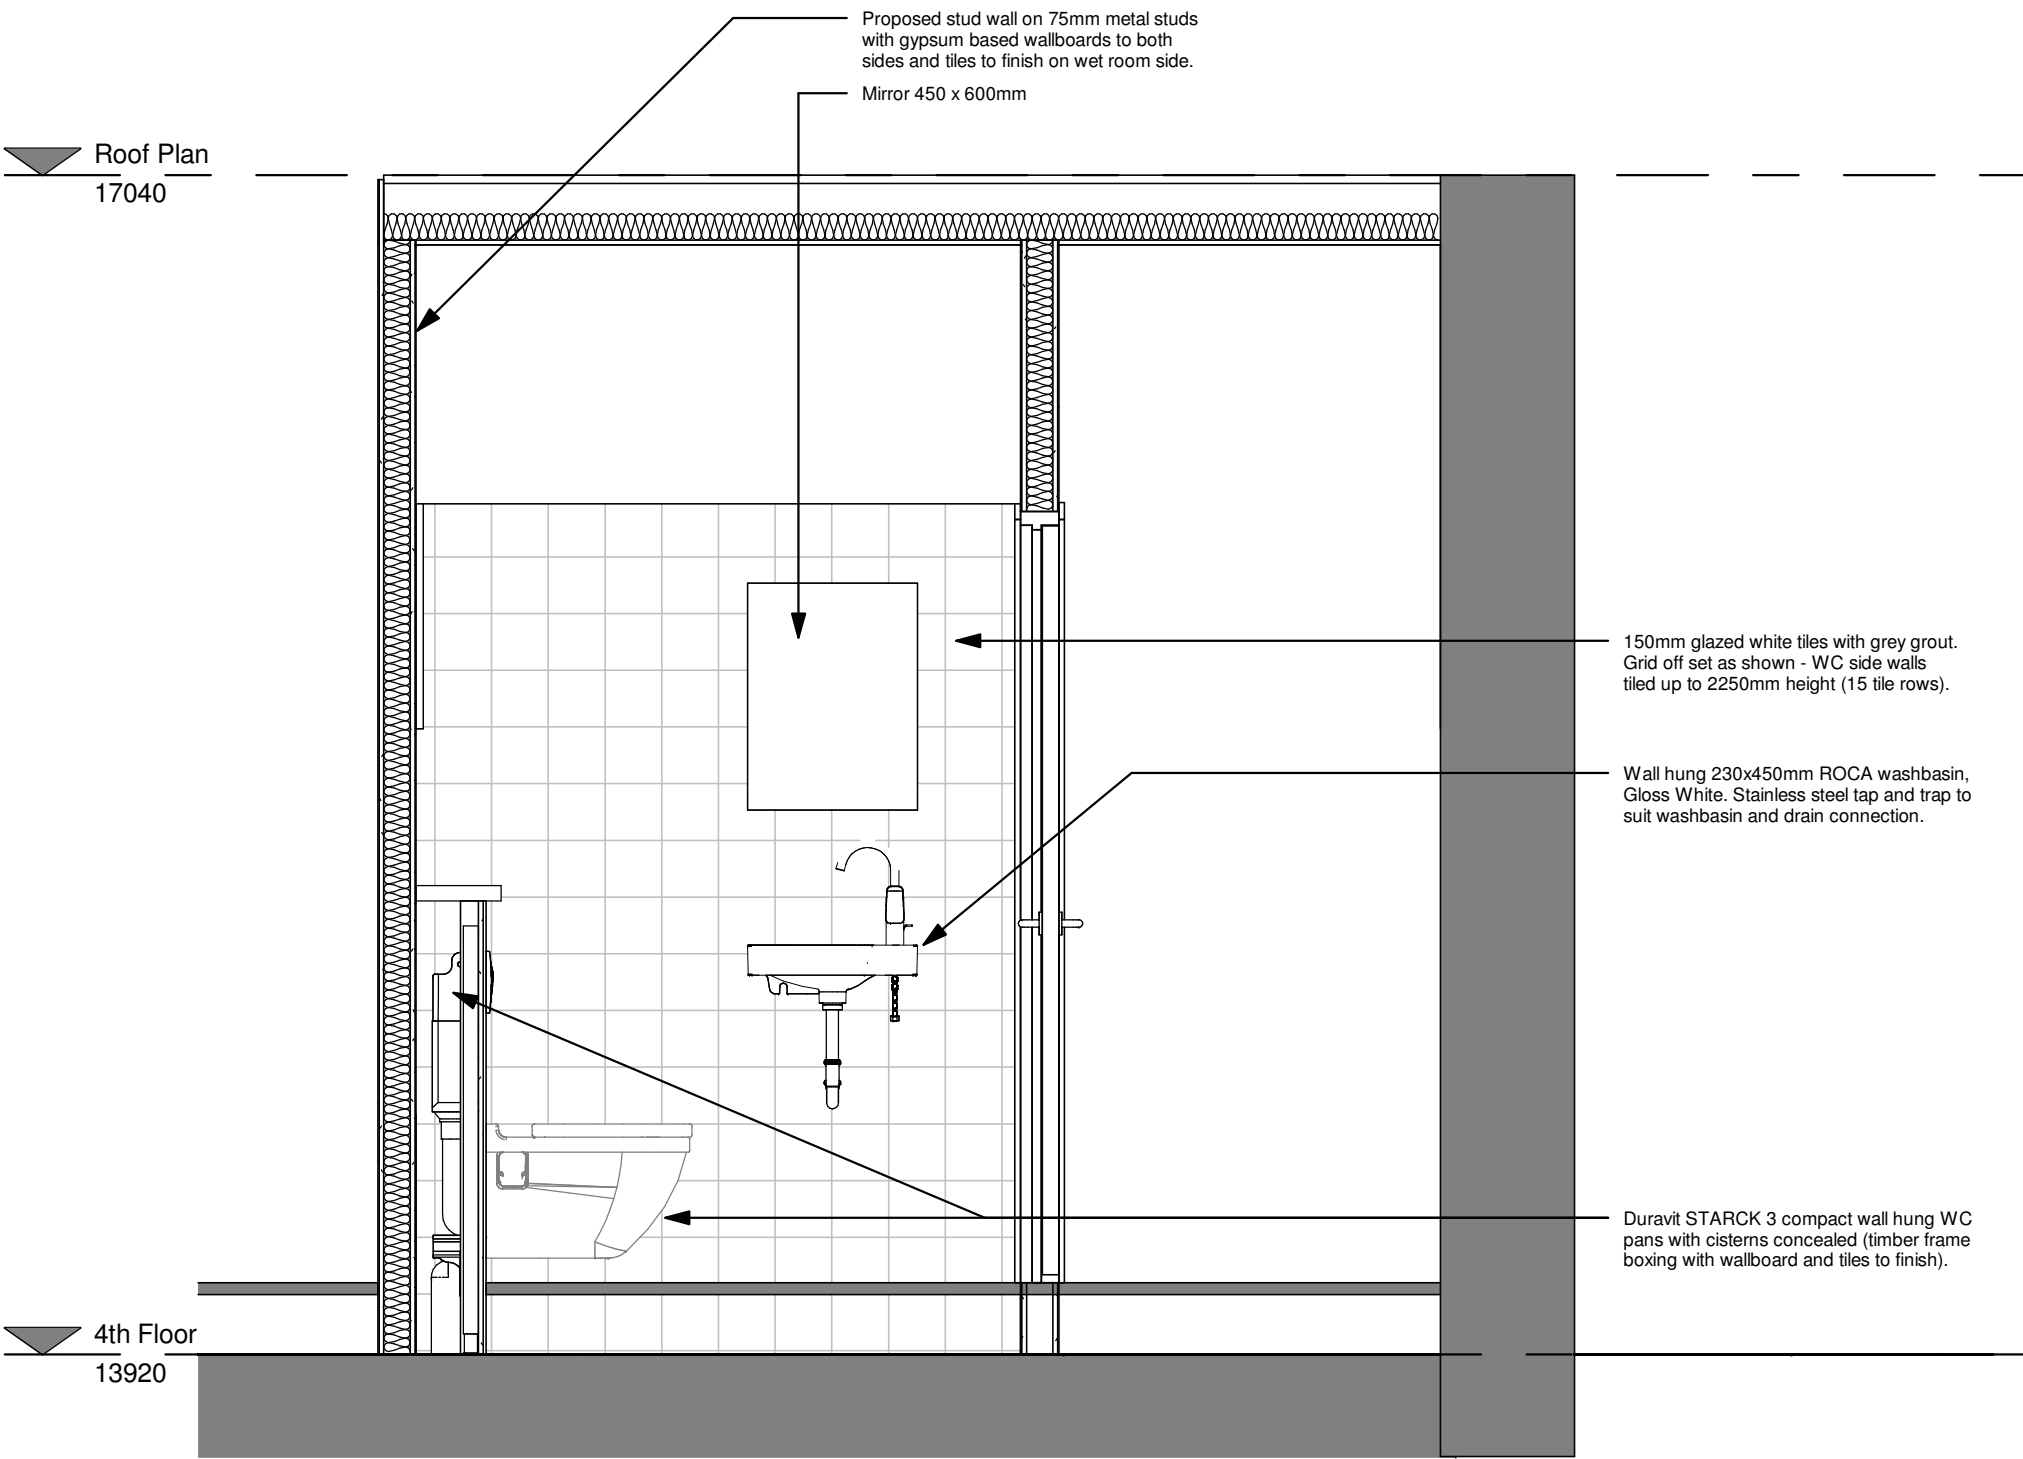


A-A Section

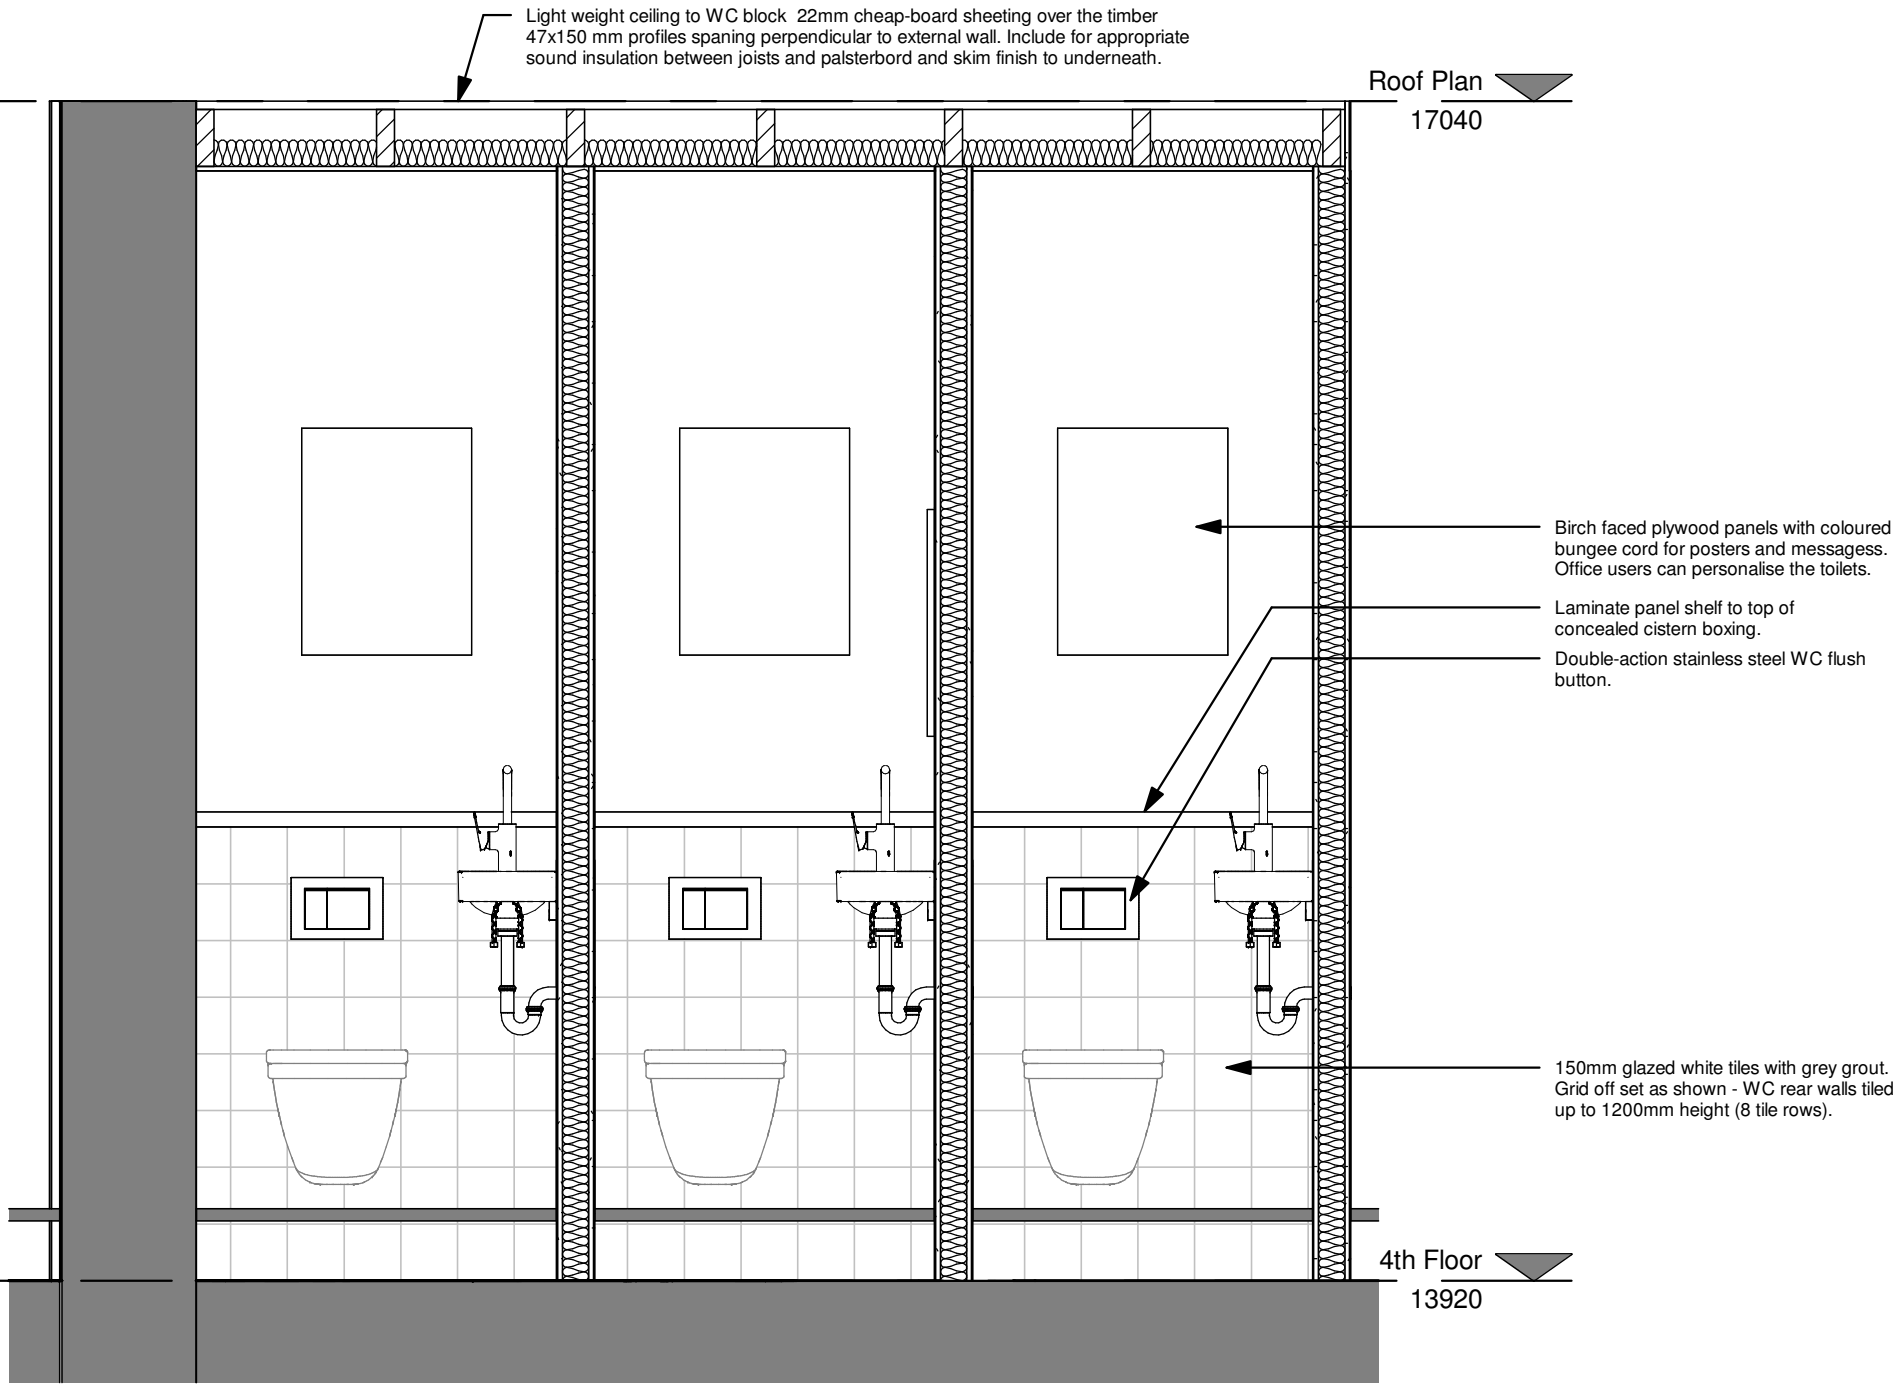


B - B Section

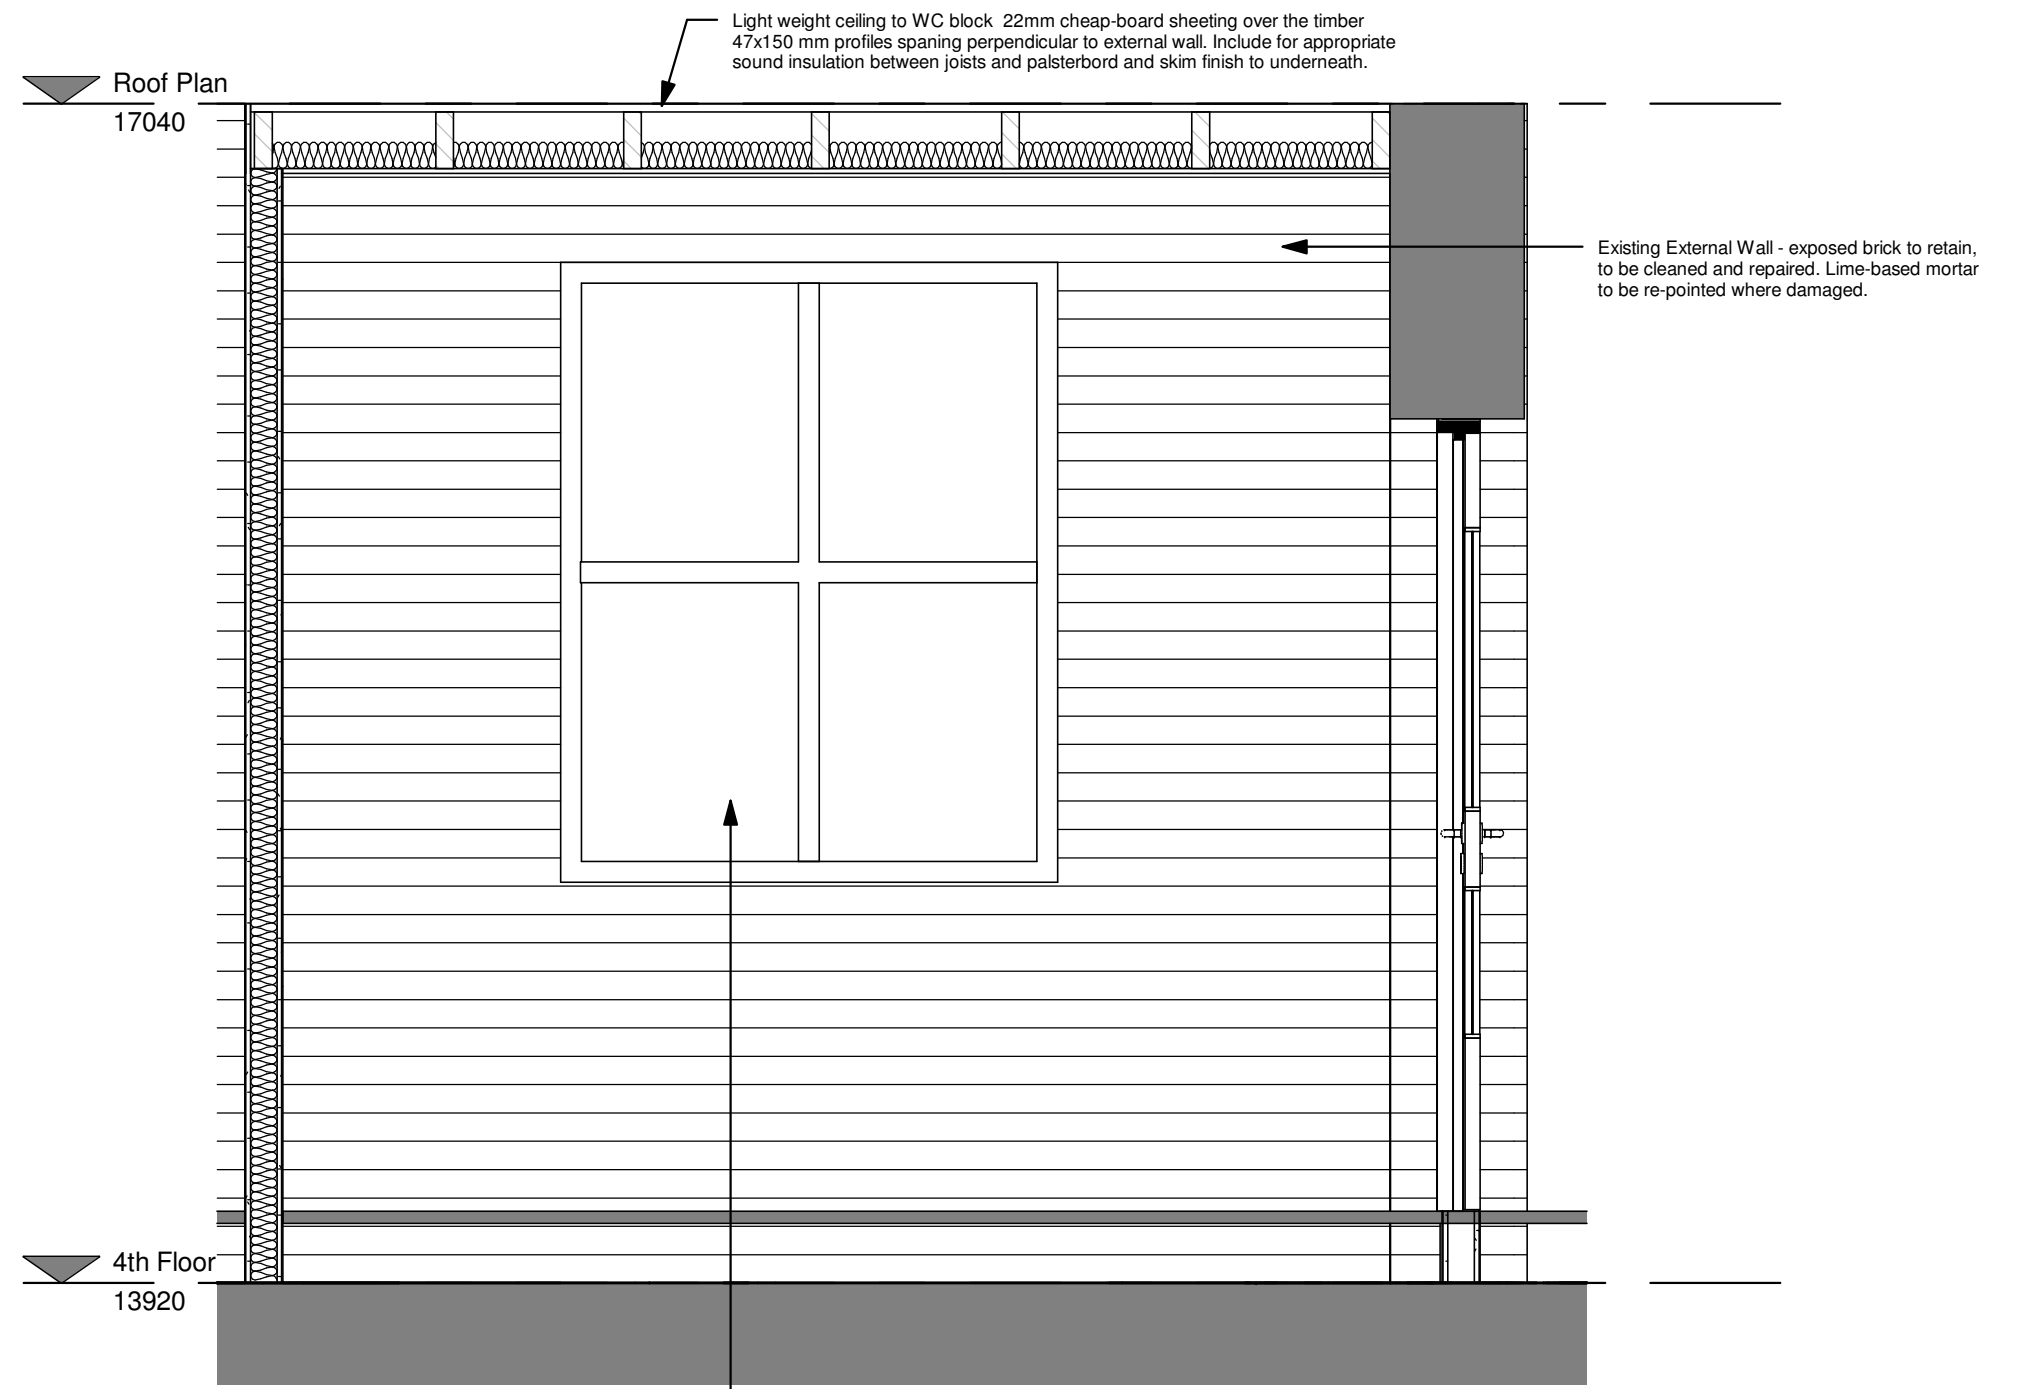

C - C Section

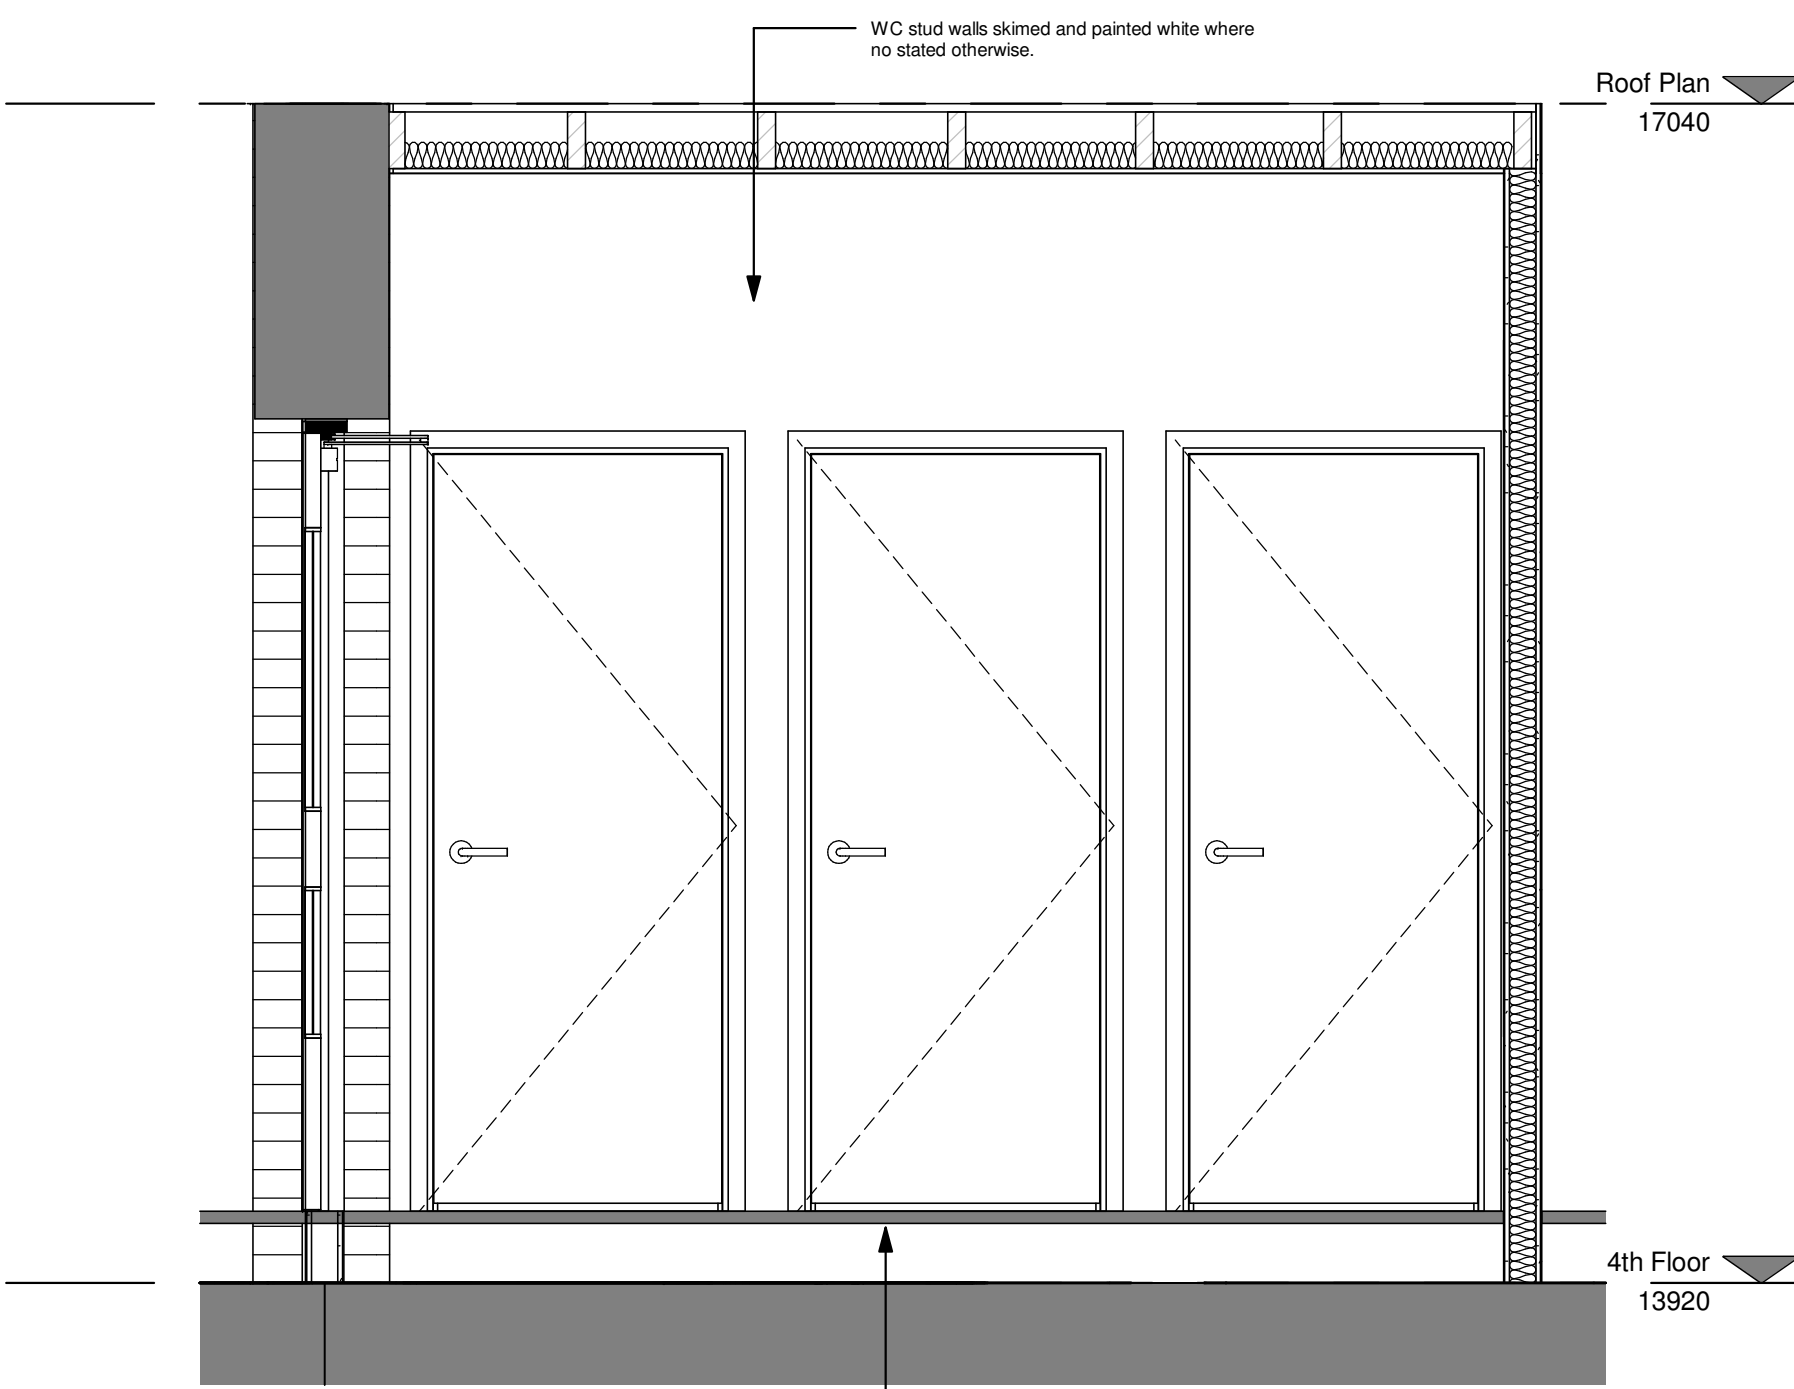

D - D Section

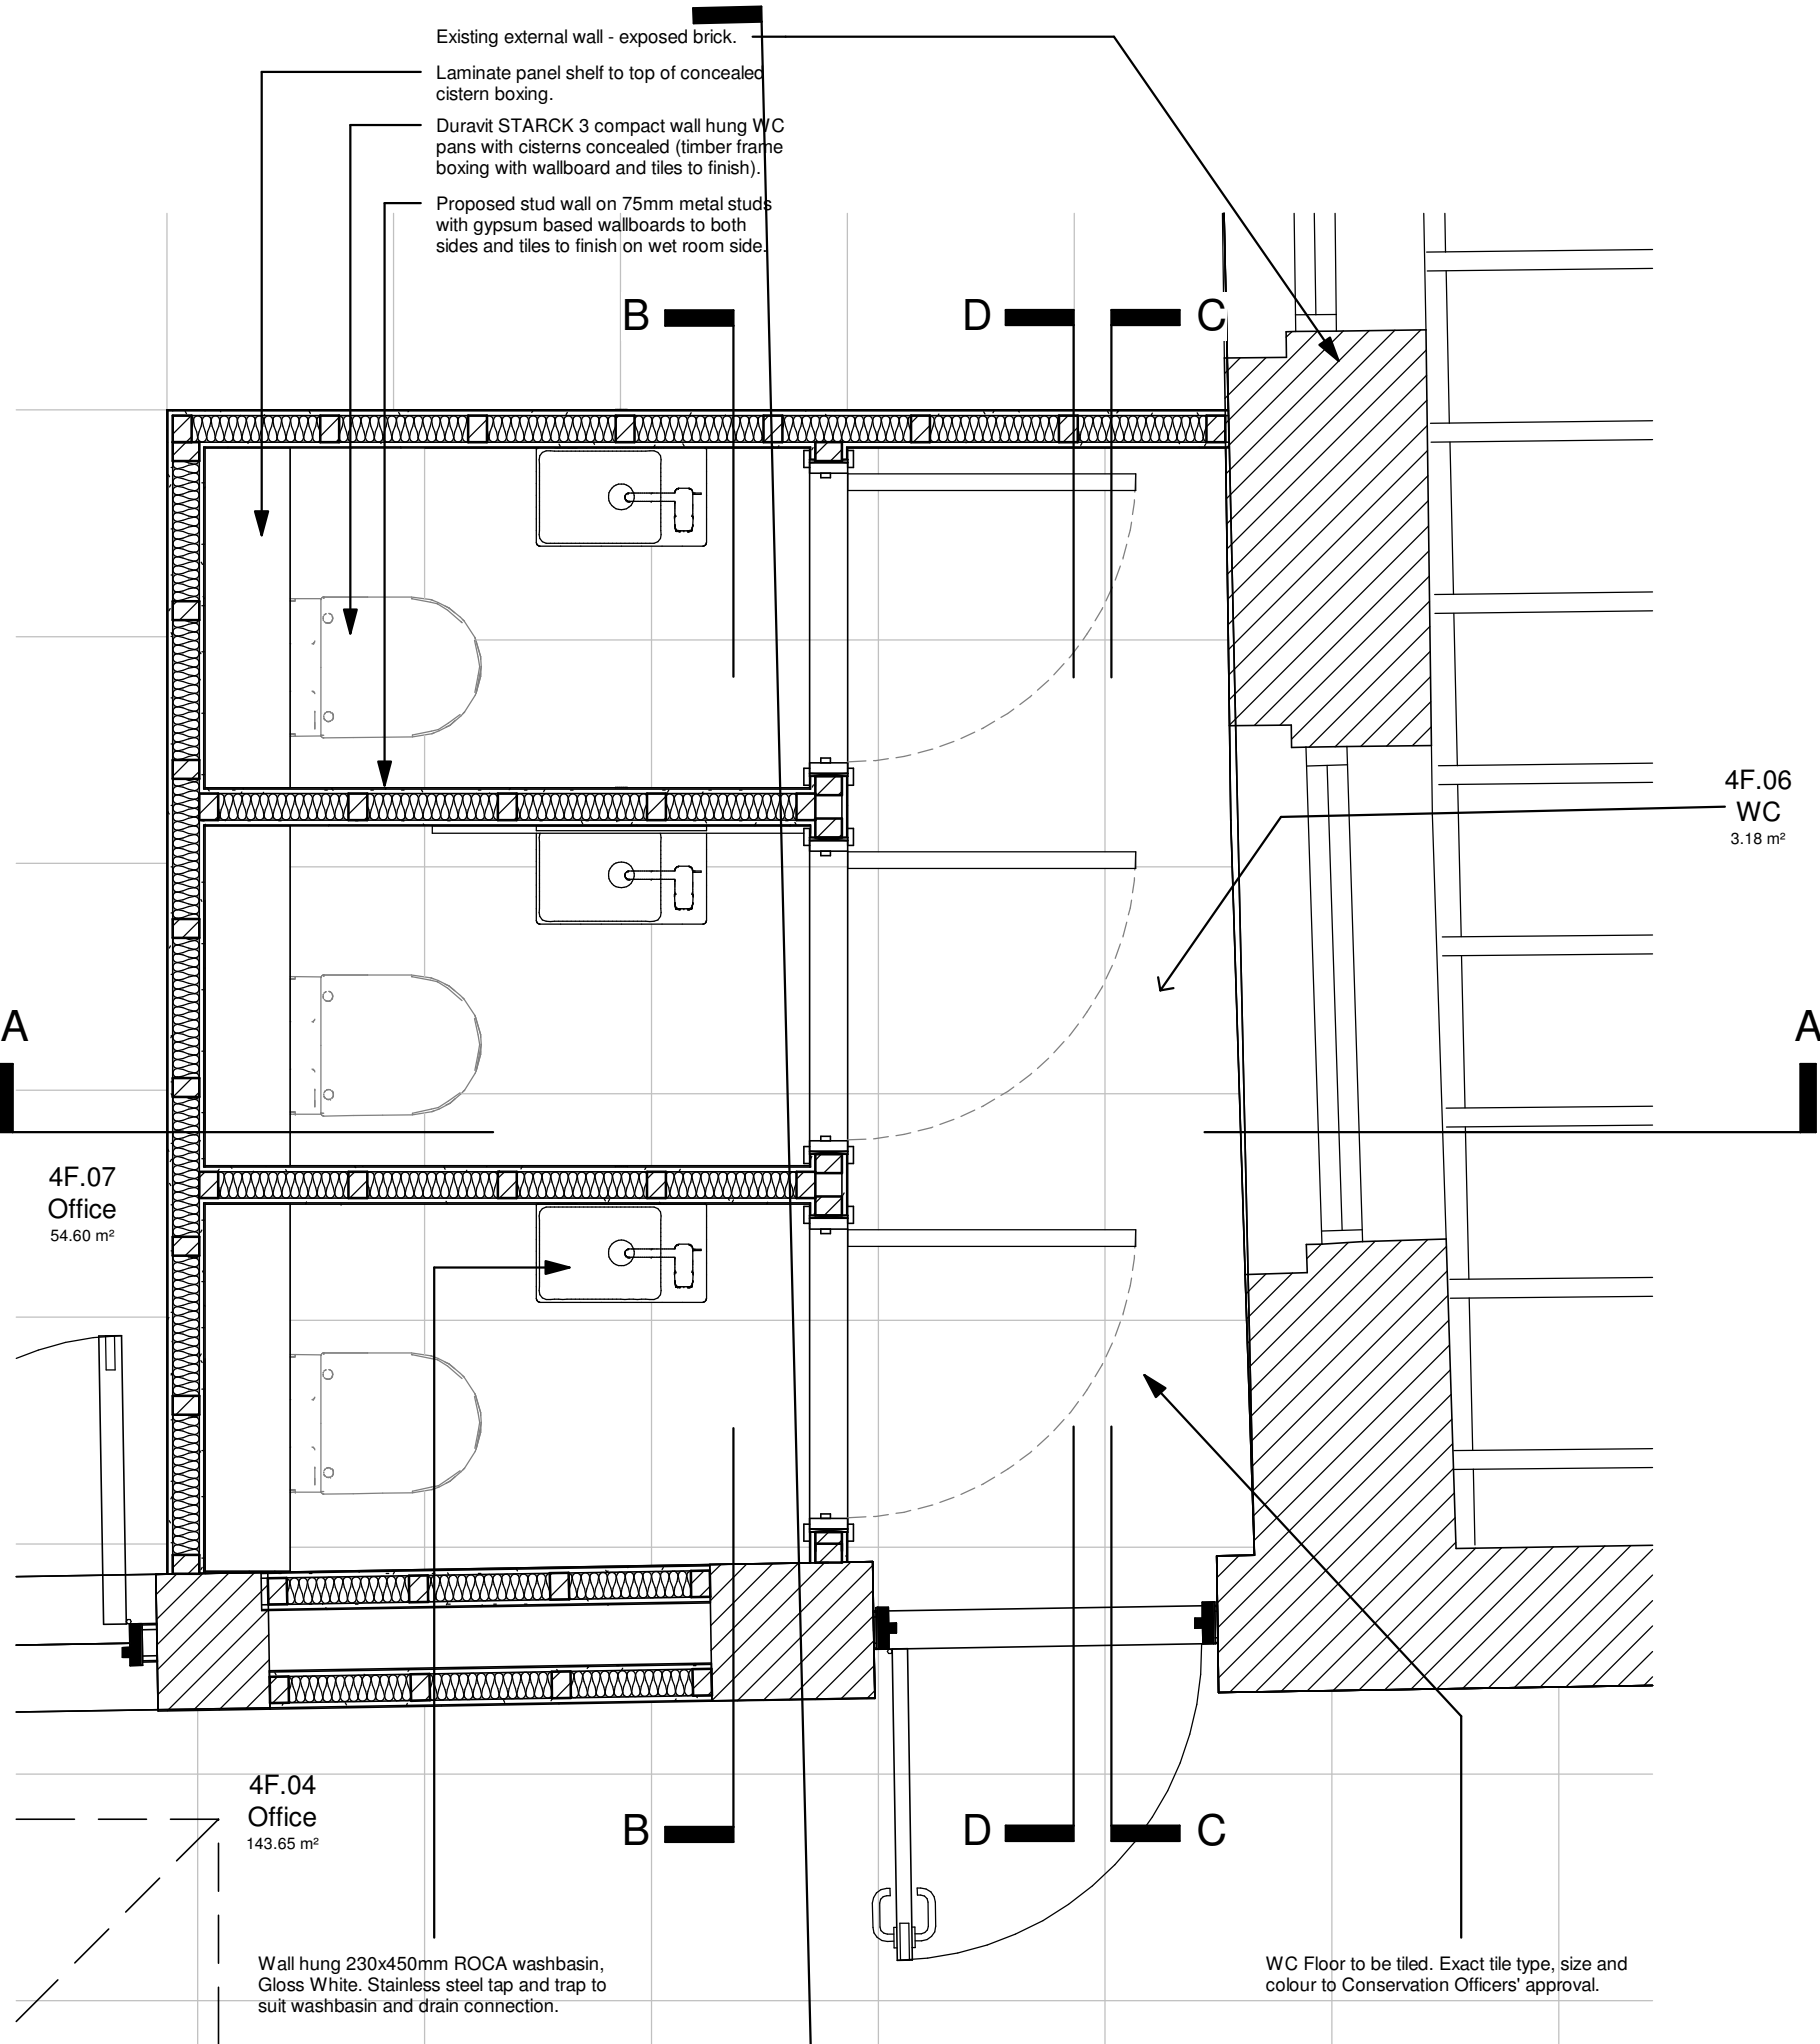

Indicative WC Plan

PARKdesigned
architects

Leeds: The Loft, 13 Carlton Mills, Armley, LS12 2QG	Tel: 0113 819 8057	
London: Hamilton House, Mabledon Place, Bloomsbury, WC1H 9BB	E-mail: info@parkdesigned.com	
Client:	Date:	Scale:
T&M Investment		1 : @A1 20
Project Name:	Drawn:	Reviewed:
34 Charlotte Street	MA	EP
Drawing Title:	Drawing No:	Revision:
4th Floor Indicative WC Details	504	A
Drawing Status:	Project No:	
Building Regulations	2022.04	