



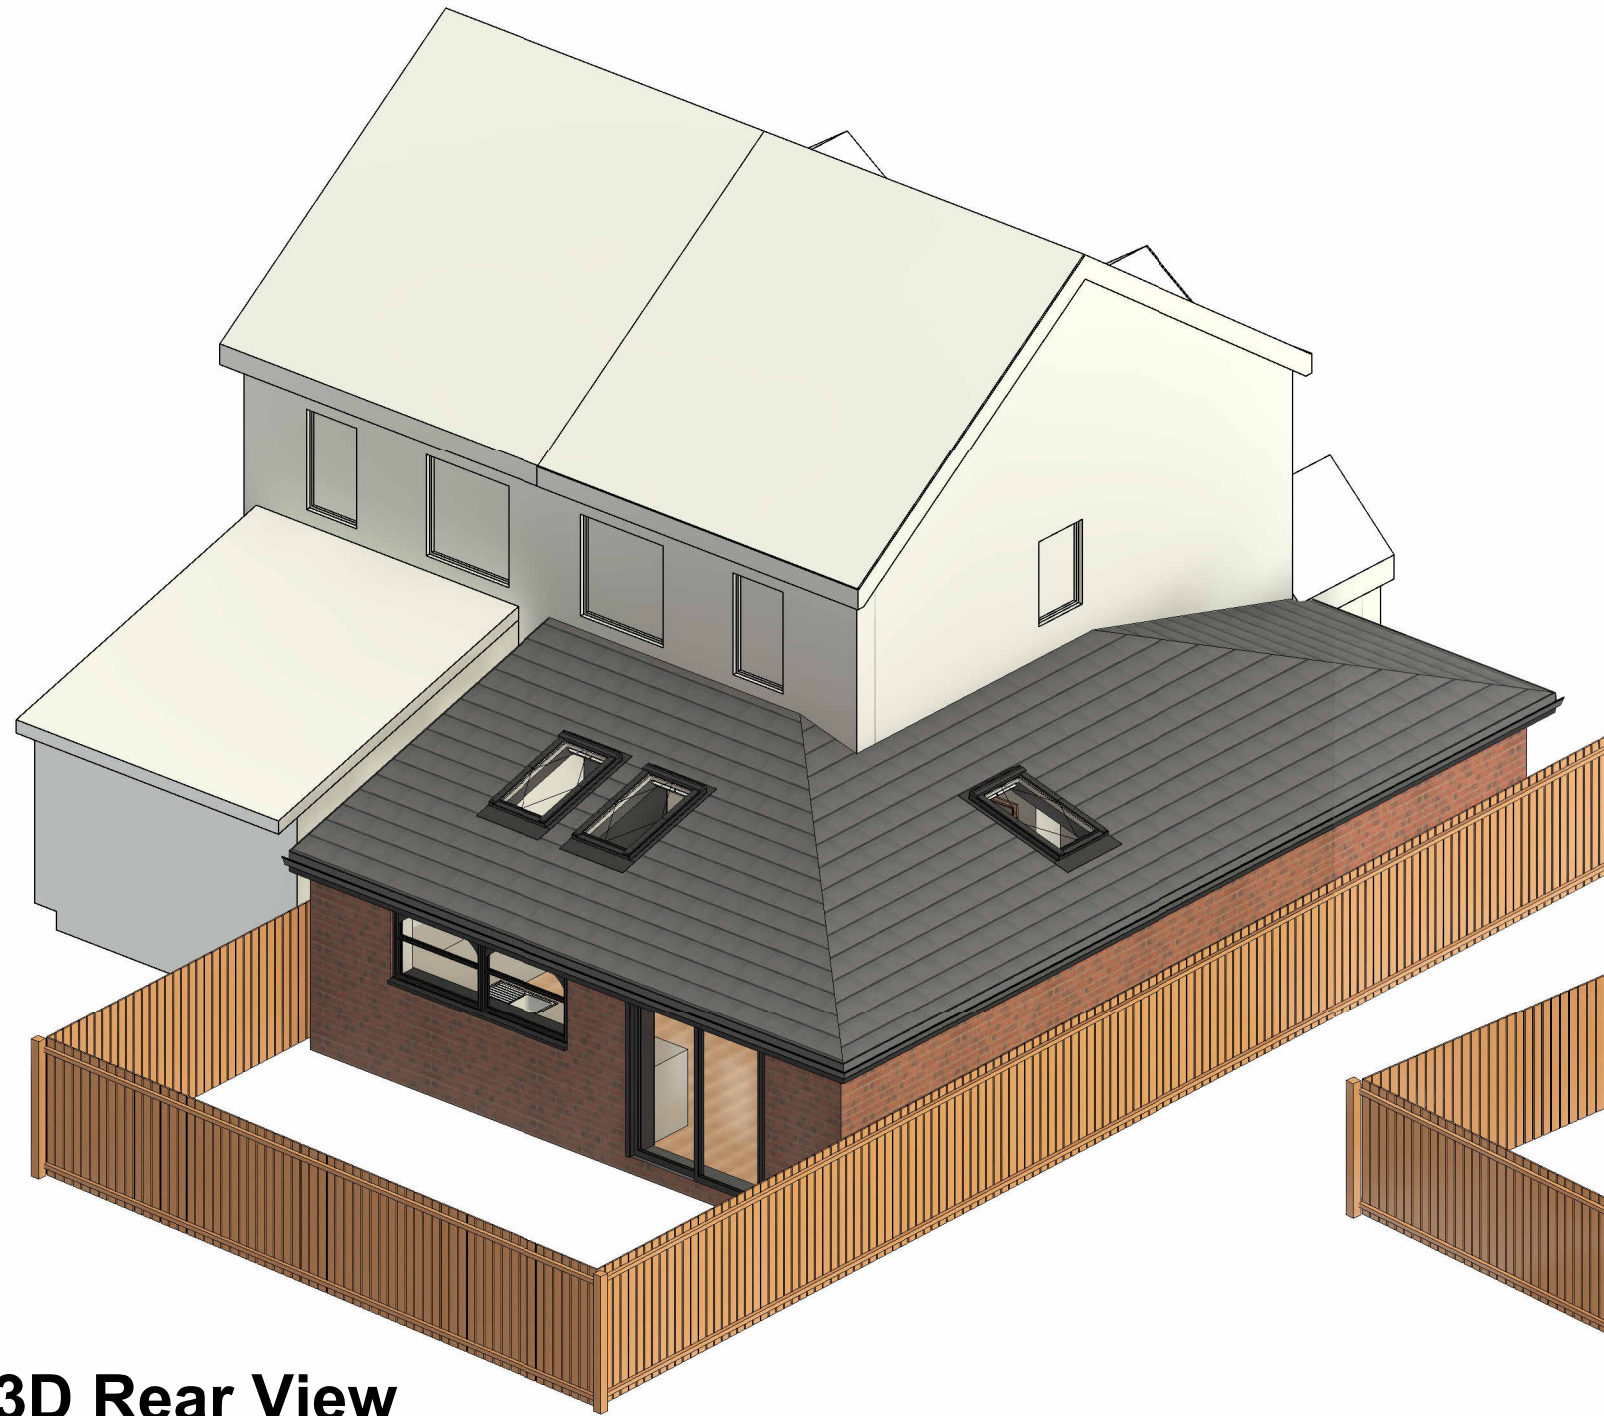

3D Rear View

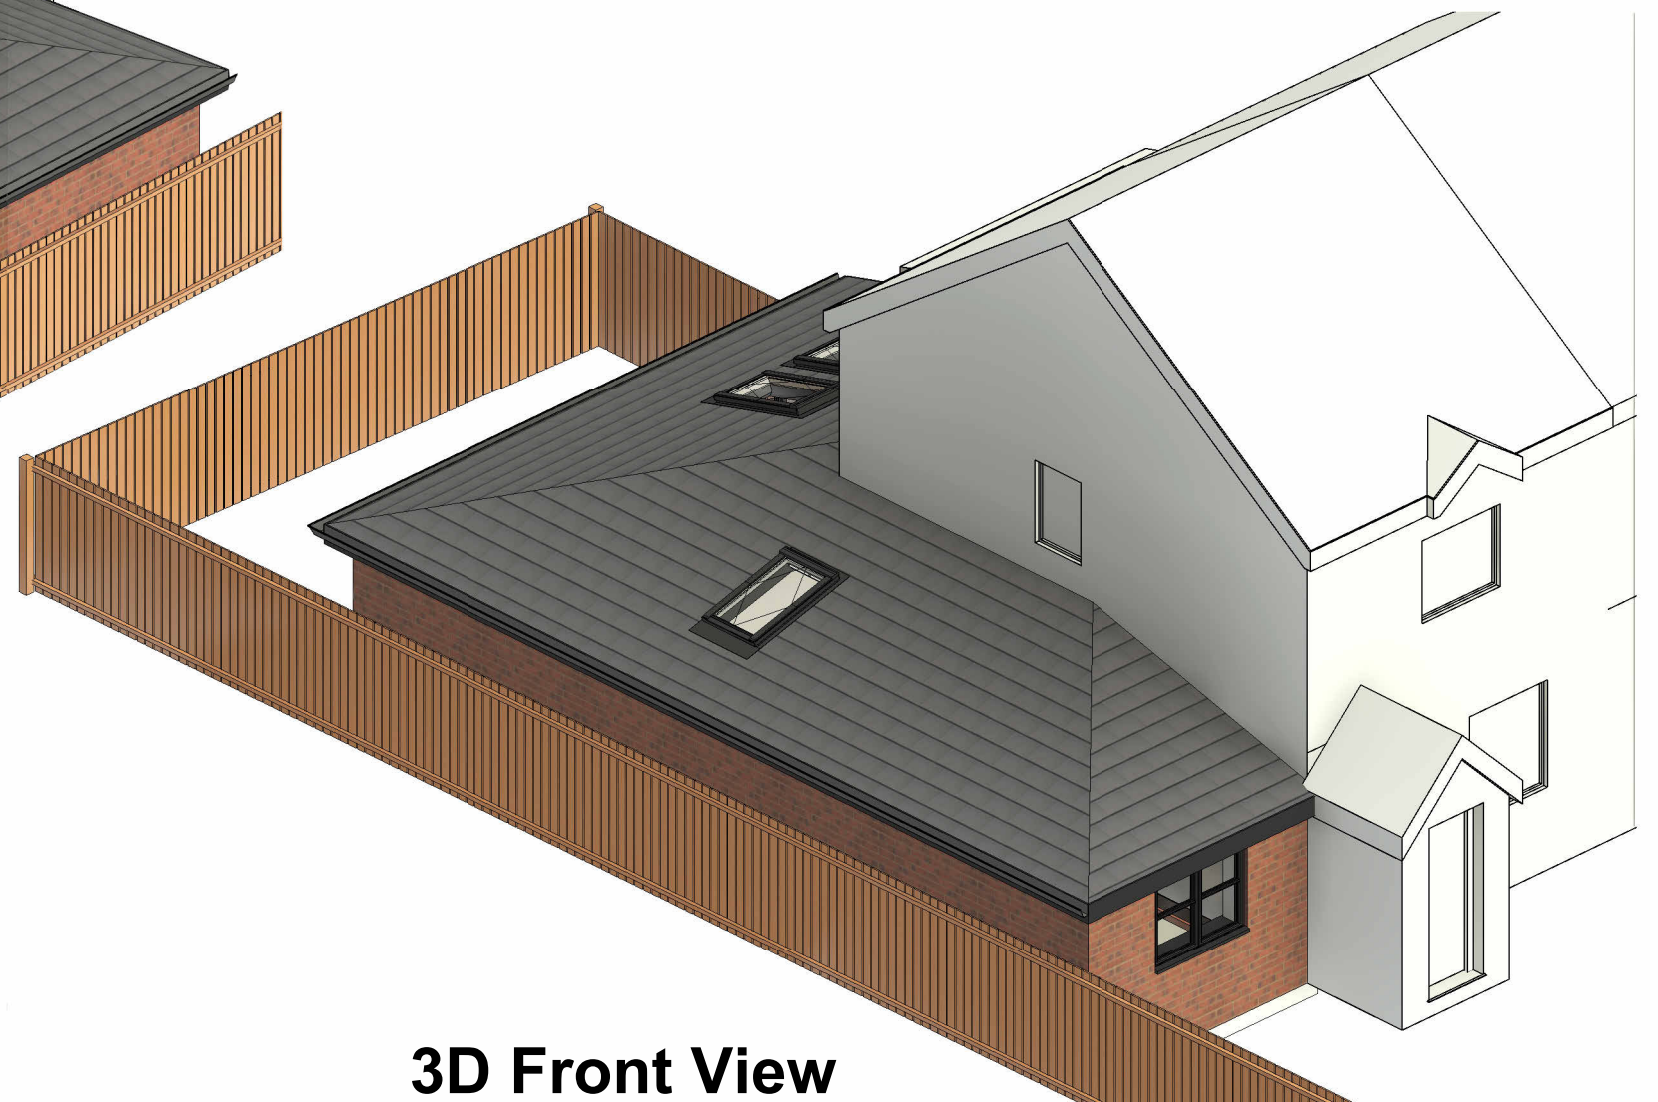

3D Front View

COPYRIGHT © ALL RIGHTS RESERVED BY VIKAS ALYAS LTD. DO NOT SCALE FROM DRAWING. DRAWING INDICATES DESIGN INTENT ONLY. REPORT ANY DISCREPANCIES TO CLIENT / VA LTD. NOT TO BE USED FOR CONSTRUCTION UNLESS STATED SO. TO BE READ IN CONJUNCTION WITH OTHER DRAWINGS OR SPECIFICATION WHERE PROVIDED.



0161 511 8479

vikas@architek.uk
916 Stockport Road, Levenshulme, Manchester, M19 3AB

No.	Description	Date
P1	Issue to Planning	17.04.2023

PROJECT		ADDRESS		CLIENT			
Single storey rear and side wrap around extension		1193_378 Lathbury Rd, Manchester M40 8NS		Chandra Prajapati			
		SHEET		Date 07.11.2022	Project number 1193	Scale (@ A3)	
3D View				Drawn by VA	DRAWING NUMBER		REV
				Checked by VA	A106		P1
Manchester City Council	PURPOSE OF ISSUE Planning						