


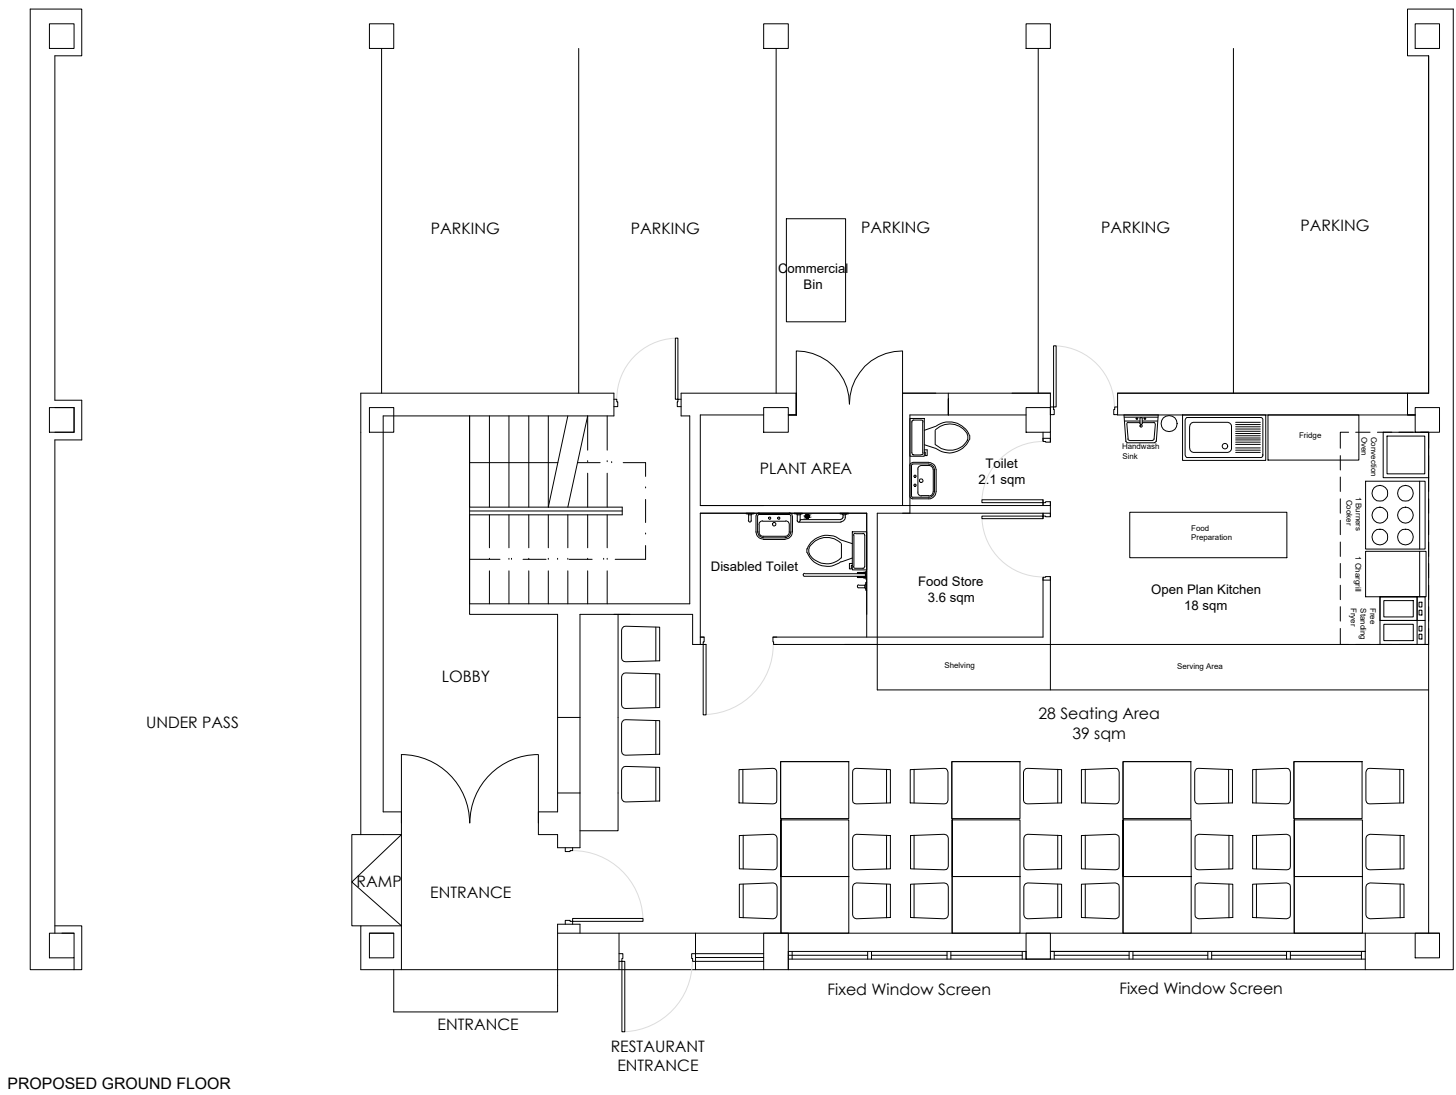

PROPOSED GROUND FLOOR



PROPOSED FIRST FLOOR

General Notes

Al site dimensions shall be verified by the Contractor on site prior to commencing any works.

Do not scale from this drawing.

Only work to written dimensions.

This drawing is property of EBB Limited and copyright is reserved by them. The drawing is not to be copied or disclosed by or to any unauthorised persons without the prior written consent of EBB Limited.

P5	Fifth revision	12/03/23
P4	Fourth revision	10/10/22
Mod	Description	Date
REVISION:		
DATE: 26/05/22		DRAWN BY: JJ SCALE 1:100 (A3)
3 Elm Grove Didsbury Manchester M206PL		PROJECT: Restaurant Refurbishment CLIENT: MR IMAD SALAM & HESHAM SALAM TITLE: PROPOSED GROUND & FIRST FLOOR DRG No. EBB389-01-004 P5