



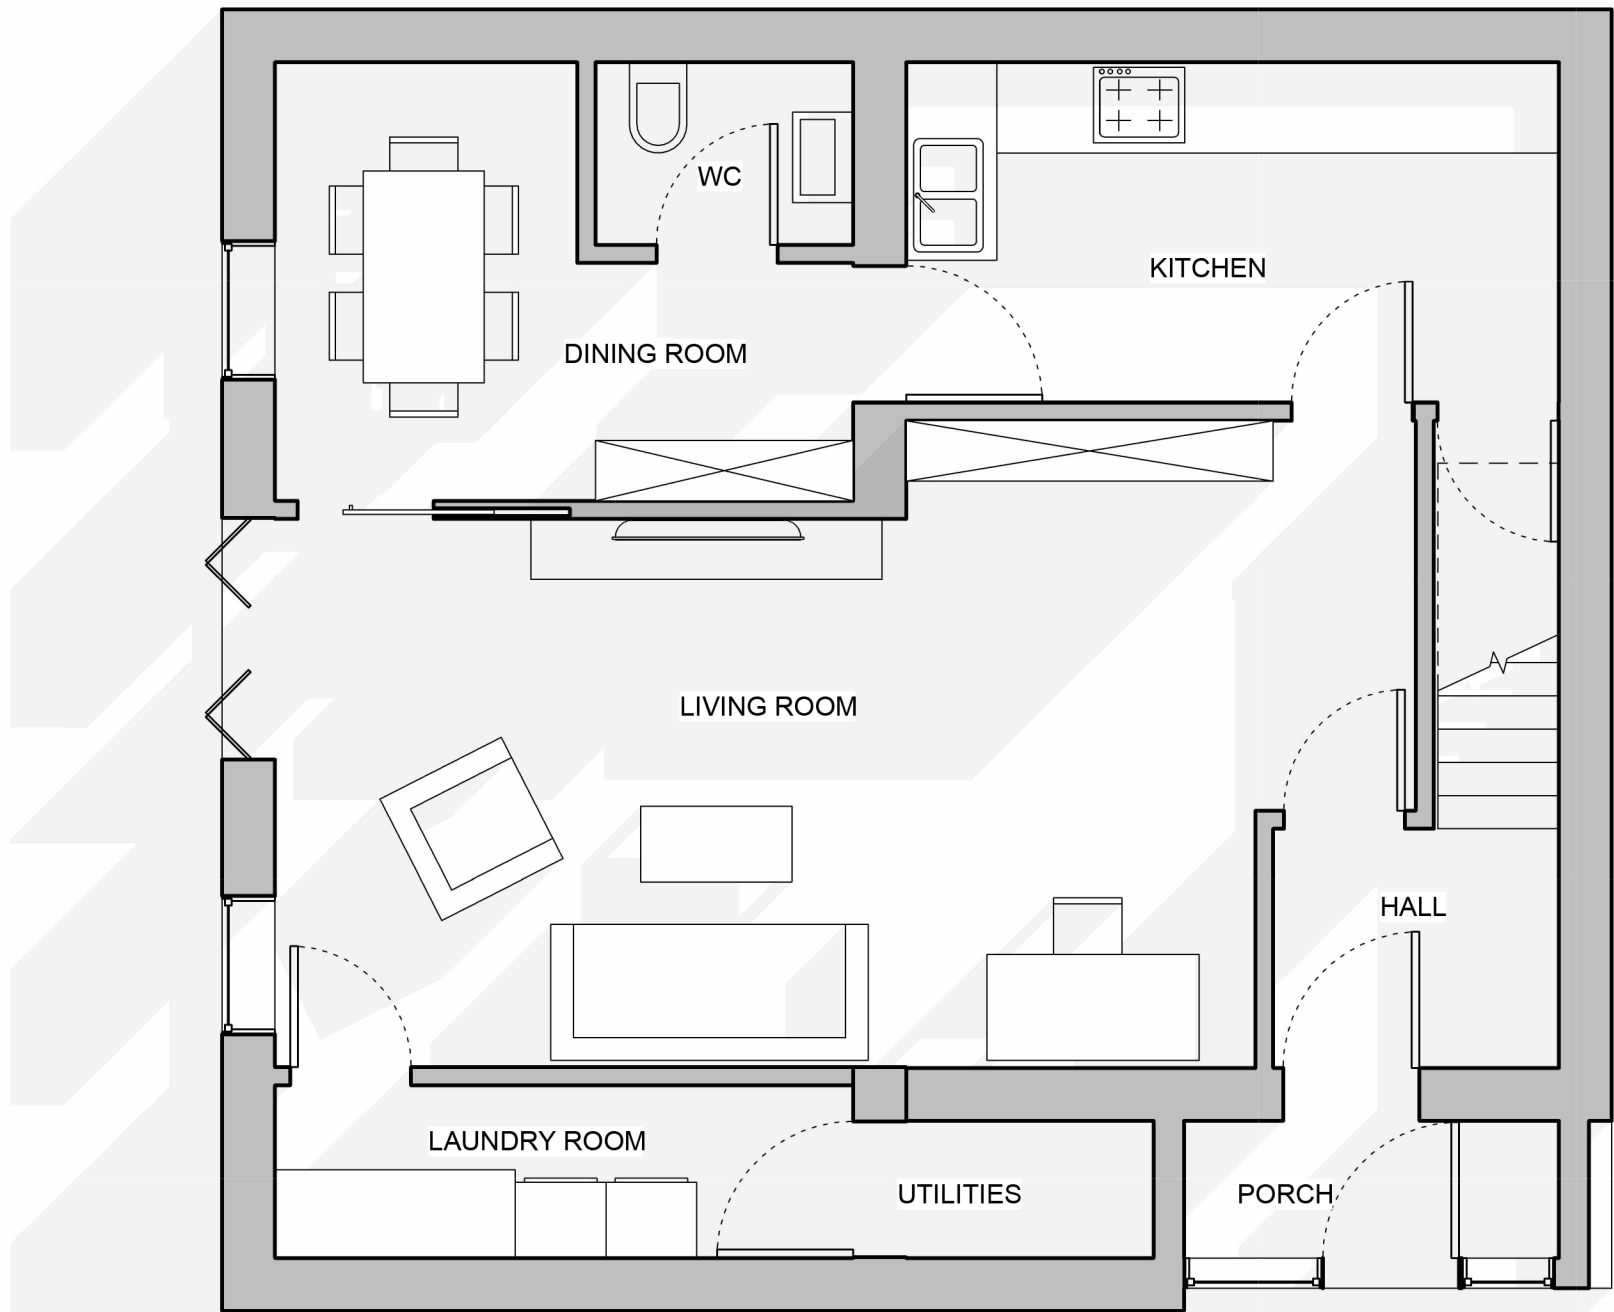

PROPOSED GROUND FLOOR @1:50




PROPOSED FIRST FLOOR @1:50

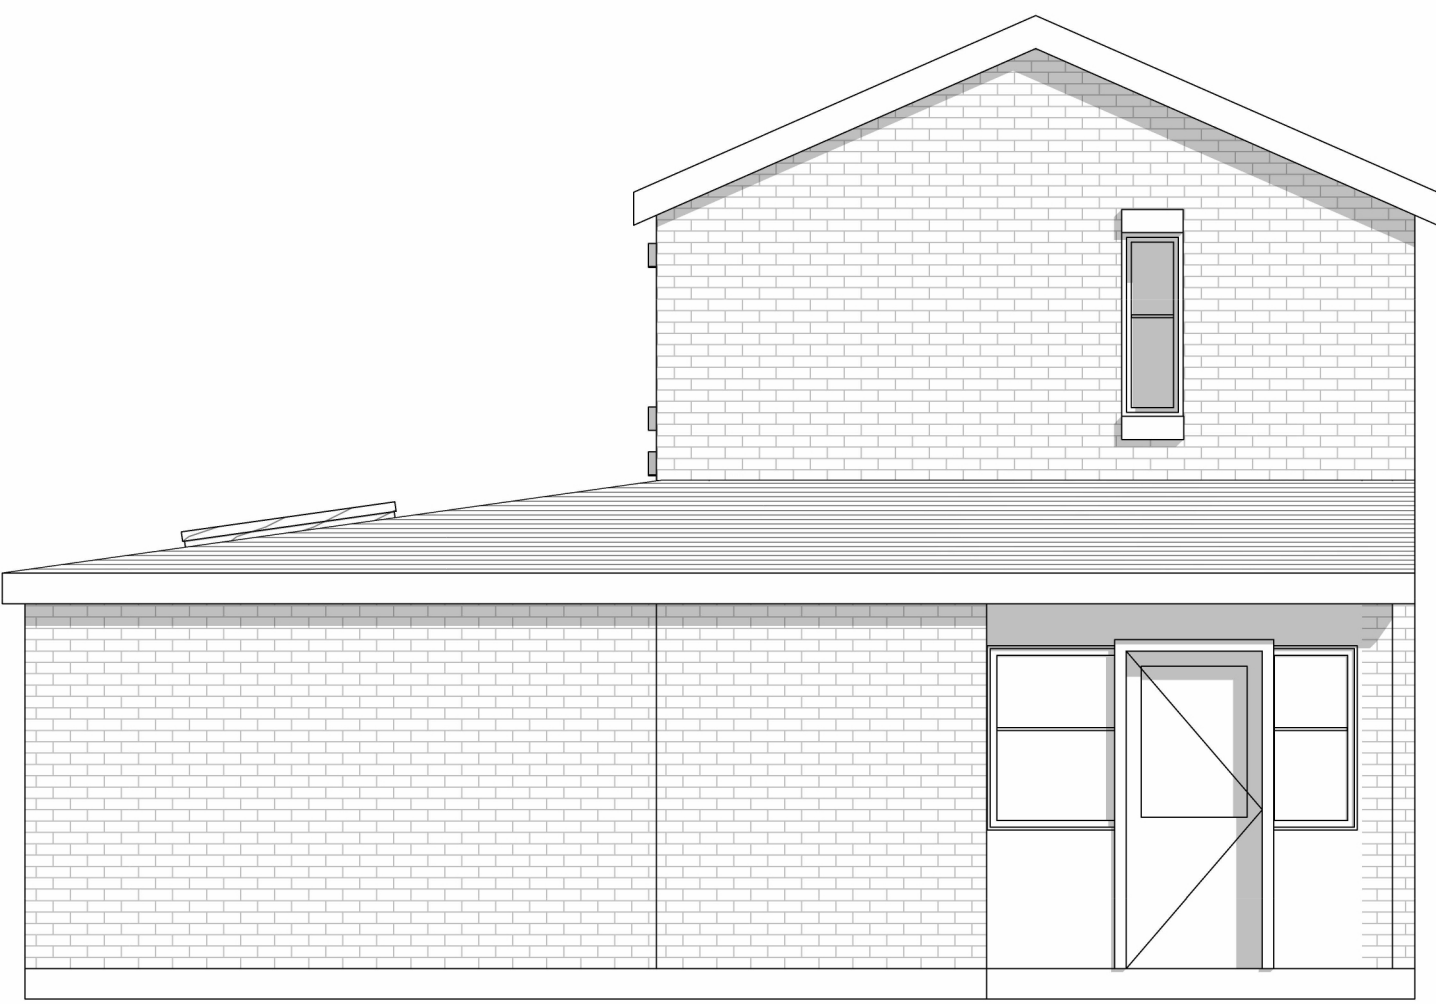


PROPOSED FRONT ELEVATION @1:50




PROPOSED LEFT ELEVATION @1:50

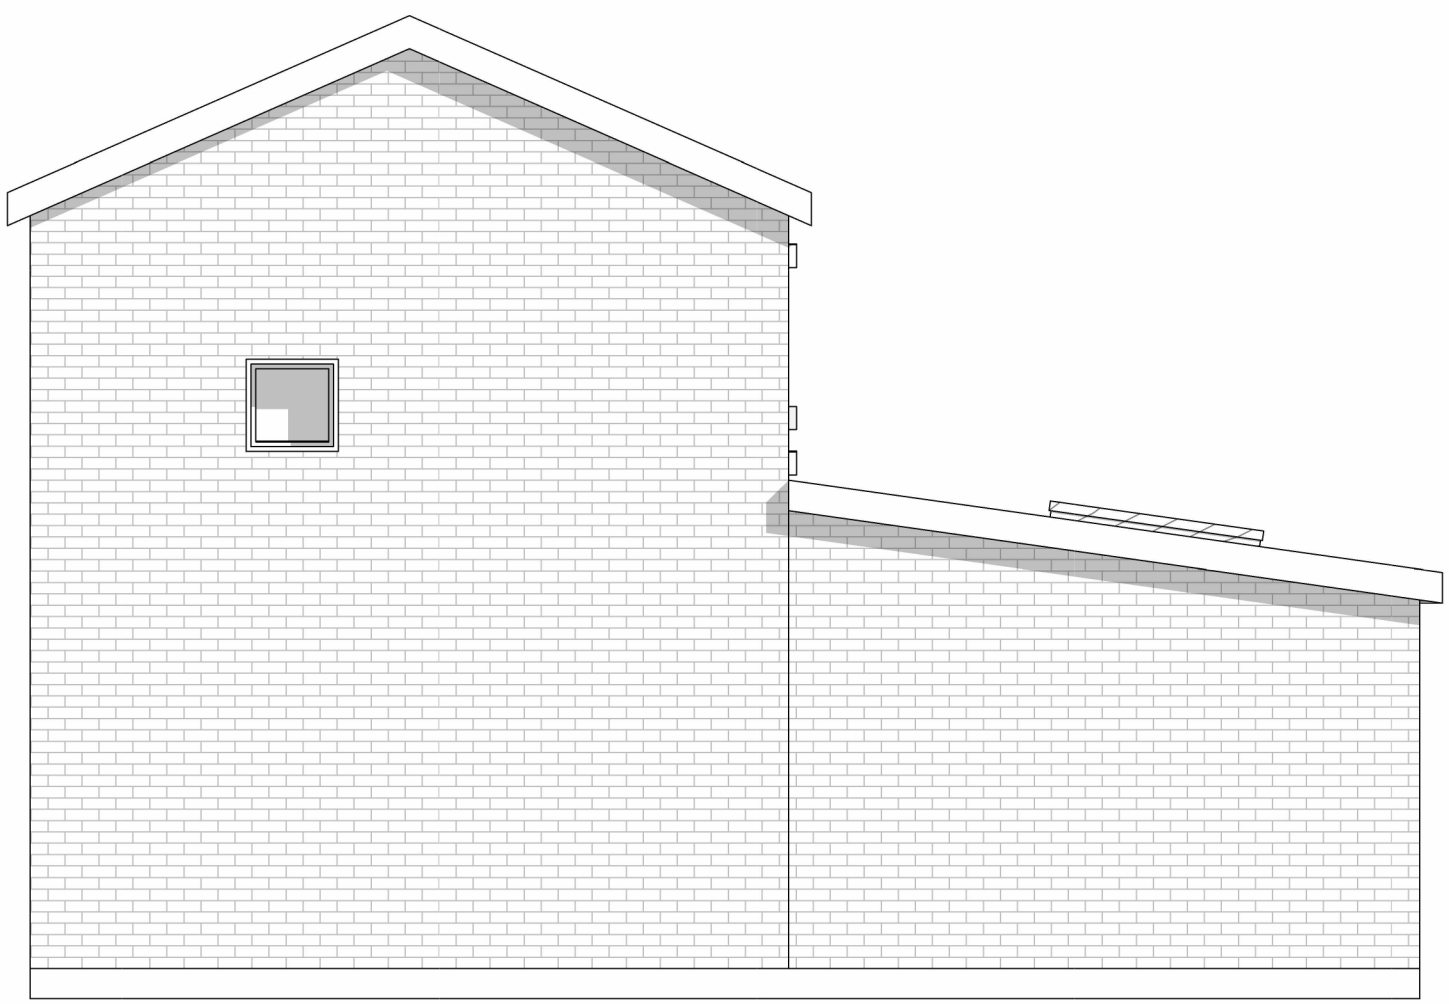

PROPOSED REAR ELEVATION @1:50

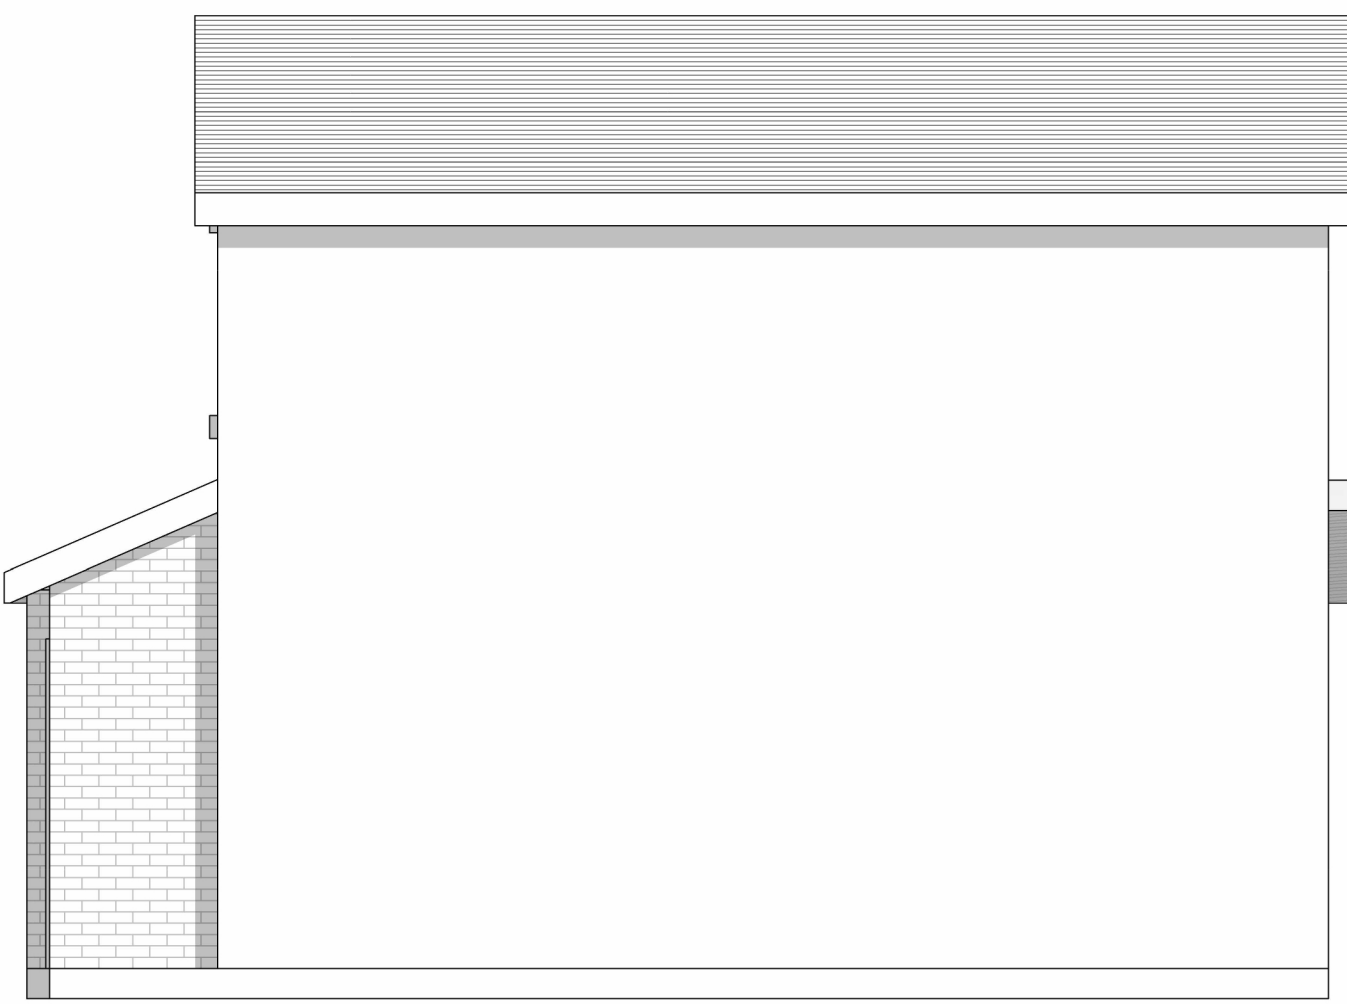

PROPOSED RIGHT ELEVATION @1:50

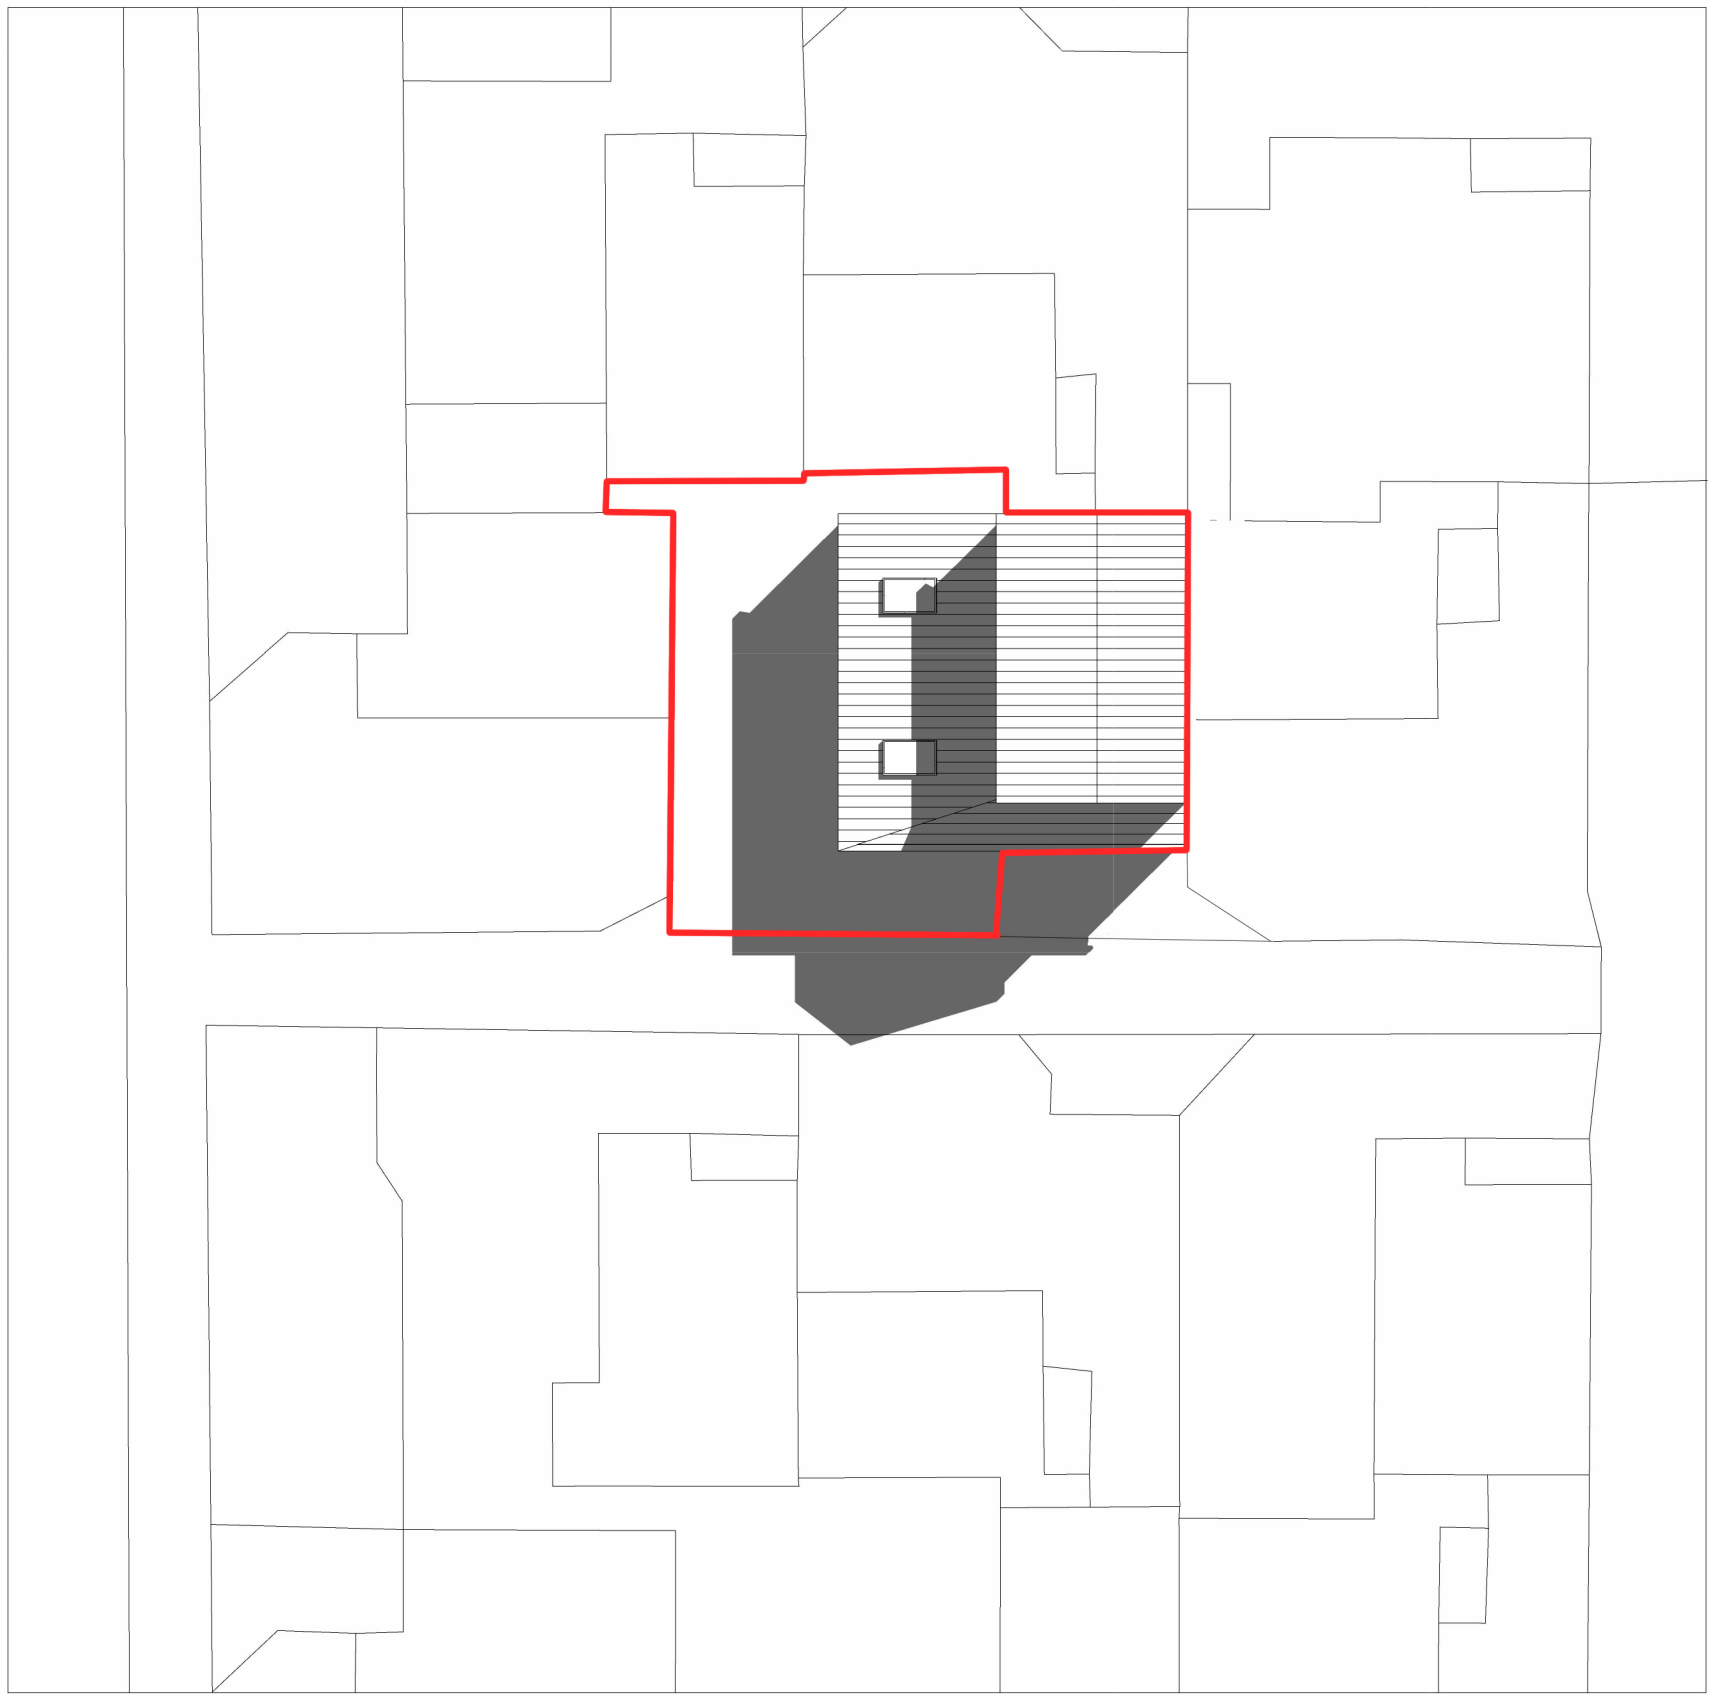

PROPOSED SITE PLAN @1:200

Rev	Description	Date