

FINISHES AND EQUIPMENT REFERENCE CHART		
REF	SPECIFICATION/APPLICATION	SUPPLIER/FINISH
EX01	EXISTING CONCRETE	SEE FINISHES SCHEDULE: 223-YOU-XX-XX-SH-I-4001
EX02	RAL 9011- GRAPHITE BLACK	SEE FINISHES SCHEDULE: 223-YOU-XX-XX-SH-I-4001
EX03	RAL 7022 - UMBRA GREY	SEE FINISHES SCHEDULE: 223-YOU-XX-XX-SH-I-4001
EX04	RAL 7044 - SILK GREY	SEE FINISHES SCHEDULE: 223-YOU-XX-XX-SH-I-4001
EX05	K RENDER - GREY	SEE FINISHES SCHEDULE: 223-YOU-XX-XX-SH-I-4001


NOTES:

YOUTH TO RECEIVE SAMPLES OF ALL MATERIALS FOR REVIEW AND SIGN OFF.


ALL MEASUREMENTS ARE TO BE CHECKED AND CONFIRMED BEFORE MOVING TO SITE.

01 BESPOKE SECURITY GATE TO BE INSTALLED BETWEEN COLUMN F/G. GATE TO REFLECT METAL FRAME DETAIL WITH REDUCED OPENING WIDTHS. FRAME TO BE DESIGN IN CONJUNCTION WITH CHOSEN SUPPLIER. FRAME TO BE FINISHED IN RAL (EX04) SUBJECT TO PLANNING PERMISSION.

02 BESPOKE SECURITY FENCE TO BE INSTALLED BETWEEN COLUMNS G/H/I. FENCE TO REFLECT METAL FRAME DETAIL WITH REDUCED OPENING WIDTHS. FRAME TO BE FINISHED IN RAL (EX03) .

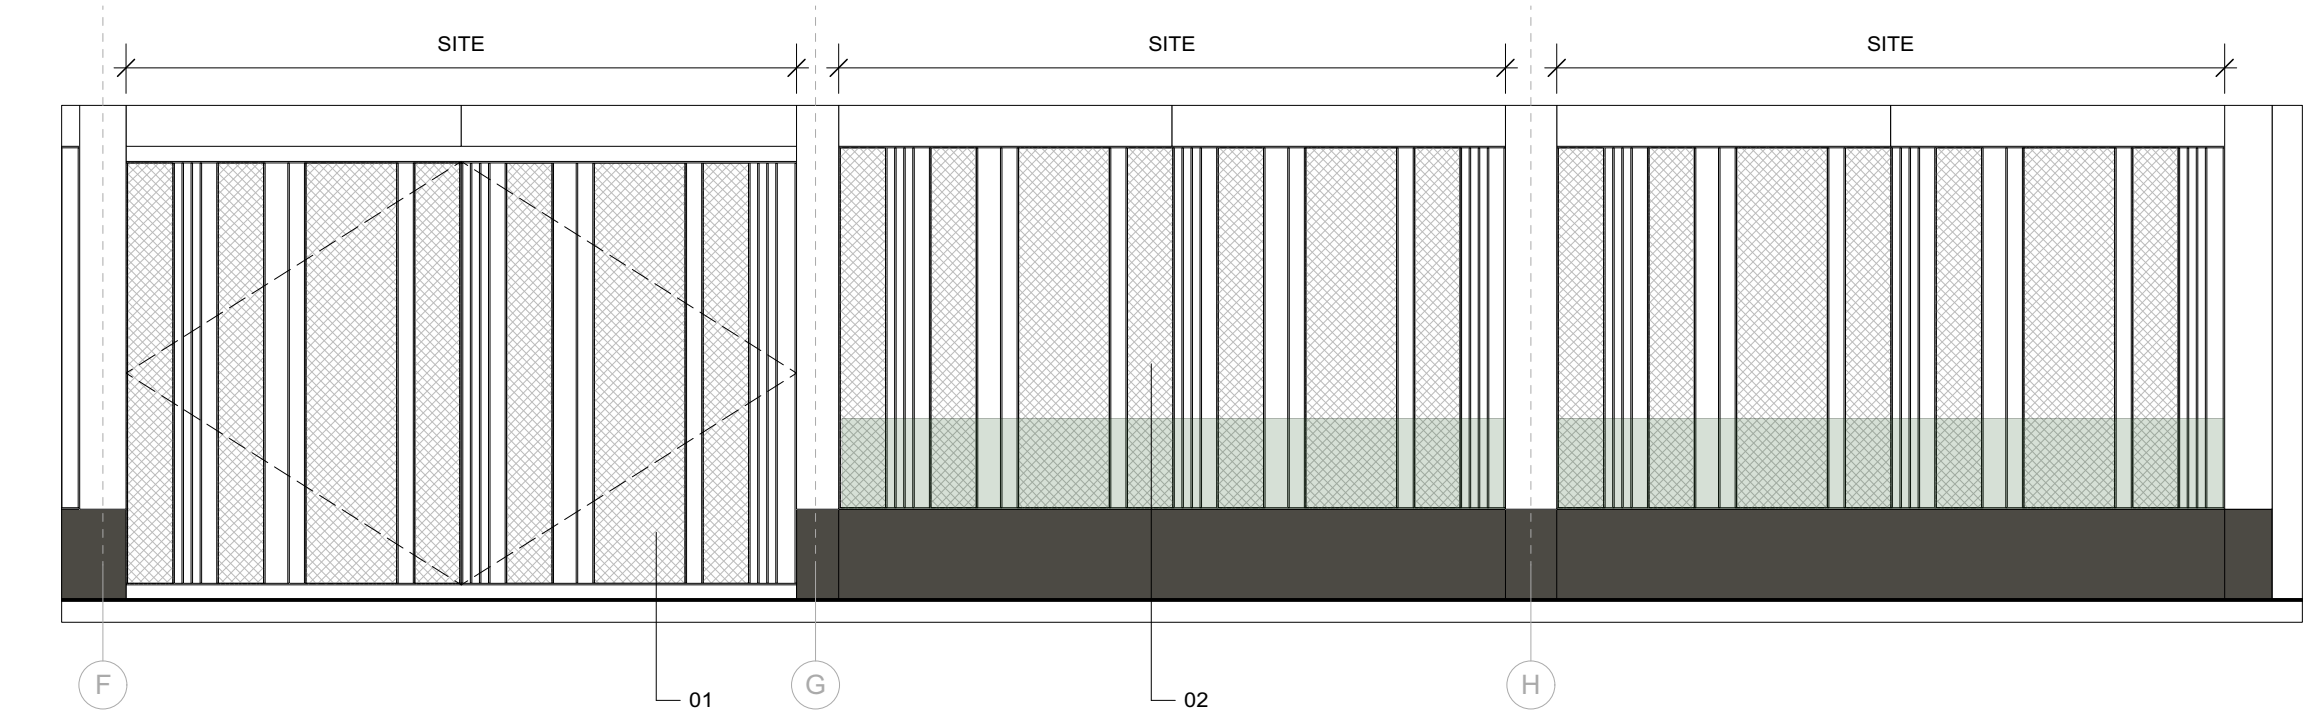

1 ELEVATION C (DETAIL 03)
Scale: 1:50

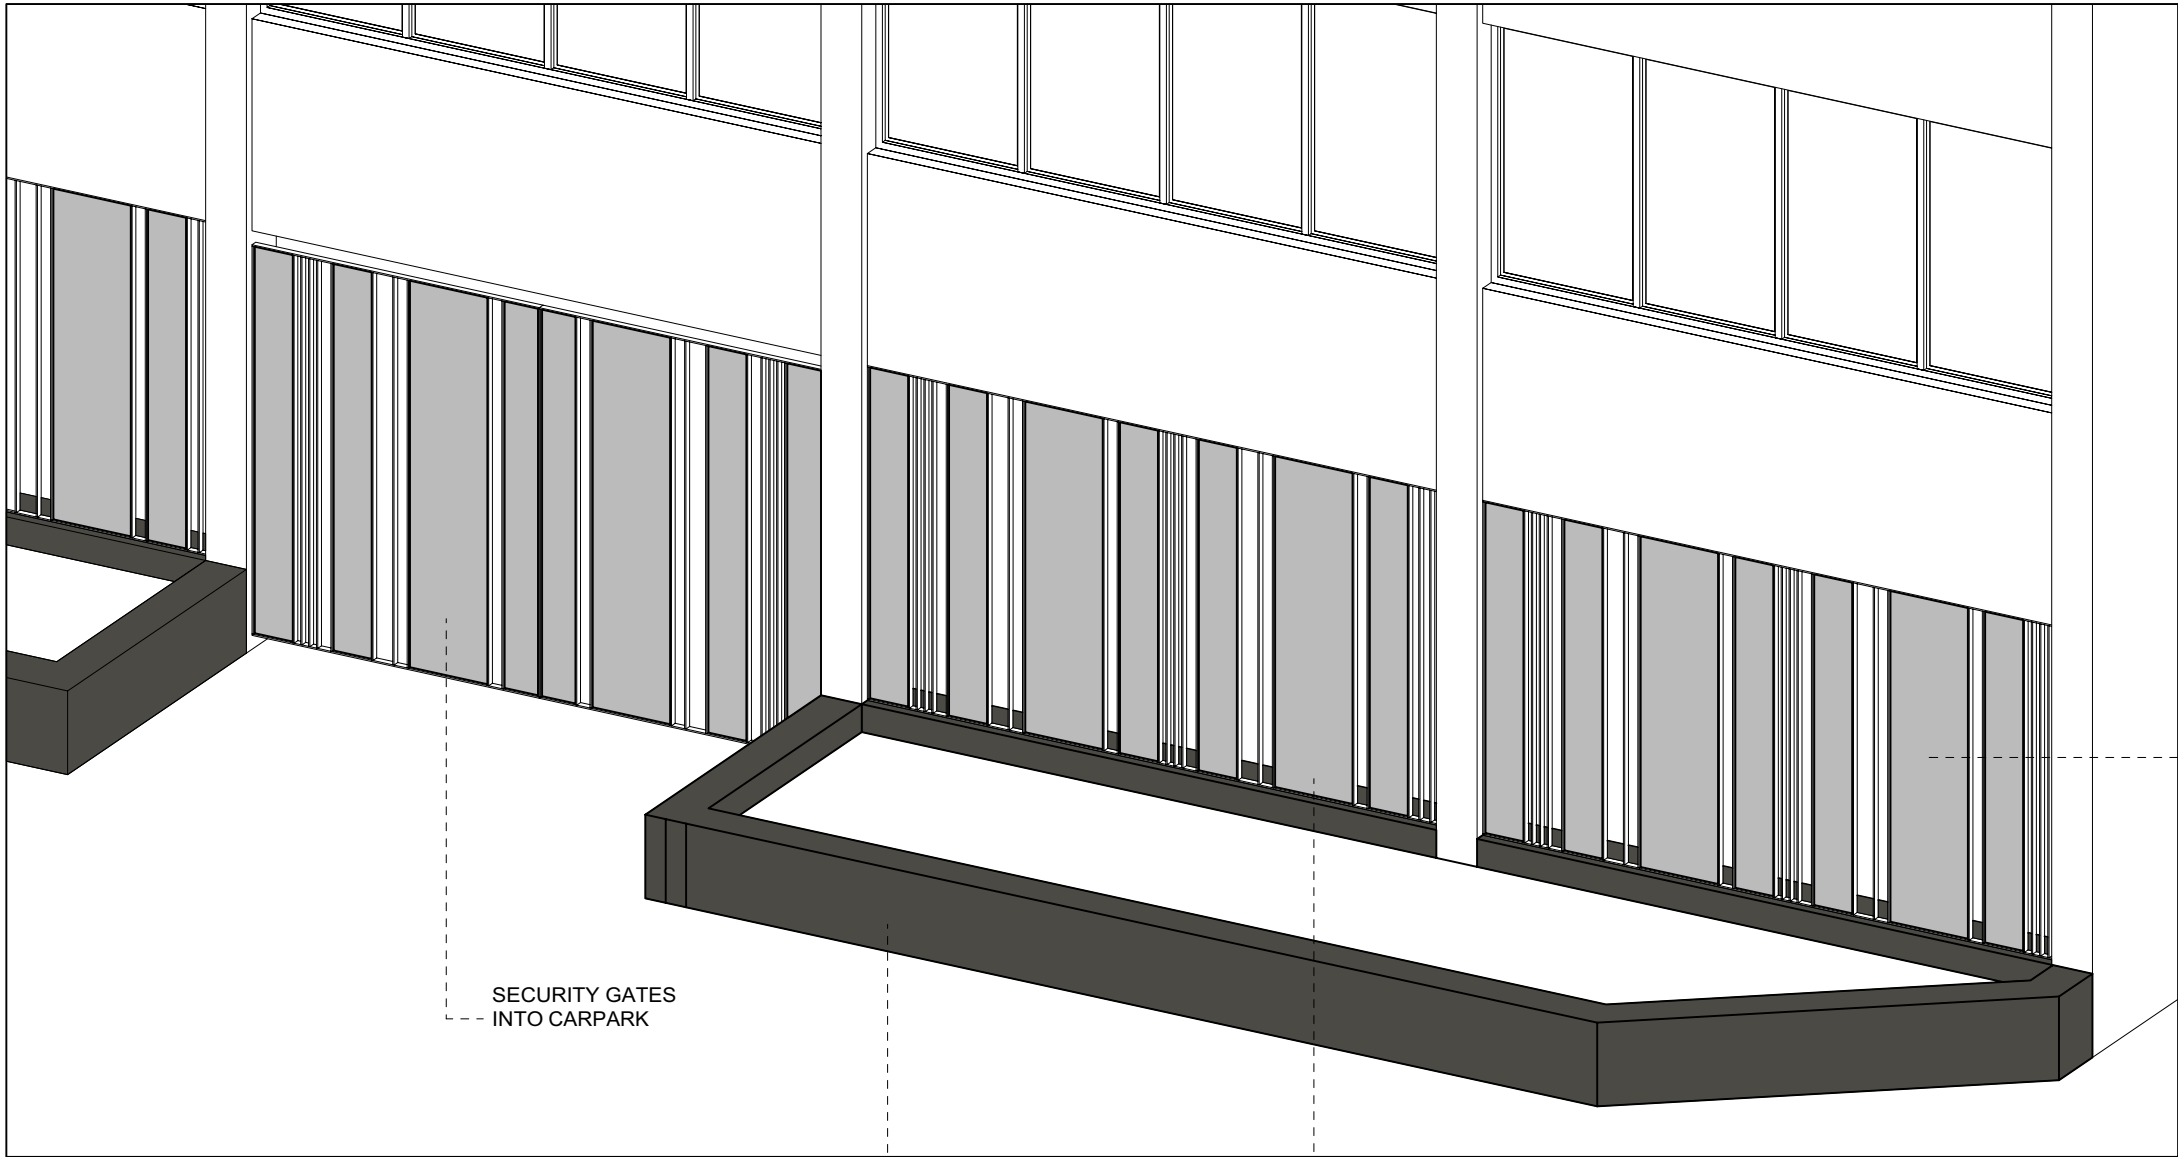

2 ISOMETRIC DIAGRAM
Scale: 1:50



REFERENCE IMAGE 02

GENERAL NOTES: THIS WORK IS THE INTELLECTUAL PROPERTY OF YOUTH AND MAY NOT BE REPRODUCED, COPIED OR REPLICATED, IN ANY FORM, WITHOUT THE WRITTEN PERMISSION, OR CONSENT. ALL DIMENSIONS ARE INDICATIVE AND TO BE VERIFIED ON SITE BY THE SELECTED CONTRACTOR - YOUTH CANNOT BE HELD LIABLE FOR ANY INACCURACIES. SPECIFIED MATERIALS AND EQUIPMENT, ARE TO BE INSTALLED TO MANUFACTURERS REQUIREMENTS. PRIOR TO ANY INSTALLATION, THE CONTRACTOR IS REQUIRED TO LIASE WITH THE MANUFACTURER, ON RECOMMENDED CONSTRUCTION METHODS. CONTRACTORS TO PROVIDE DRAWINGS FOR SIGN OFF. DRAWINGS TO BE READ IN CONJUNCTION WITH YOUTH ASSOCIATED SCHEDULES OR REFERENCES. WWW.YOUTHSTUDIO +44 (0) 161 7090 467 3 STEVENSON SQUARE, NORTHERN QUARTER, MANCHESTER, M1 1DN			P01 02/12/2022 ISSUED FOR TENDER		PROJECT ID.	CLIENT.	DRAWN BY	DRAWING TITLE.
			YS-233	SIXTEEN REAL ESTATE	AS	ACCESS GATE AND FENCE		
			PROJECT TITLE.	ARCHITECT / PROJECT MANAGER	APPROVED BY.	REV.		
			ARTHUR HOUSE	—	LM	P01		
			CHORLTON STREET, MANCHESTER, M1 3FH	DATE DRAWN.	SCALE.	DRAWING NO.		
				31/11/22	A2	223-YOU-XX-XX-DR-I-2130		

WWW.YOUTH-STUDIO
+44 (0) 161 7060 467
3 STEVENSON SQUARE, NORTHERN QUARTER, MANCHESTER, M1 1DN

NO. DATE ISSUE NOTES