


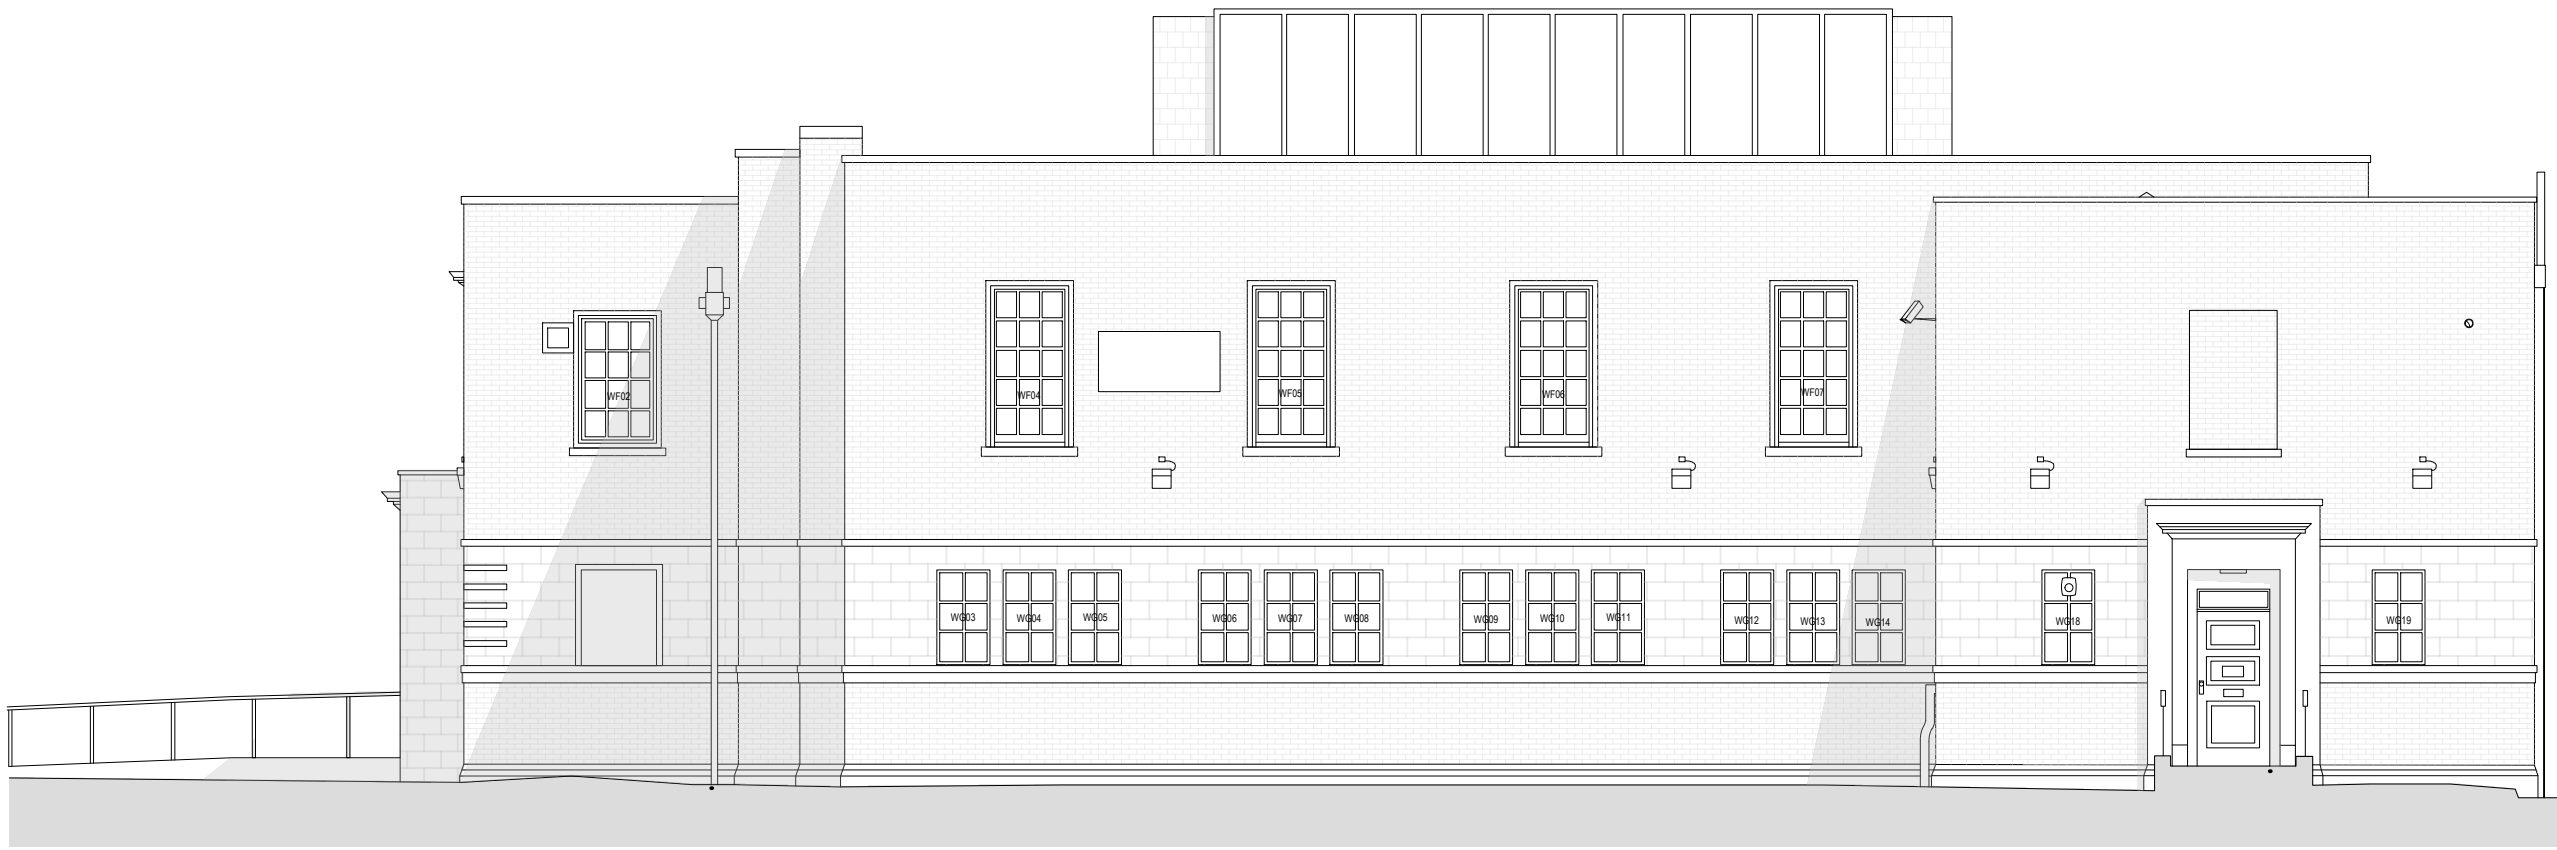


Elevation 1





Elevation 2



Elevation 3

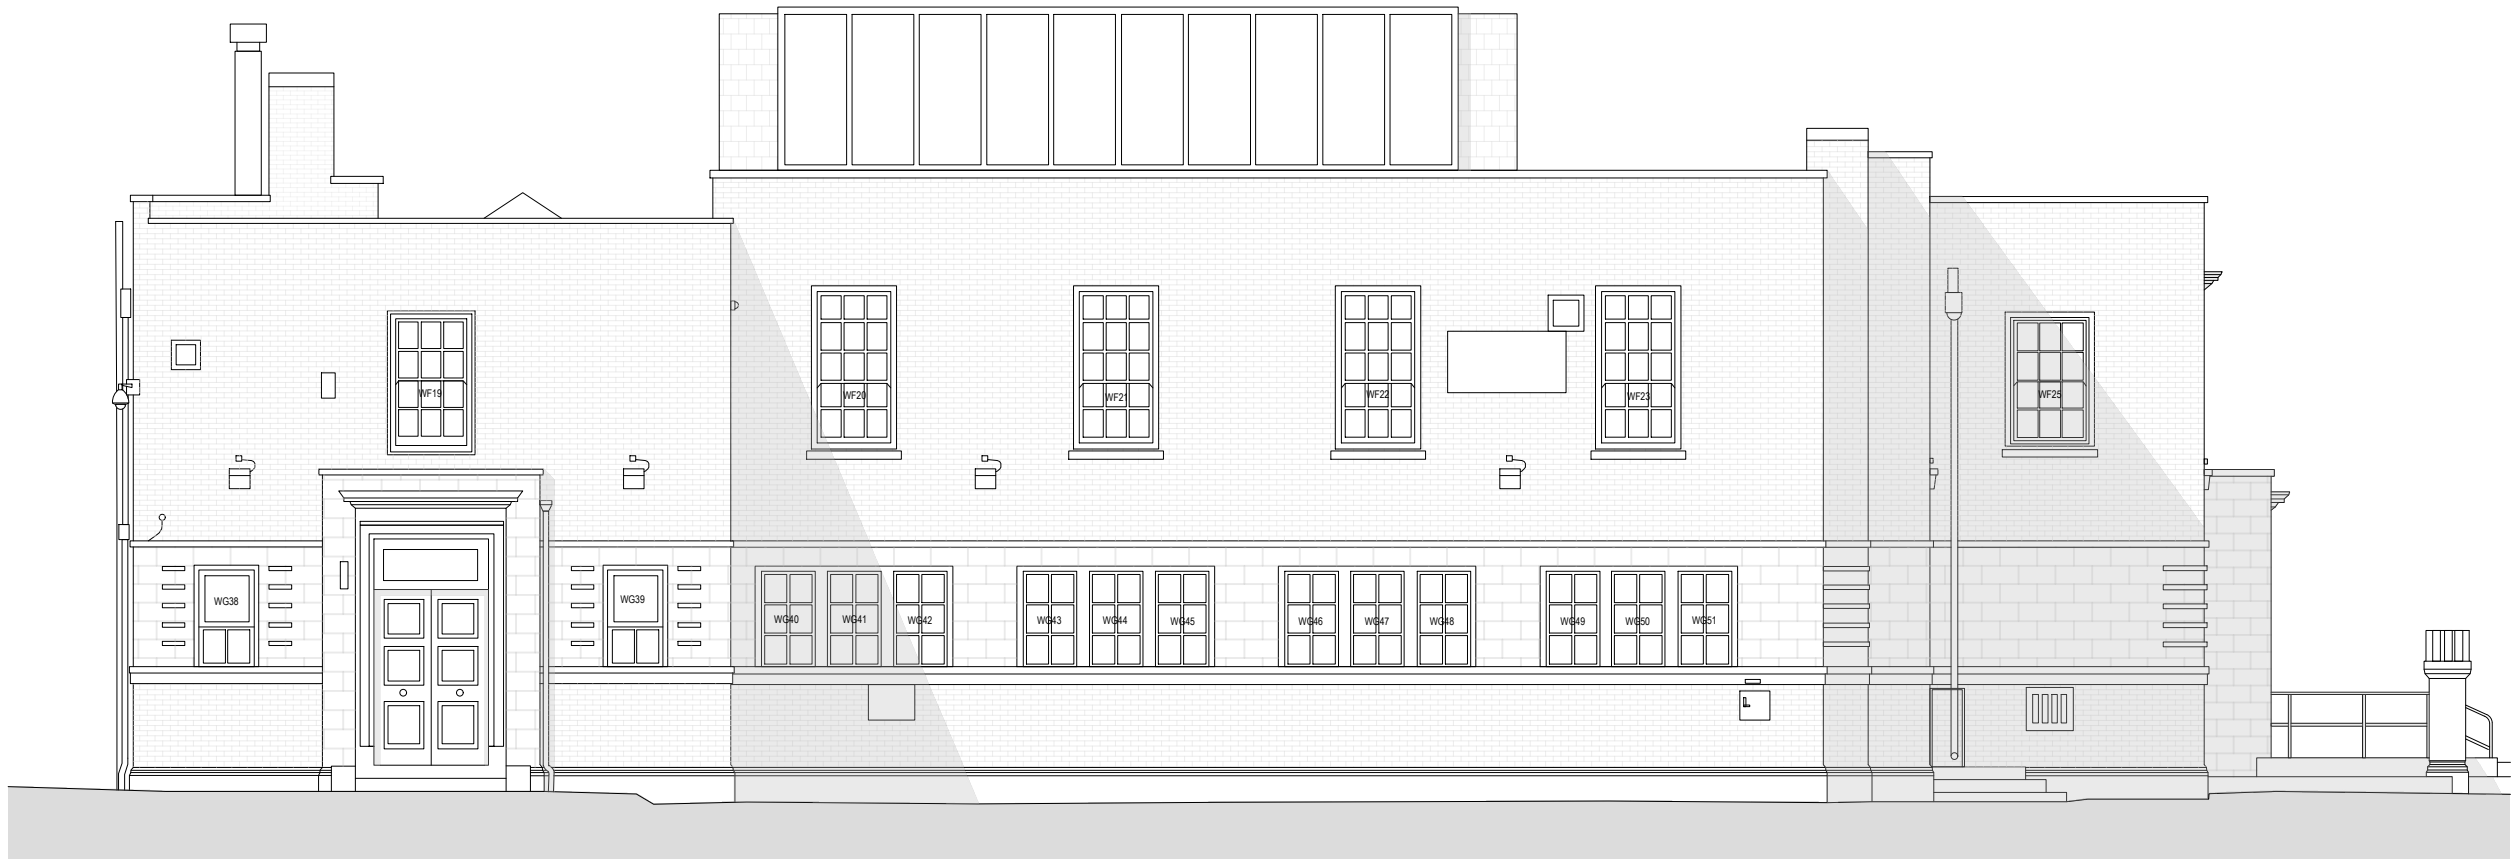

Elevation 4

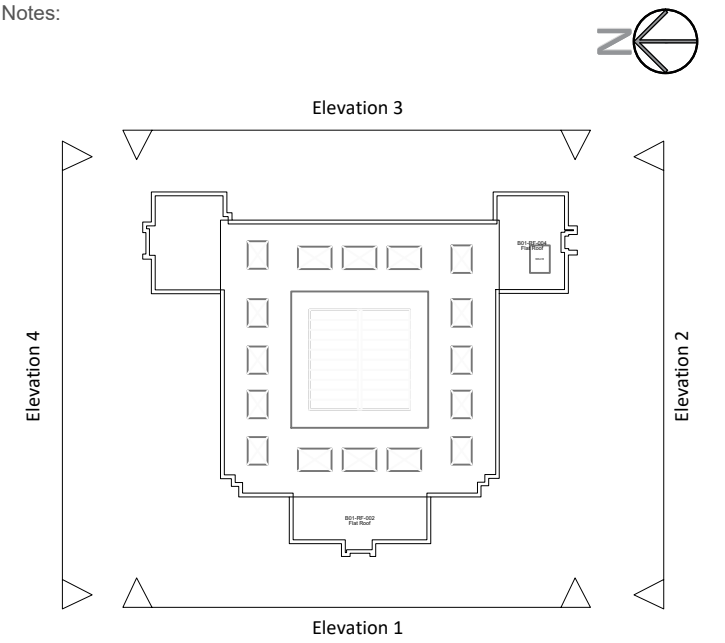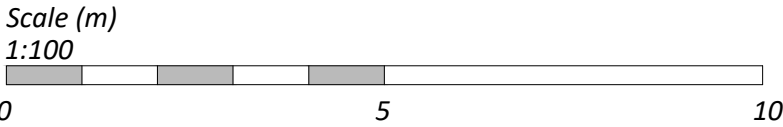

Copyright: All rights reserved. This drawing must not be reproduced without permission from AA Projects Ltd. Do not scale off this drawing. All dimensions are to be checked on site by contractor / sub contractor. Any discrepancies to be reported to AA Projects Ltd.

| Rev | Date | Revision notes | By | Check |
|-----|------|----------------|----|-------|
|-----|------|----------------|----|-------|

|   |               |                                                       |               |               |
|---|---------------|-------------------------------------------------------|---------------|---------------|
| <div><div></div><div><b>AA PROJECTS</b></div></div> <div>Suite 1.06<br/>Part First Floor<br/>South Harrington<br/>Brunswick Business Park<br/>Liverpool<br/>L3 2BQ<br/>Tel: 0151 430 2340</div> <div>Office Locations<br/>Birmingham, Leeds, Liverpool, London, Manchester, Oxford, Rugby, Newcastle<br/>www.aaprojects.co.uk</div> |               |                                                       |               |               |
| Client<br>Equans<br>MCC   |               | Drawing Title<br>The Place<br>Existing Elevations 1-4 |               |               |
| Project Title<br>The Place   |               | Drawn<br>MA                                           | Date<br>11/22 |               |
|   |               | Checked<br>PT                                         | Date<br>11/22 |               |
| DWG No.   | 19972-PPL-200 | Scale                                                 | 1:100         | Revision<br>- |