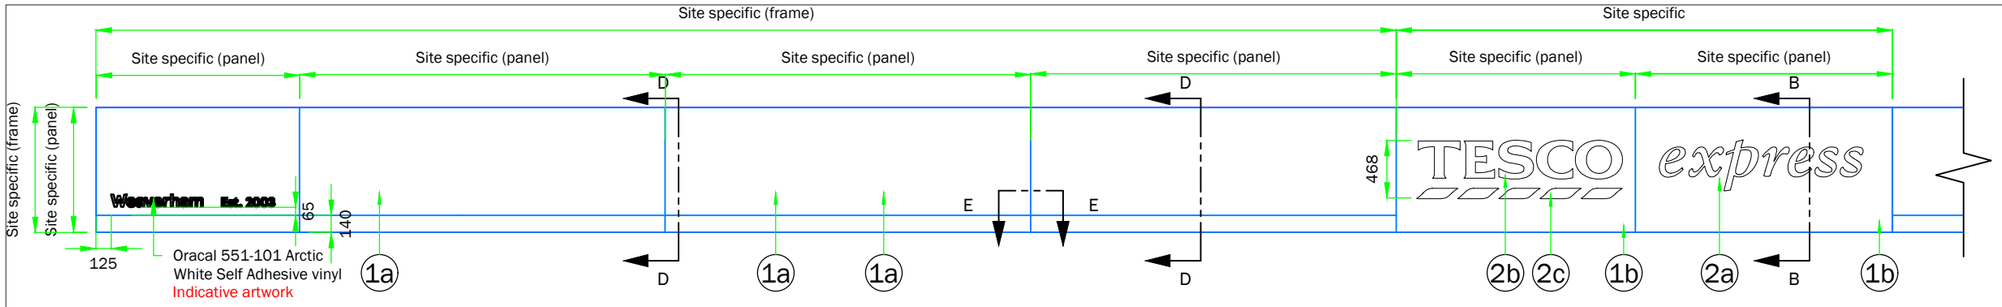

Fascia Elevation - LHS
scale 1:50

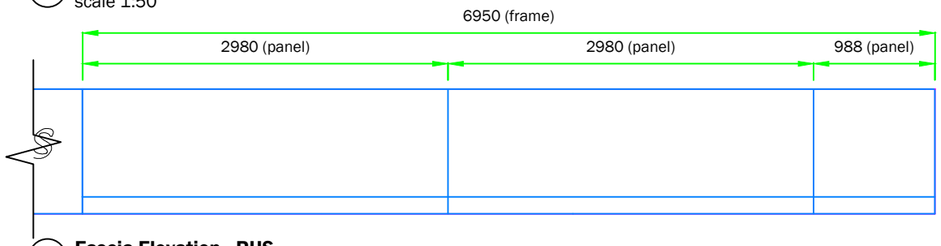

Fascia Elevation - RHS
scale 1:50

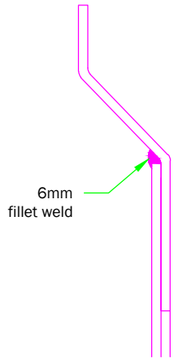

A **Section A-A**
scale 1:2

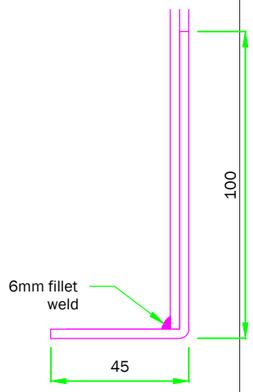

B **Section B-B**
scale 1:2

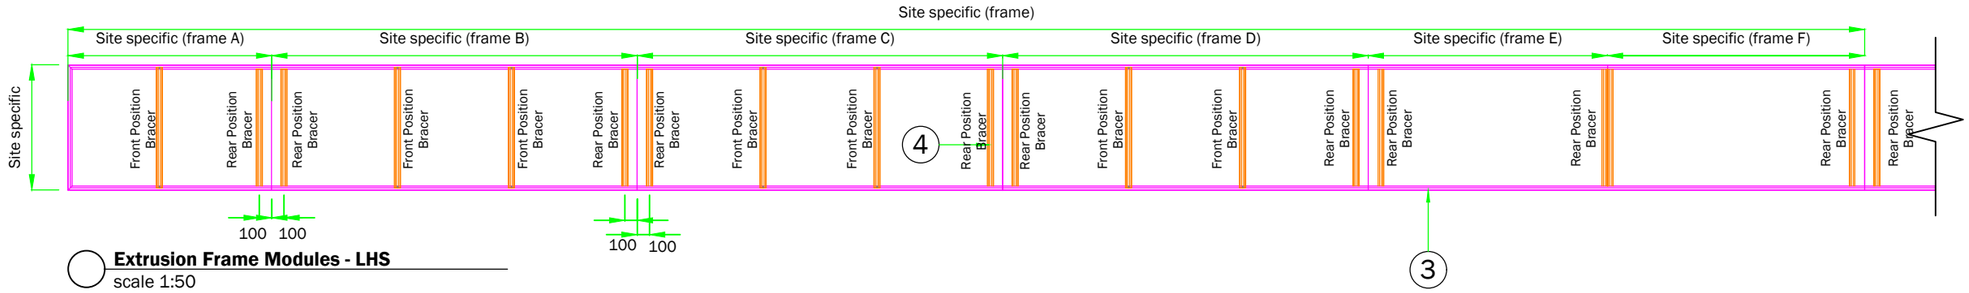

Extrusion Frame Modules - LHS
scale 1:50

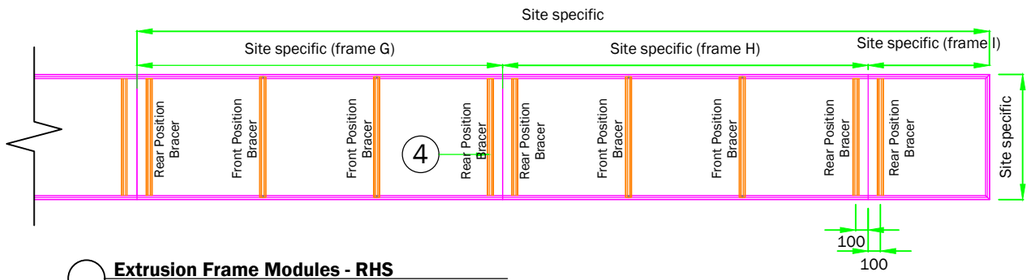

Extrusion Frame Modules - RHS
scale 1:50

LED Layout & Light Tray
scale 1:20

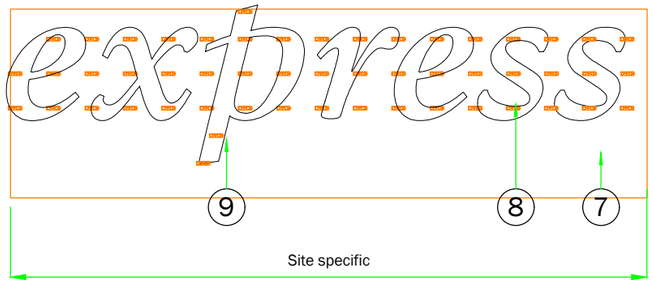

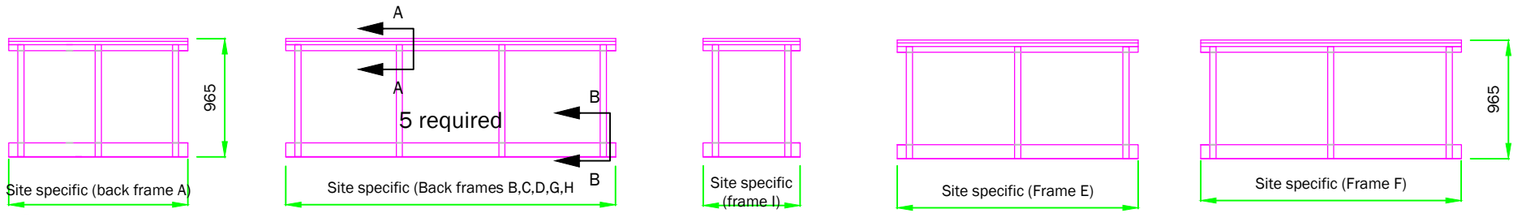

Back Frames
scale 1:50

SCALE BAR

1:20

400mm 0 400mm 800mm 1200mm 1600mm 2000mm

1:50

1m 0 1m 2m 3m 4m 5m

0 2 4

DRAWING NO 04_MANC_04B	STORE TYPE EXPRESS
SCALE 1:50/1:20/1:2@A3 DATE 07.12.2022	STORE NAME MANCHESTER NEW SQUARE
CHECKED BY RITESH	CONTENT FASCIA DETAILS-2
DRAWN BY VACHAN BOJAMMA MG	

TESCO
FEASIBILITY PLANNING
STORE PLANNING DEPARTMENT
PROPERTY SERVICES
HIGHWOODS BUILDING, KESTREL WAY
WELWYN GARDEN CITY, HERTFORDSHIRE, AL7 1GB UK
TELEPHONE : 01707 395150

THE COPYRIGHT AND ALL OTHER RIGHTS IN AND RELATING TO THIS PUBLICATION BELONG TO AND ARE THE SOLE PROPERTY OF TESCO STORES LIMITED
ALL RIGHTS ARE RESERVED. NEITHER THE WHOLE NOR ANY PART OF THIS PUBLICATION MAY BE REPRODUCED OR TRANSMITTED IN ANY FORM OR BY ANY ELECTRONIC OR MECHANICAL MEANS INCLUDING PHOTOCOPYING AND RECORDING OR FROM ANY RETRIEVAL SYSTEM WITHOUT THE PRIOR WRITTEN LICENCE FROM THE OWNER © 1997 TESCO STORES LIMITED