
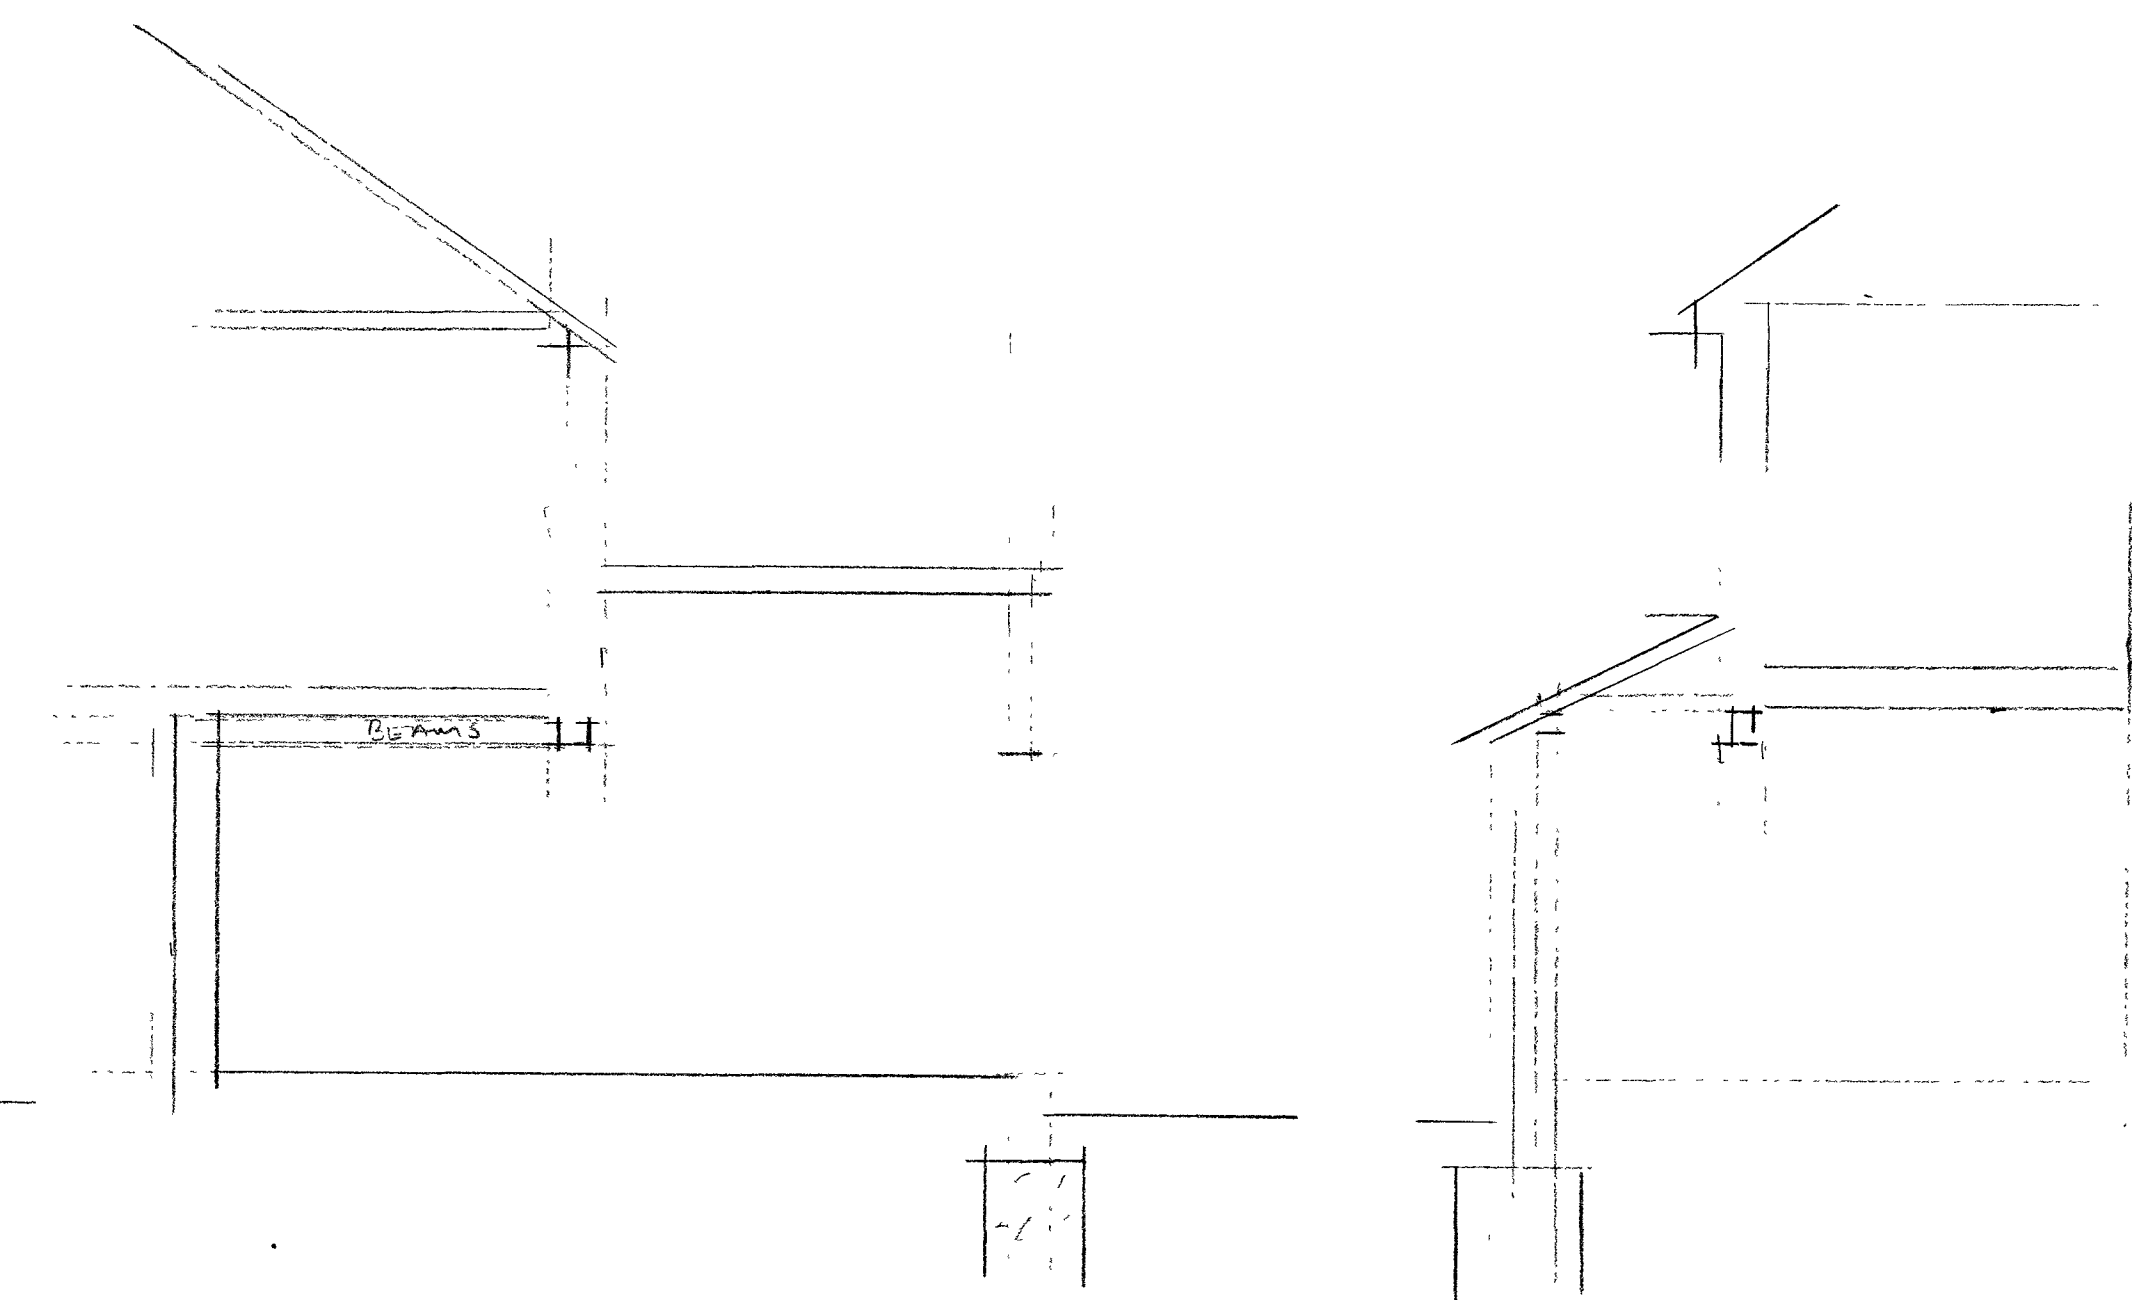
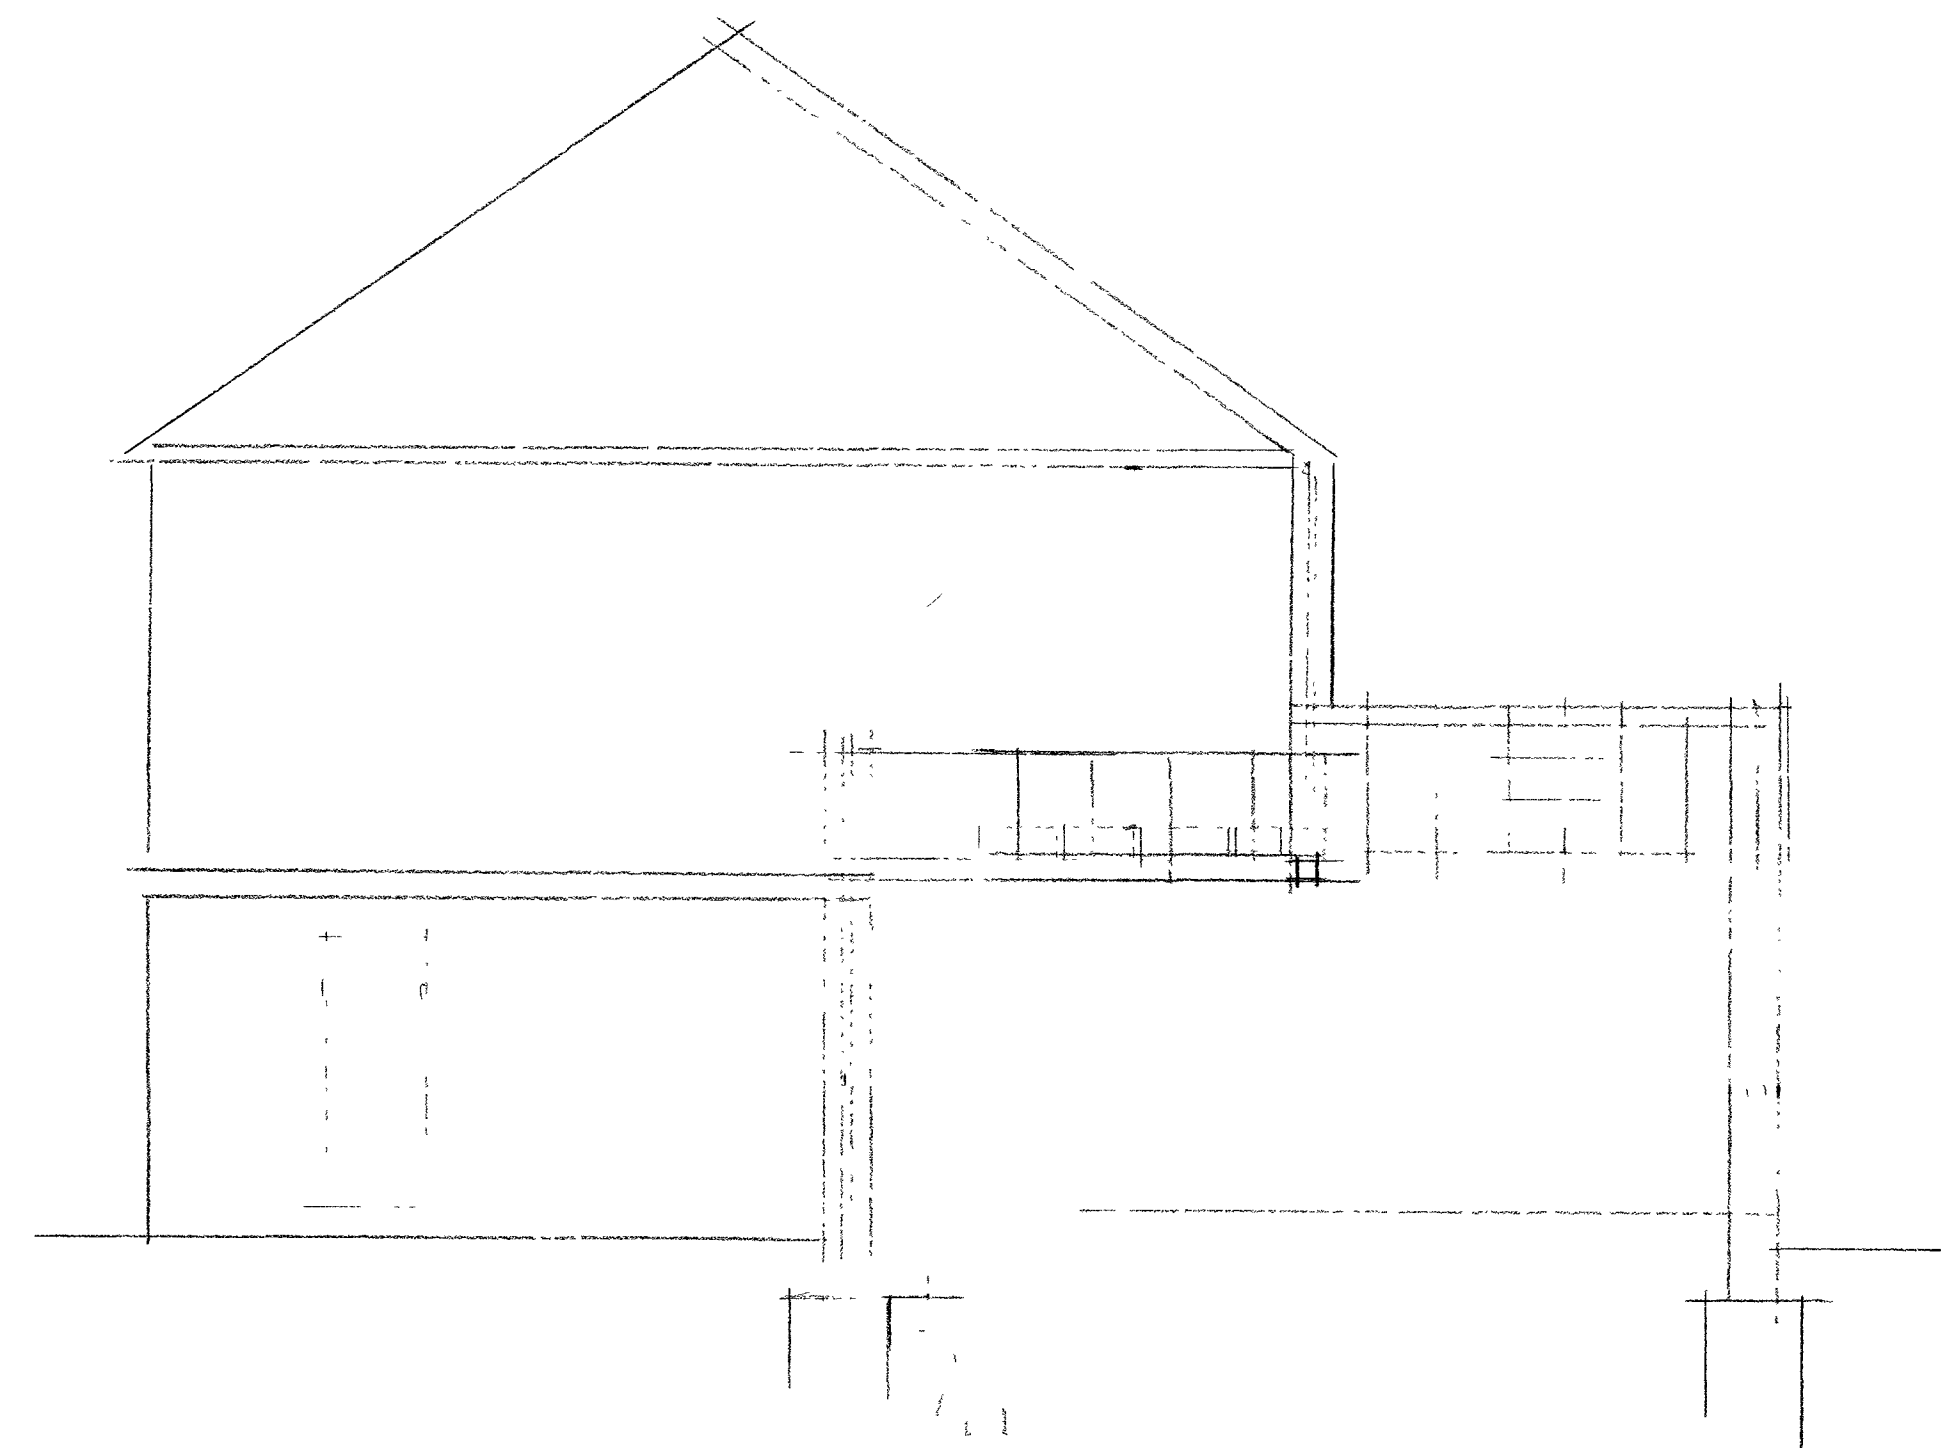
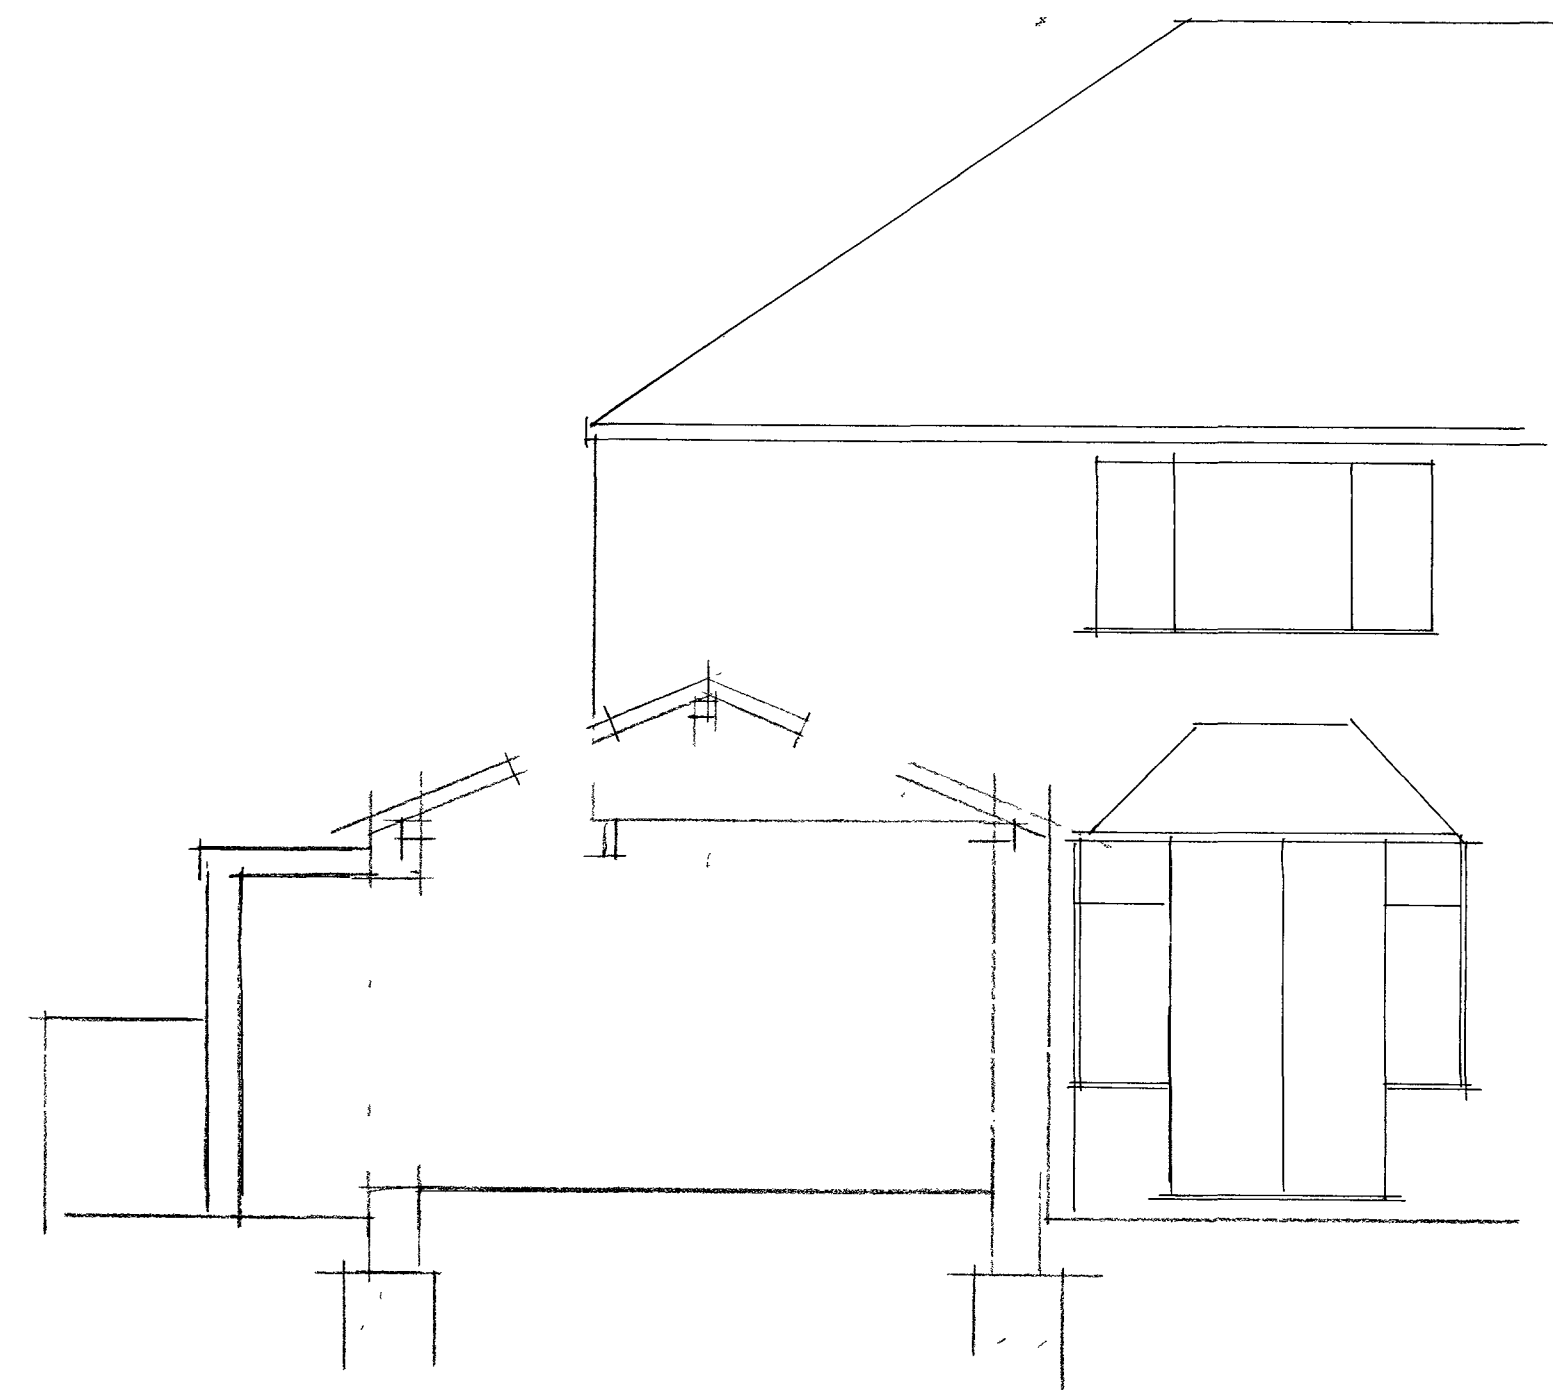
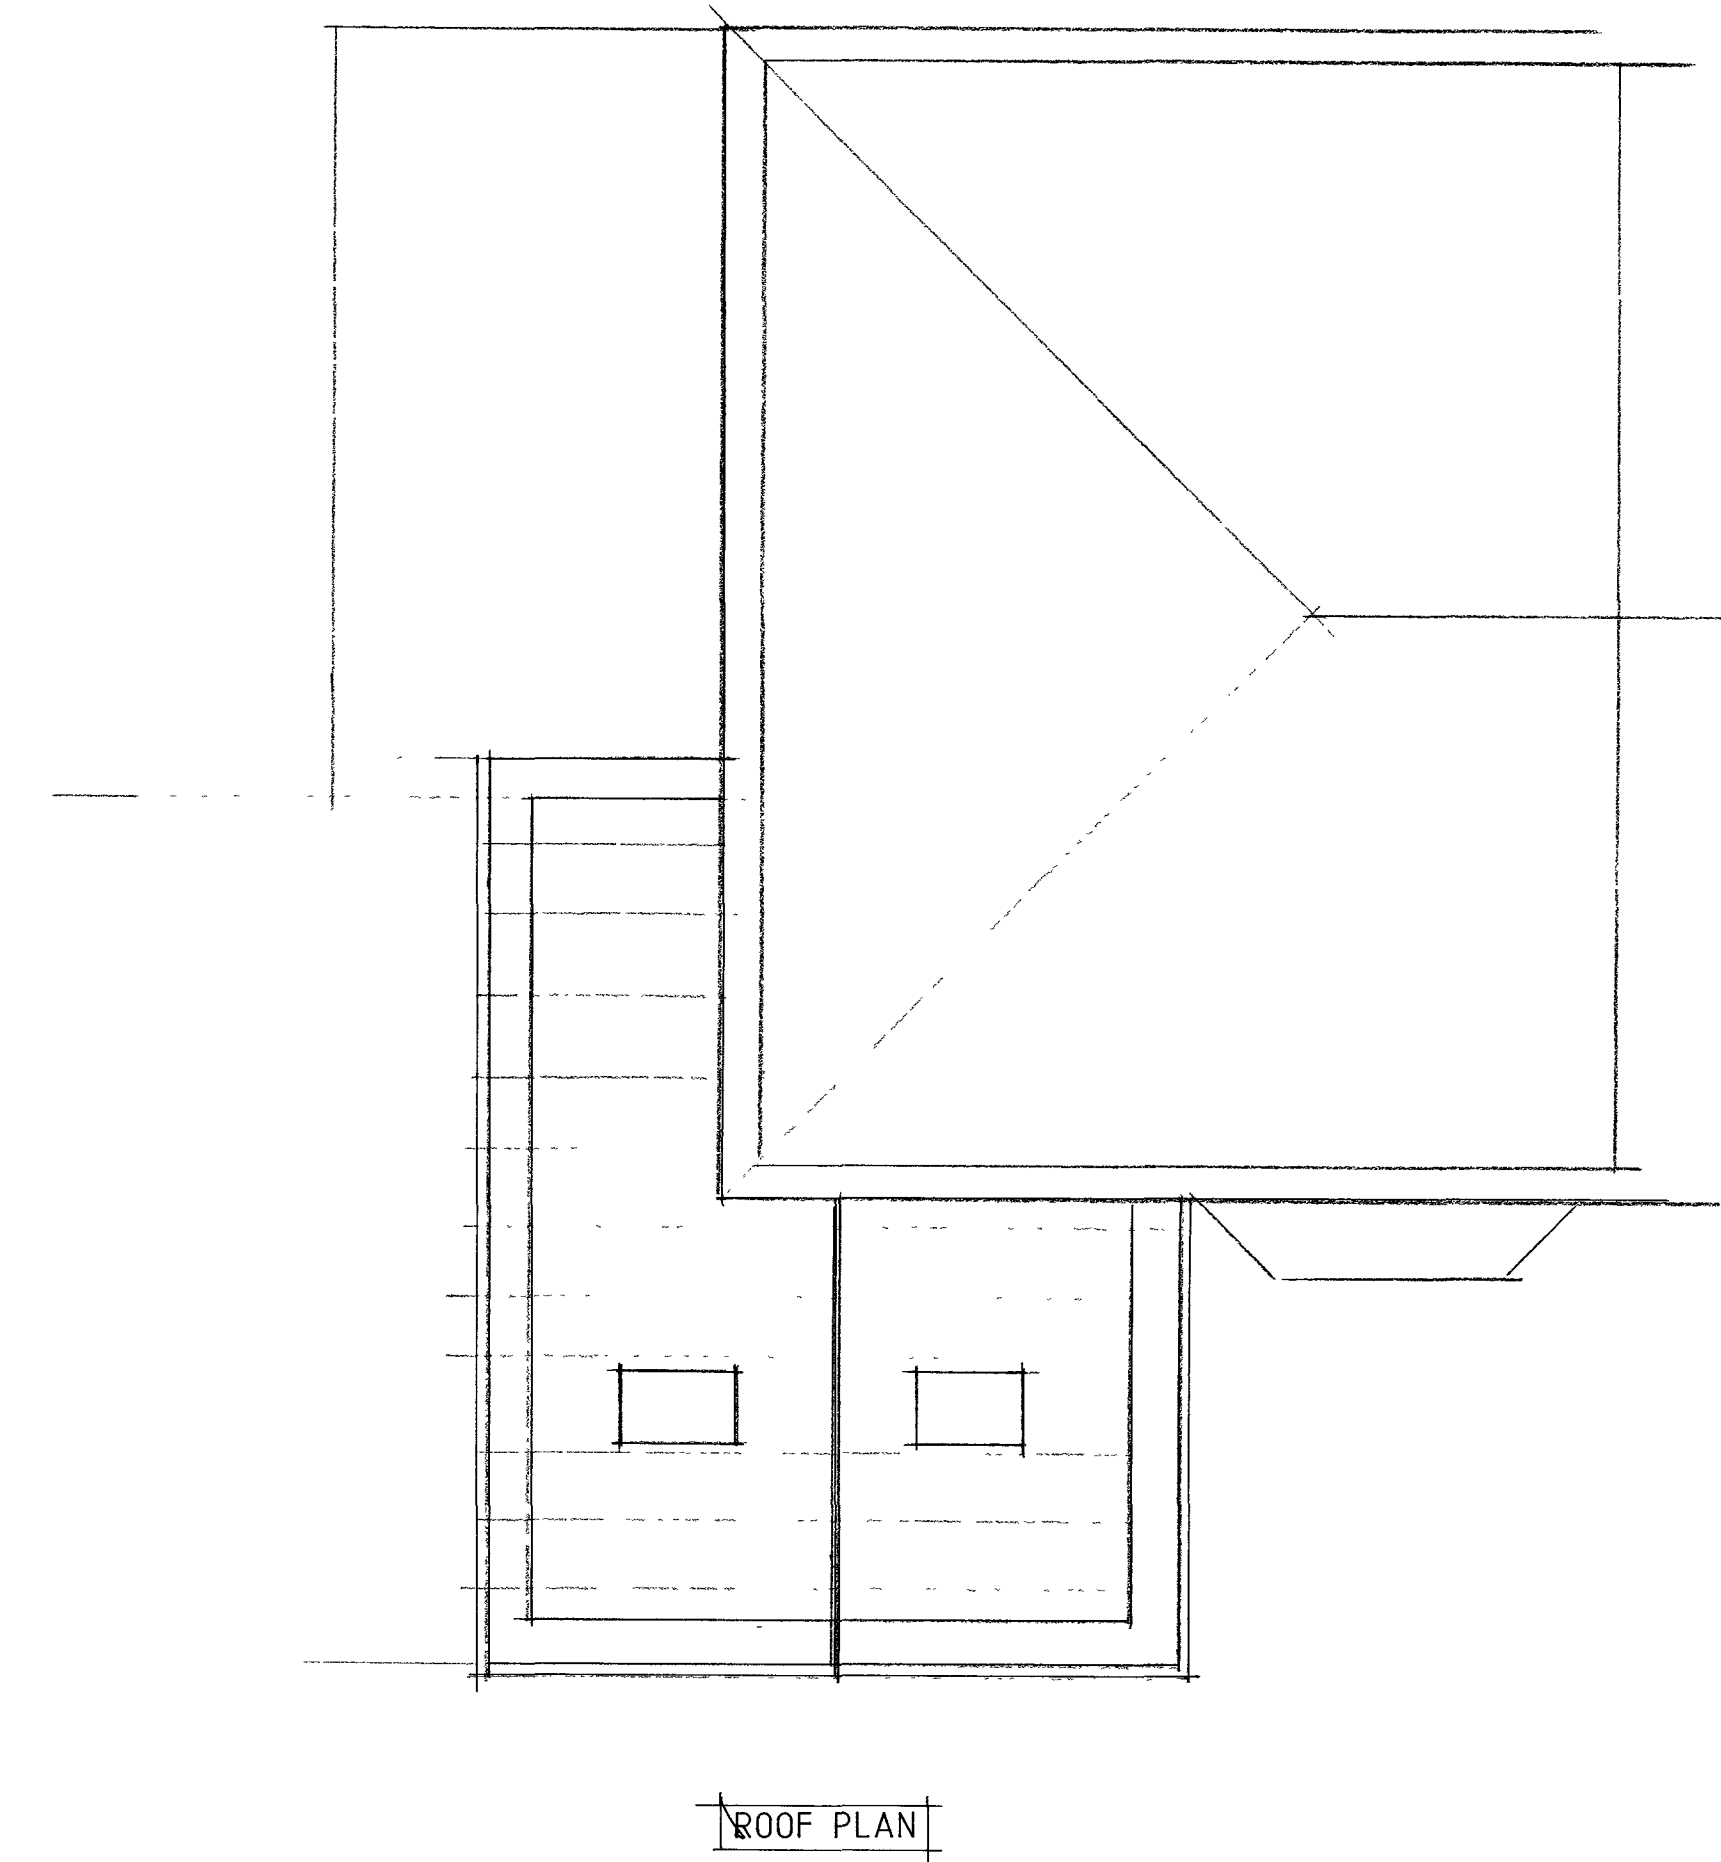
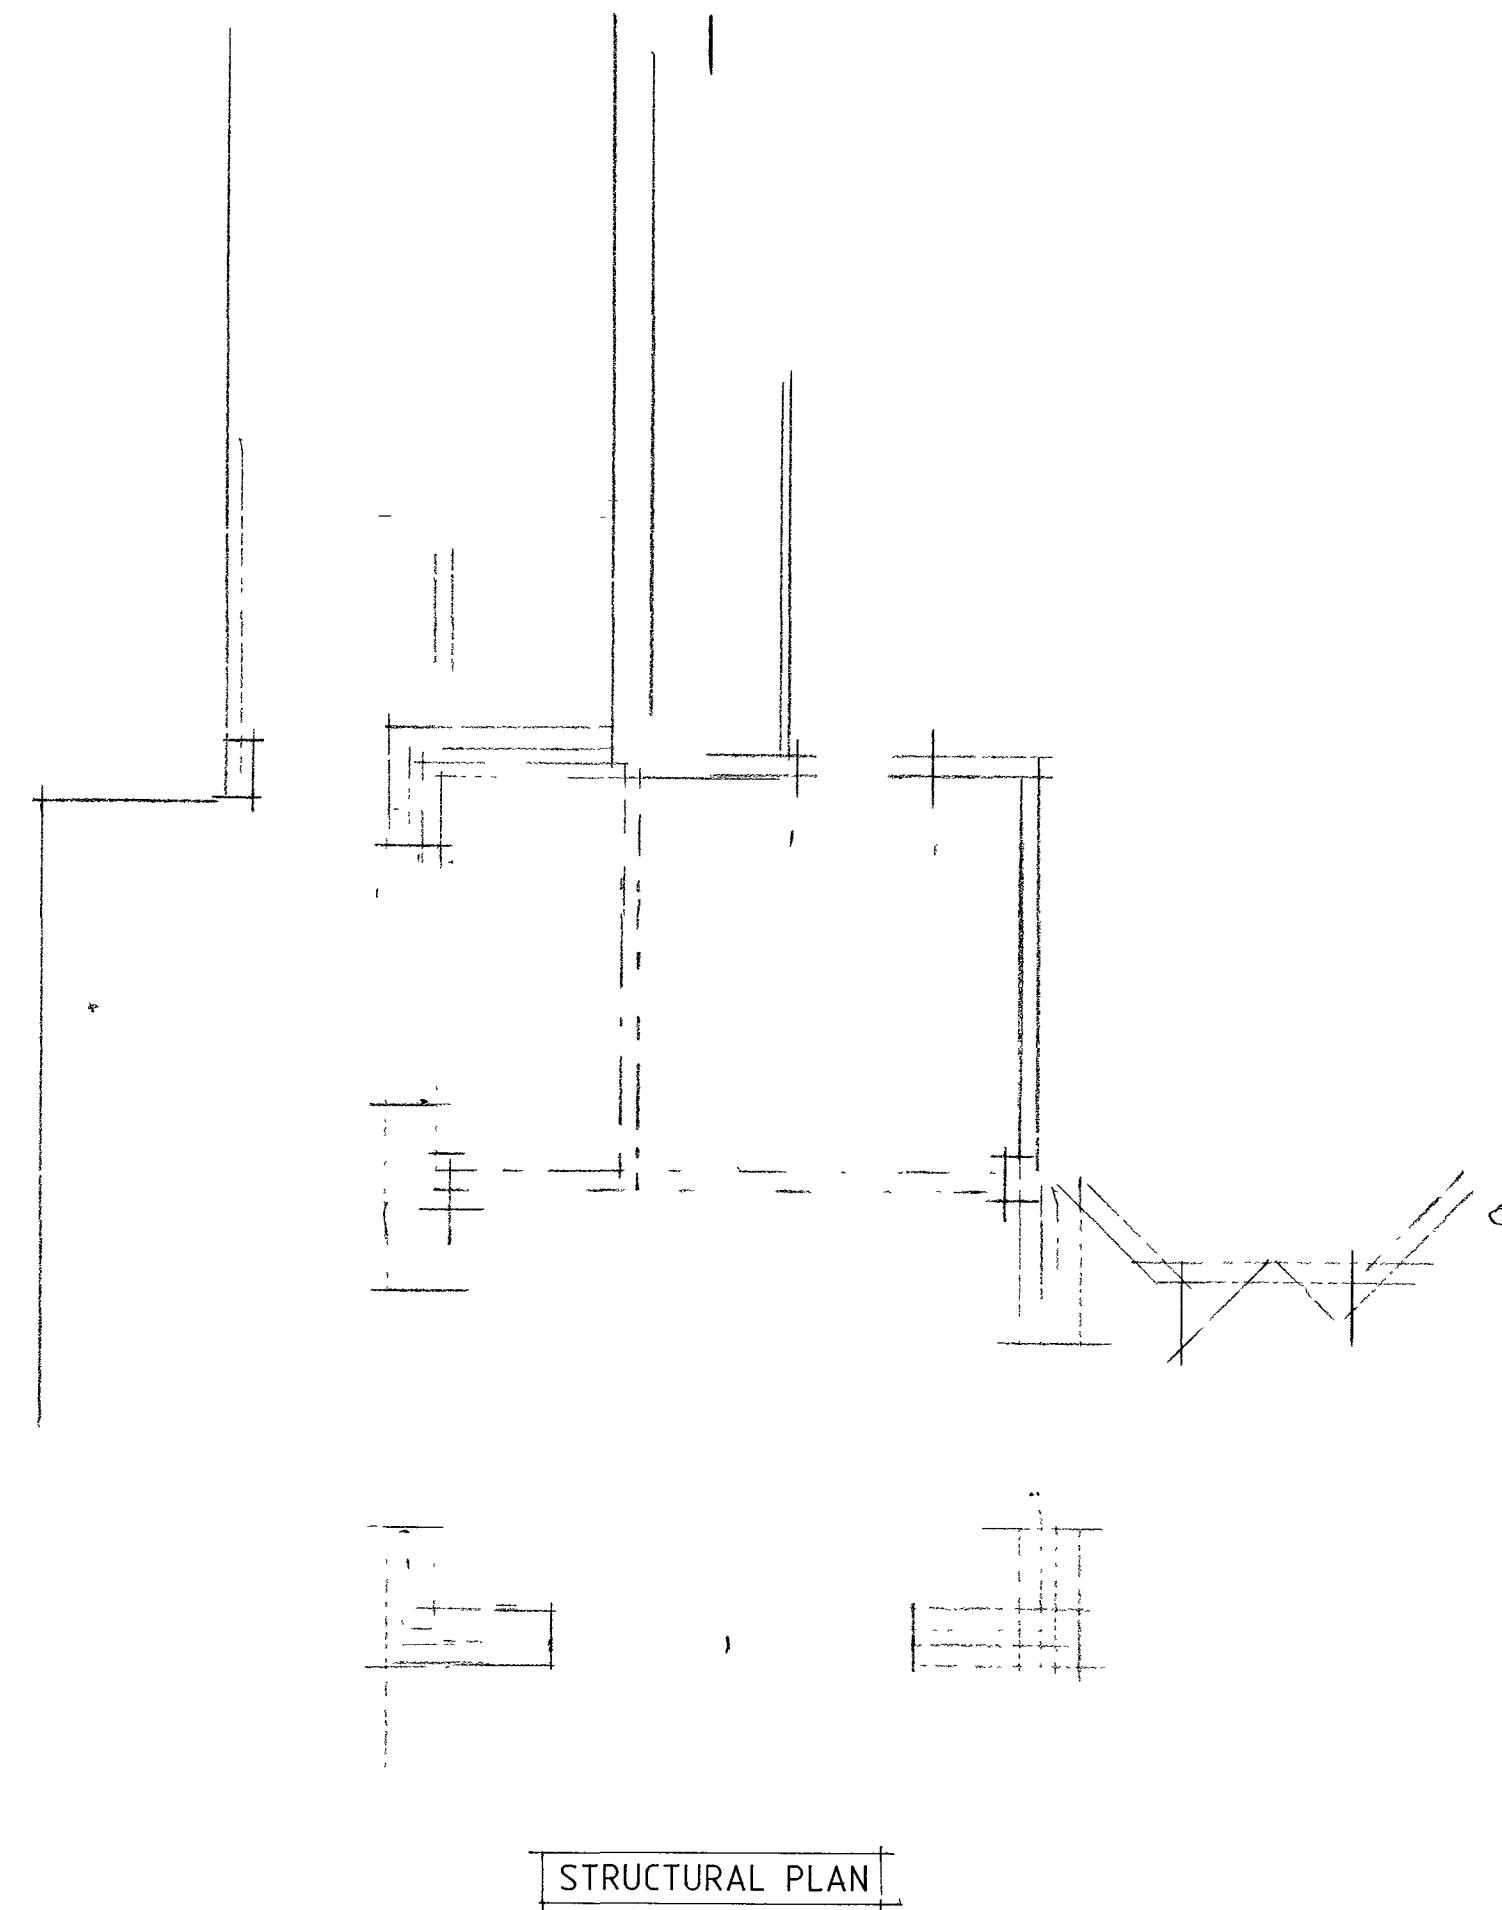


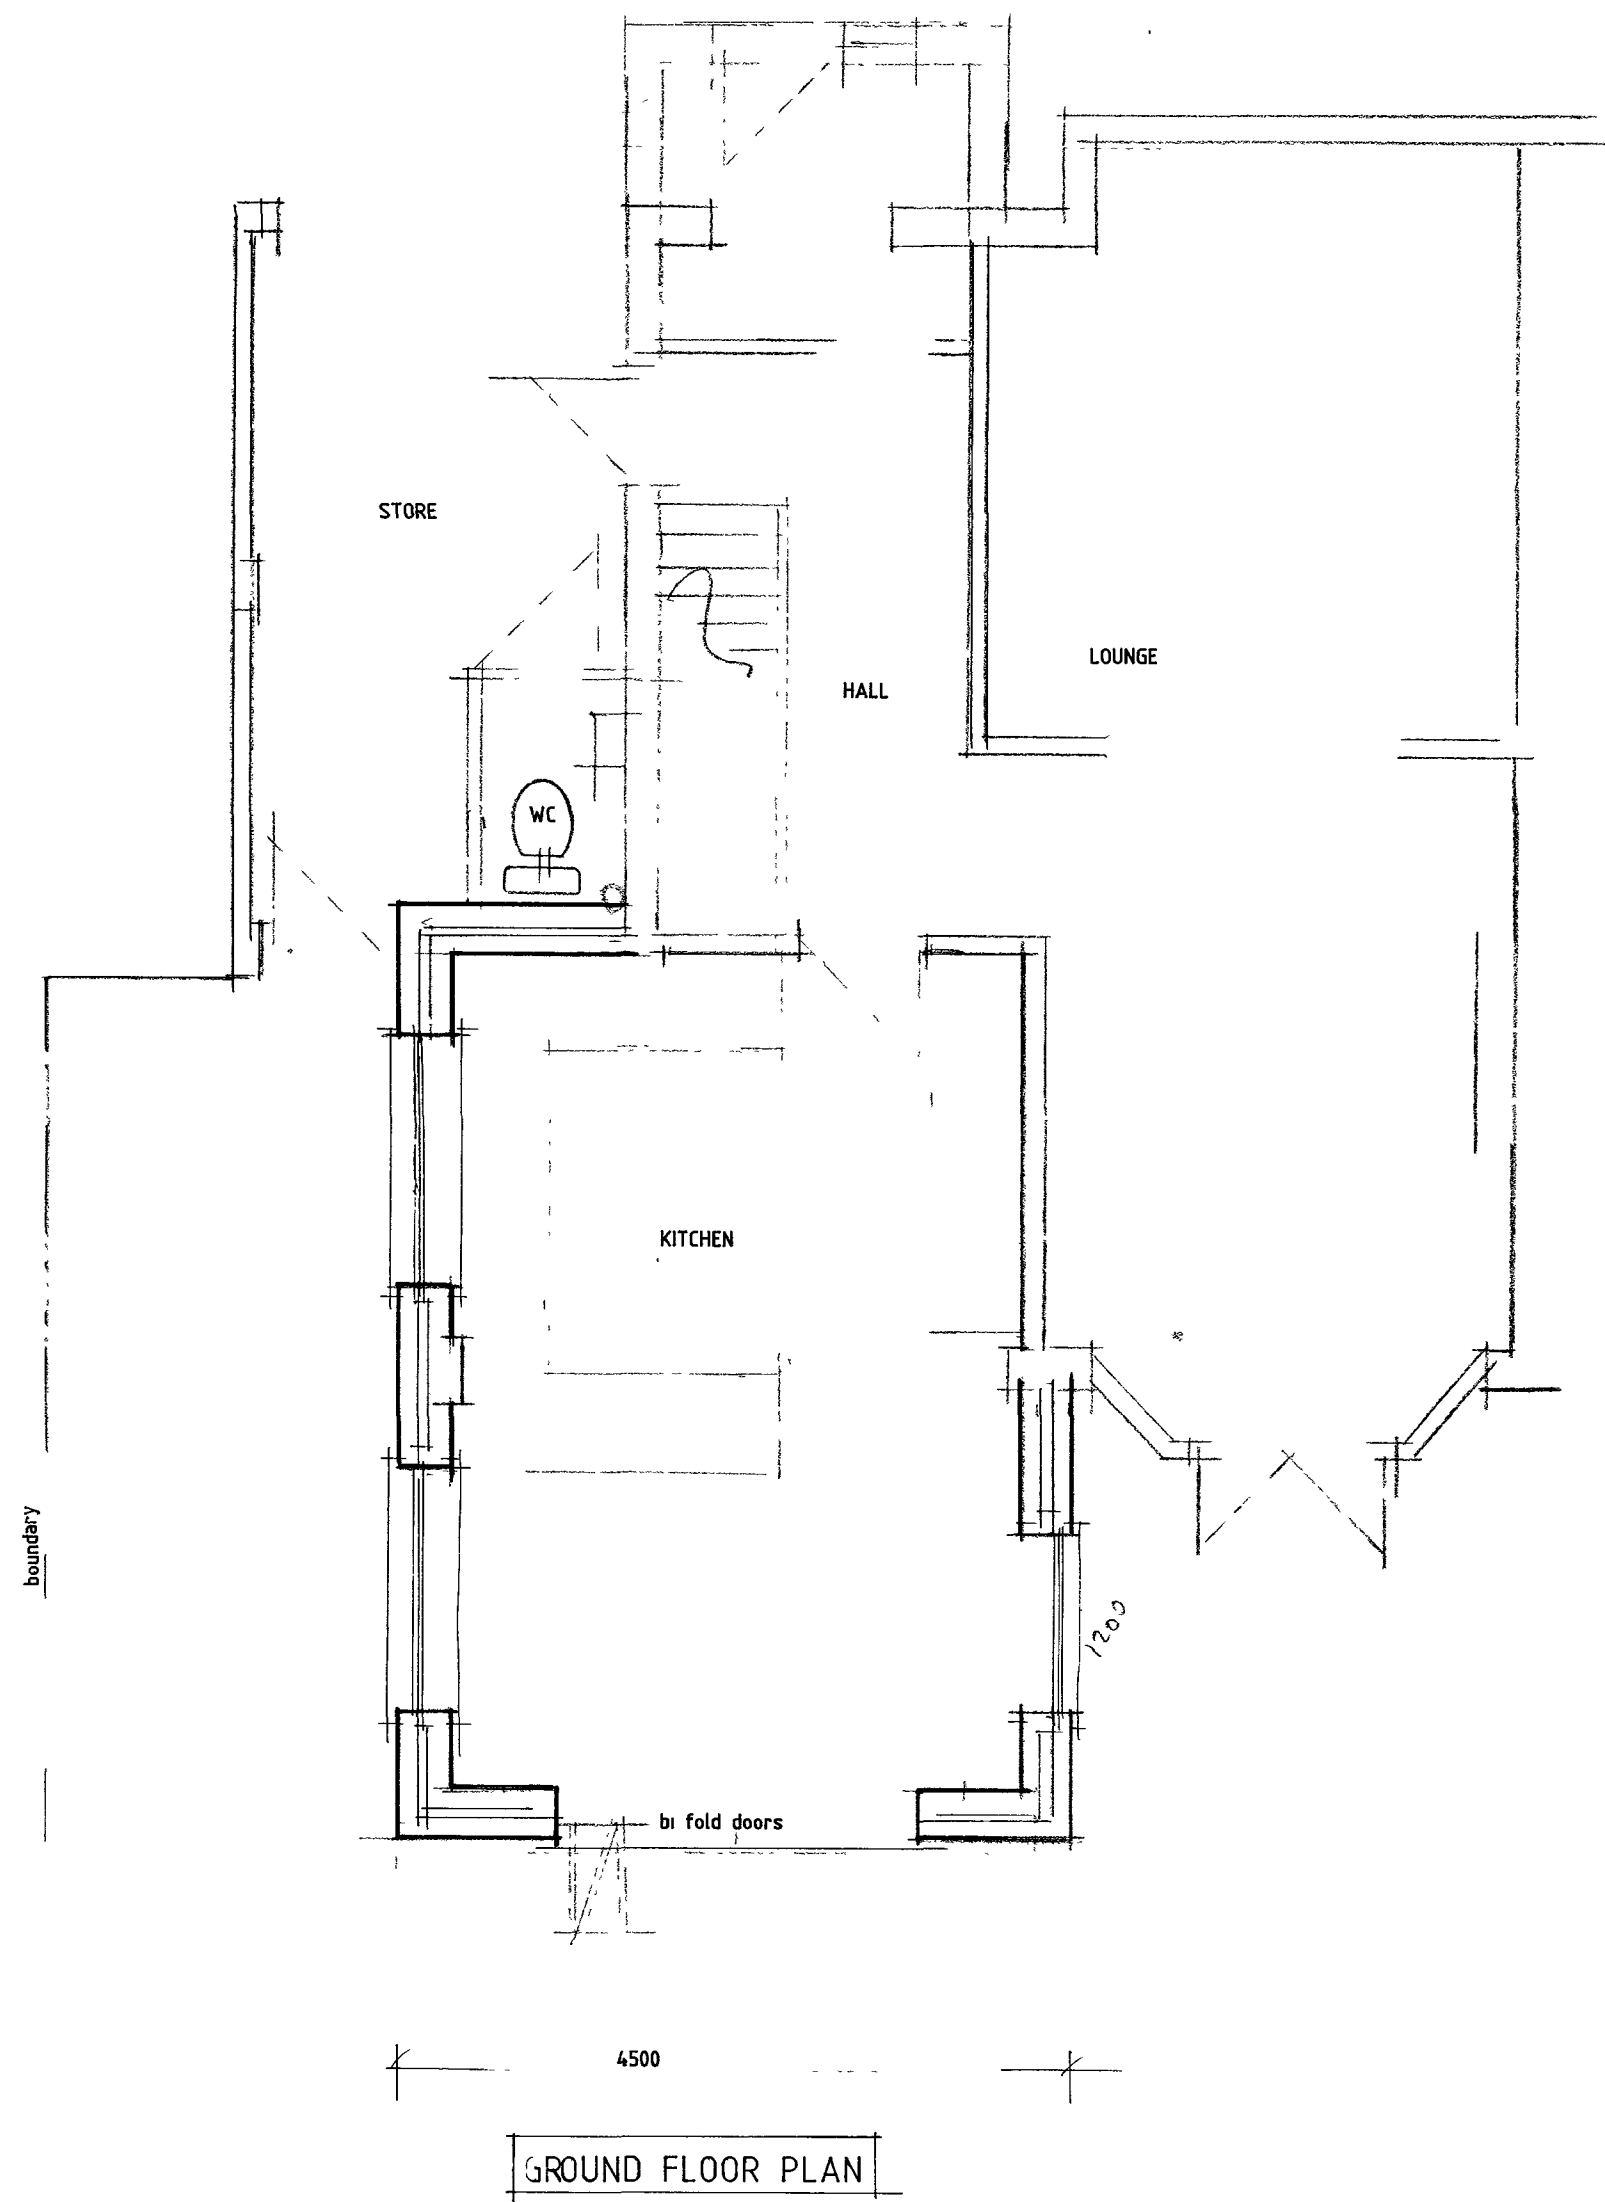

|                                                |            |
|------------------------------------------------|------------|
| 88 Hill Lane Blackley M9 6PL                   |            |
| Proposed single storey rear and side extension |            |
| proposed plans and sections                    | Dwg No 003 |
| Scale 1/50@A1 reproduction                     | March 2023 |