




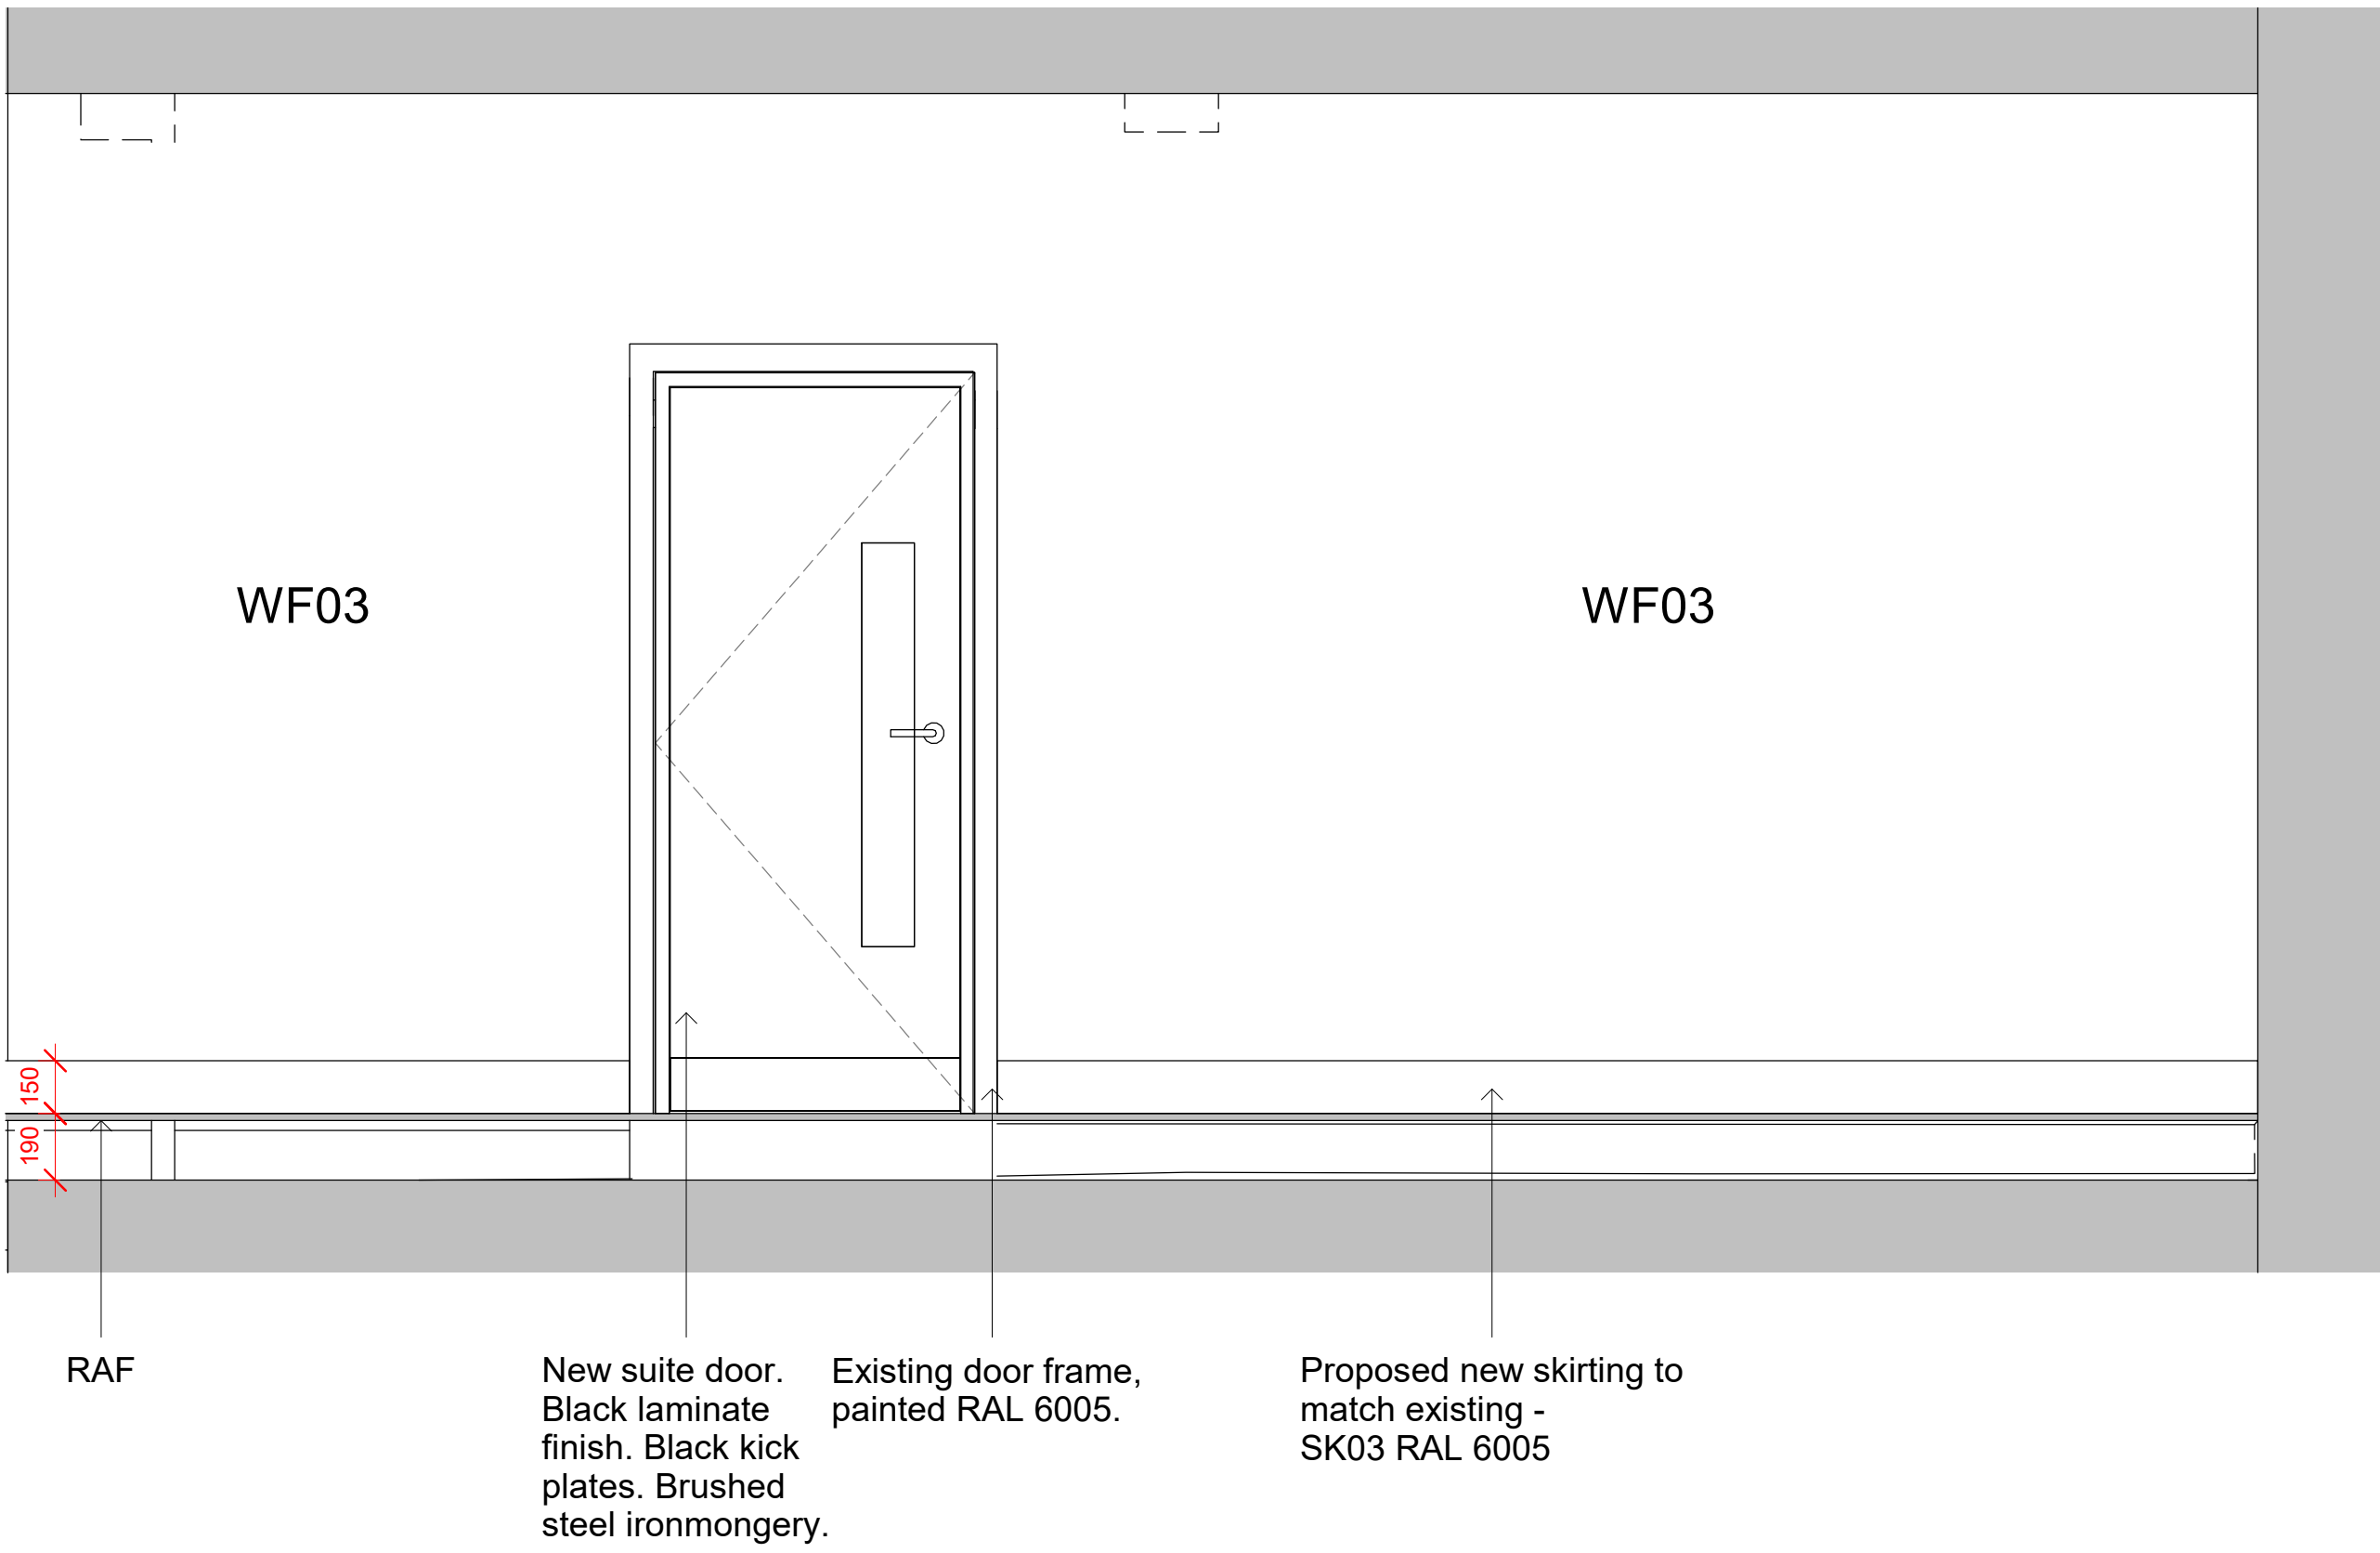


2FL - Elevation 9
1 : 20

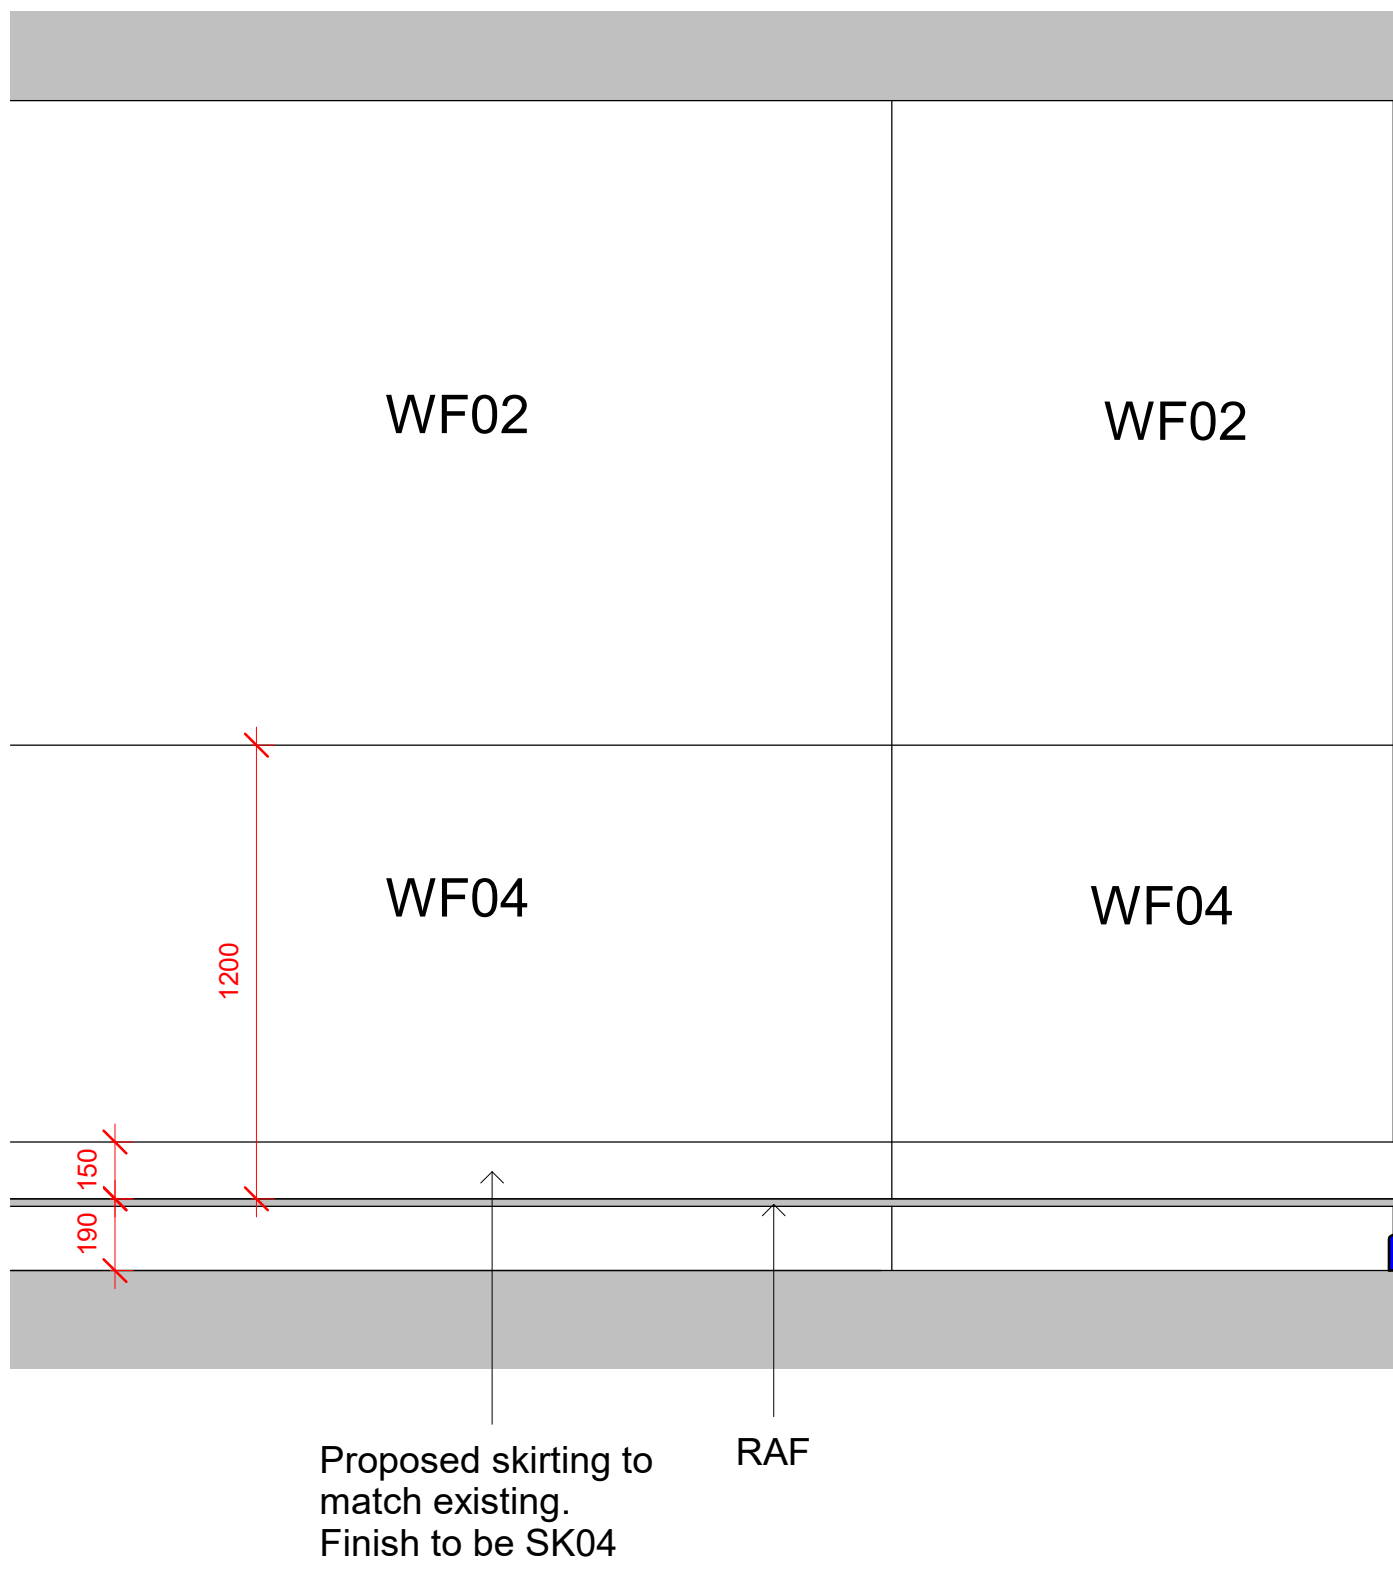


2FL - Elevation 10
1 : 20

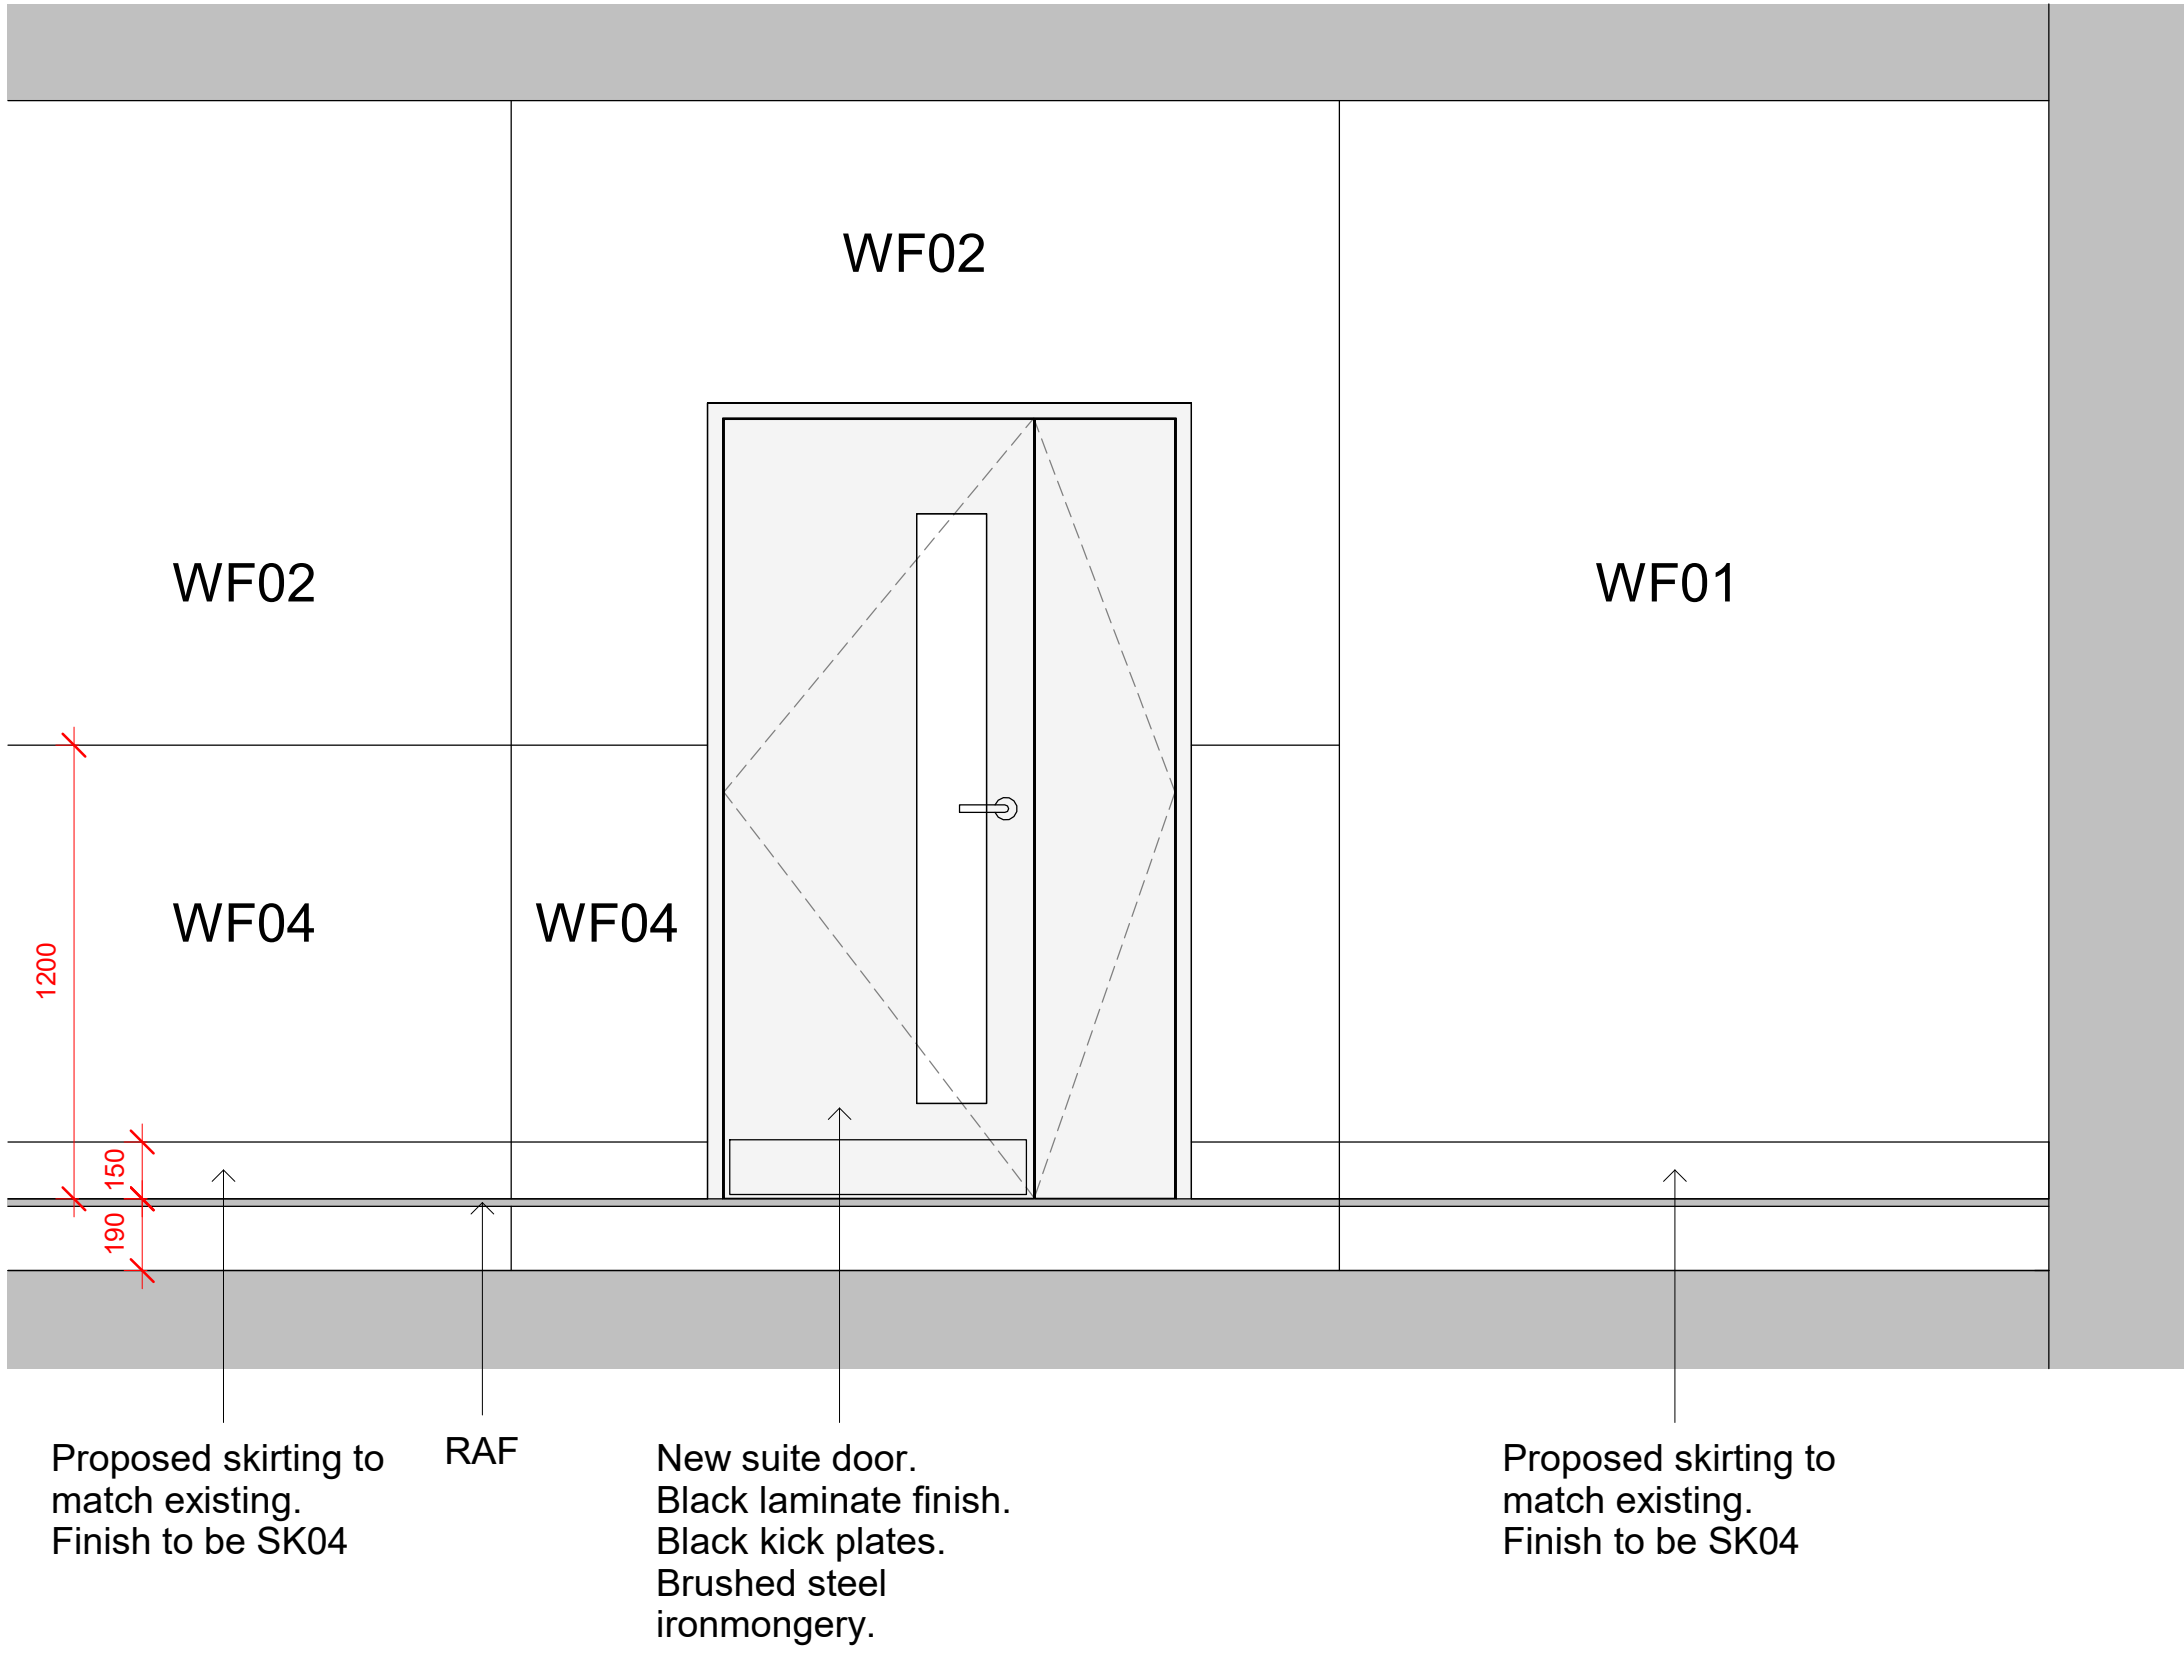


2FL - Elevation 11
1 : 20

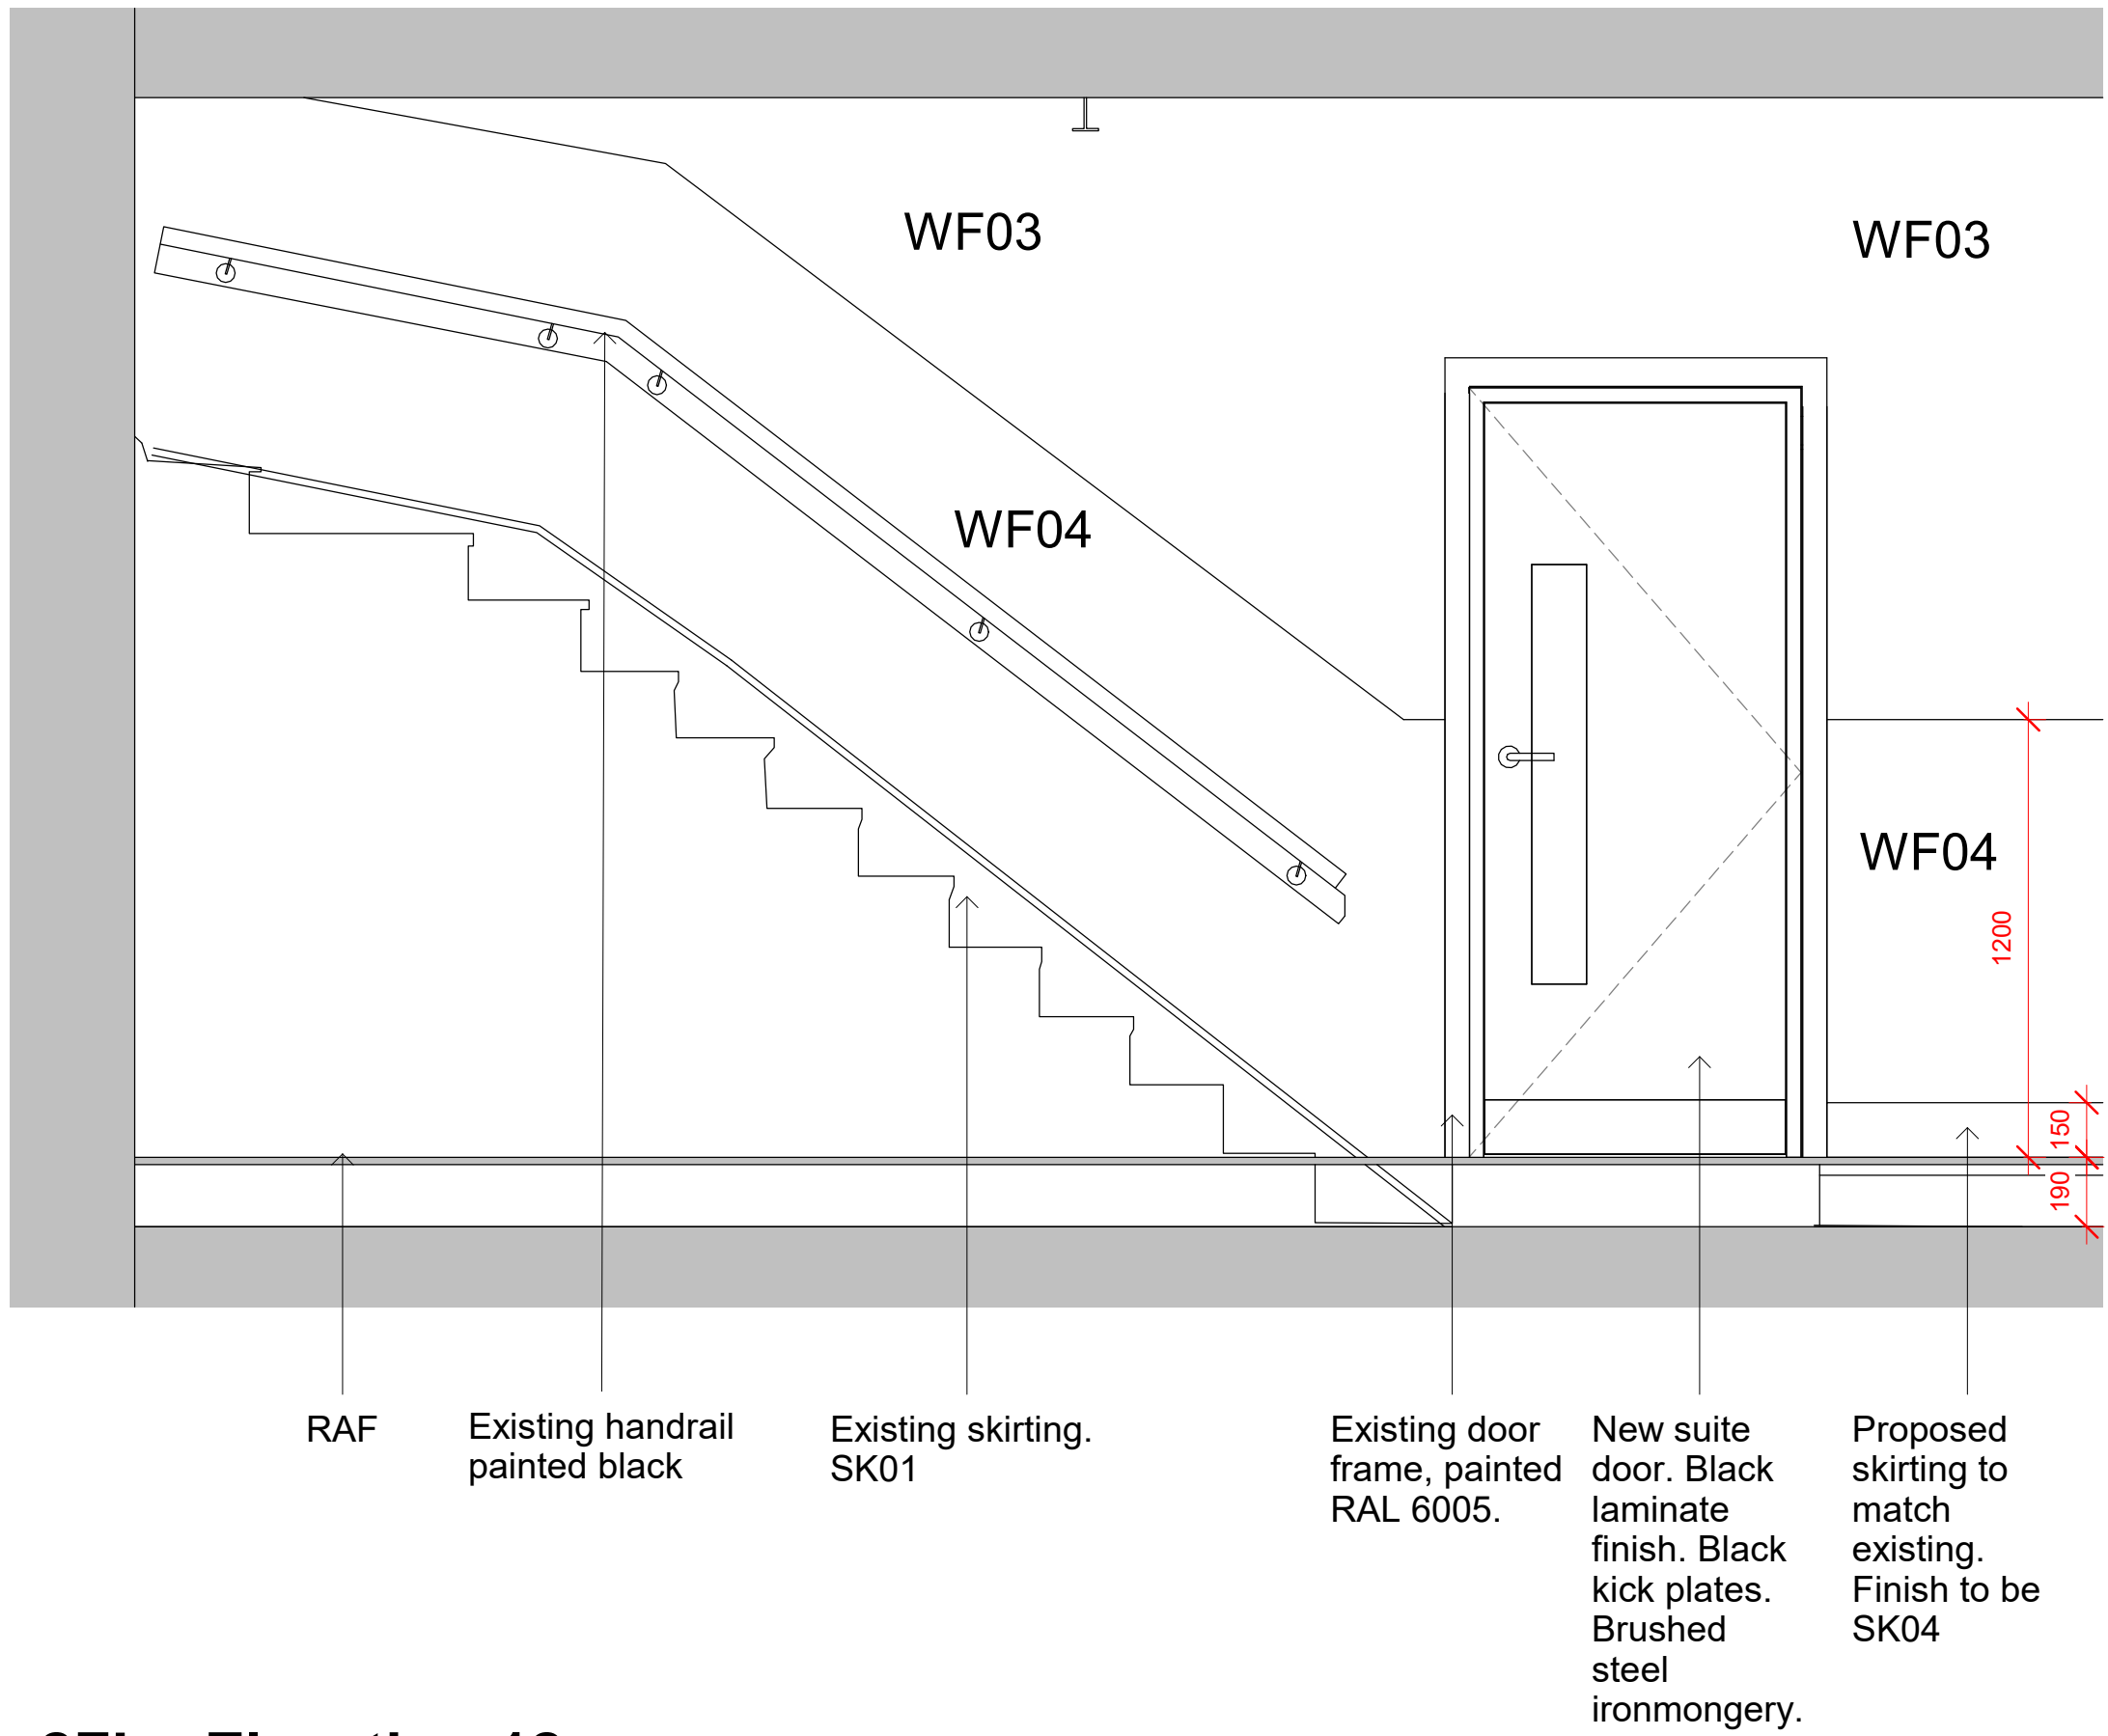


2FL - Elevation 12
1 : 20

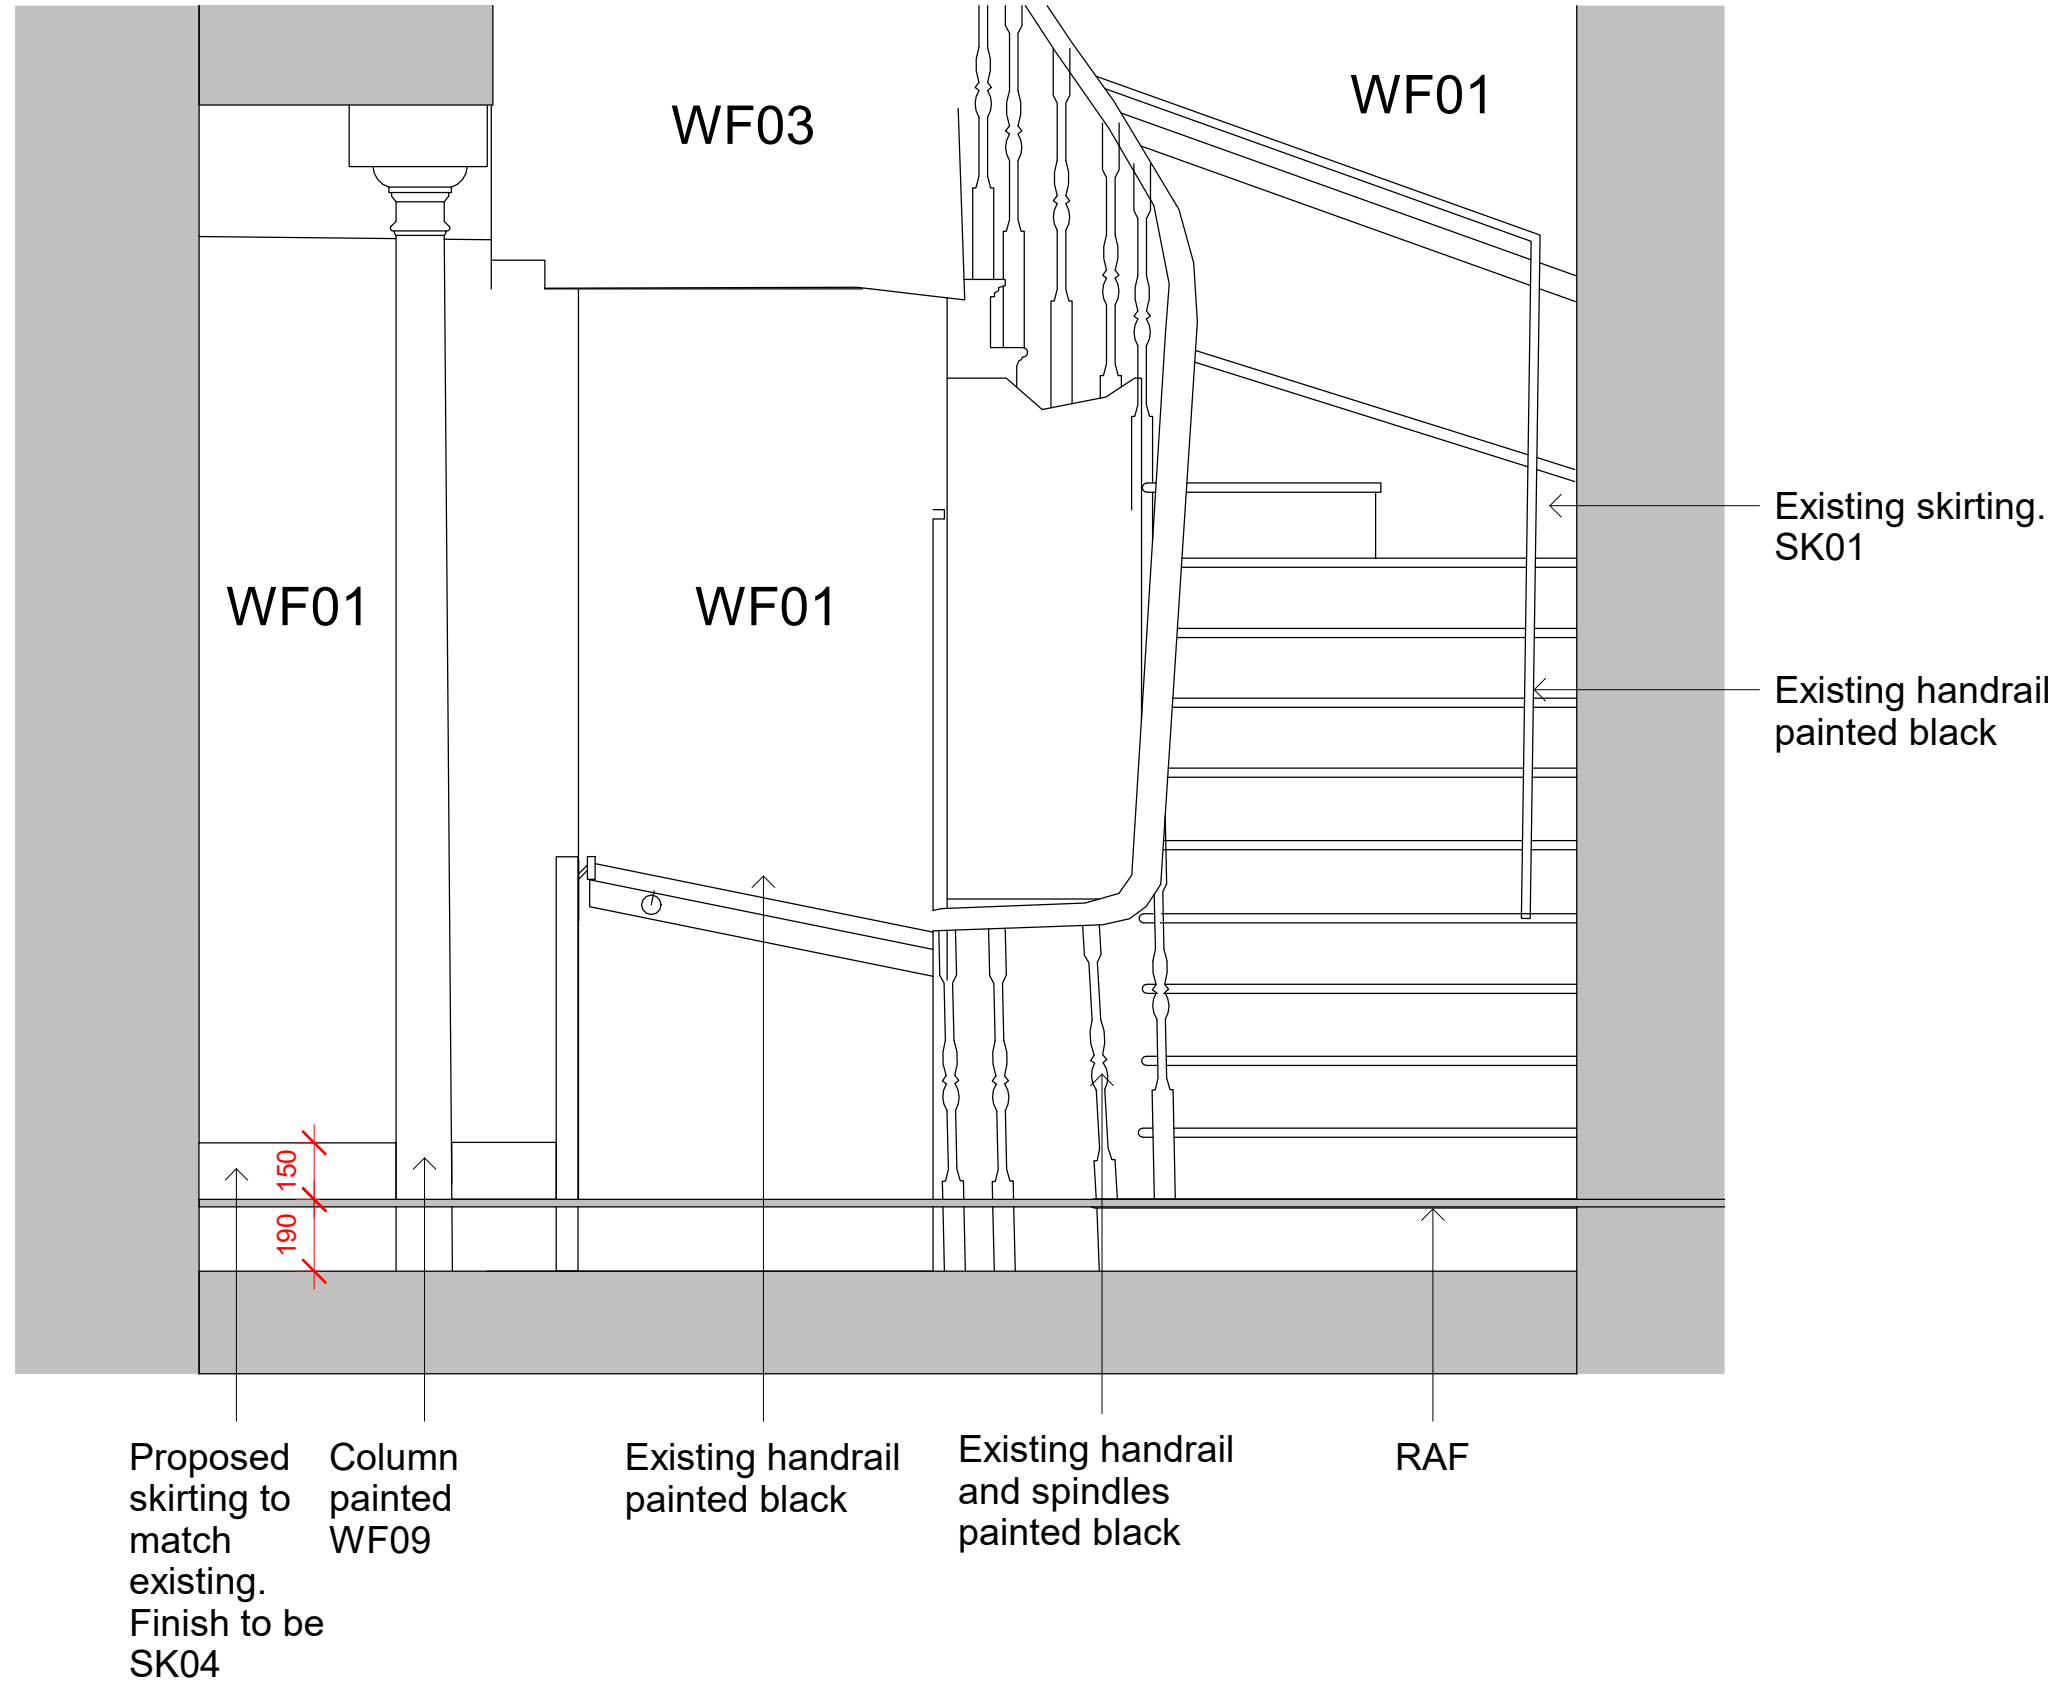


2FL - Elevation 13
1 : 20

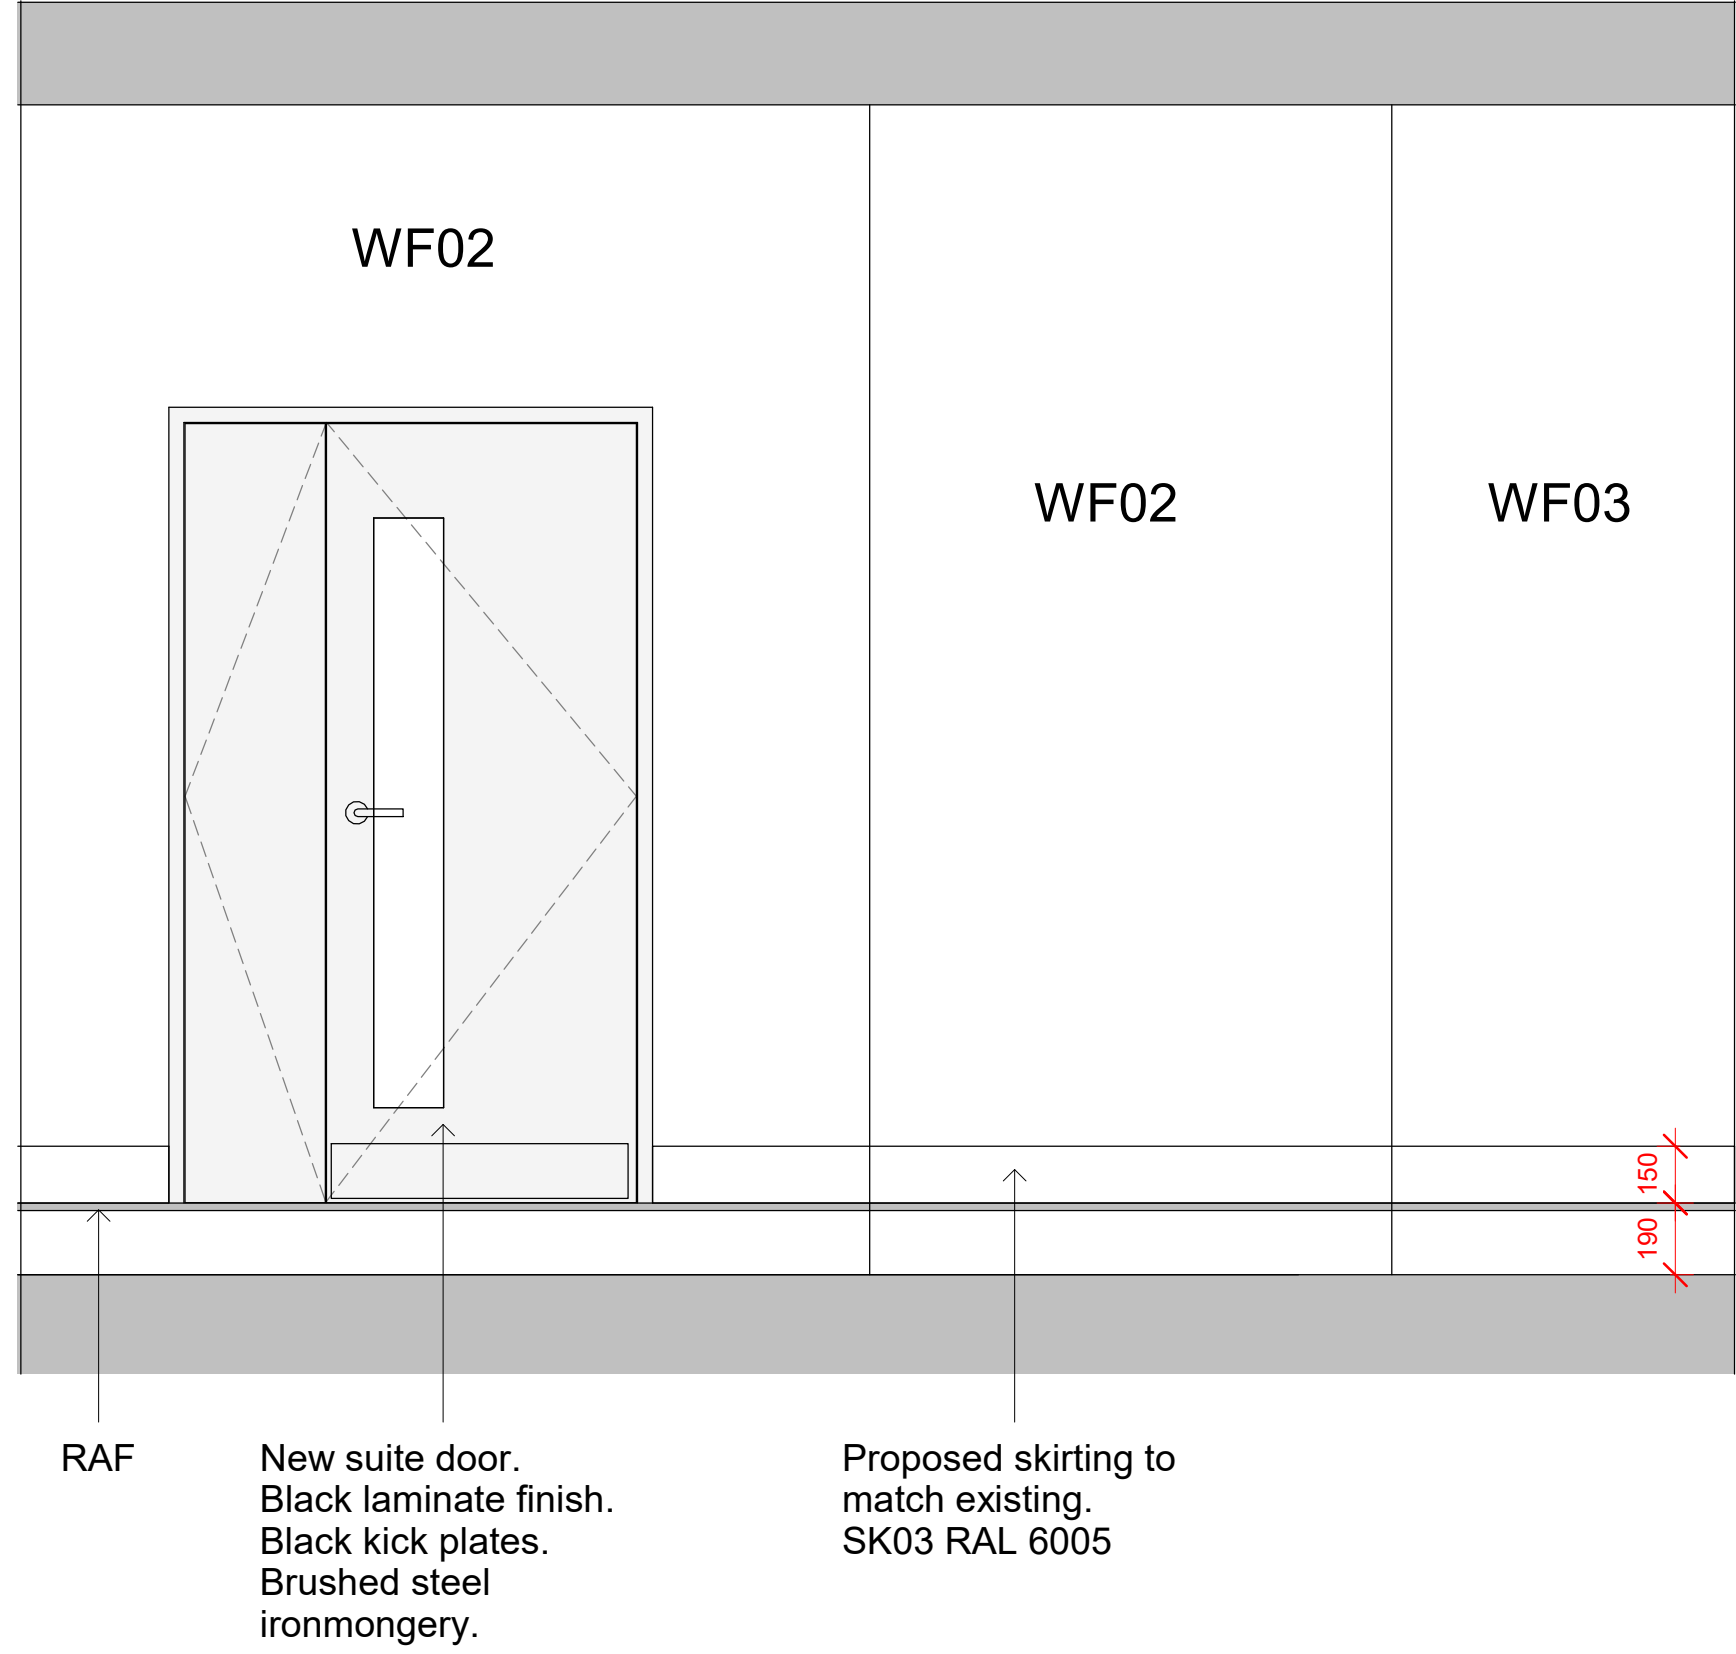


2FL - Elevation 14
1 : 20

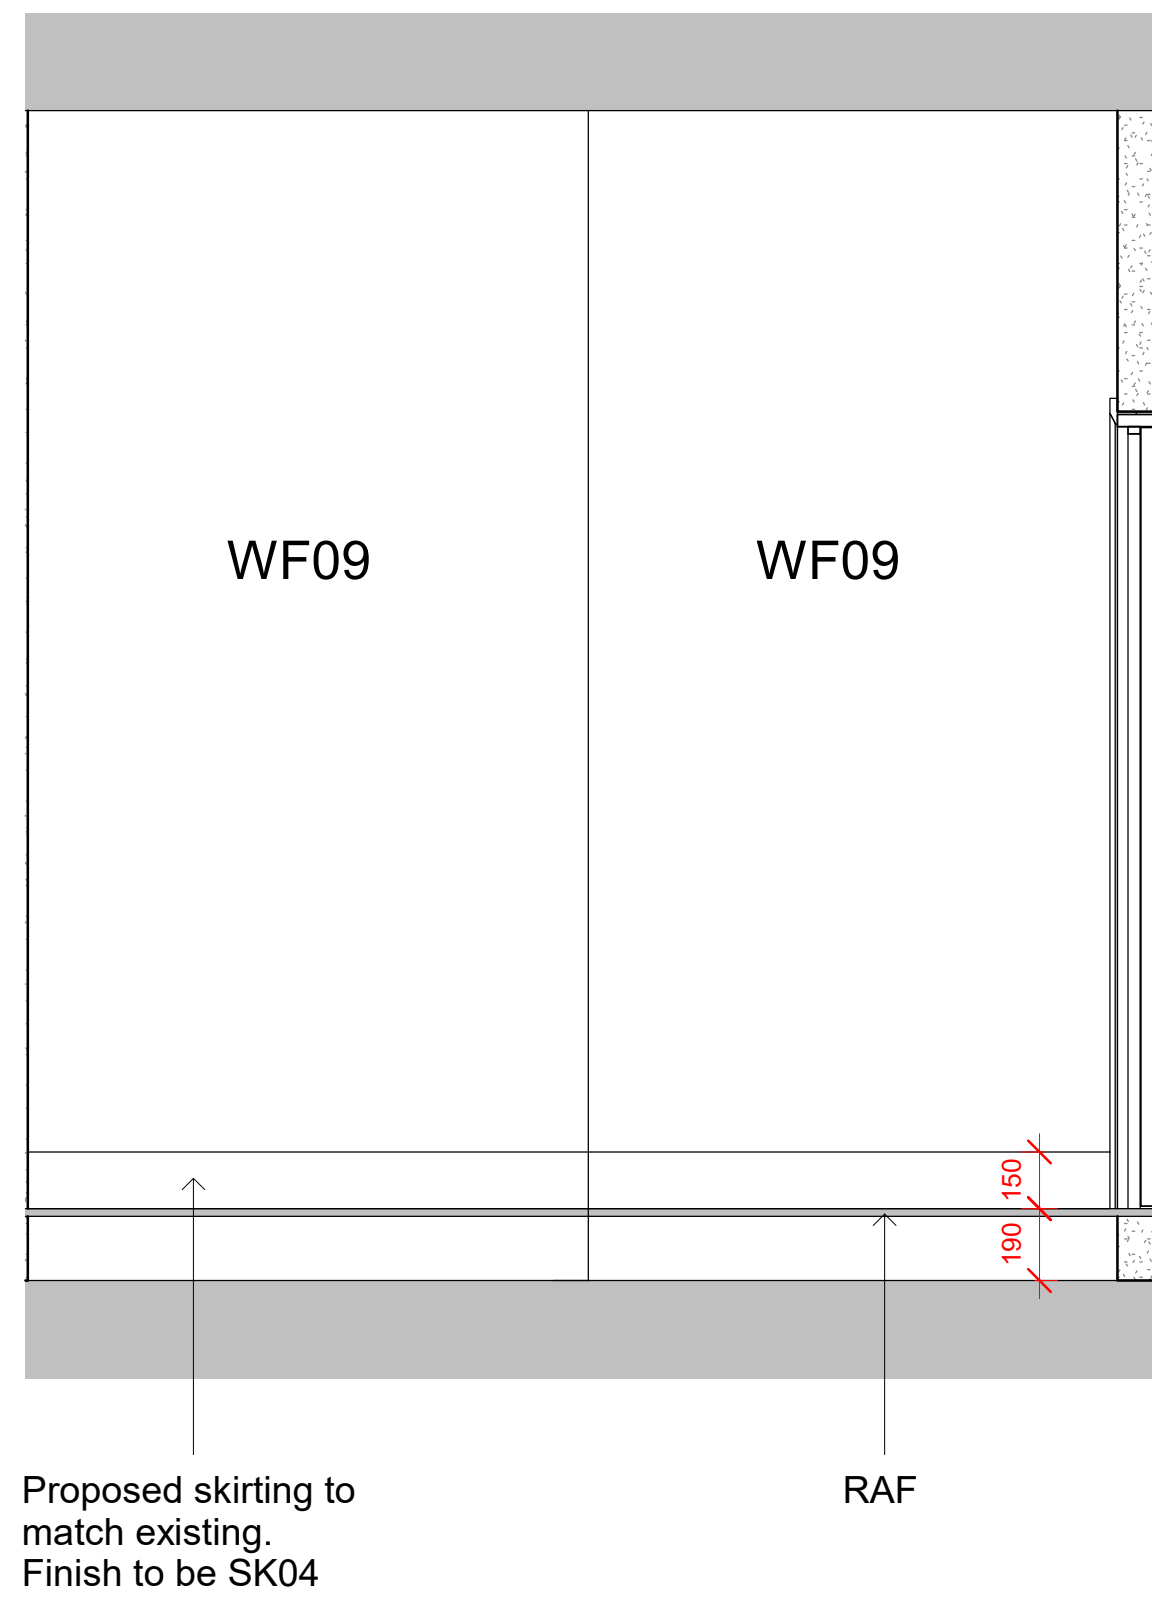

2FL - Elevation 16
1 : 20

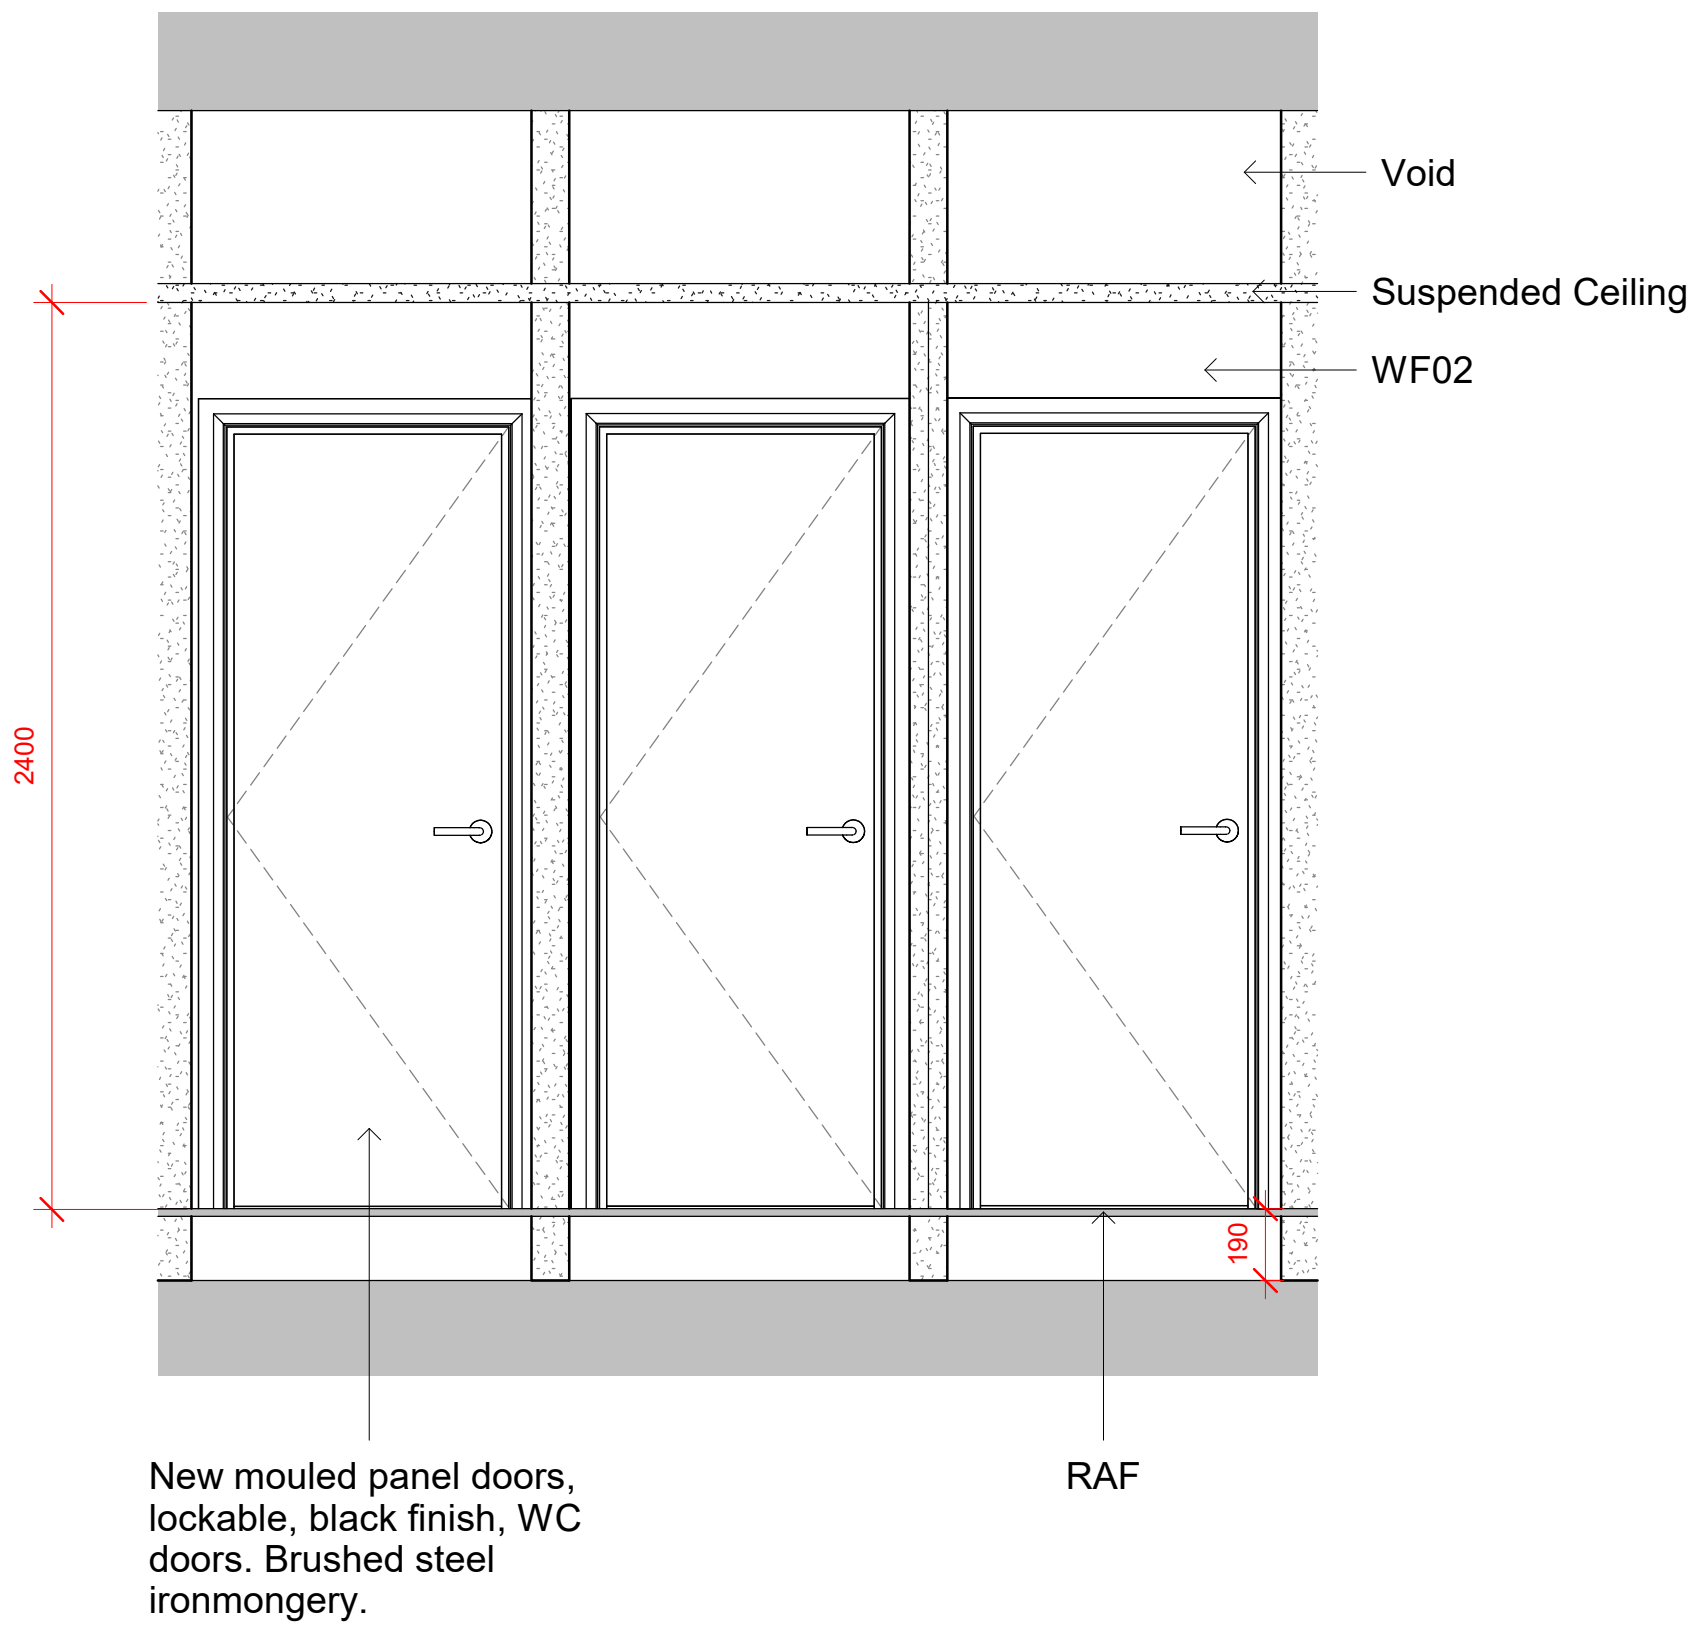

2FL - Elevation 20
1 : 20

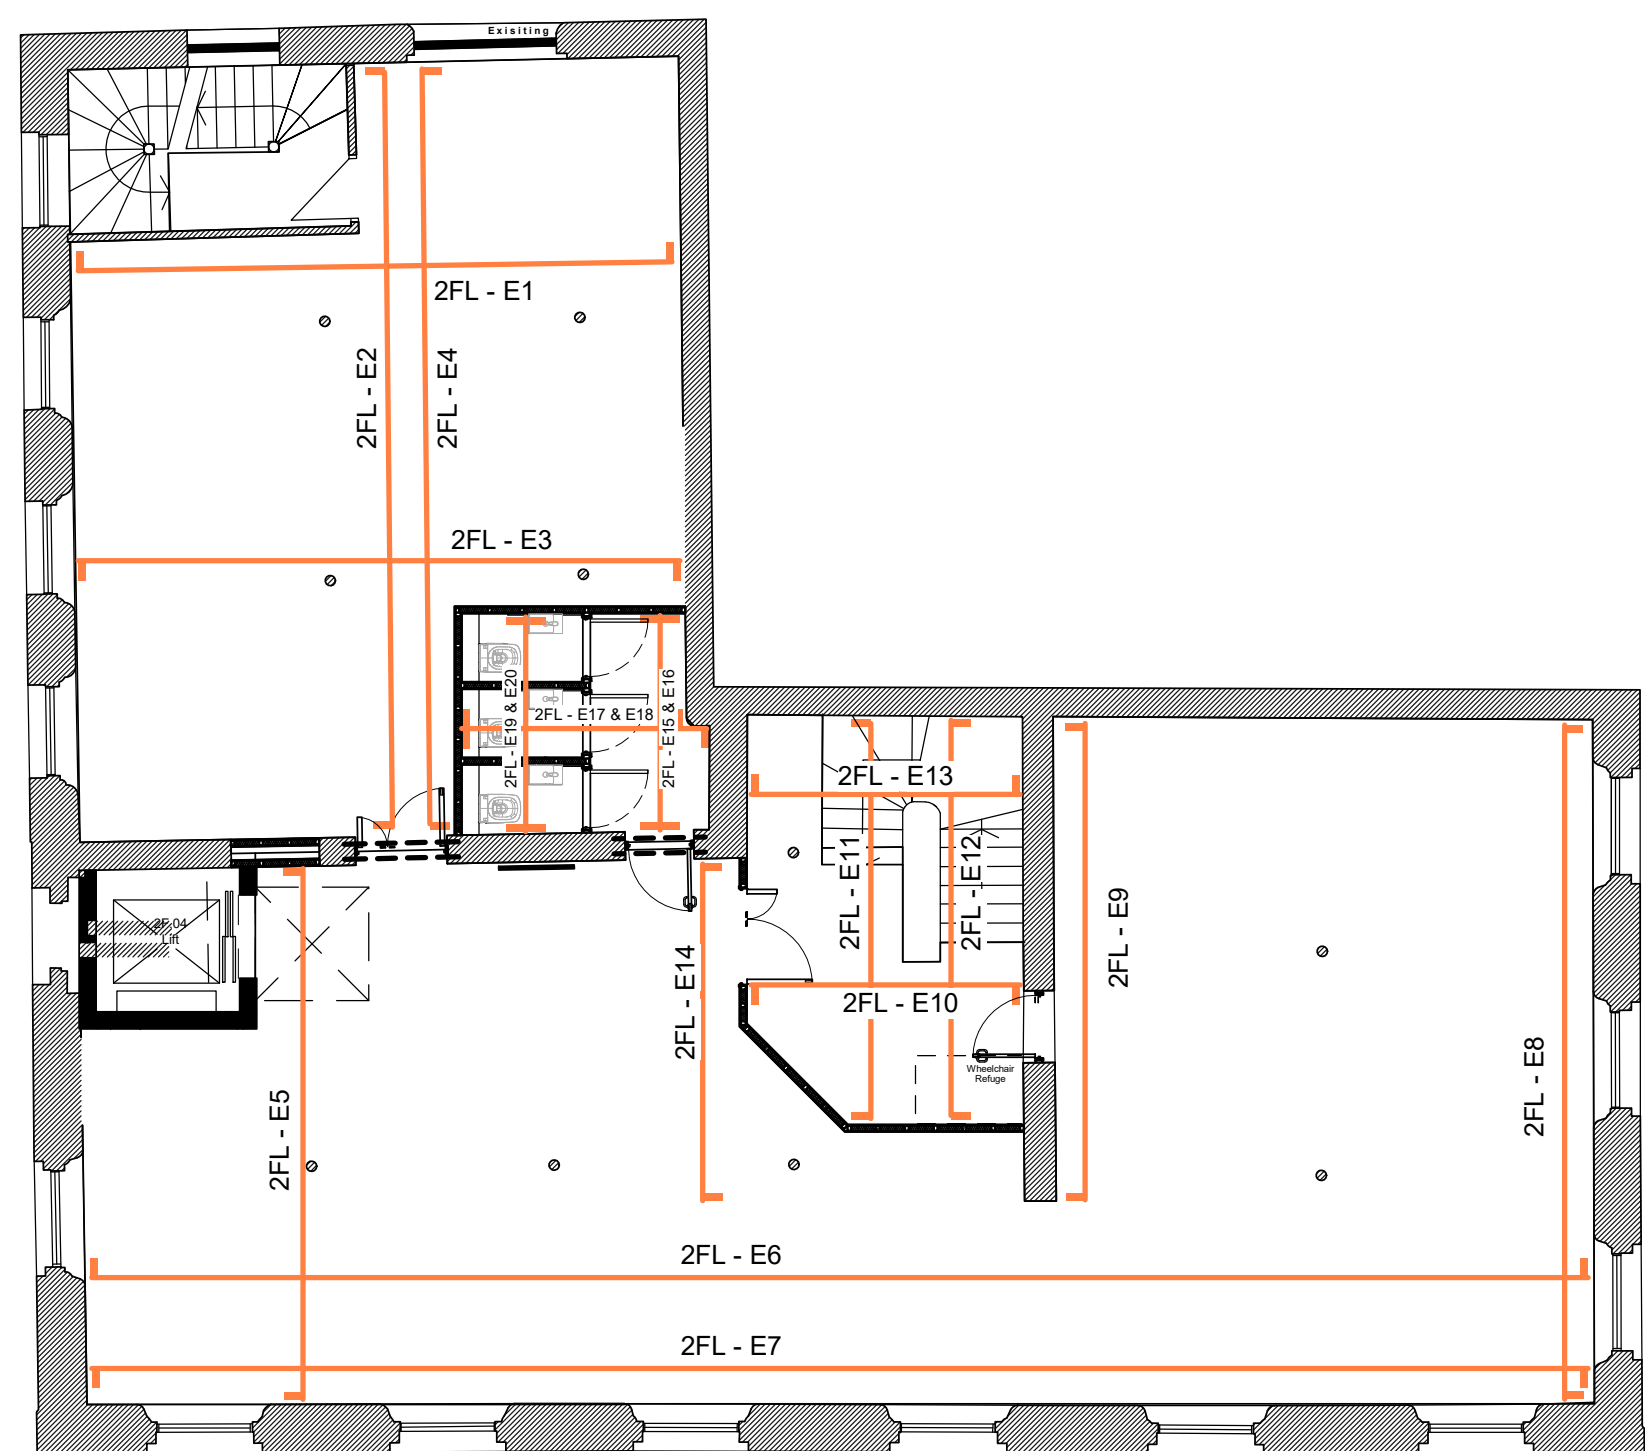

2FL Proposed Internal Elevation Layout_02
1 : 100

General Note:
• Refer to drawing no. 24_002 for 2FL Elevations 15 - 19.

Issued for planning	18.04.23	ES	SV
REV	DESCRIPTION	DATE	BY
CLIENT NAME	T&M Real Estate		
PROJECT NAME	Lindencourt		
DWG TITLE:	2FL Proposed Internal Elevations_02		
DWG NO:	13_202	REVISION:	-
SCALE	As indicated @A0	DRAWN:	ES
DWG STATUS:	Planning		