





Existing Front Elevation

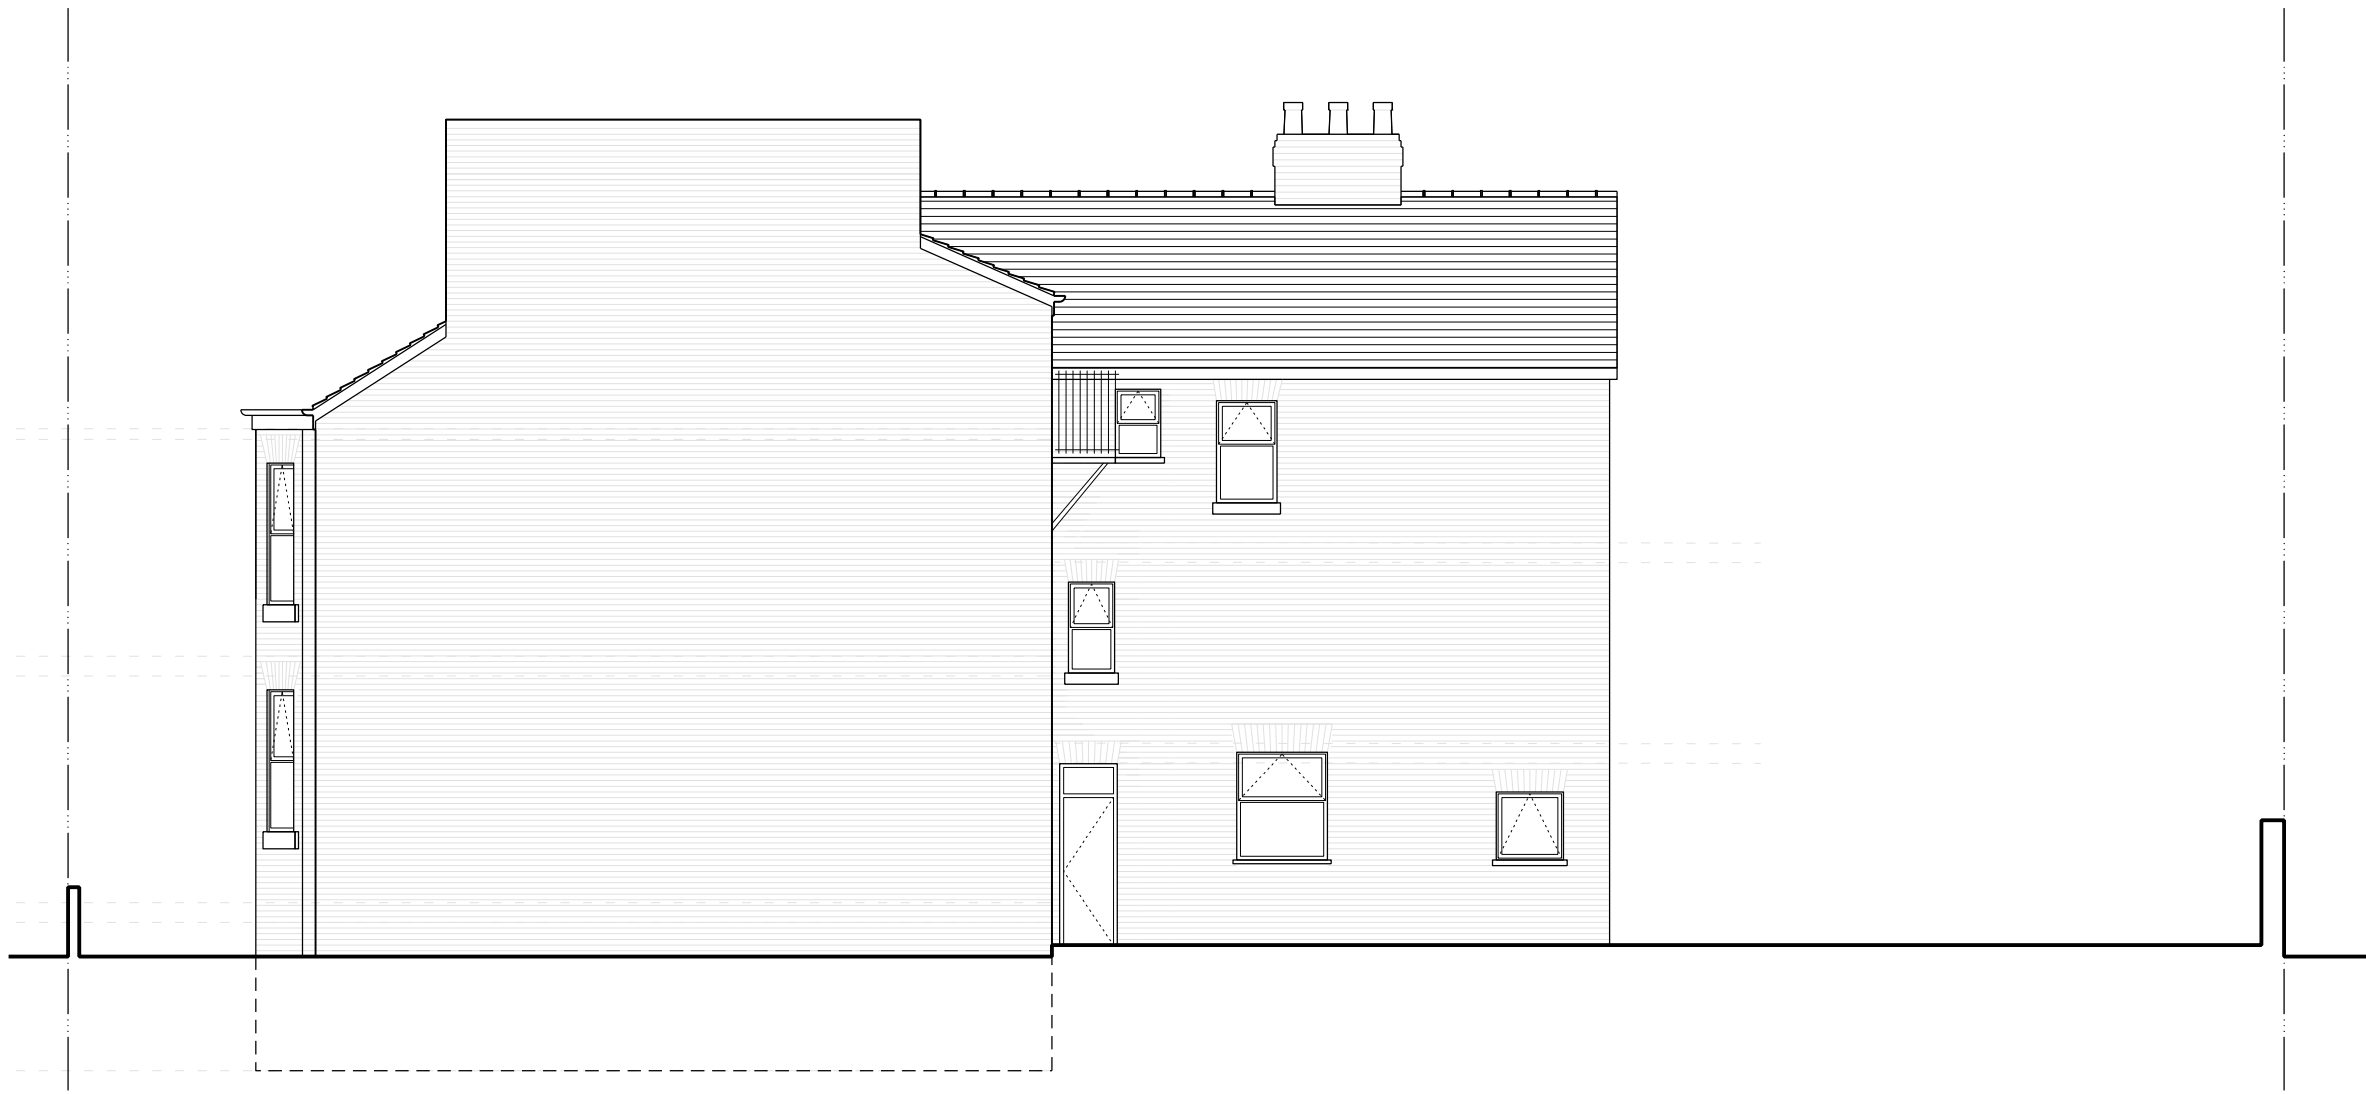


Existing Side Elevation

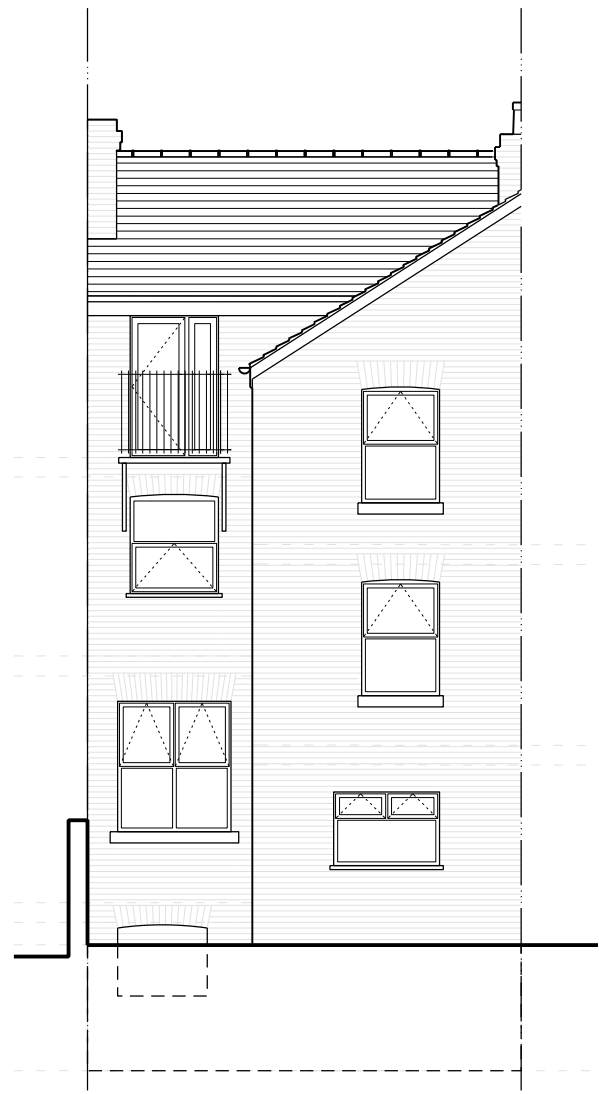


Existing Rear Elevation



Proposed Front Elevation

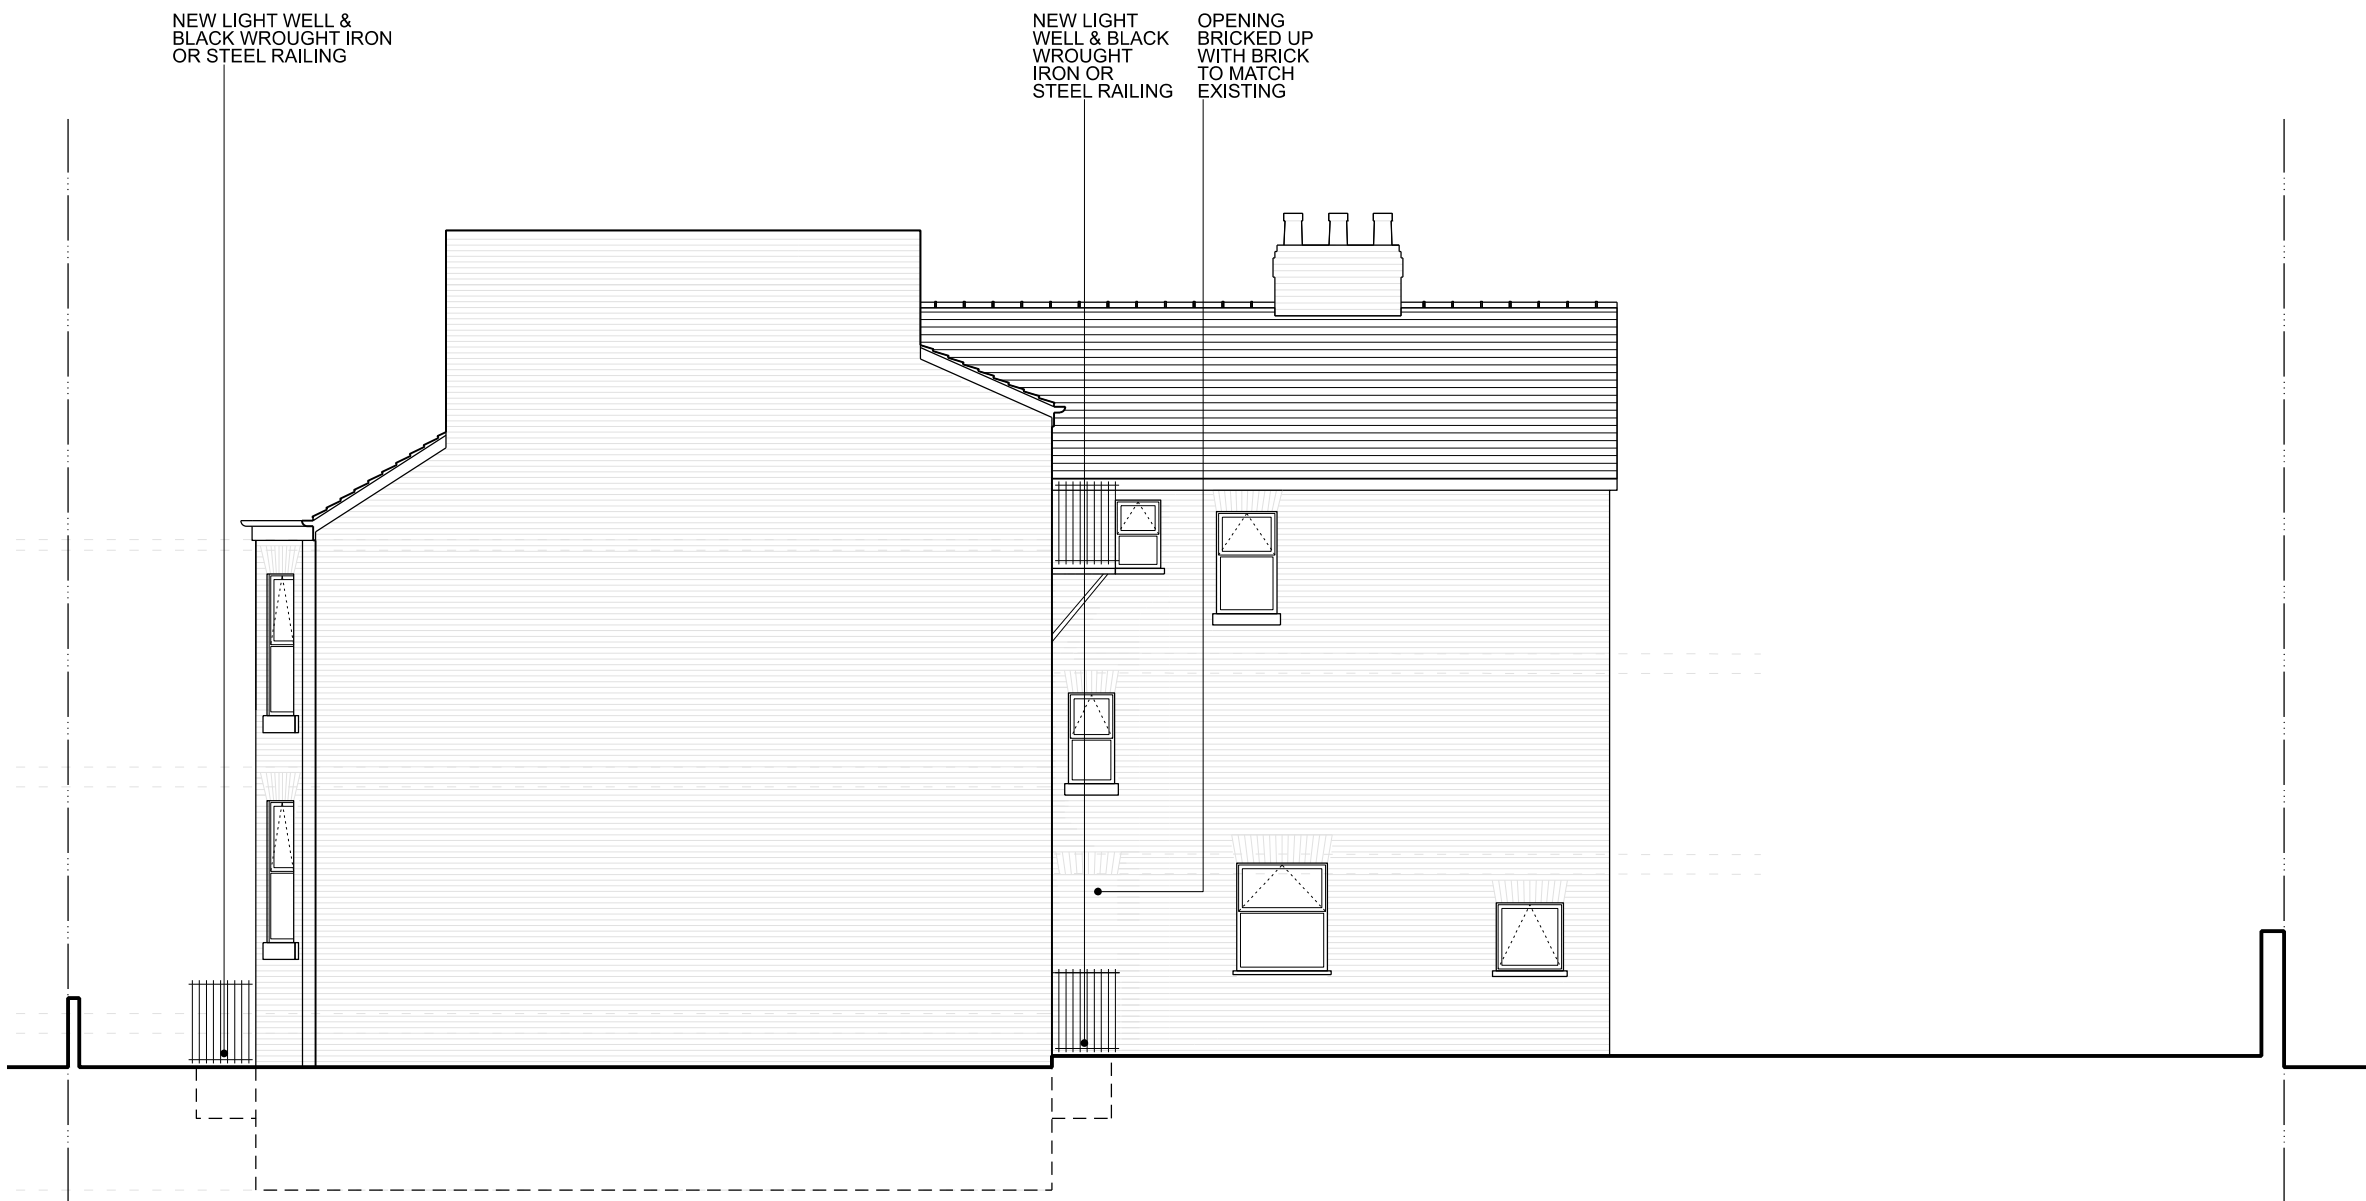

Proposed Side Elevation

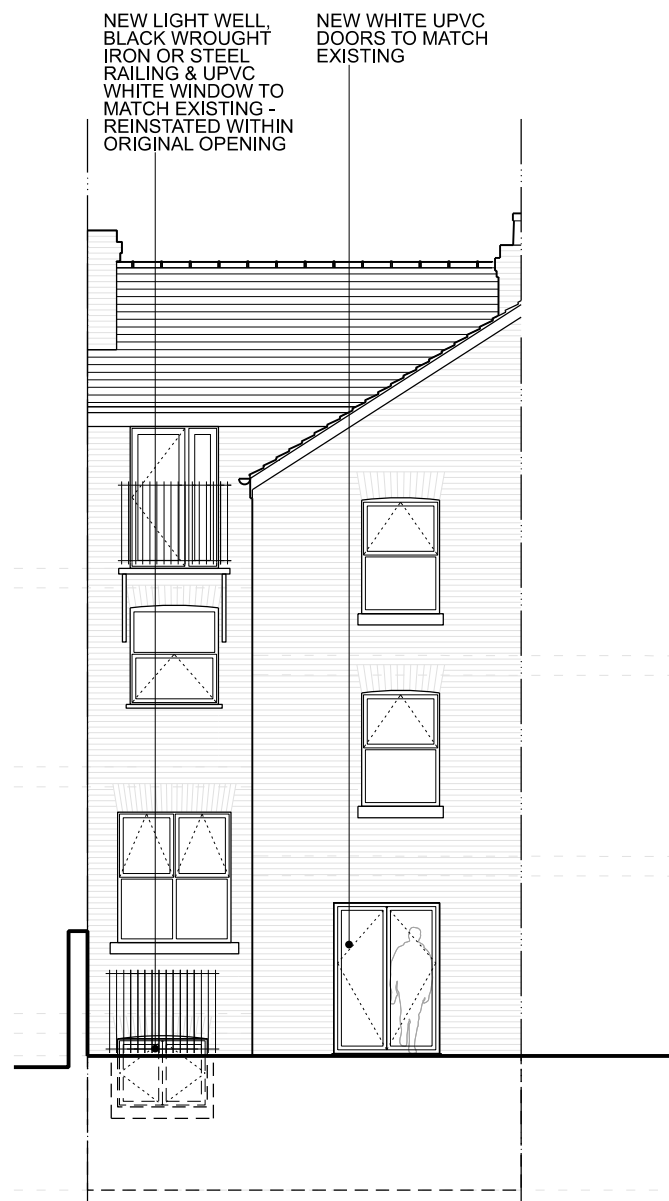

Proposed Rear Elevation