


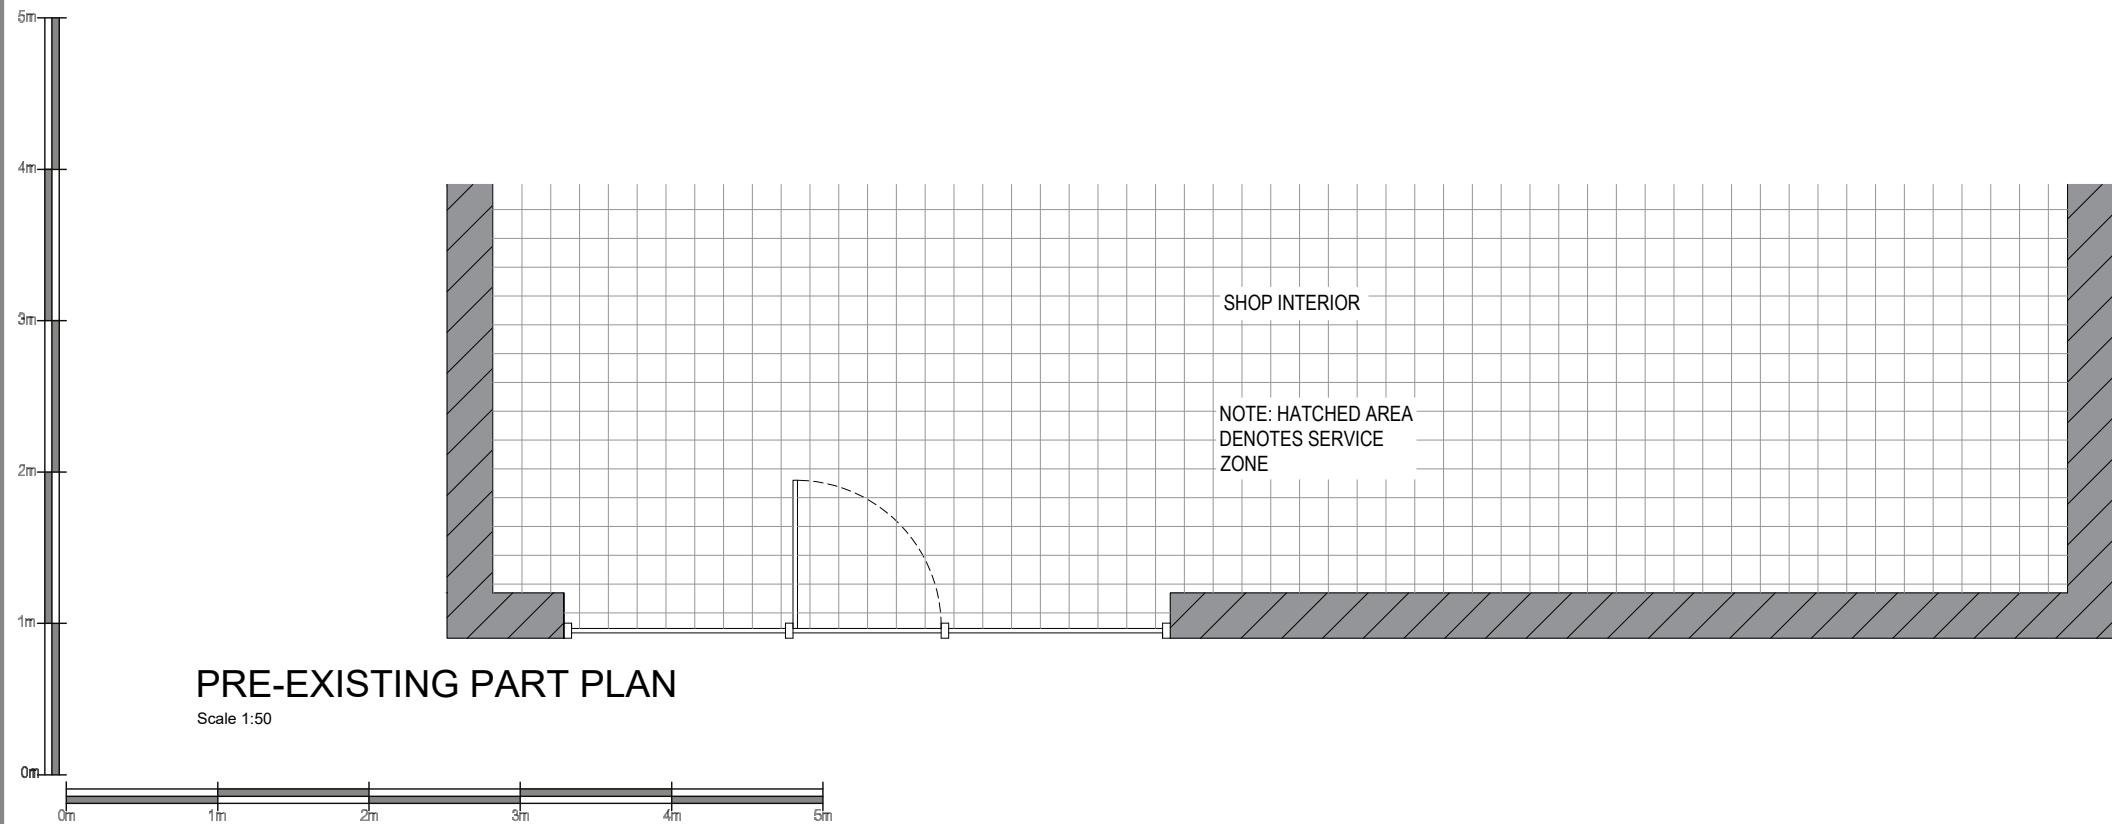

Date:	Comments:	By:
-------	-----------	-----

GENERAL NOTES:
1) All dimensions in millimeters unless otherwise stated.

Site:
Premier,
229-231 The Fairway,
Manchester,
M40 3WA

Drawing Title:
Pre-Existing Plan and Elevation

Ref: T020540_PE	Date: 20/07/2021	Rev:
Scale: 1:50	Paper: A3	Date Rev: