



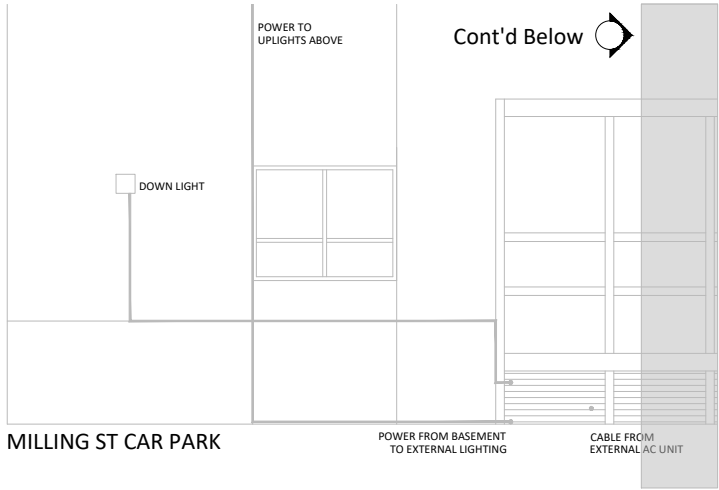

LEGEND:

- Proposed Distribution Board
- Dual Electric Vehicle Charger, Wall Mounted with 2x 22kW Charger Points
- Cabling within containment / cable tray
- Cabling within containment / cable tray at High Level

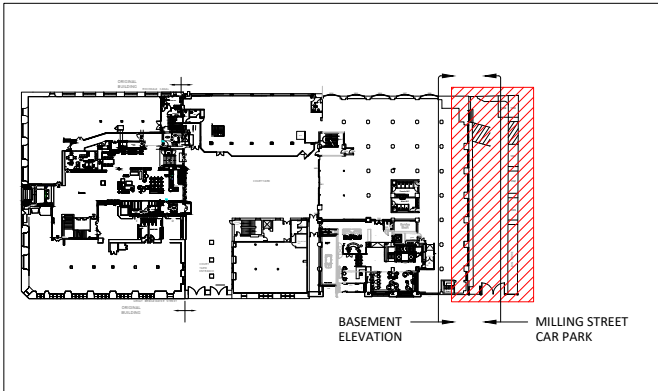

Location Plan (N.T.S)

These lines measure 100mm in length when plotted correctly.

0 1 3 5 6m

1:100

0 1m 2m 3m


1:50

All scaled dimensions taken from this drawing shall be verified on site.


This drawing is the property of Marketaylor Ltd and no information contained hereon shall be copied, in whole or in part, or passed to any other party without written consent. Copyright 2018.

Notes


- This drawing shall be read in conjunction with the relevant Marketaylor Ltd specification(s) and all relevant Architect's and other Engineer's drawing(s).
- Details are for design purposes only and shall be verified on site by the Engineering Contractor where accuracy is critical. The exact location of all plant items/equipment and the route of all services shall be determined on site.
- All plant, equipment, distribution system components and ancillaries shall be installed in strict accordance with the manufacturer's guidelines.
- The installation personnel shall allow for changes in distribution system(s) invert levels (including any sets up and down etc.) as necessary to coordinate fully with the building structure and other M&E Services.

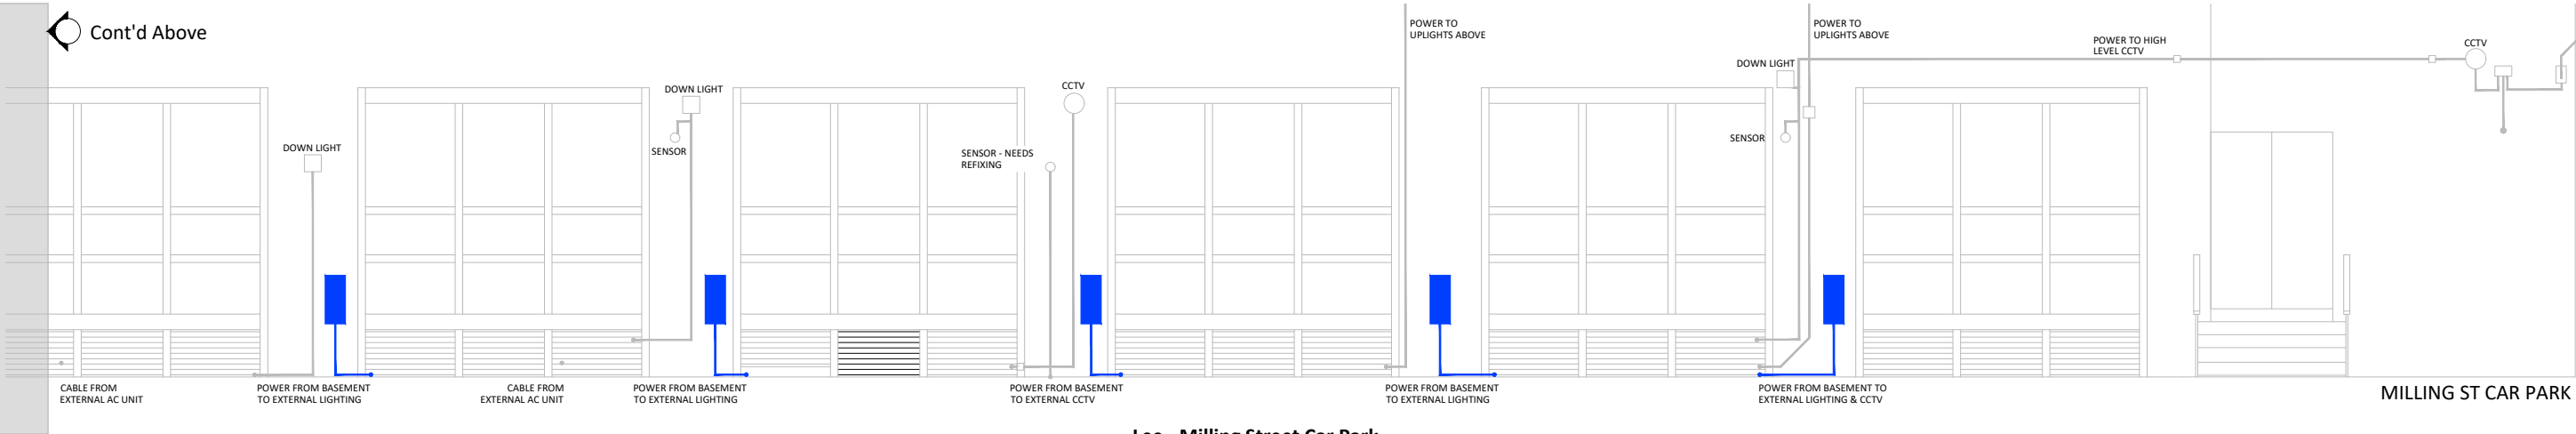

Lee - Milling Street Car Park
Proposed External Elevation

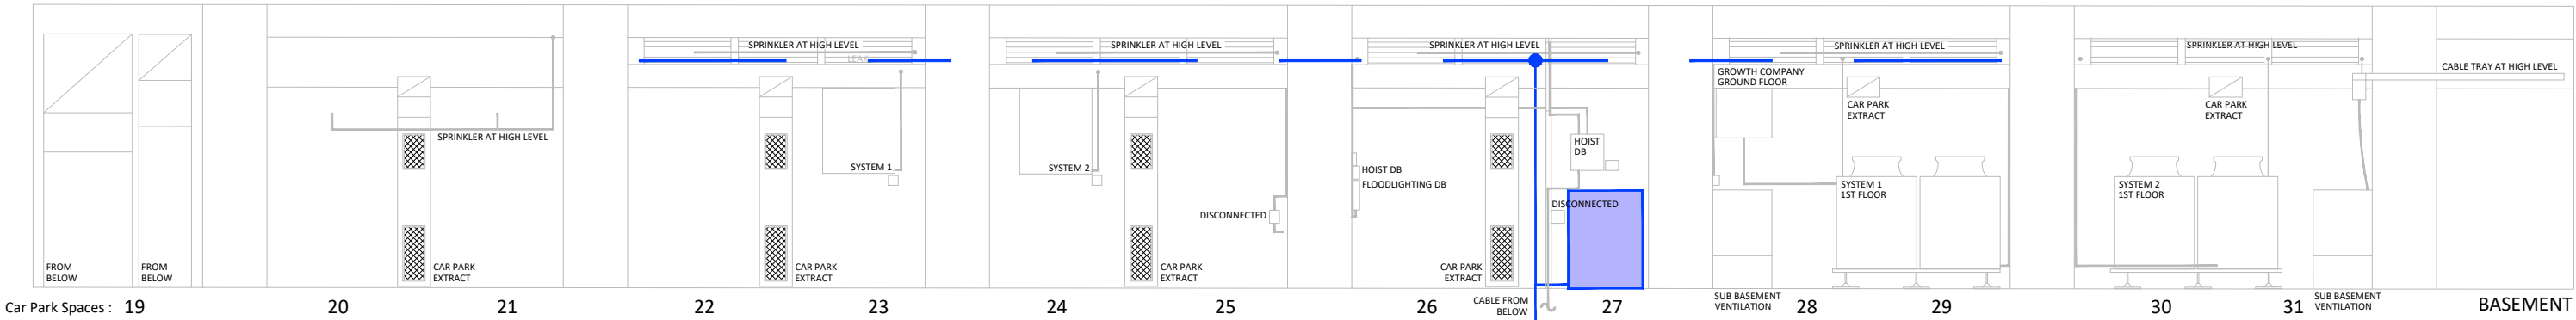

Lee - Basement
Proposed Internal Elevation

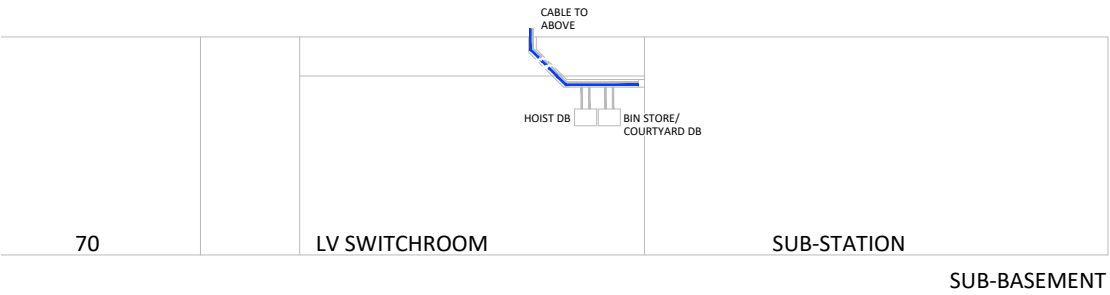

Lee - Sub Basement
Proposed Internal Elevation

This drawing is indicative of a design. The contractor shall be responsible for the production of design calculations and drawings to the satisfaction of the client and engineer. This drawing has been provided for information purposes only and does not necessarily identify all elements of the works.

-	EV CHARGER WALL MOUNTED & CABLE ROUTE AMENDED.	13.04.23	KA	JN
-	INFORMATION ONLY.	05.04.23	KA	JN
ISSUE	DESCRIPTION	DATE	DRN	CHD

MARKETAYLOR

0161 820 9479 | info@marketaylor.co.uk | www.marketaylor.co.uk

Marketaylor Limited
37 Market Street
Hollingworth
Hyde
Greater Manchester
SK14 8NE

STATUS	INFORMATION			
CLIENT	XLB Ltd			
CONTRACT	Tootal Buildings, Lee Manchester			
TITLE	Lee House Proposed Elevations EV Chargers			
DATE	21.09.22	SCALE	1:50	
DRAWN	KA	JOB No.	DRG No.	REV
CHECKED	JN	C634M	B-62-204	-
APPROVED	JN			
EXTERNAL REF.	N/A			