


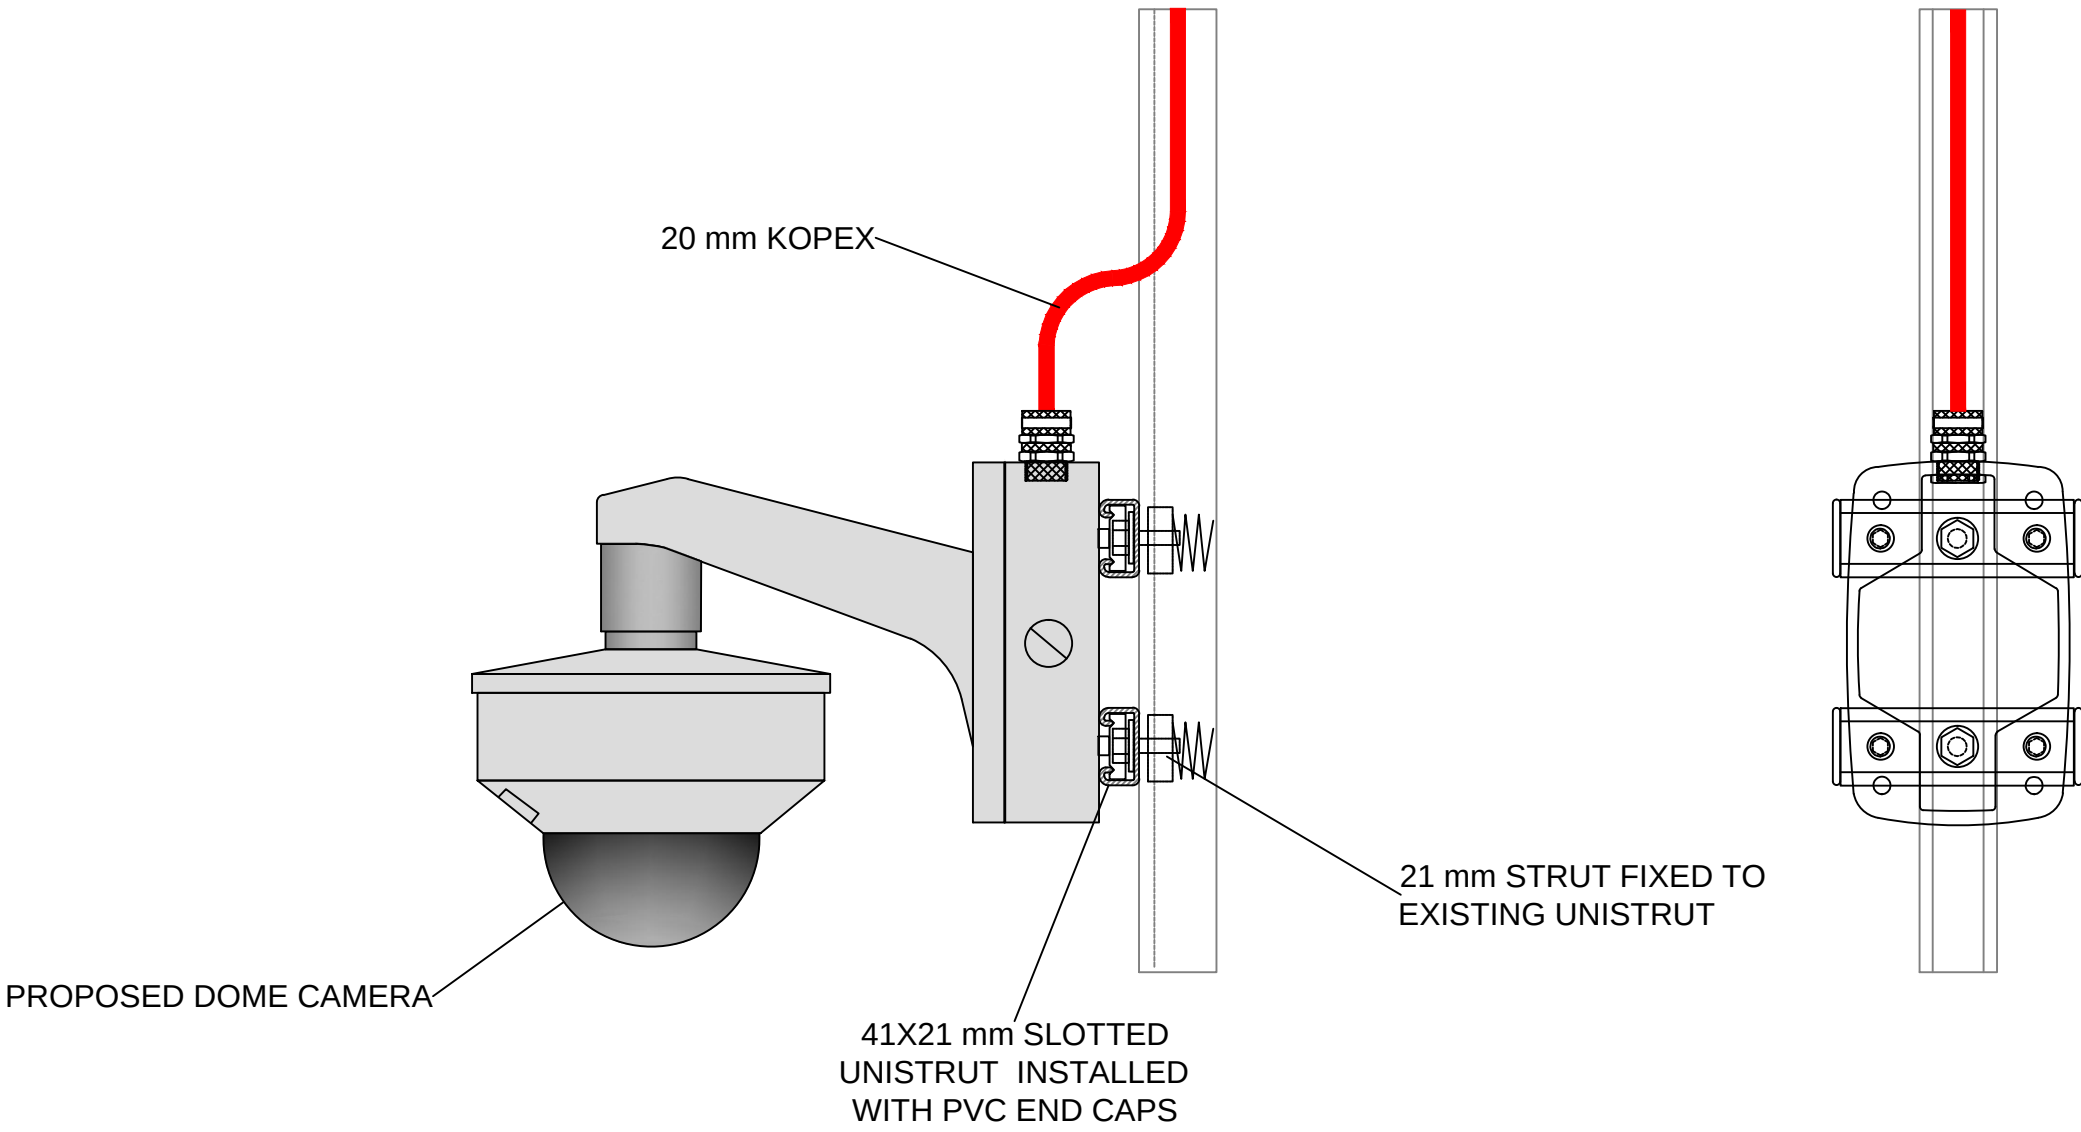


NOTES

1. NEW CCTV CAMERA MOUNTING BRACKETS TO BE FINISHED IN WHITE TO MATCH THE PROPOSED CCTV CAMERAS.

MAN-NWR-LBR-PLAN-191000-Y641_P01-Layout 7 of 20 on Platform 1 Refers

Perspective View B - Existing shows an existing box camera (24073) currently fixed to an existing Unistrut drop leg, which in turn is fixed to the fabric of the building by counter-levered hangers. The existing camera will be recovered and permanently removed from site. The Unistrut which supports the existing camera will be retained.

Perspective View B - Proposed shows a new replacement dome camera (24073) fixed to the existing Unistrut drop leg. The replacement dome camera has a lower visual impact and represents an enhancement to the preservation status of Manchester Piccadilly Station. The associated replacement fixings and cabling will be concealed.

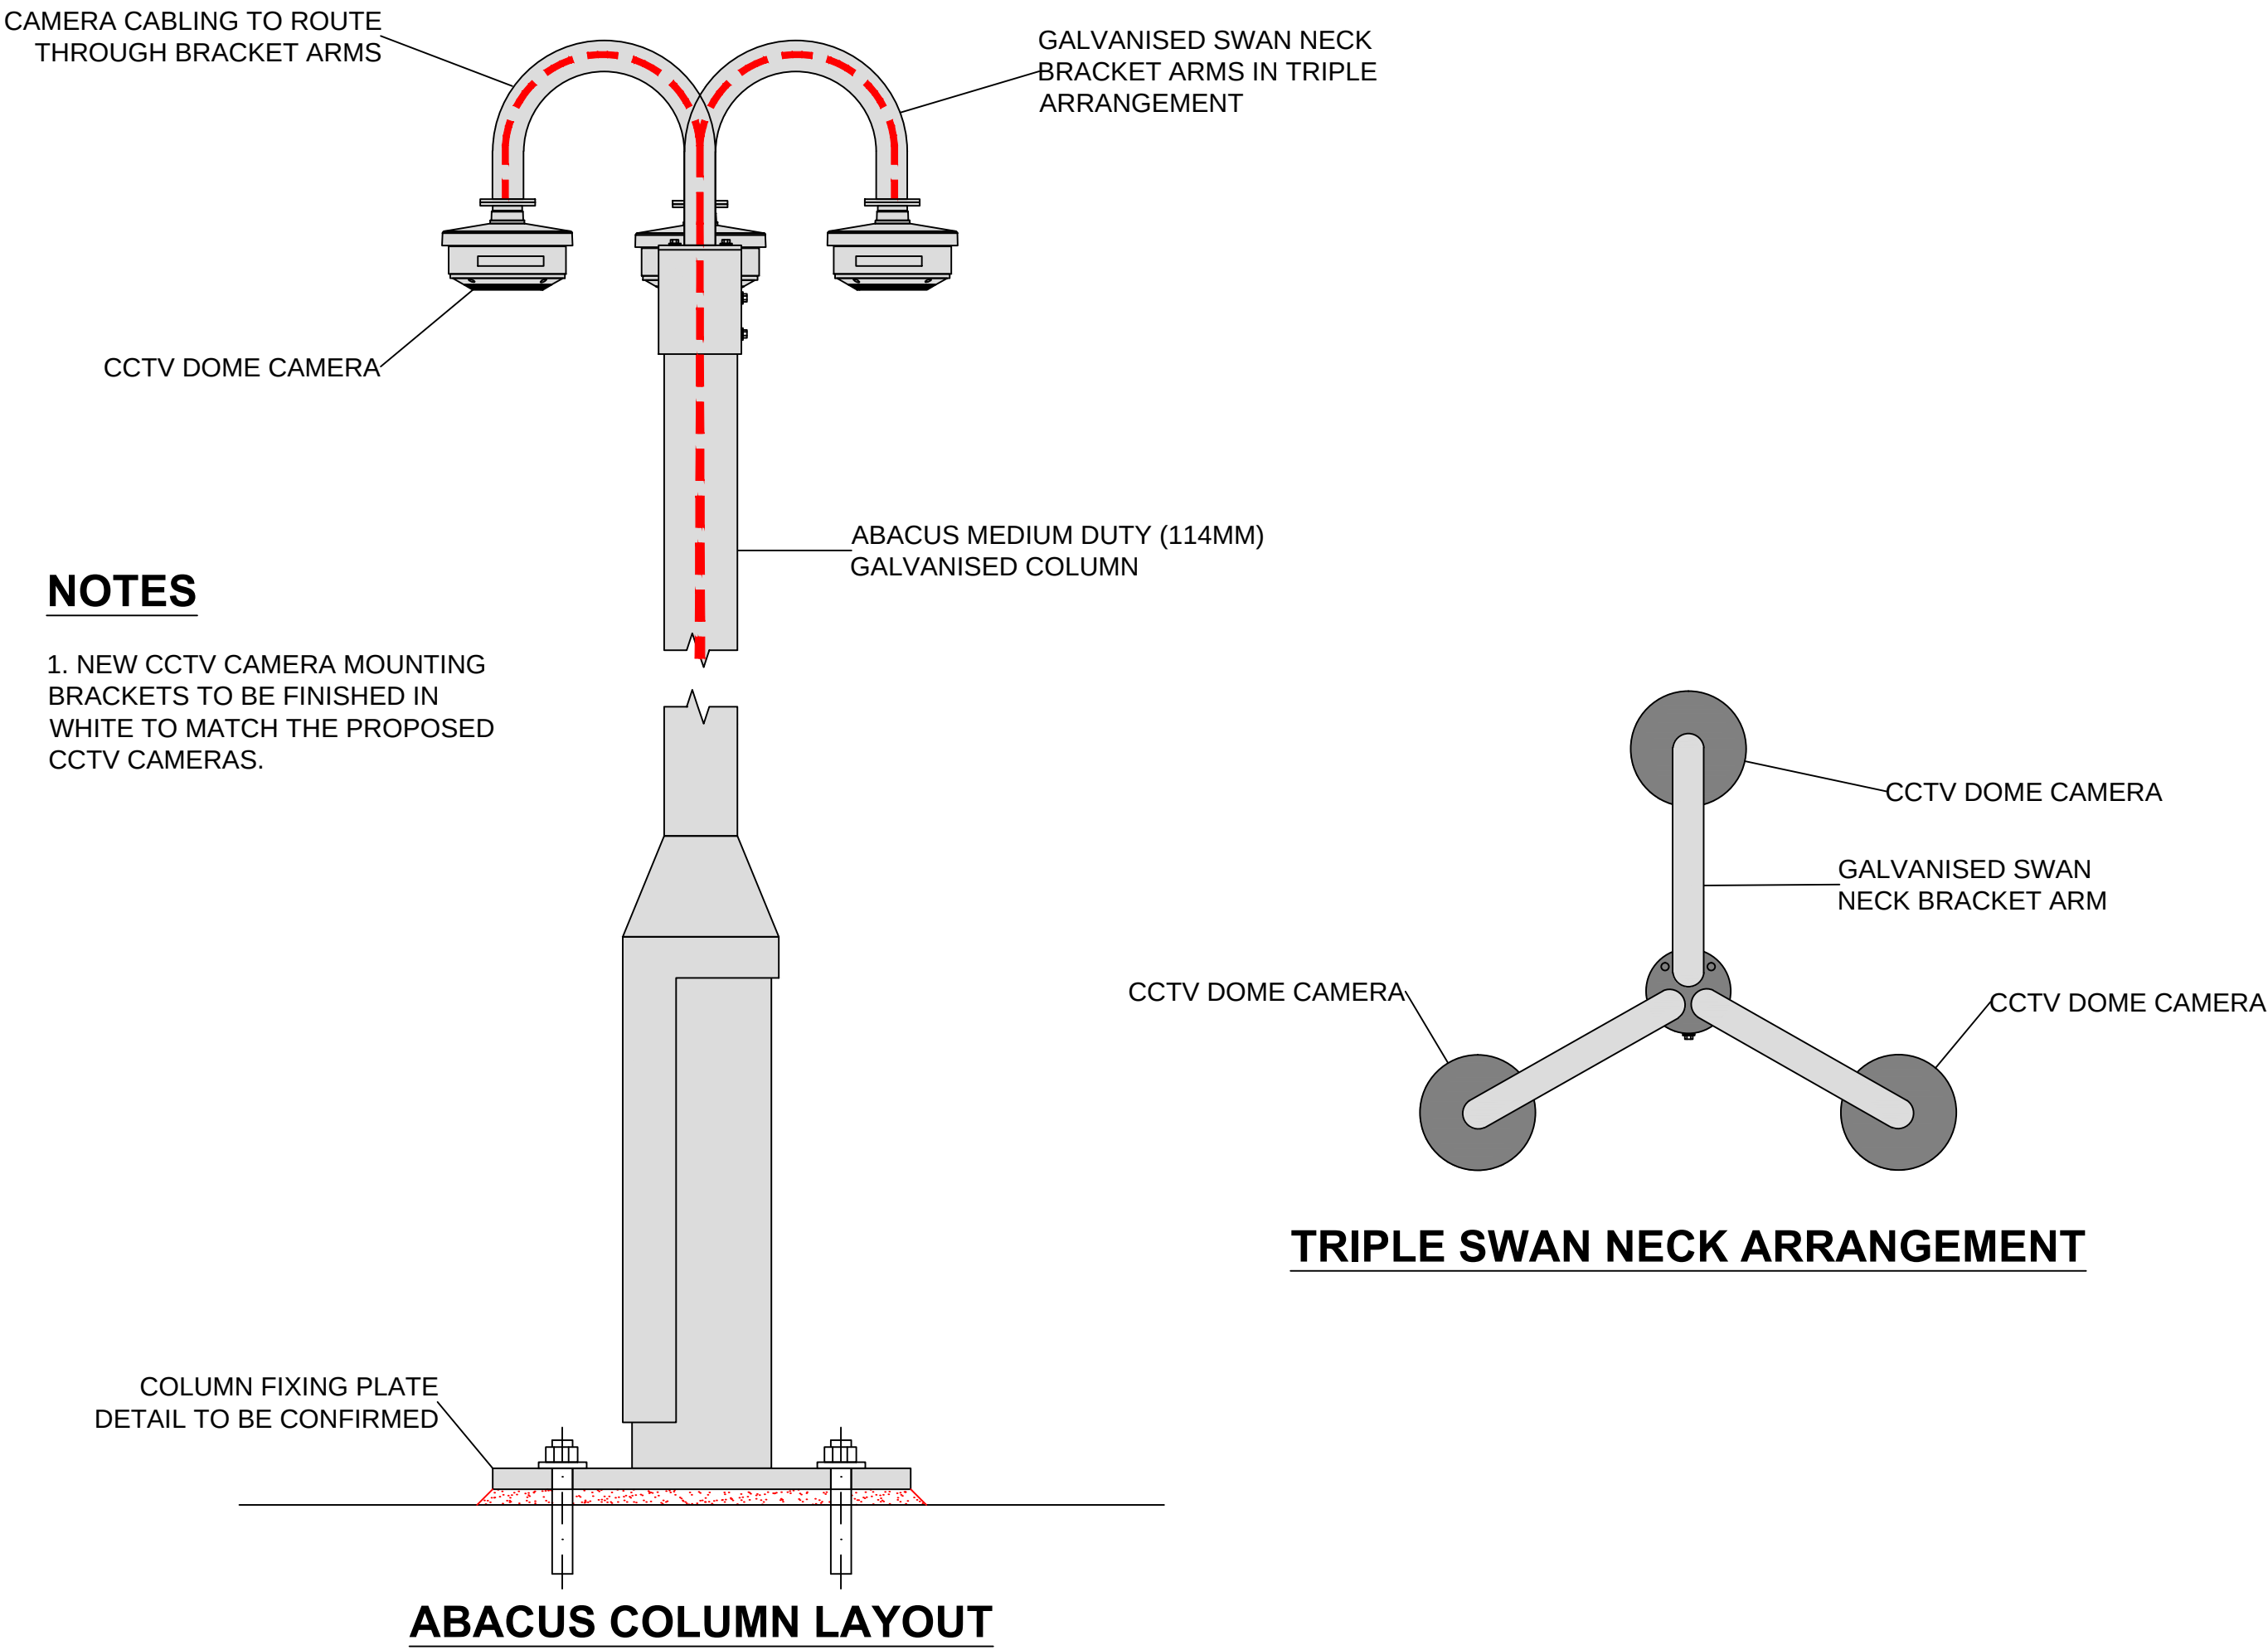

NOTES

1. NEW CCTV CAMERA MOUNTING BRACKETS TO BE FINISHED IN WHITE TO MATCH THE PROPOSED CCTV CAMERAS.

MAN-NWR-LBR-PLAN-191000-Y641_P01-Layout 14 of 20 on the Overbridge Refers

Perspective View F - Existing shows three box cameras (24192, 24193 & 24194) currently fixed to the fabric of the building, which will be recovered along with associated fixings. Conduit and cabling will also be recovered back as far as the main containment. All redundant recoveries will be permanently removed from the station. Damage to the brickwork will be made good to a high standard by a qualified mason.

MAN-NWR-LBR-PLAN-191000-Y641_P01-Layout 15 of 20 on the Overbridge Refers

Perspective View F - Proposed shows three new replacement dome cameras (24192, 24193 & 24194) which will be relocated onto a new CCTV column. This relocation along with the repairs to the fabric of the building represents an enhancement to the preservation status of Manchester Piccadilly Station as the works are fully reversible without further detriment.

COLOUR KEY

EQUIPMENT IN BLACK - DENOTES EXISTING EQUIPMENT
EQUIPMENT IN BLUE - DENOTES EXISTING TO BE REPLACED
EQUIPMENT IN GREEN - DENOTES EXISTING TO BE RECOVERED
EQUIPMENT IN MAGENTA - DENOTES ENHANCED NWR EQUIPMENT
EQUIPMENT IN RED - DENOTES NEW NWR EQUIPMENT

LEGEND

EXISTING NODE LOCATION
EXISTING FIXED/DOME CAMERA
EXISTING PTZ CAMERA

P02	7/3/23	FOR LISTED BUILDING CONSENT	JPT	CRC	-
P01	29/7/21	FOR LISTED BUILDING CONSENT	JPT	CRC	-
Rev	Date	Description of Revisions	Drawn	Chkd	Appr

Status DRAFT



Contractor
Linbrooke
People • Technology • Connectivity

Unit 3 & 4 Churchill Way
Chappeltown
Sheffield
S35 2PY

Project
NWR MANAGED STATIONS
SISS RENEWALS - 169779

Drawing Title
MANCHESTER PICCADILLY STATION
FIXINGS - ENGINEERING DETAILS
AND METHOD STATEMENT

Designed	J.Gatley	Sig		Date	28/5/21
Drawn	J.Tobin	Sig		Date	29/7/21
Checked	-	Sig		Date	-
Approved	-	Sig		Date	-
Scale	NTS	ELR & Mileage	CMP2		
Alternative Reference	N/A		Sheet	19 of 20	
Drawing Number	MAN-NWR-LBR-PLAN-191000-Y641		Revision	P02	