

- NOTES
1. All dimensions are in millimetres unless otherwise stated
 2. This drawing is to be read with all other relevant documentation
 3. Do not scale from this drawing, all measurement data should be taken directly from the model

Gate location:
Easting = 382561,
Northing = 403252

OS coordinates
53.525635,
-2.2645190

Site area edged red =
133.3m²



MANCHESTER
CITY COUNCIL

Capital Programmes
Division

Manchester City Council
PO Box 553, Town Hall
Manchester
M60 2LA

DRAWING STATUS

Information

PROPERTY TITLE
Heaton Park Gate 9
Buy Old Road, Higher Blackley
Manchester M25 0GT

UPRN
010090241973

DPE NO.
0000

PROJECT TITLE
Heaton Park
Rebuild Wall Adjacent to Gate 9

DRAWING TITLE
Site Location Plan



DATE
25/05/2022

REVISION
A/MP/4330-1

AUTHOR
R. Broadbent

CHECKED BY
APPROVED BY

DRAWING NO.
MCC B01 01 DR B 001 S3

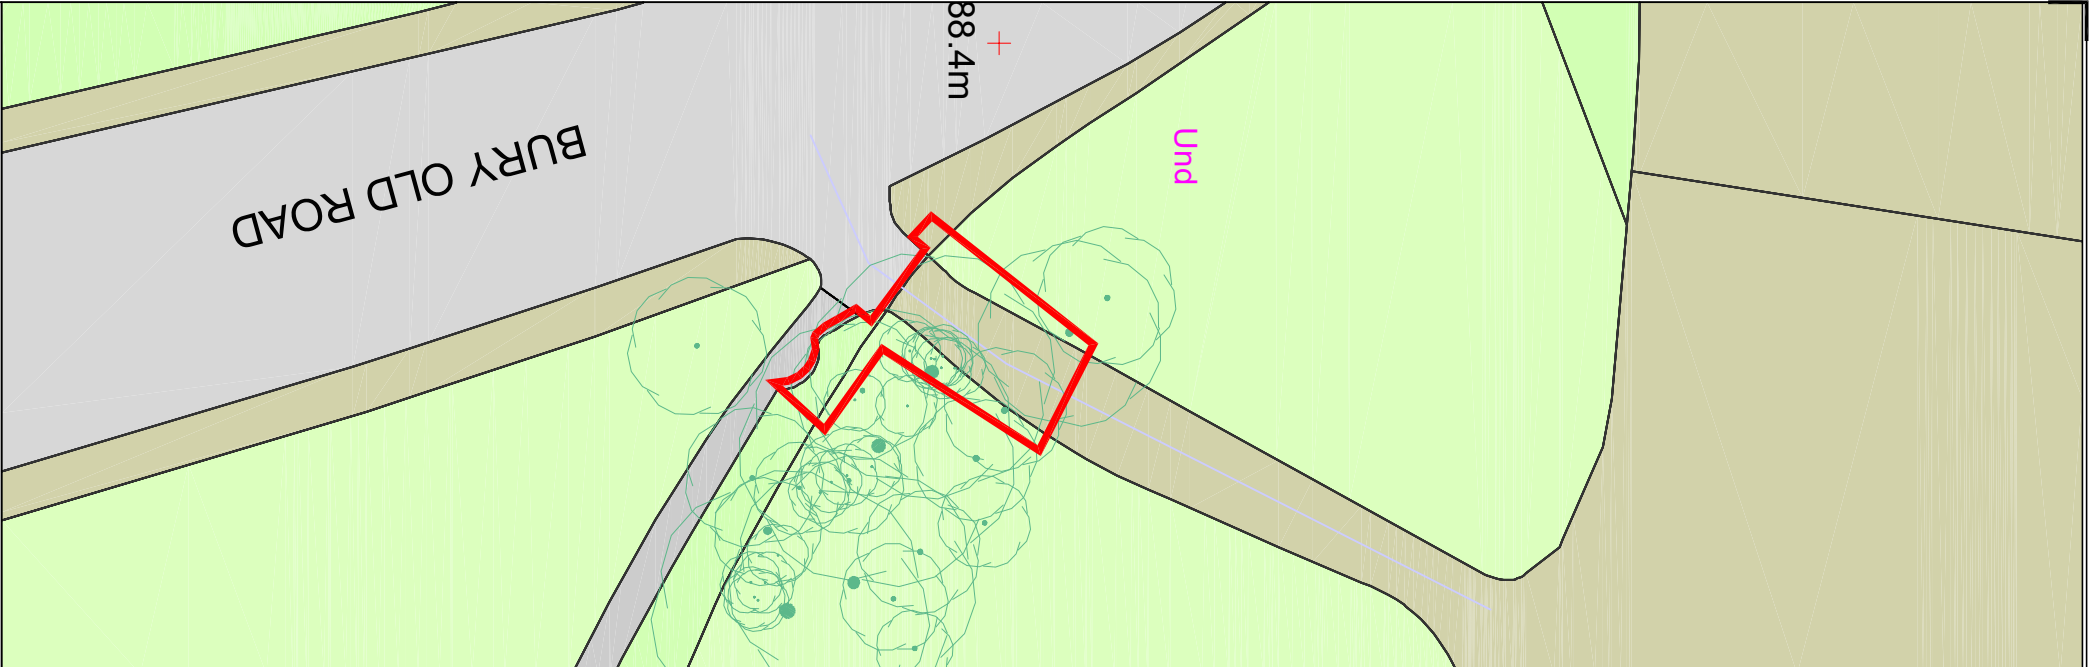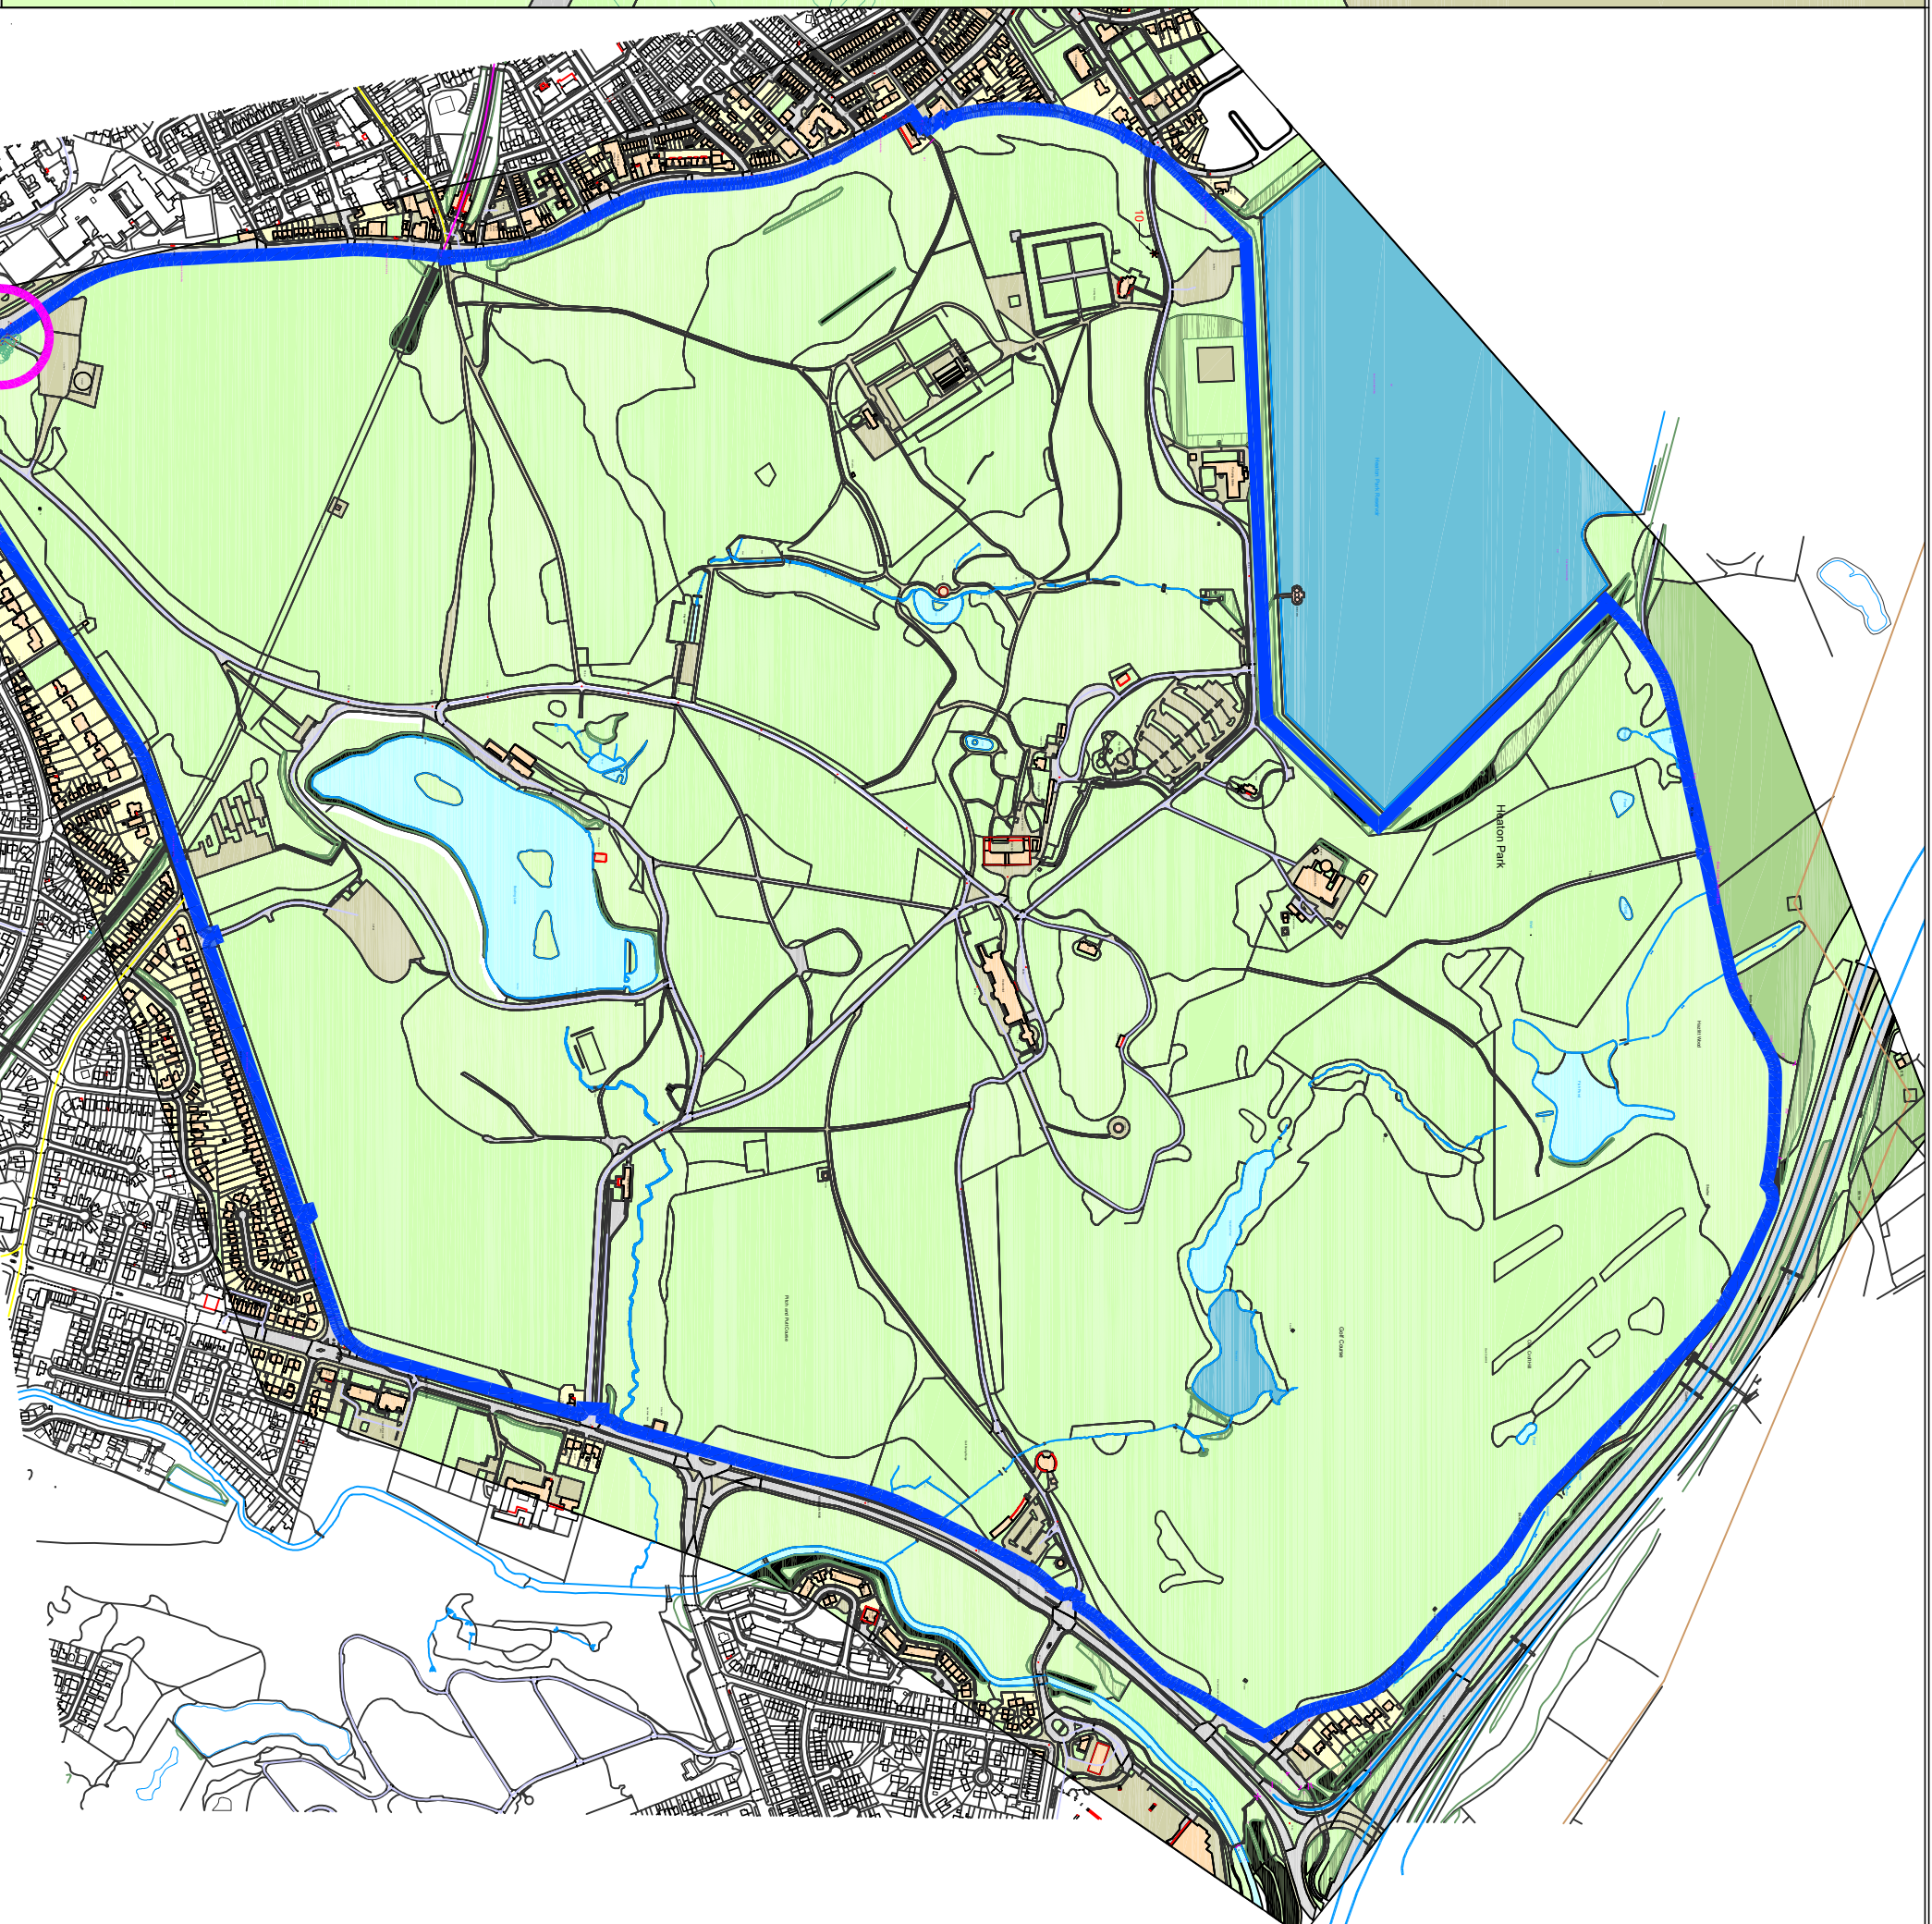

No part of this drawing or data file may be reproduced without prior written permission of the Manchester City Council or approved representative.

