

NOTES ORIGINAL A1


DO NOT SCALE FROM THIS DRAWING.
ALL DIMENSIONS TO BE CHECKED ON SITE.
(DRAWINGS MAYBE SCALED FOR LOCAL AUTHORITY & PLANNING PURPOSE ONLY)
COPYRIGHT PROTECTED.

FOR PLANNING
DO NOT USE FOR CONSTRUCTION


GENERAL PLANNING NOTES:

ALL DIMENSIONS TO BE CHECKED ON SITE PRIOR TO ANY MANUFACTURE OR CONSTRUCTION OF EQUIPMENT, FINISH, SIGNAGE ETC.


- DRAWINGS TO BE READ IN CONJUNCTION WITH THE FOLLOWING STAGE 3 INFORMATION:
- STRUCTURAL ENGINEER'S DESIGN & RECOMMENDATIONS (DWLP)
 - HERITAGE REPORT (PAUL BUTLER ASSOCIATES)
 - M&E AND FIRE STRATEGY (HILSON MORAN)

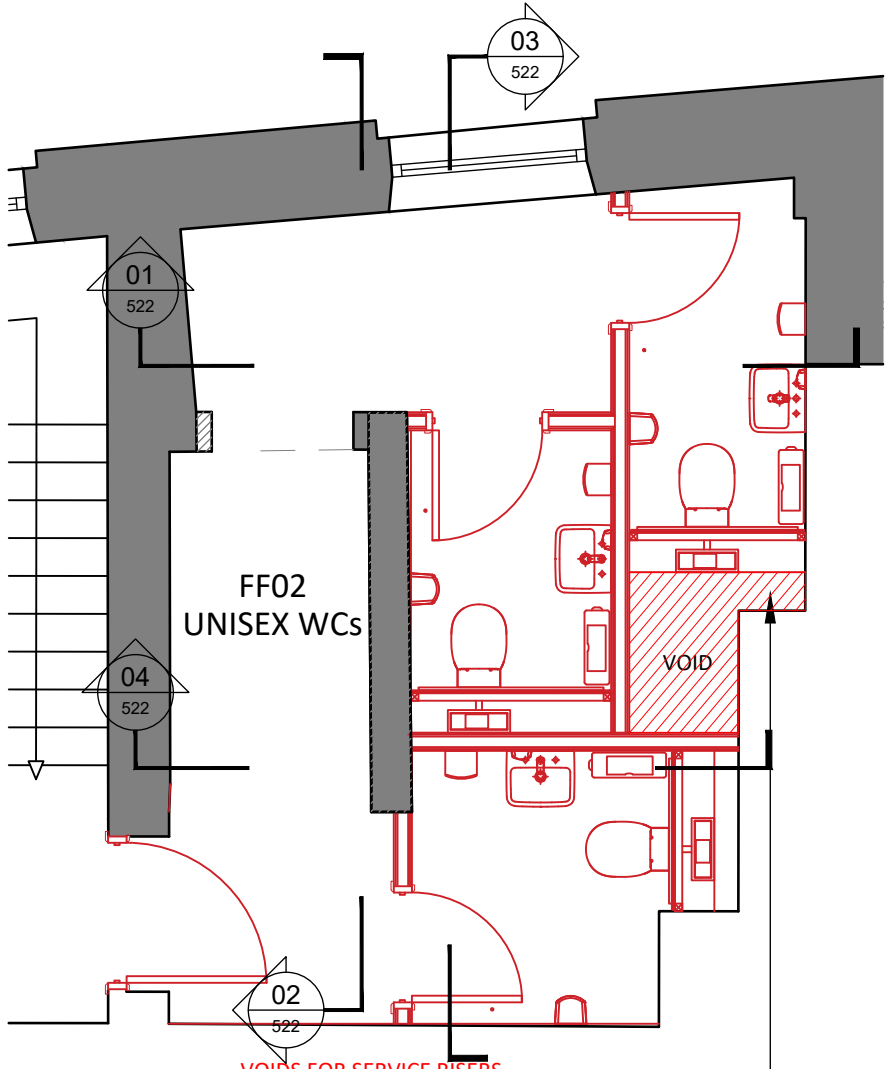


01 FIRST FLOOR WC
SCALE - 1:50 @ A1
REFERENCE PLAN

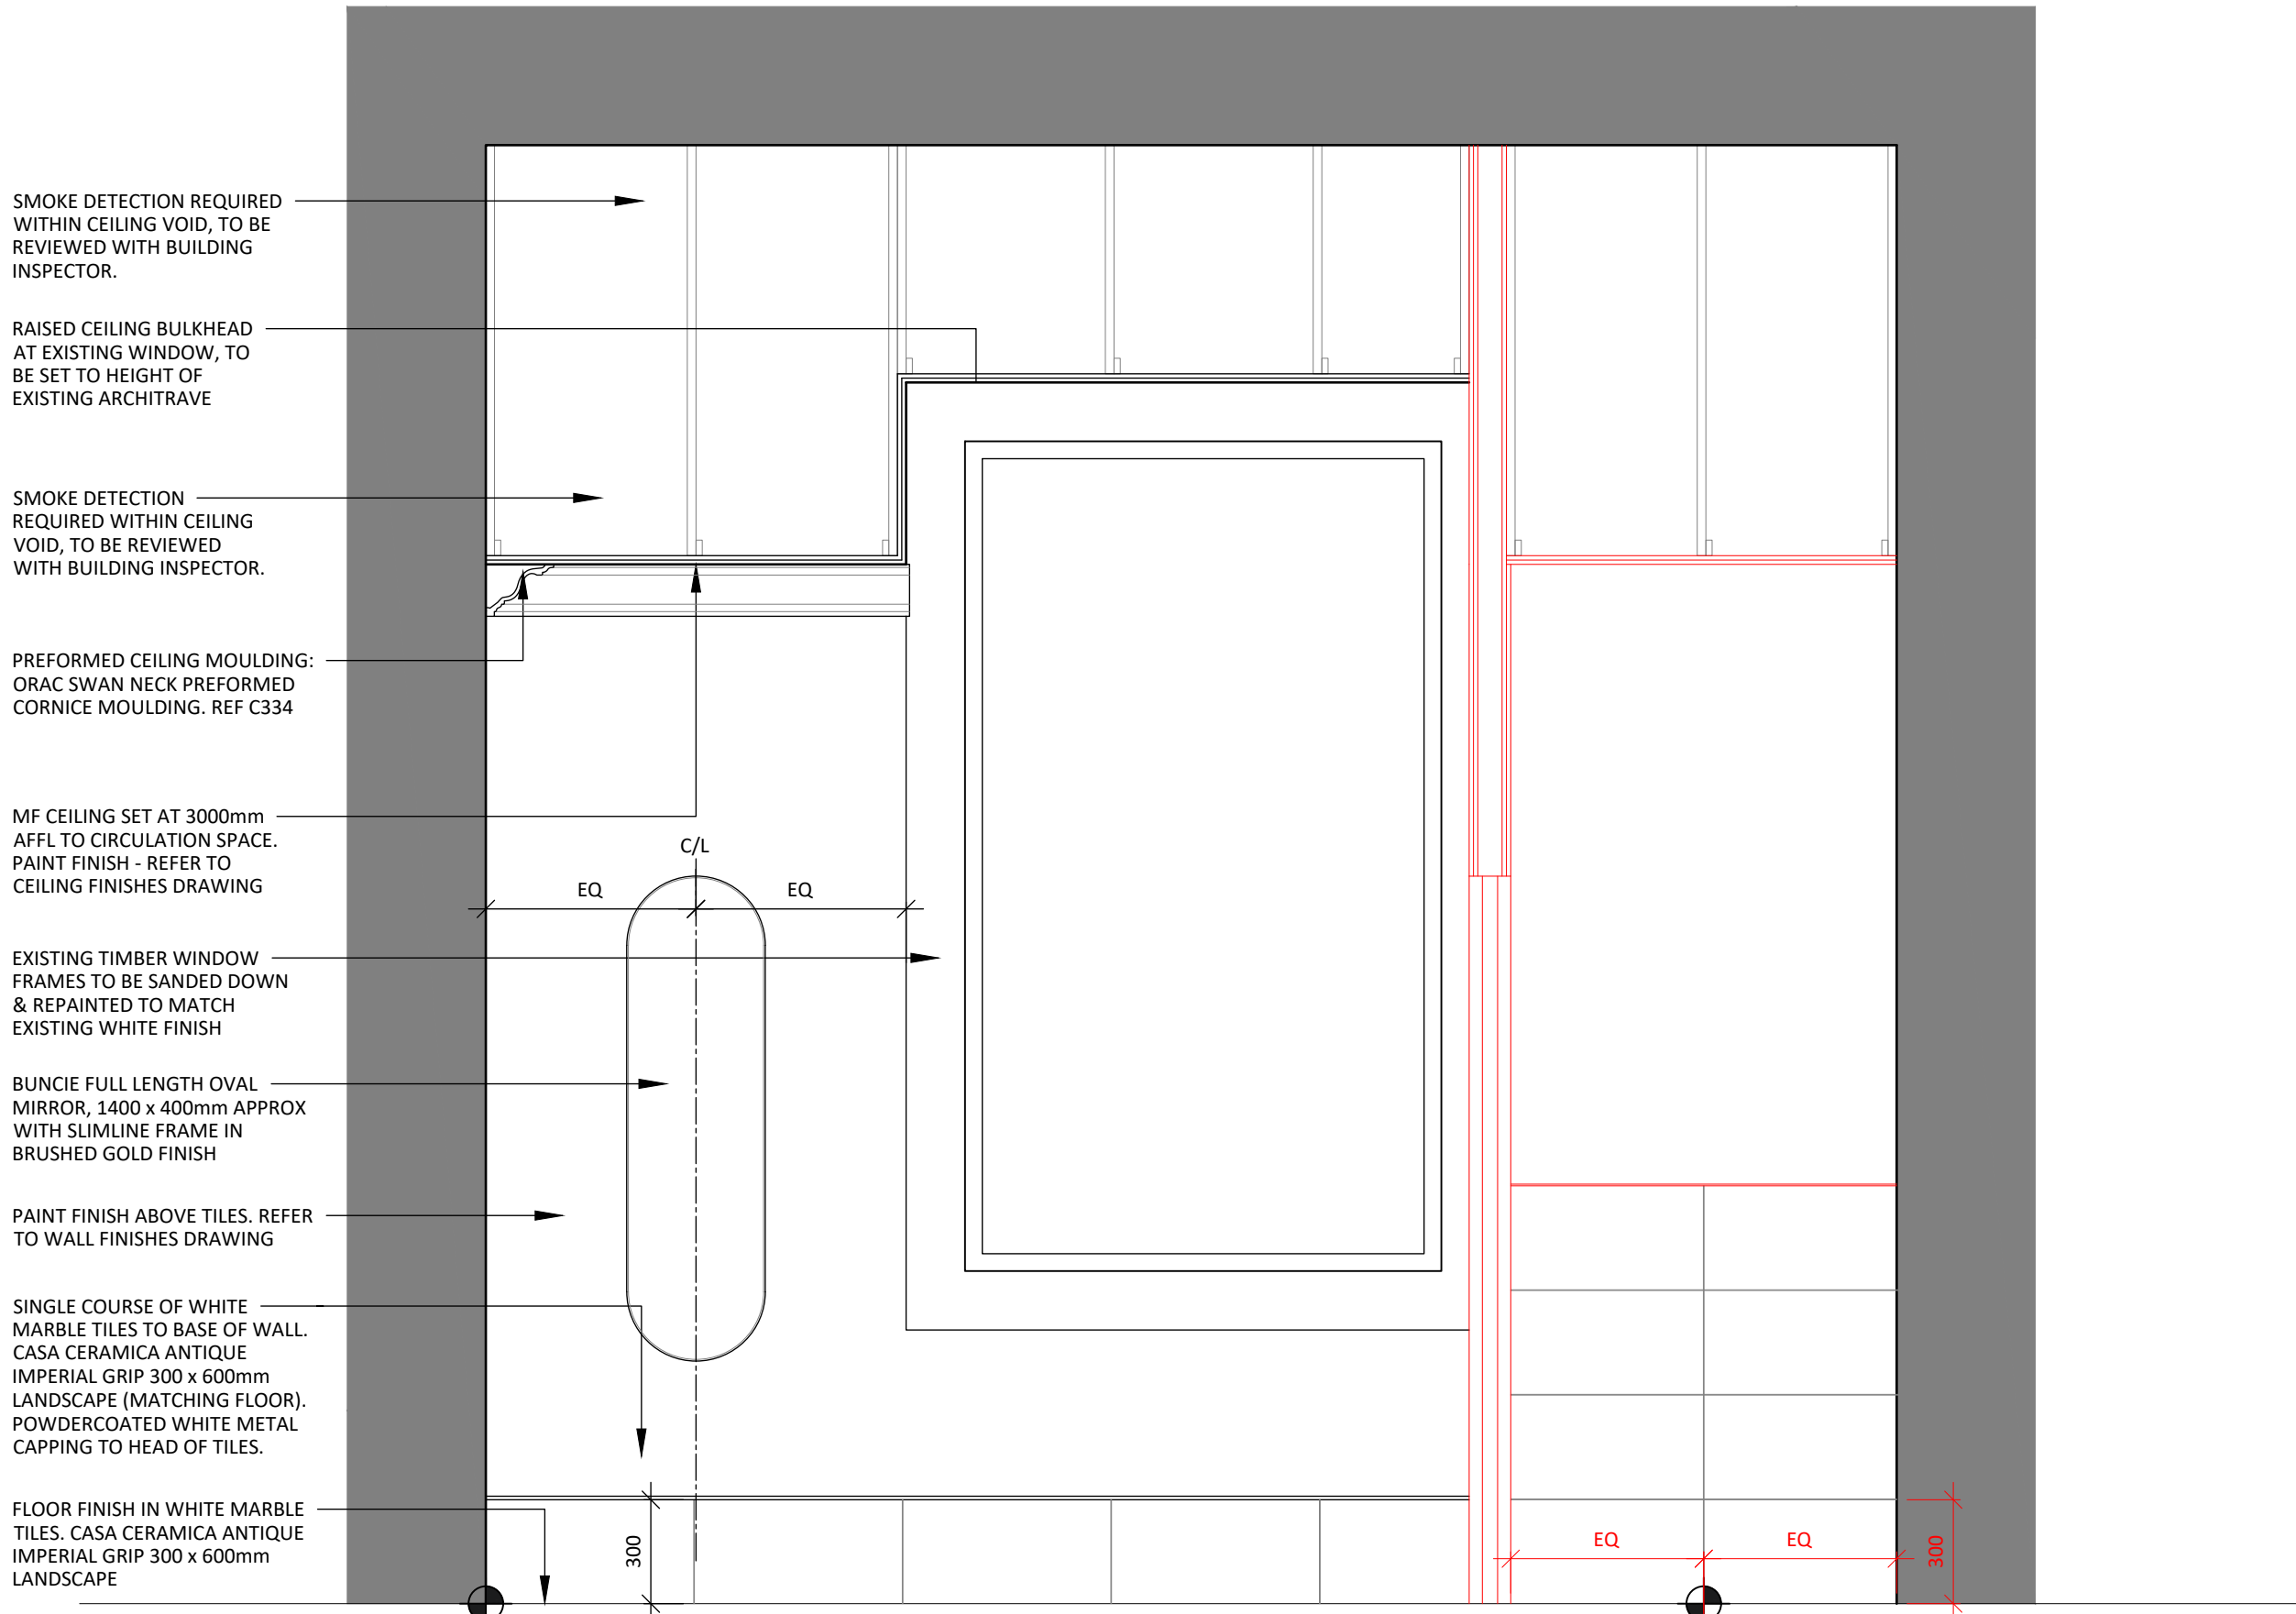


01 FIRST FLOOR WC
SCALE - 1:20 @ A1
ELEVATION

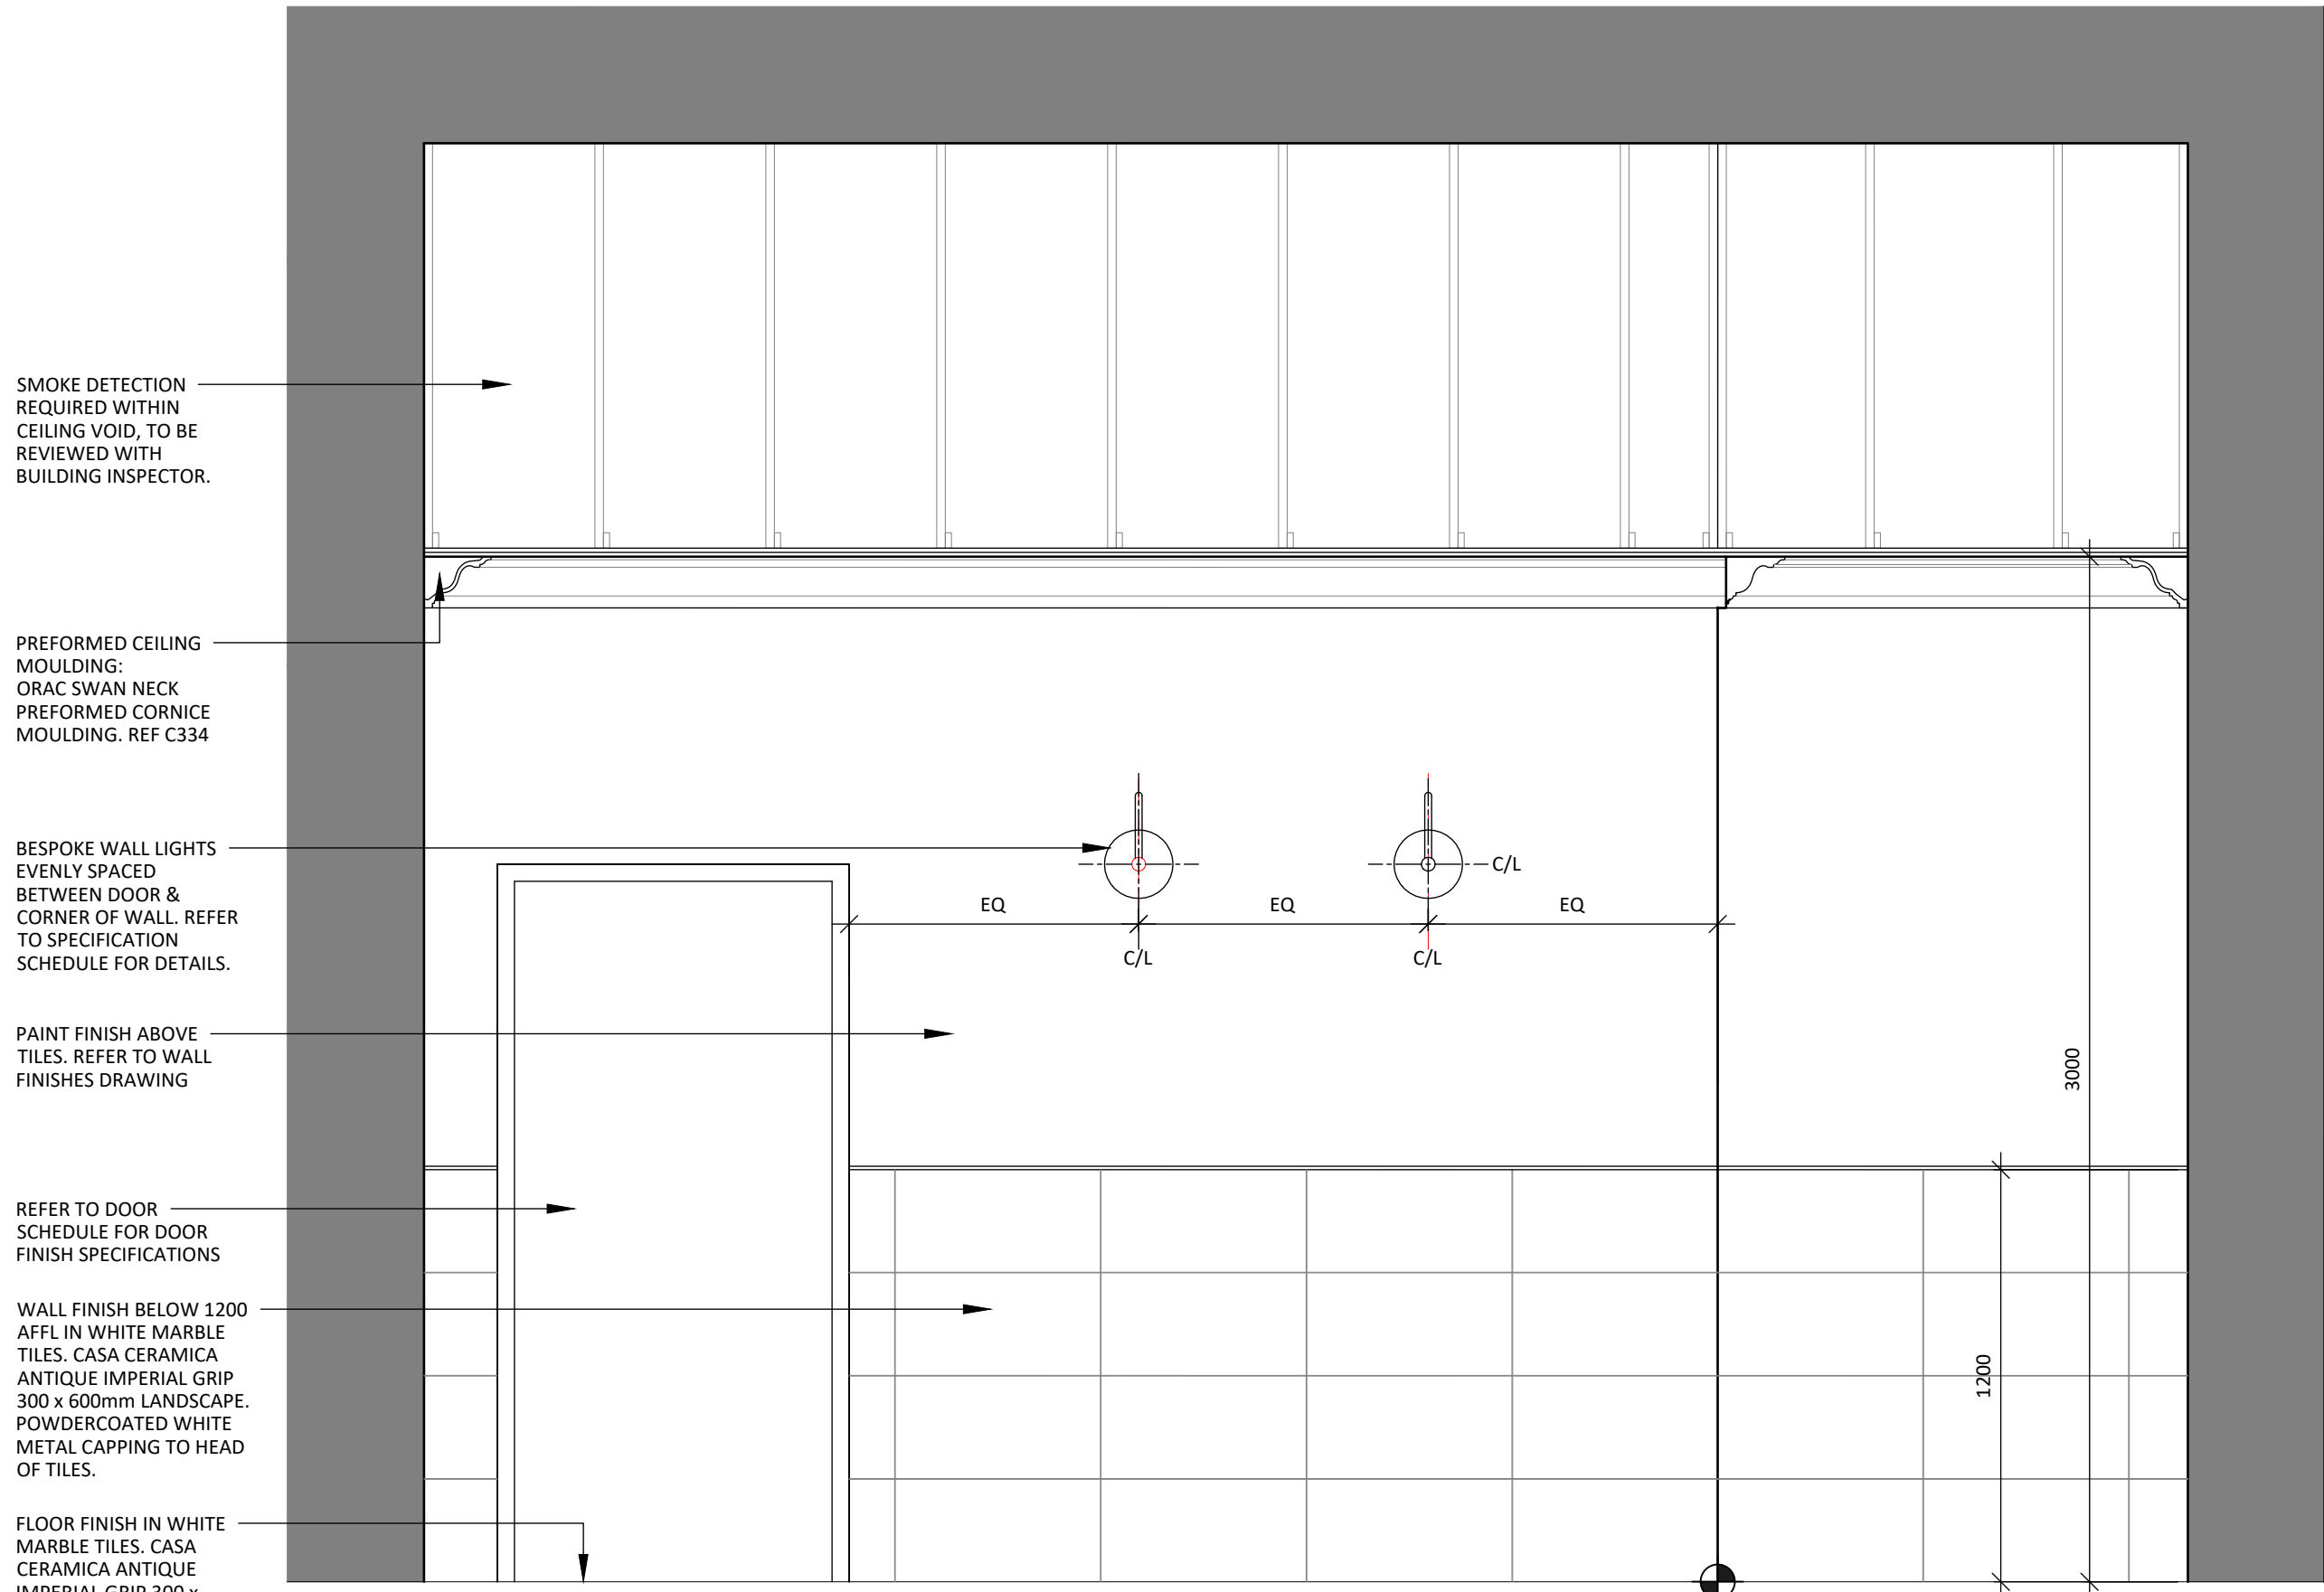

02 FIRST FLOOR WC
SCALE - 1:20 @ A1
ELEVATION

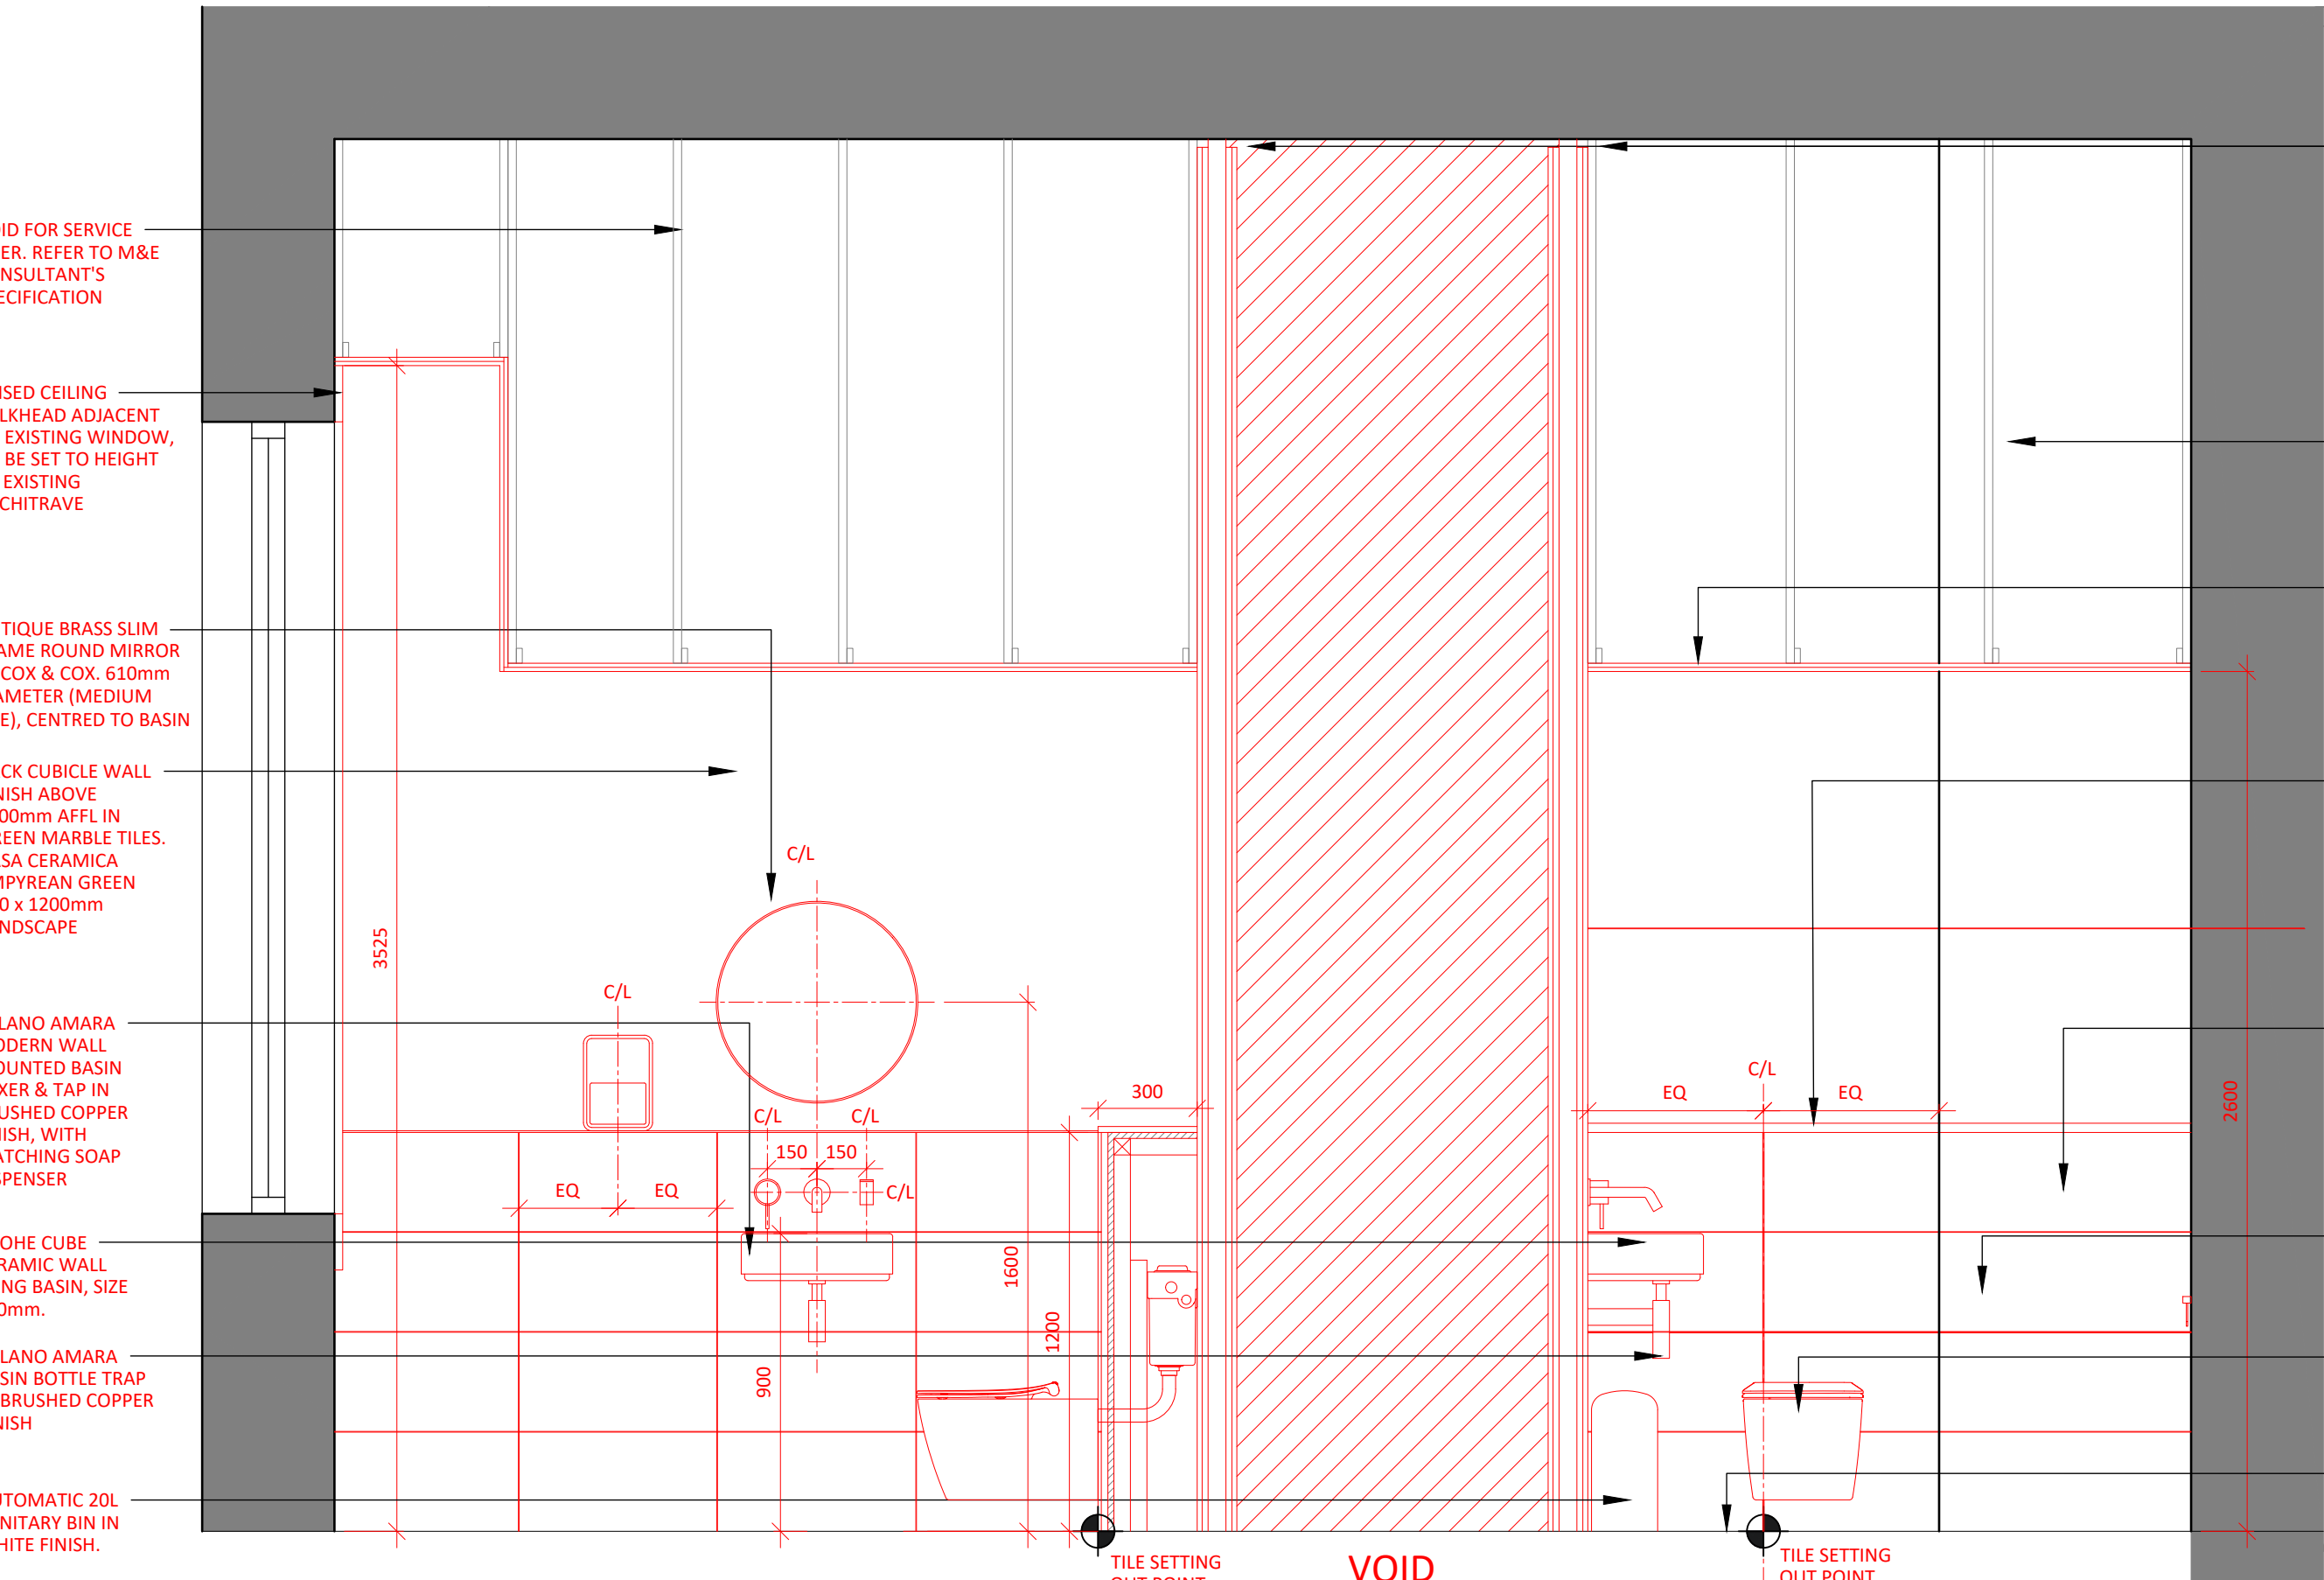

03 FIRST FLOOR WC
SCALE - 1:20 @ A1
ELEVATION

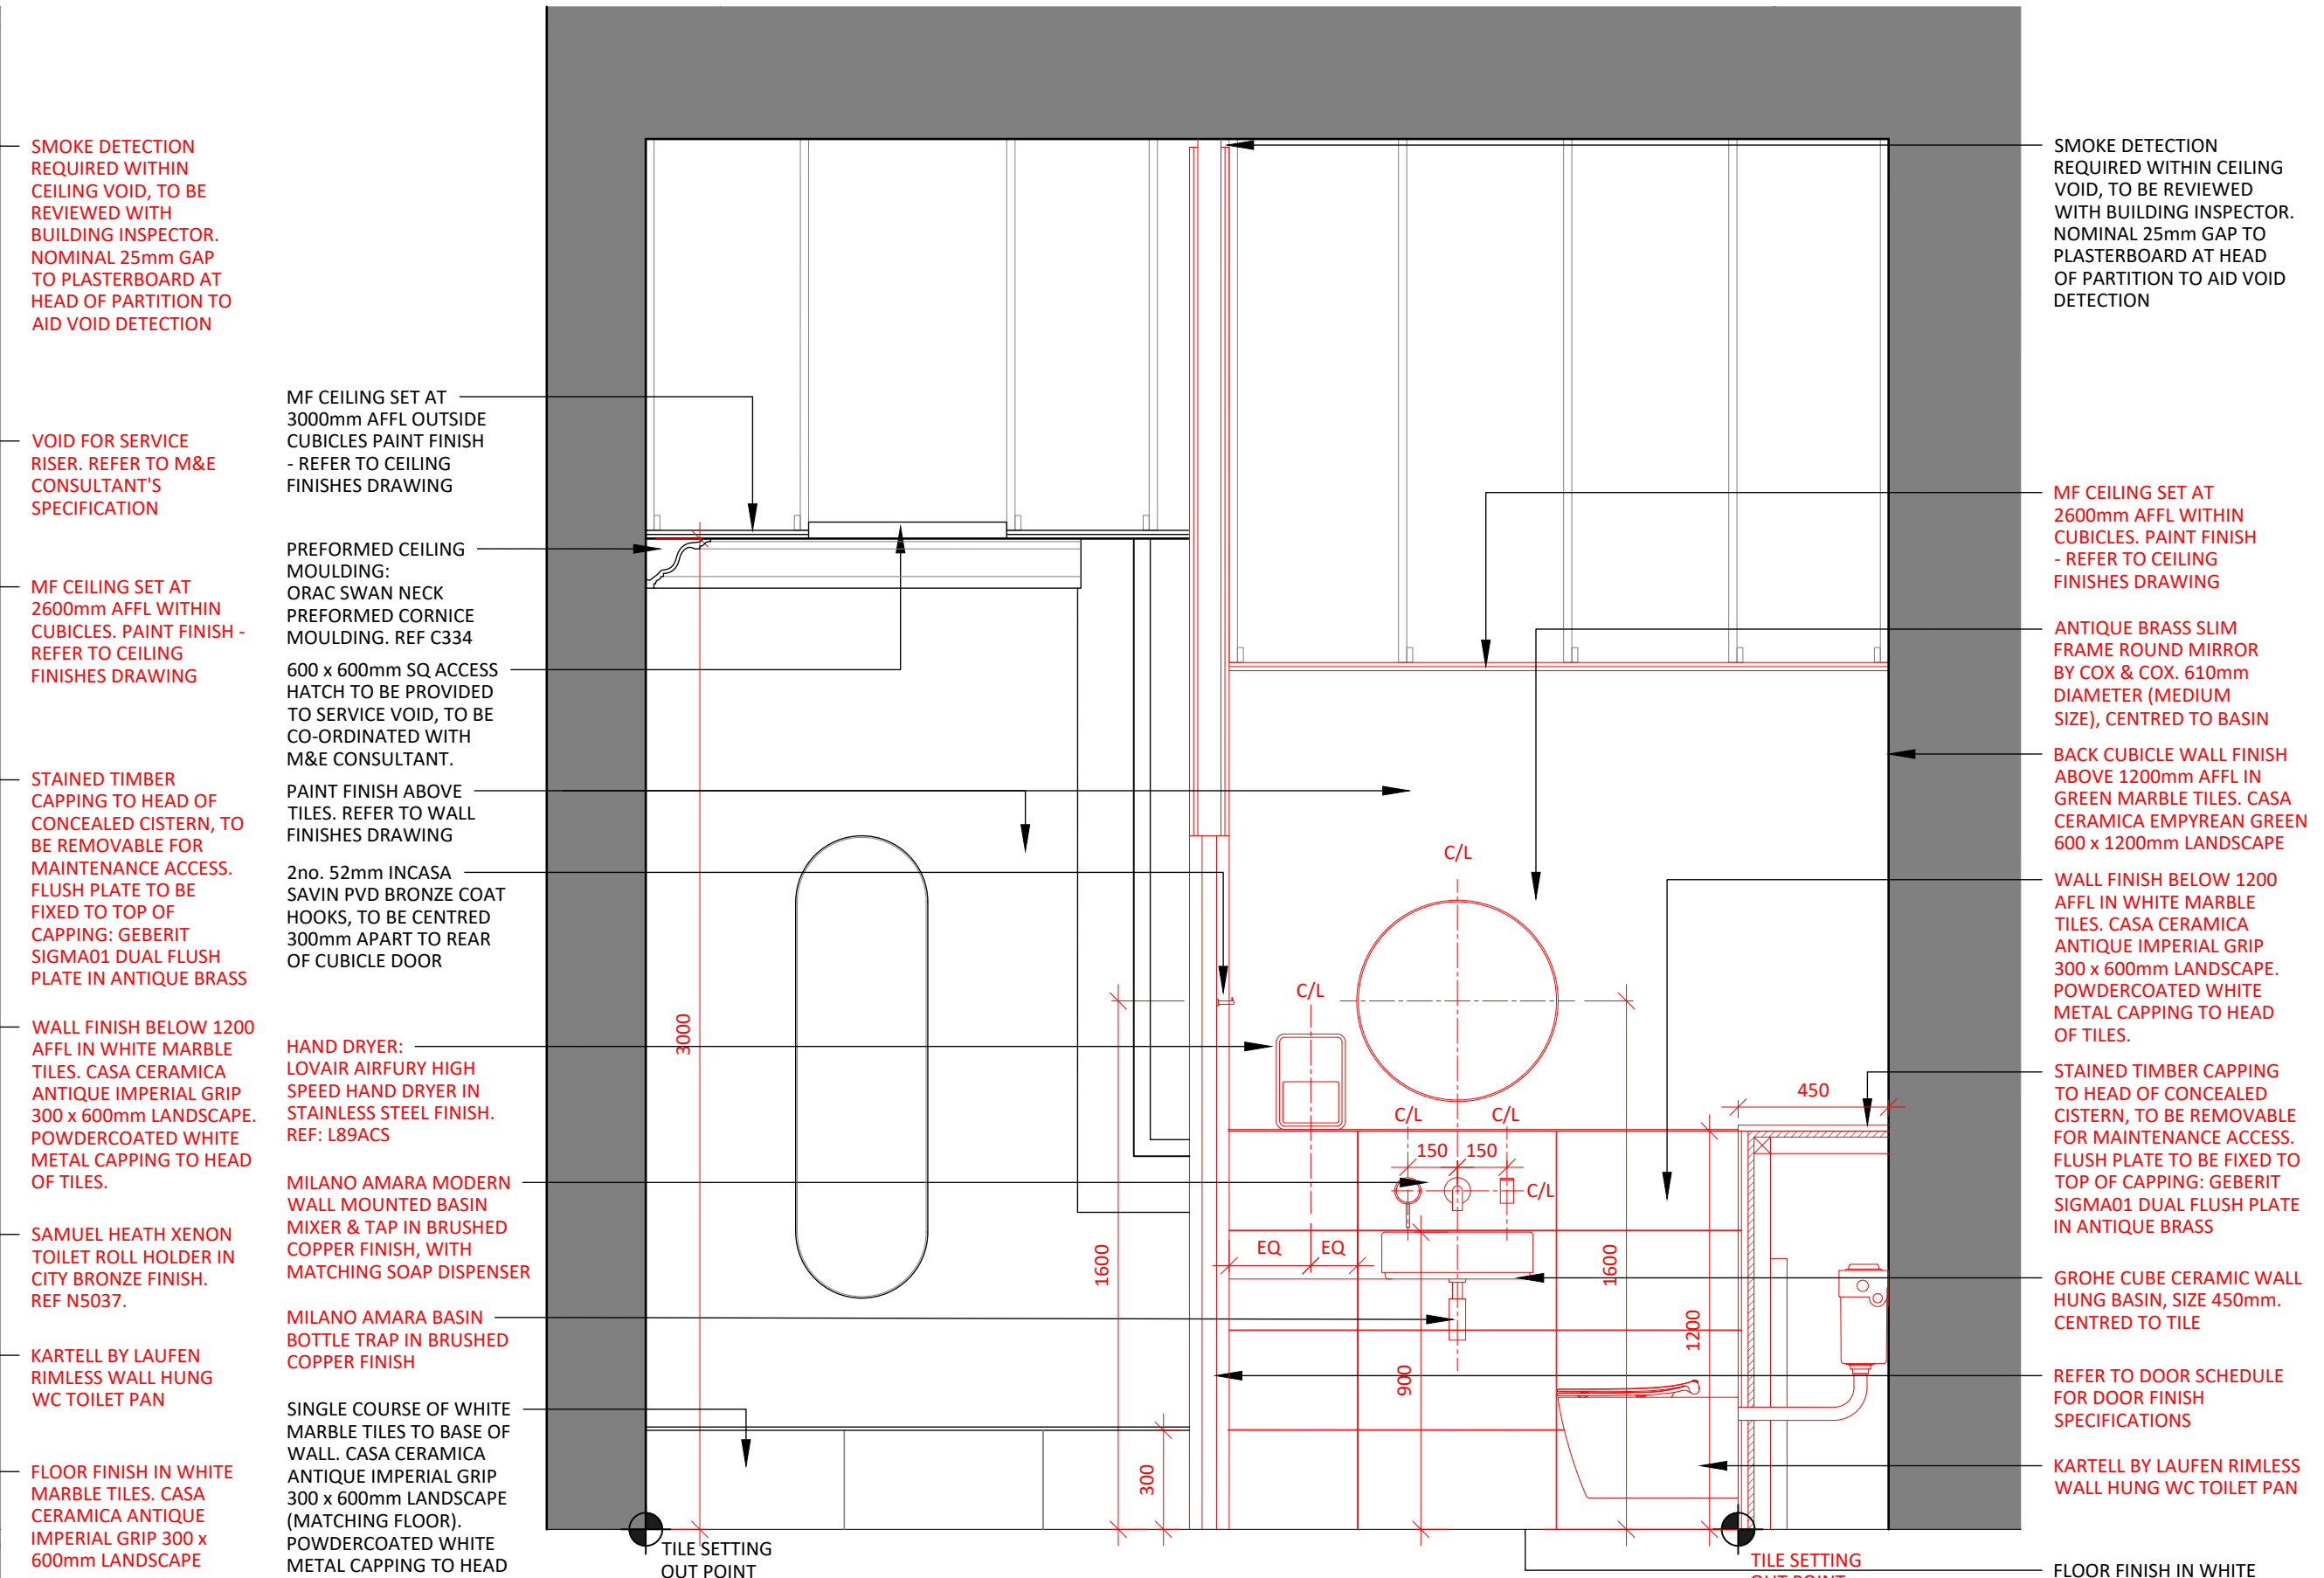

04 FIRST FLOOR WC
SCALE - 1:20 @ A1
ELEVATION

VARIATION FROM CAT A APPROVAL: WC

- LAYOUT ADJUSTED WITH EXISTING SECTION OF WALL TO BE RETAINED ON ADVICE OF STRUCTURAL ENGINEER TO MAINTAIN STRUCTURAL INTEGRITY.
- PREVIOUS APPROVED SCHEME SHOWED FULL EXTENT OF HIGHLIGHTED 'CORE' TO BE REMOVED. SUBSEQUENT INTRUSIVE INVESTIGATION BY STRUCTURAL ENGINEER HAS DETERMINED PROPORTION OF CORE NEEDS TO BE RETAINED.
- CAT B PROPOSAL INVOLVES FORMING OPENINGS WITHIN CORE FOR ACCESS AND FOR FITOUT OF WCs TO BE RECONFIGURED TO SUIT STRUCTURAL ENGINEER'S DESIGN

3.00	05/12/22	ISSUED FOR PLANNING RESUBMISSION	SO	ARB
REV	DATE	DESCRIPTION	DRAWN	CHECKED

A X I

ADDRESS : 4th FLOOR CALICO 53-55 MOSLEY STREET, MANCHESTER, M2 3HQ
TELEPHONE : +44 (0)161 879 7937
EMAIL : www.ahstudio.co.uk
COMPANY No : 11847325

CLIENT

bruntwood

PROJECT

BRUNTWOOD 38 MOSLEY STREET MANCHESTER M2 3AZ

DRAWING REFERENCE

FIRST FLOOR WC DETAILS

JOB REFERENCE	DRAWING SCALE	DATE	DRAWN	CHECKED
20 - 059	varies@A1	06.10.22	SO	ARB

DRAWING No	STAGE	REV
AX1 - 522	3	00