

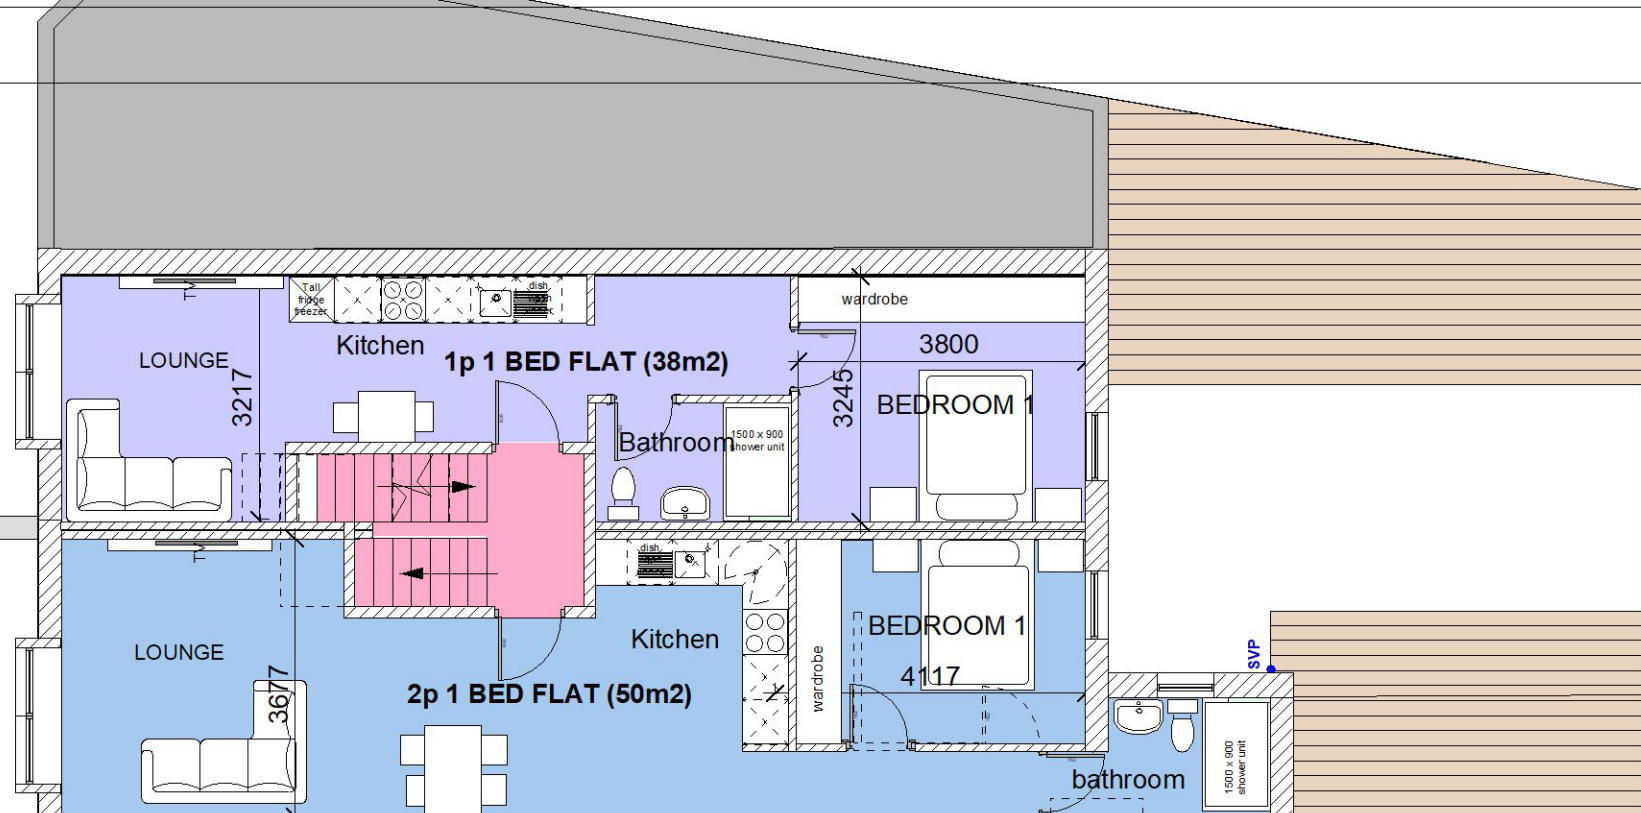


BURNAGE LANE


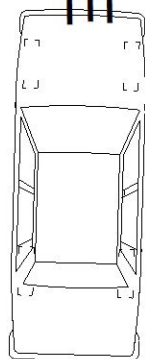


FIRST FLOOR AS PROPOSED

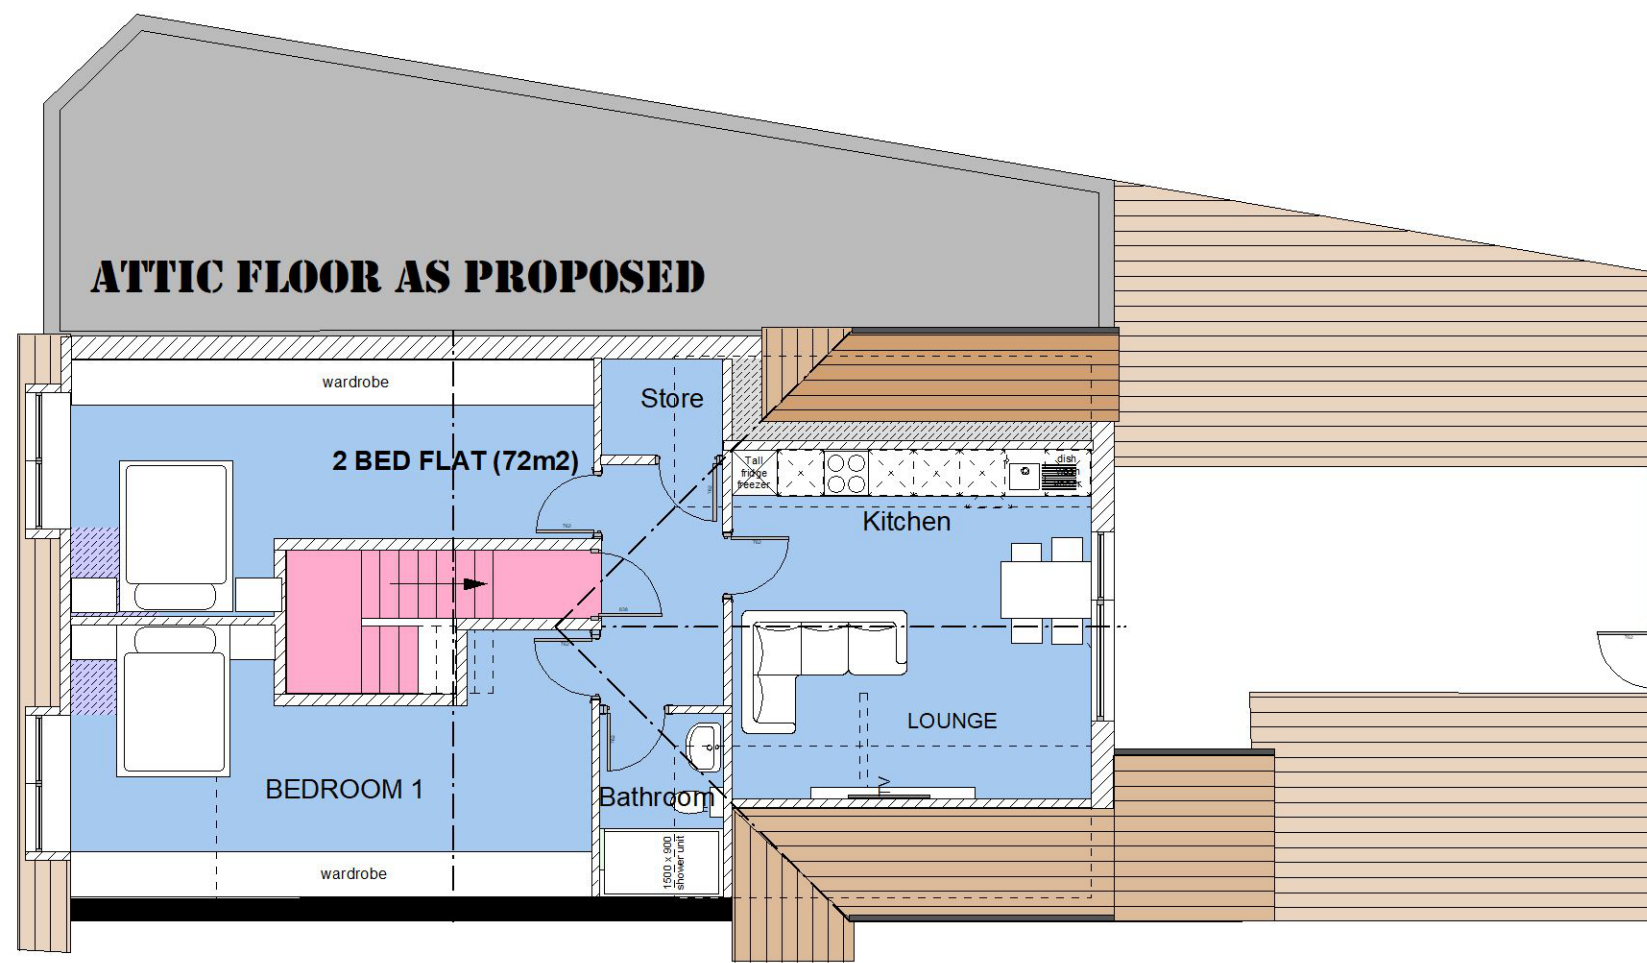

ATTIC FLOOR AS PROPOSED

All Dimensions should be checked on site.
Do not scale this drawing.
Any drawing errors should be brought to the attention of the architect.
COPYRIGHT DaC Design
REVISIONS:
REV: DETAILS OF REVISION DATE

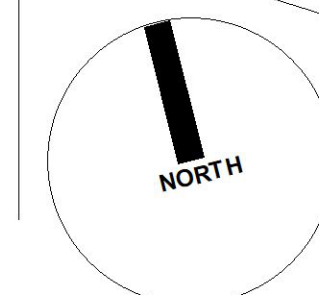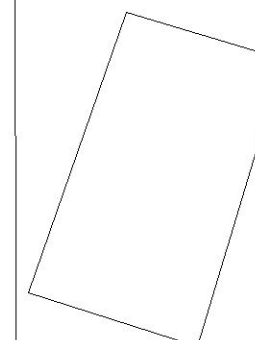

0m 2m 4m 5m
SCALE

REV B - First floor bathroom roof amended mar 23
REV A - First floor flat reduced to 1bed

P05B

DRAWING: PLANS as PROPOSED - UPPER LEVELS

JOB TITLE: CHANGE OF USE Class E to C3 _ 185 Burnage Lane, Burnage, Manchester, M19 1FE

CLIENT: Ms Shabnam Khan

SCALE: 1:100 @ A3

DATE: Feb 2023

D@C DESIGN
ARCHITECTURE & PLANNING
0776 452 3545 0161 425 3934