
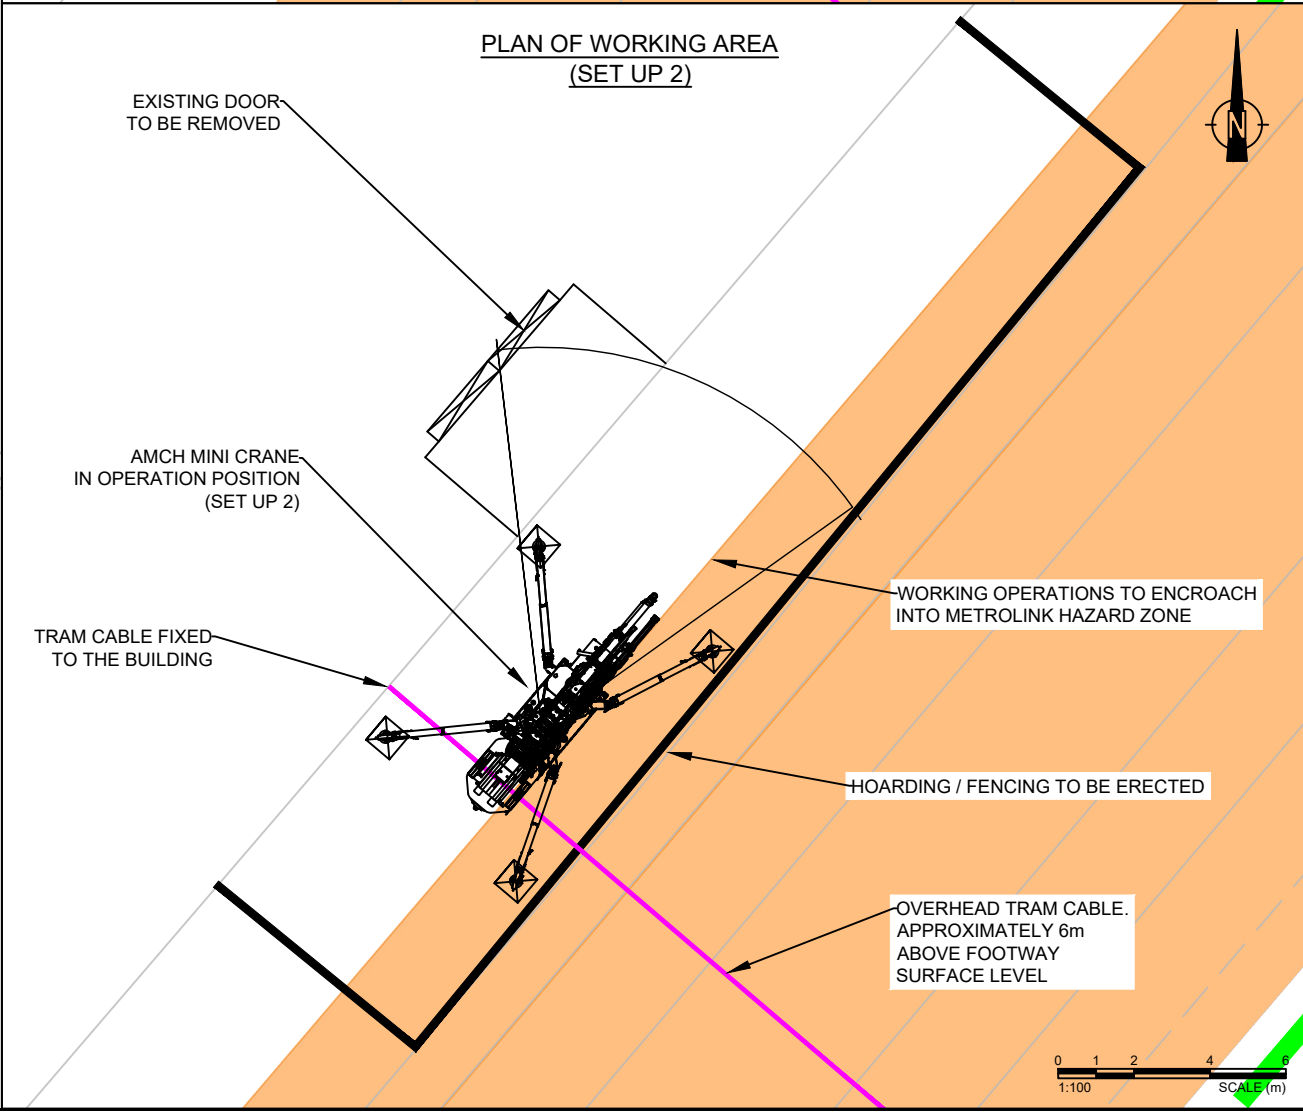
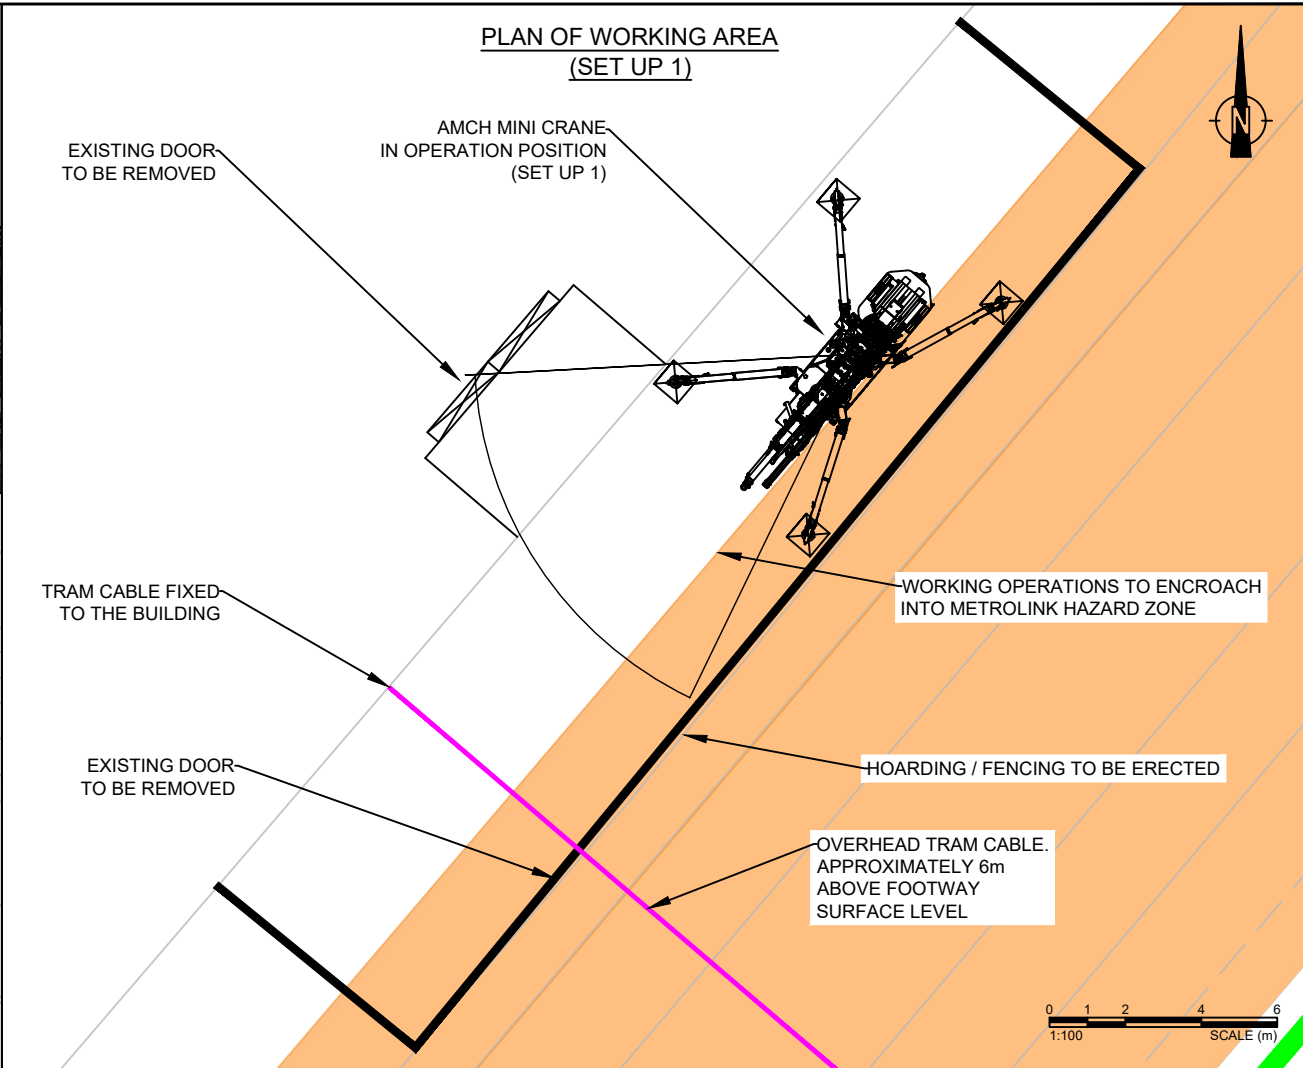
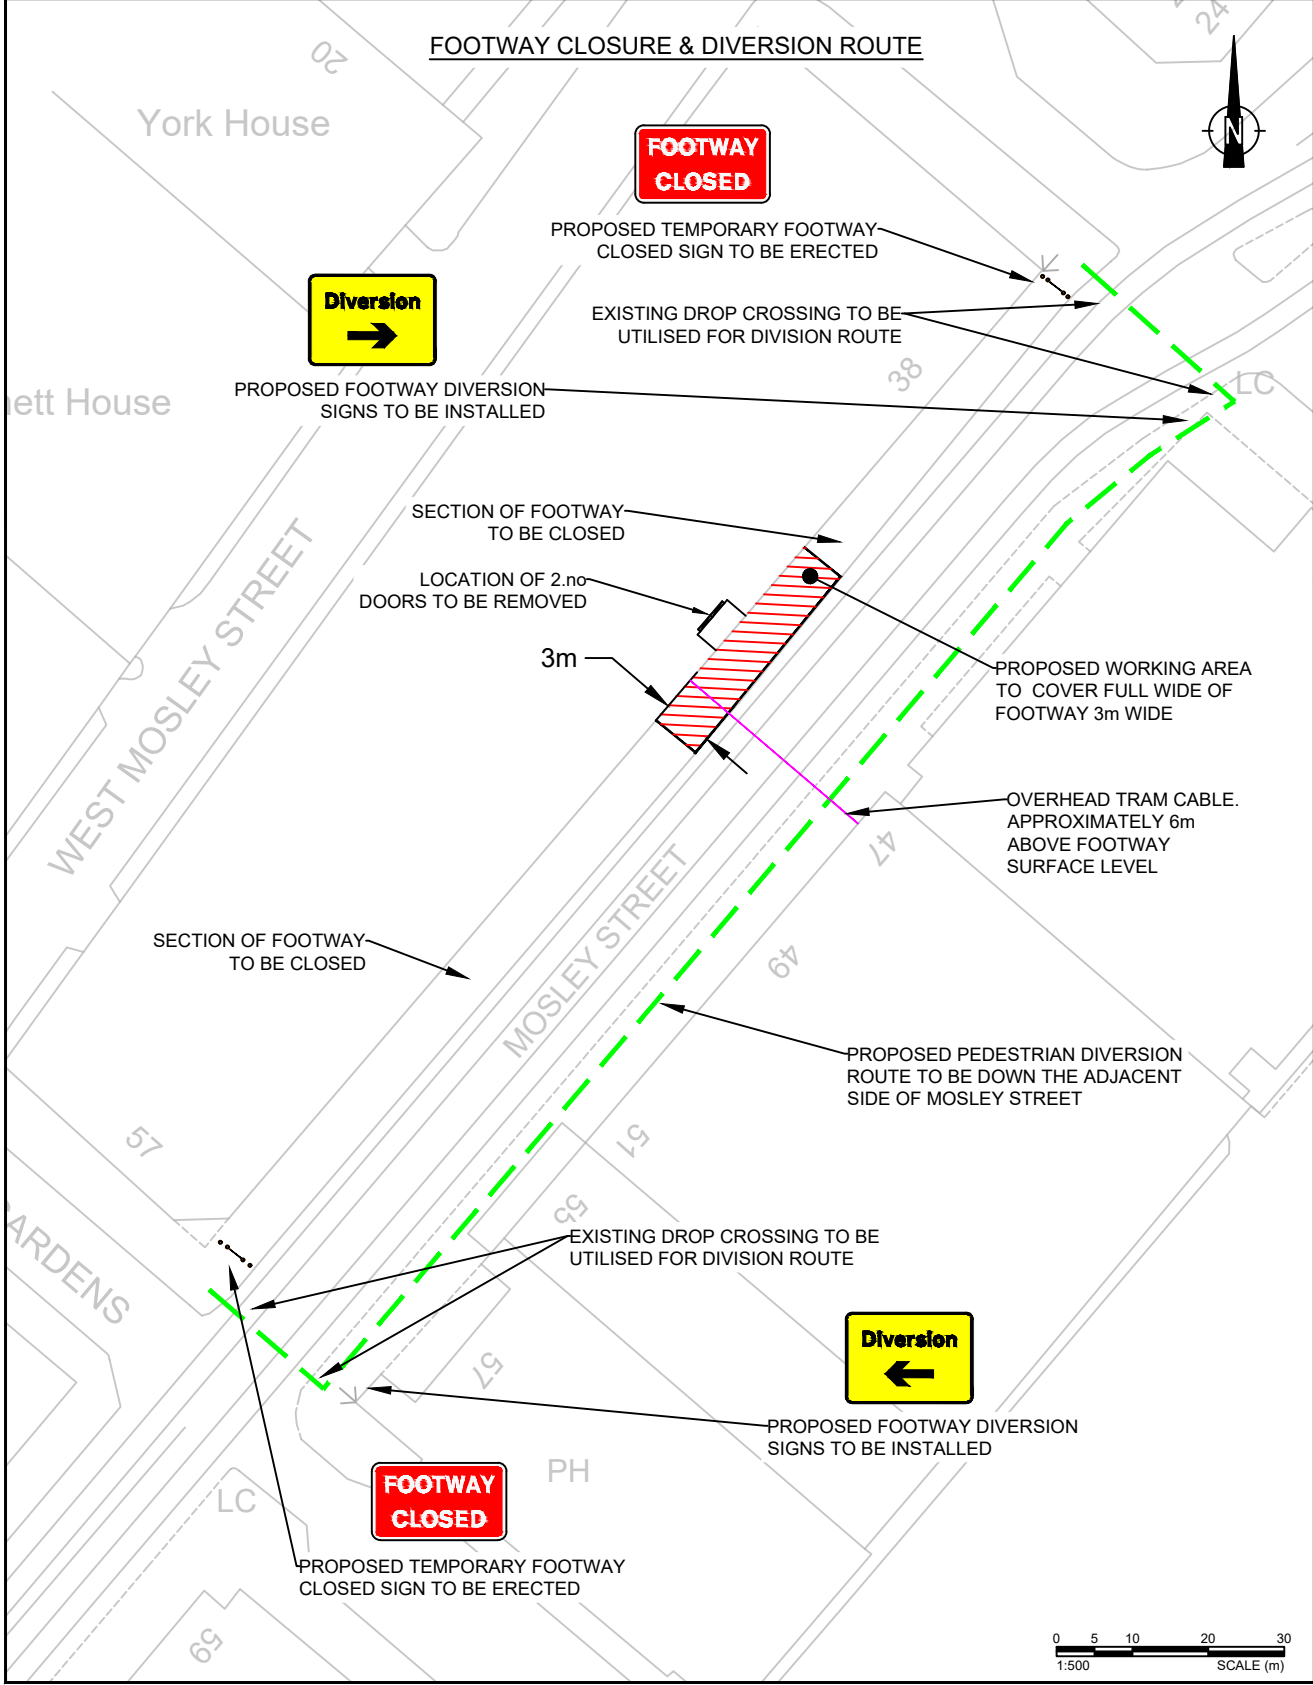


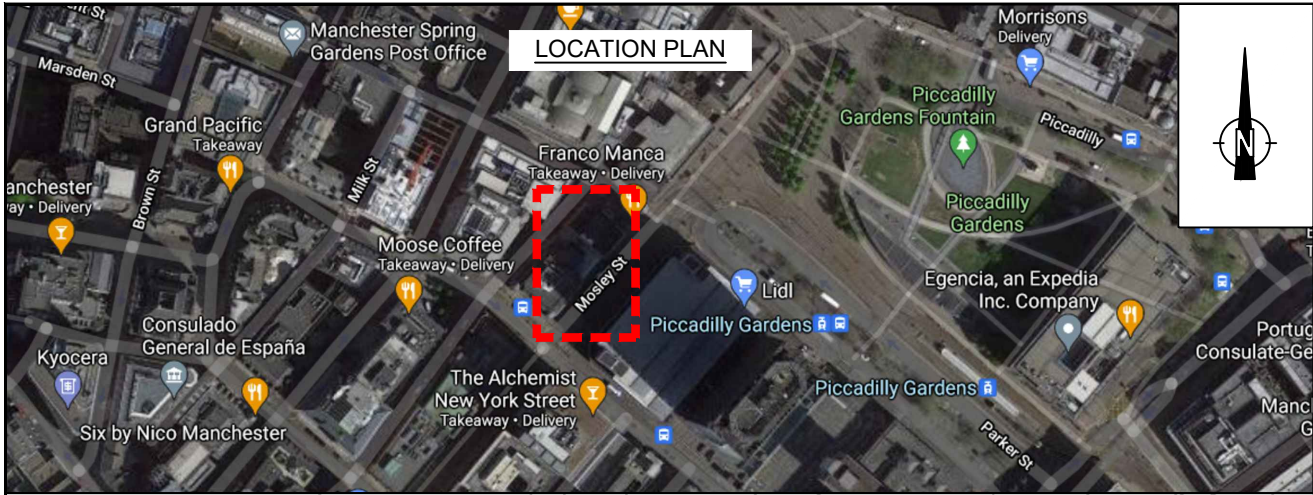

KEY

- HOARDING / FENCING
- AREA TO BE HOARDED OFF & USED AS WORKS AREA
- TEMPORARY FOOTWAY CLOSED SIGN
- PROPOSED PEDESTRIAN DIVERSION
- TRAM METROLINK HAZARD ZONE
- OVERHEAD TRAM CABLE (APPROX 6m ABOVE FOOTWAY SURFACE LEVEL)

AWAITING TECHNICAL APPROVAL

This drawing has NOT been technically approved by Local Authority and/or Water Authority. All works subject to change through technical review process with relevant approving authorities.

REV	DETAILS	DRAWN	CHECKED	DATE

PRELIMINARY

CLIENT: BRUNTWOOD

PROJECT: 38 MOSLEY STREET

DRAWING TITLE: 38 MOSLEY STREET DOOR REMOVAL FOOTWAY CLOSURE / DIVERSION & WORKING AREAS SET UP

SCALE: 1:AS SHOWN @ A3

DRAWN: NIL CHECKED: NM DATE: 21.10.22

vectos.

4th Floor Oxford Place, 61 Oxford Street, Manchester, M1 6EQ
0161 228 1008 e: vectos@vectos.co.uk

ISO 9001

DRAWING NUMBER: VD21514 - 102

REVISION: -