

2. PROPOSED MINOR AMENDMENTS

2.4 MINOR ELEVATION AMENDMENTS


The drawings opposite show the consented and proposed South East and South West elevations, illustrating proposed minor elevational amendments resulting from coordination of associated wall and window interfaces and minor improvements to internal layouts. In both cases, the principles and materiality of the elevation design remain as indicated in the consented scheme.

Level 01 of the proposed South West and South East elevations have minor window type amendments as a result of further detailed coordination of the internal layout. The window types have changed from clear fixed glazing to rapid vents to suit the additional two apartments that were part of the previous amendments application.


Level 03 to 23 of the proposed South East elevation have minor window type amendments as a result of further detailed coordination with structure. An extra column was required therefore the window type changed from clear fixed glazing to a solid metal infill panel behind perforated metal screen.

Following technical design development of the curtain wall system, the proposed elevations indicate additional horizontal transom details to the ground floor sliding doors, which are required to provide additional structural support.


Proposed amendments described in detail in sections 2.1 and 2.2 are also illustrated on the proposed elevations opposite.

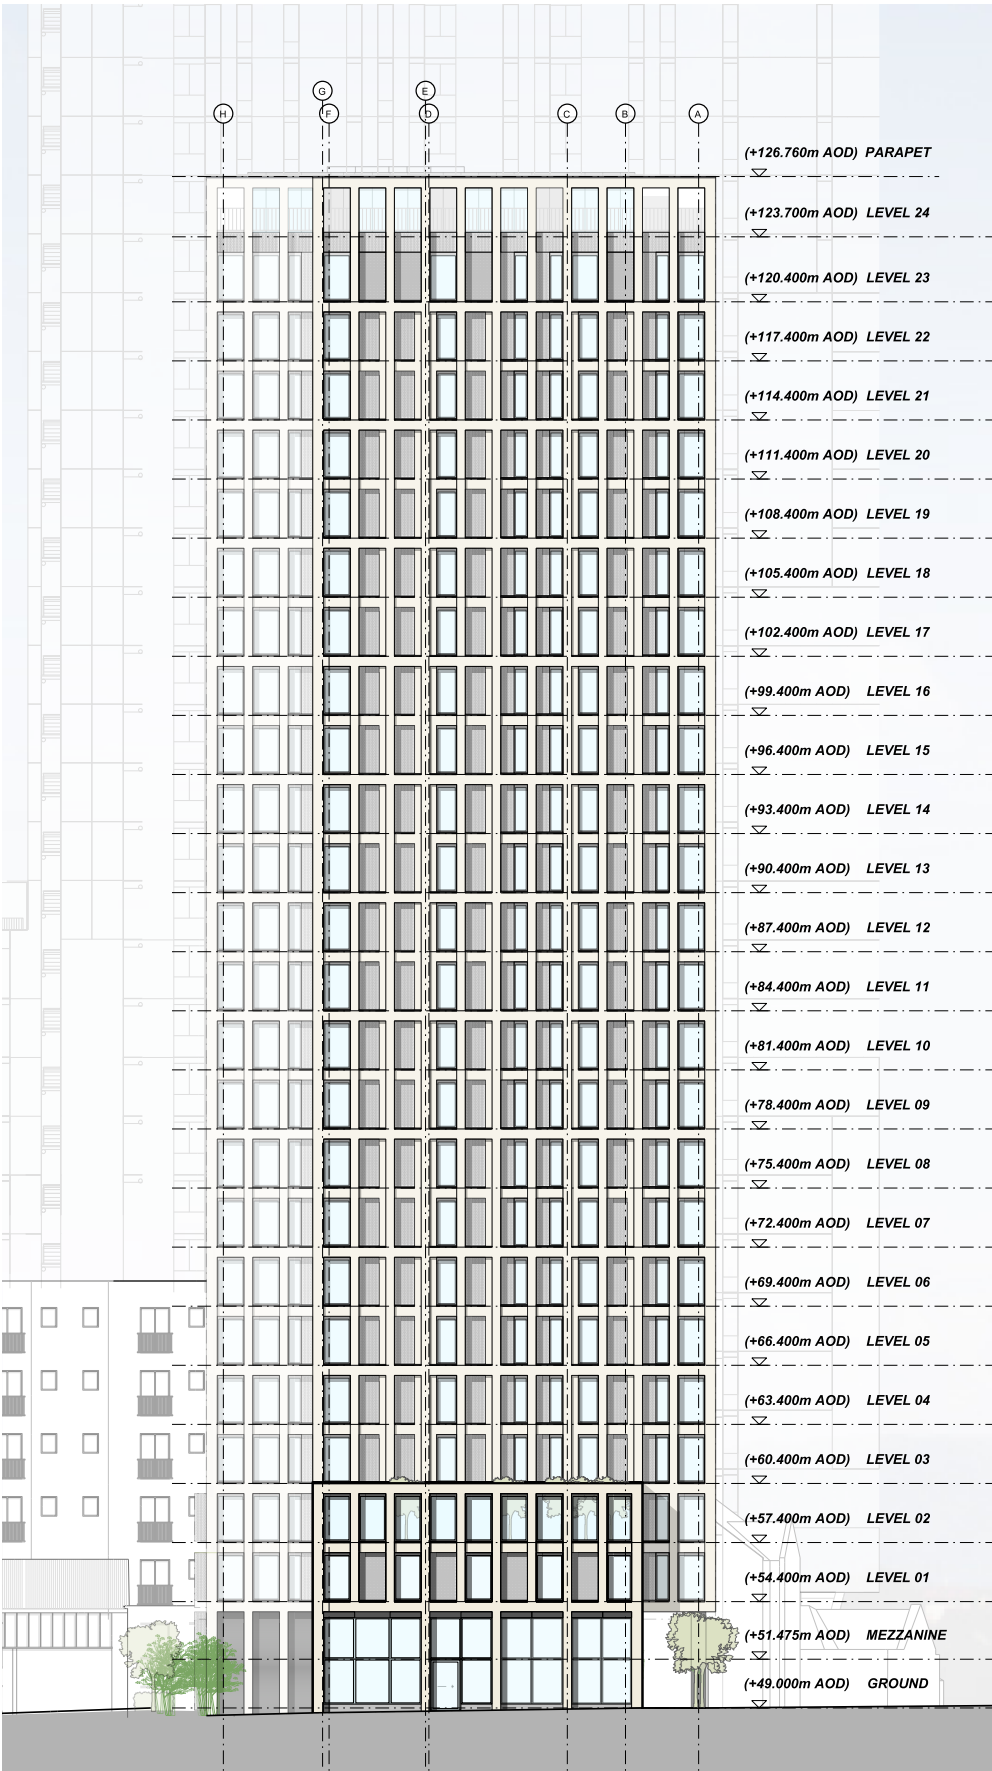


Consented South-East Elevation

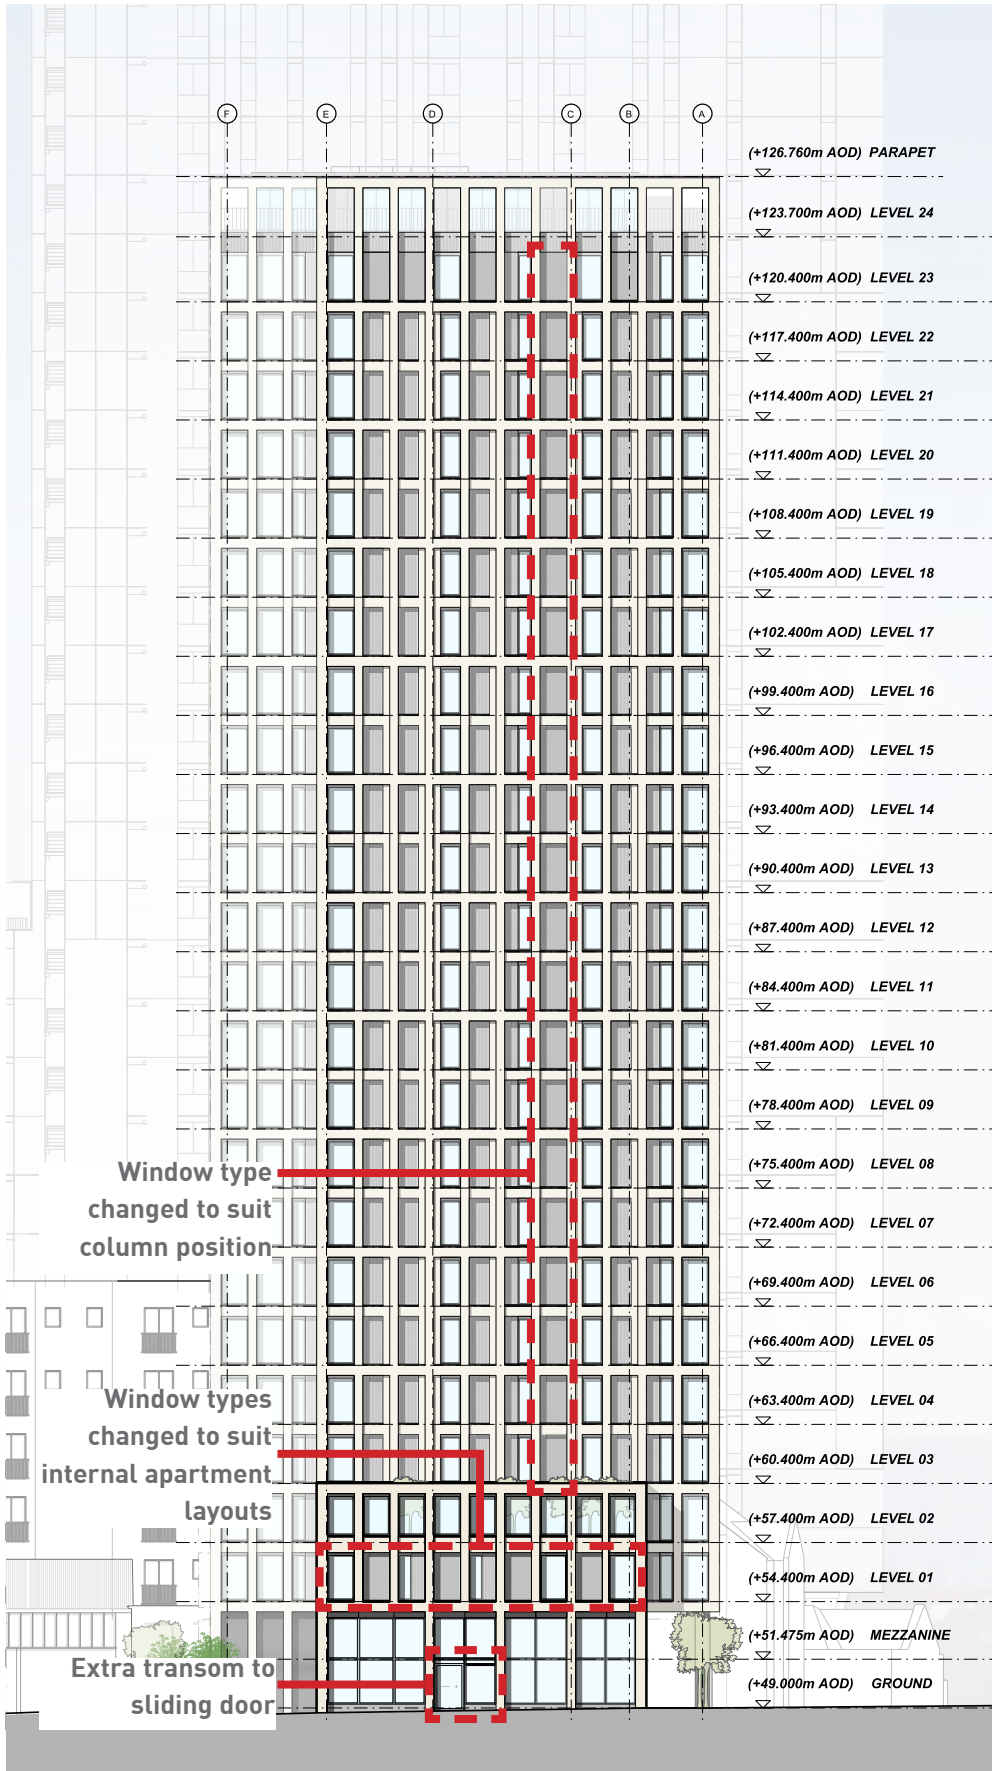

Proposed South-East Elevation

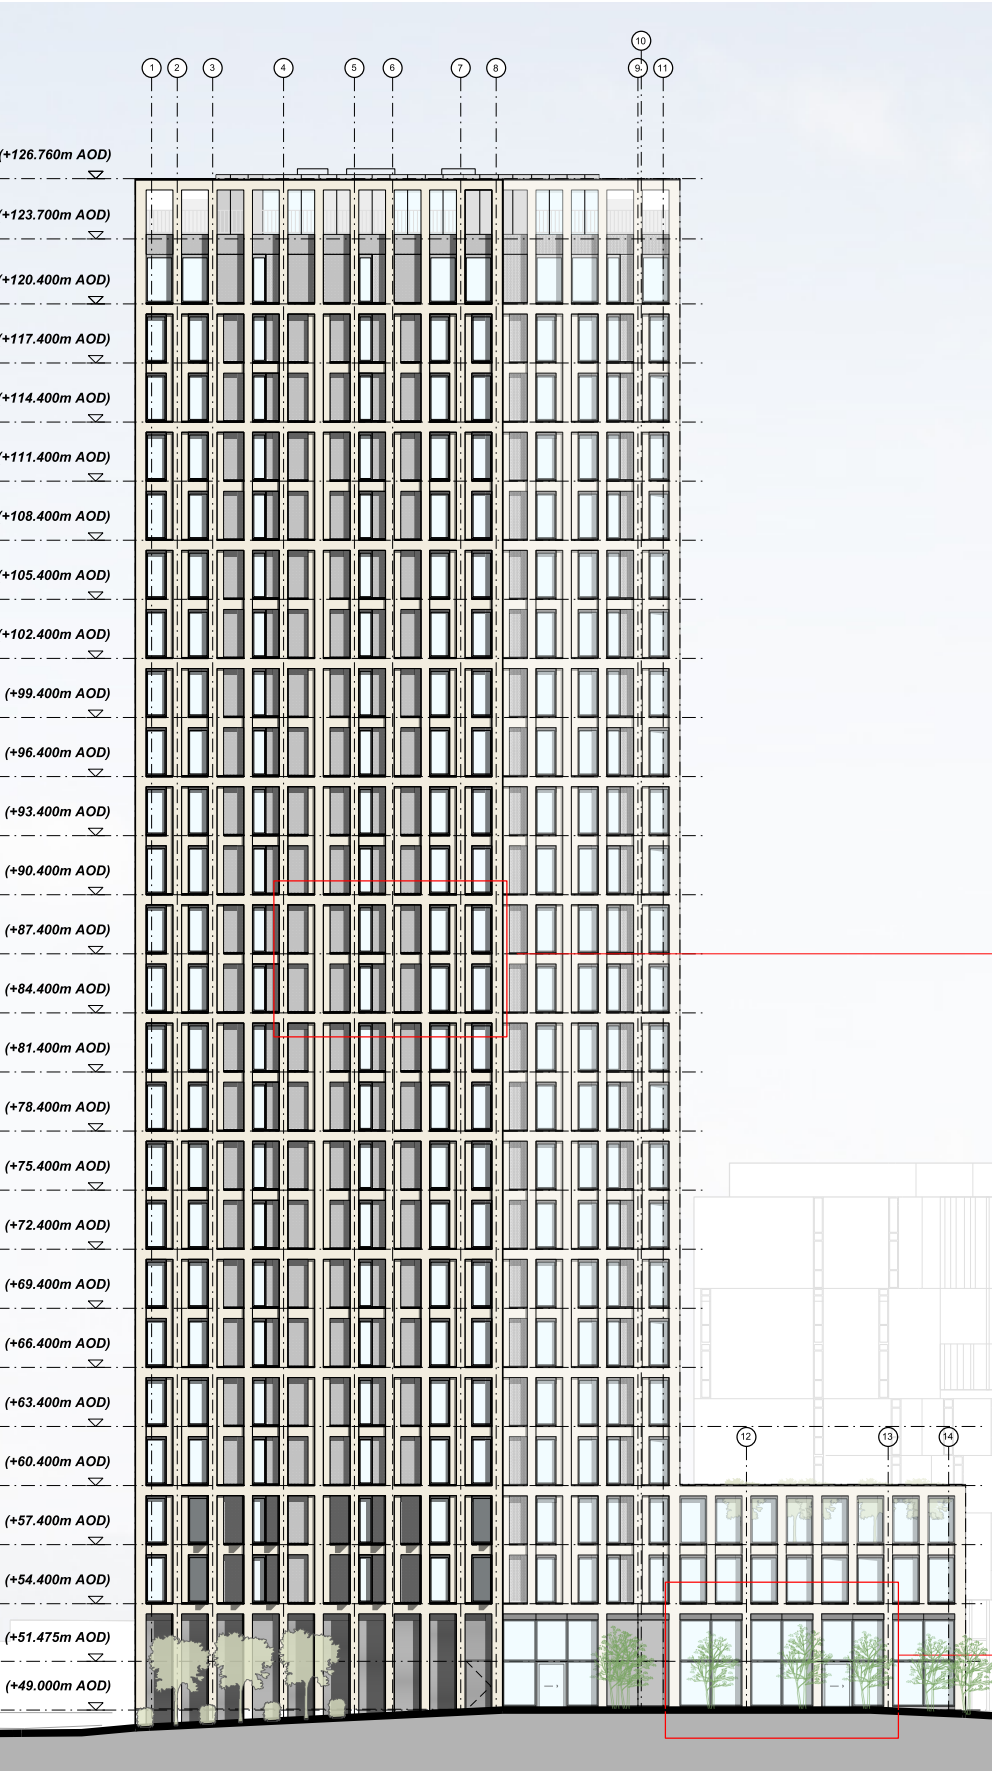

Consented South-West Elevation

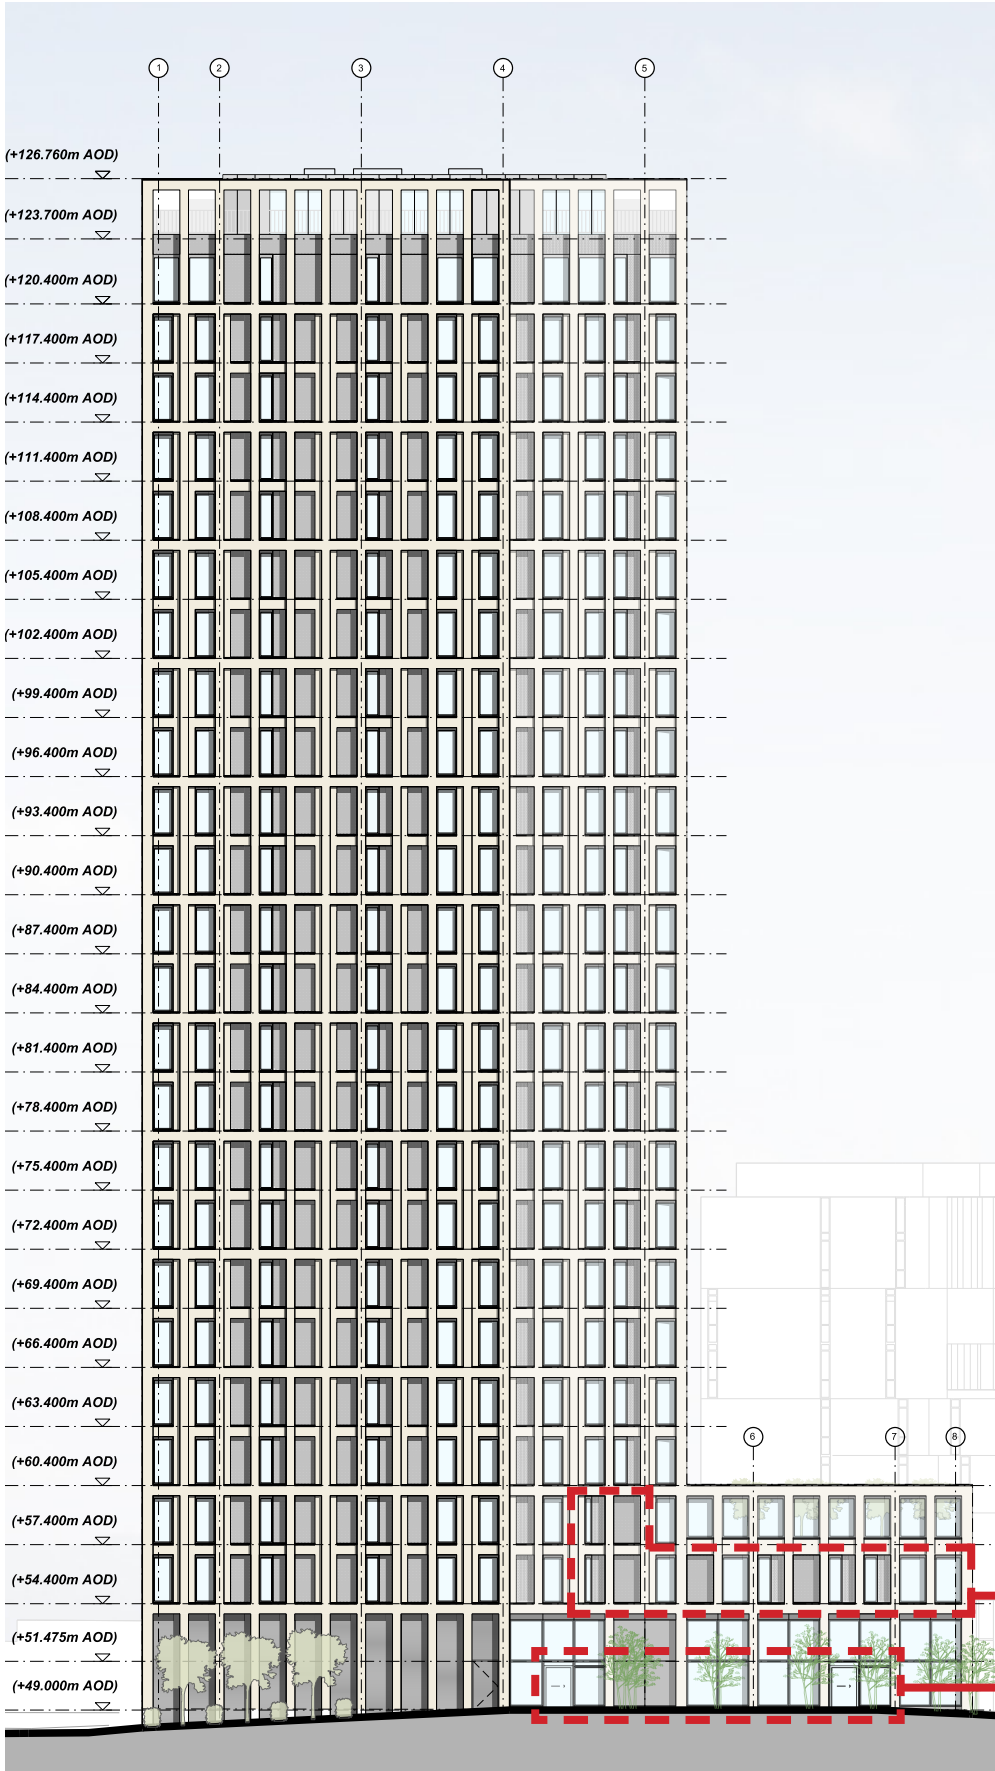

Proposed South-West Elevation

simpsonhaugh

MANCHESTER Riverside, 4 Commercial Street, Manchester M15 4RQ, +44 (0)161 835 2345 | LONDON 5-8 Roberts Place, London EC1R 0BB +44 (0)20 7549 4000 | simpsonhaugh.com | mail@simpsonhaugh.com
Copyright © 2020 SIMPSONHAUGH & PARTNERS LLP. All rights reserved. Ordnance Survey © Crown copyright 2013. All rights reserved. Licence number 100034259.