




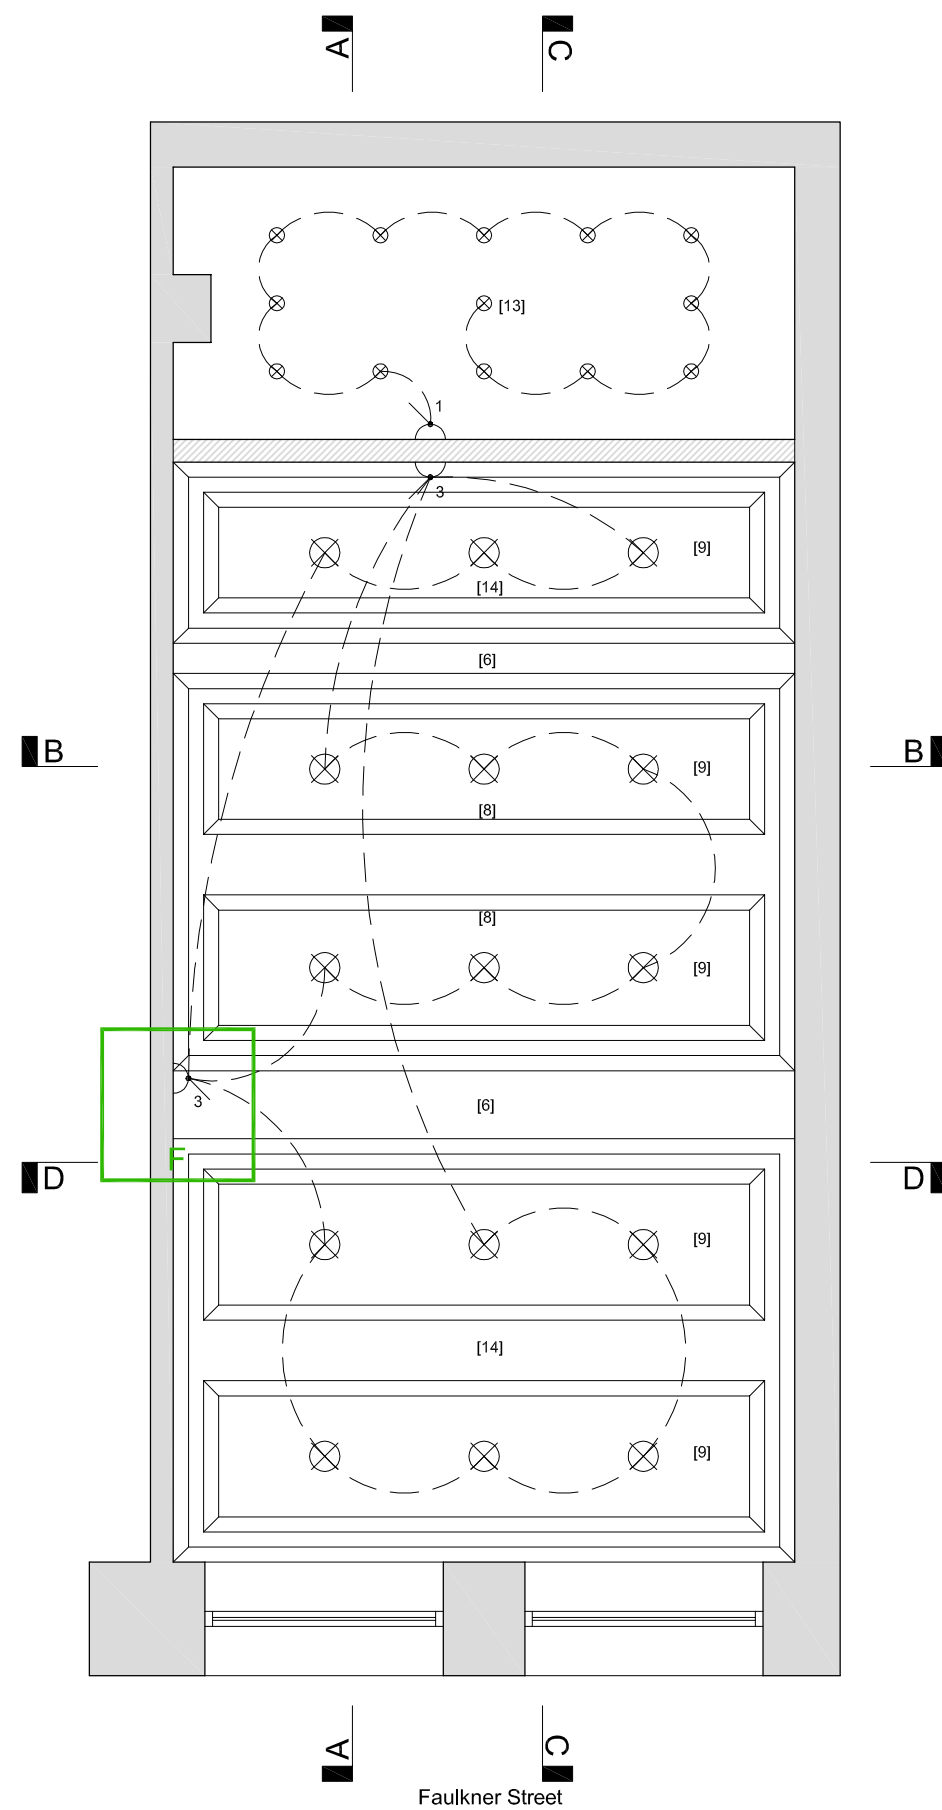


Proposed Ceiling Plan 1:50

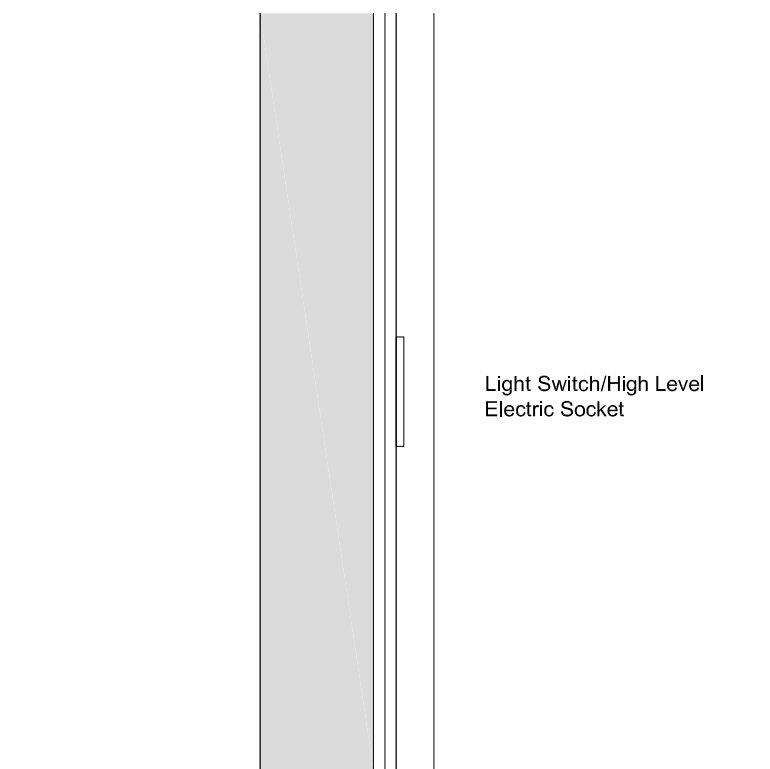


Detail A - Existing Wall Finishes Plan 1:10

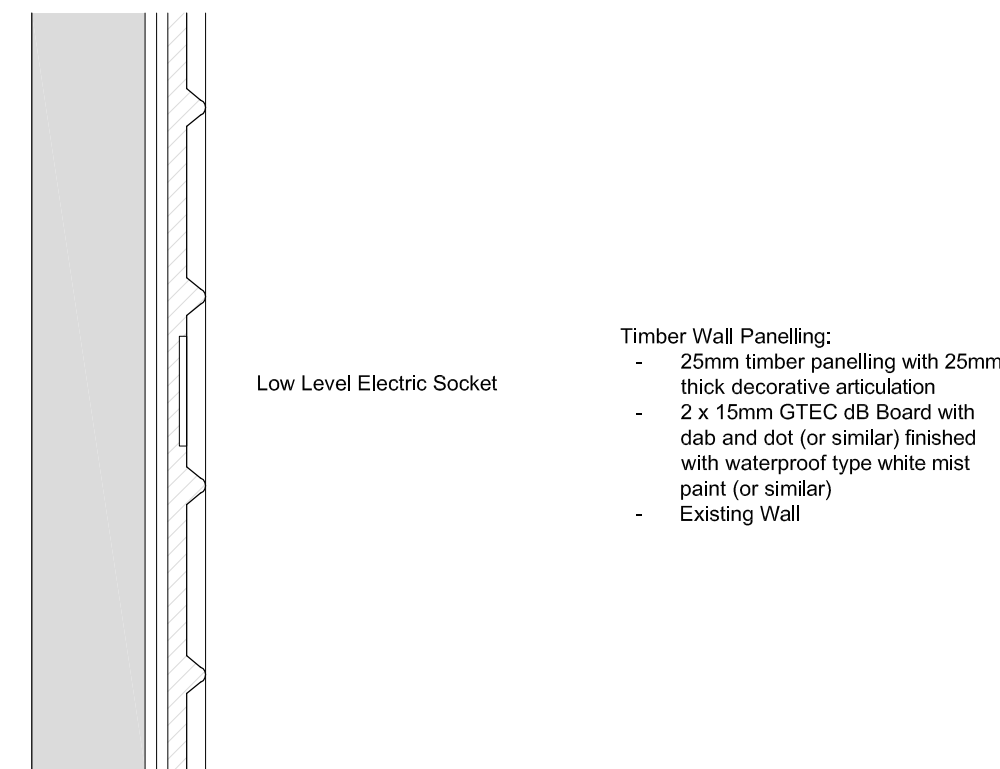


Detail B - Existing Wall Finishes Wall Panelling Detail Plan 1:10

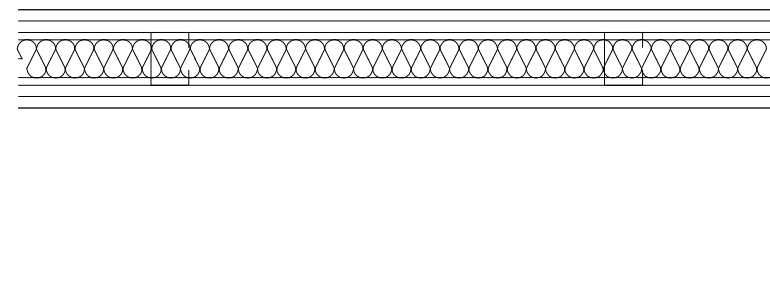


Detail C - Proposed Partition Wall Detail Plan 1:10

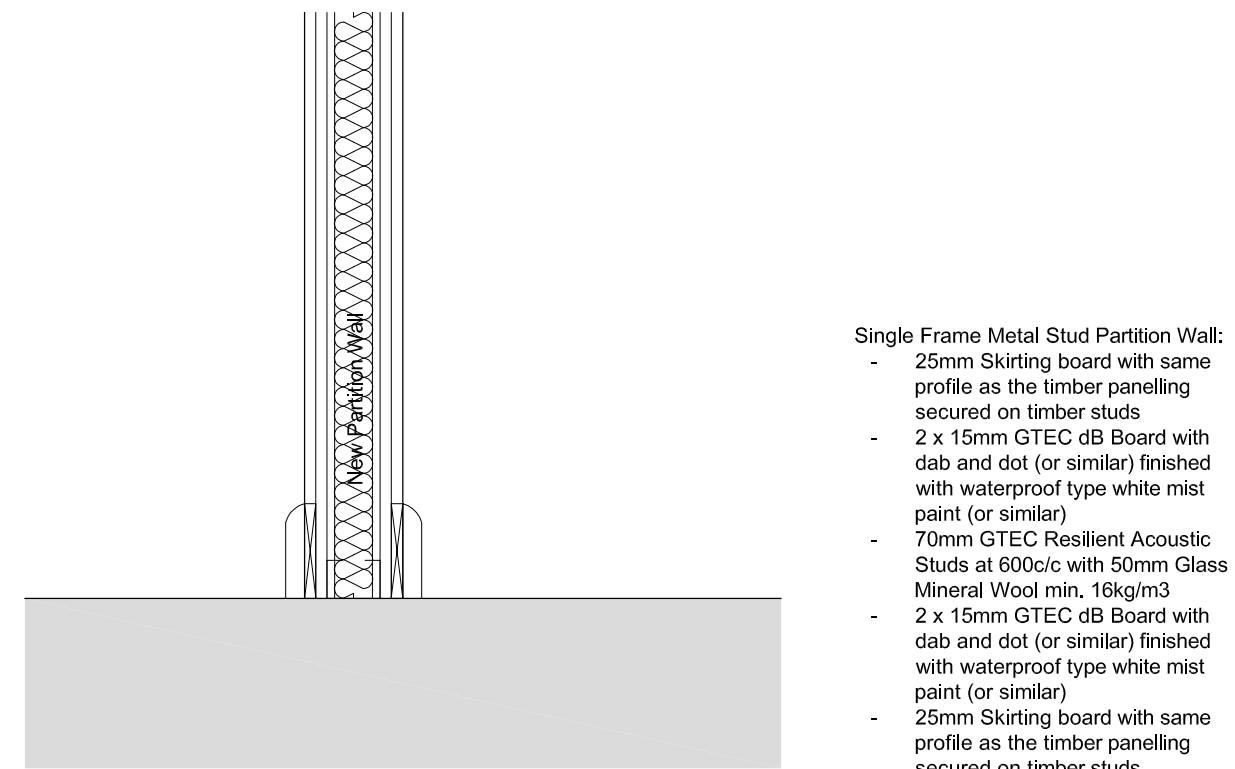


Detail D - Skirting Board Detail Section 1:10

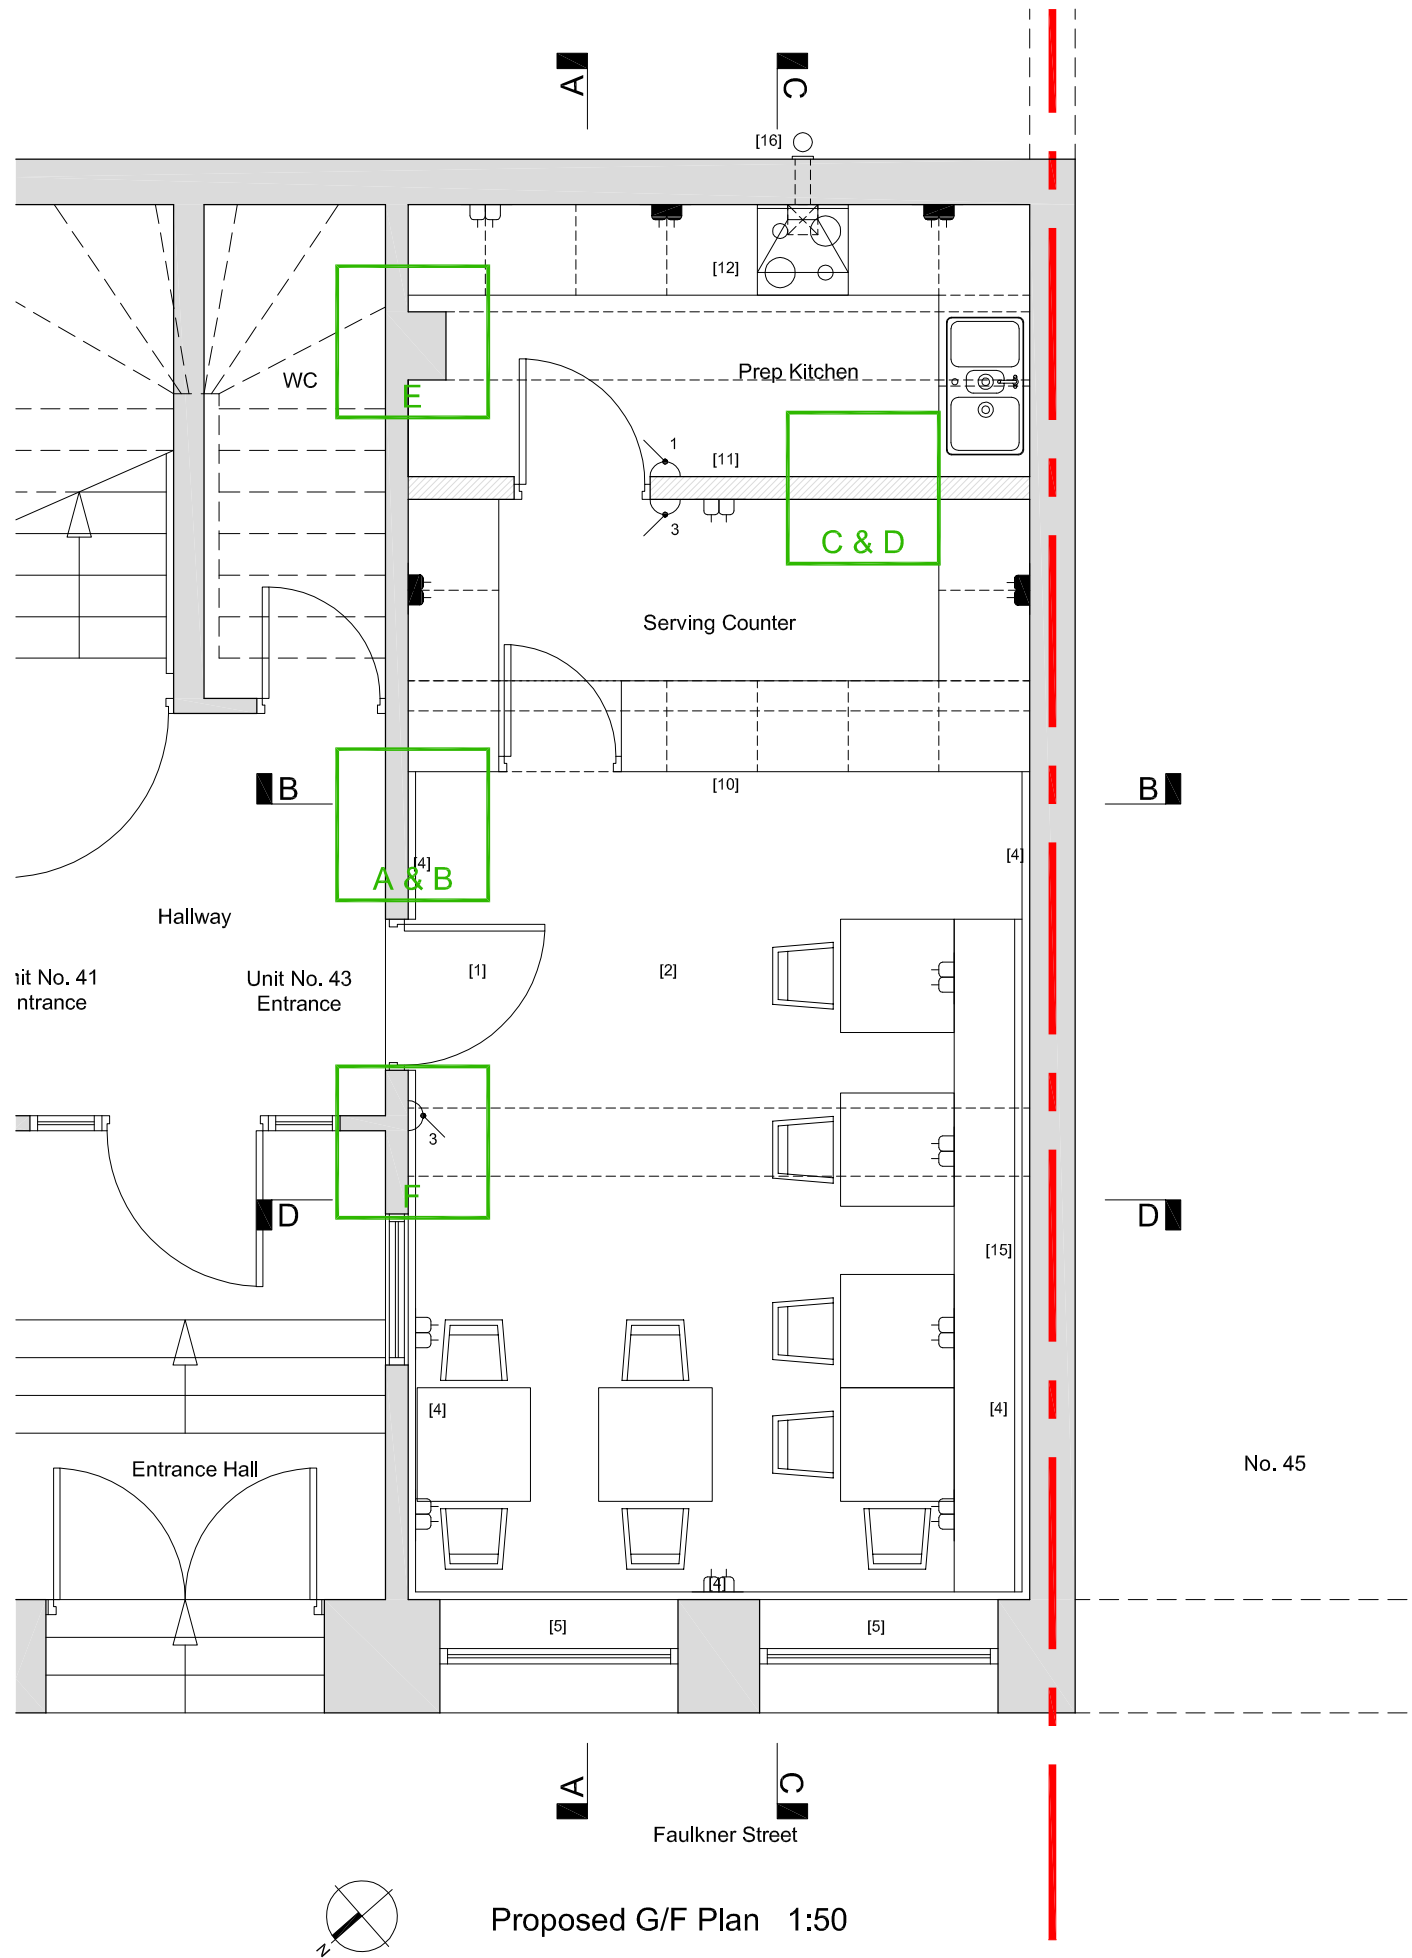

Proposed G/F Plan 1:50

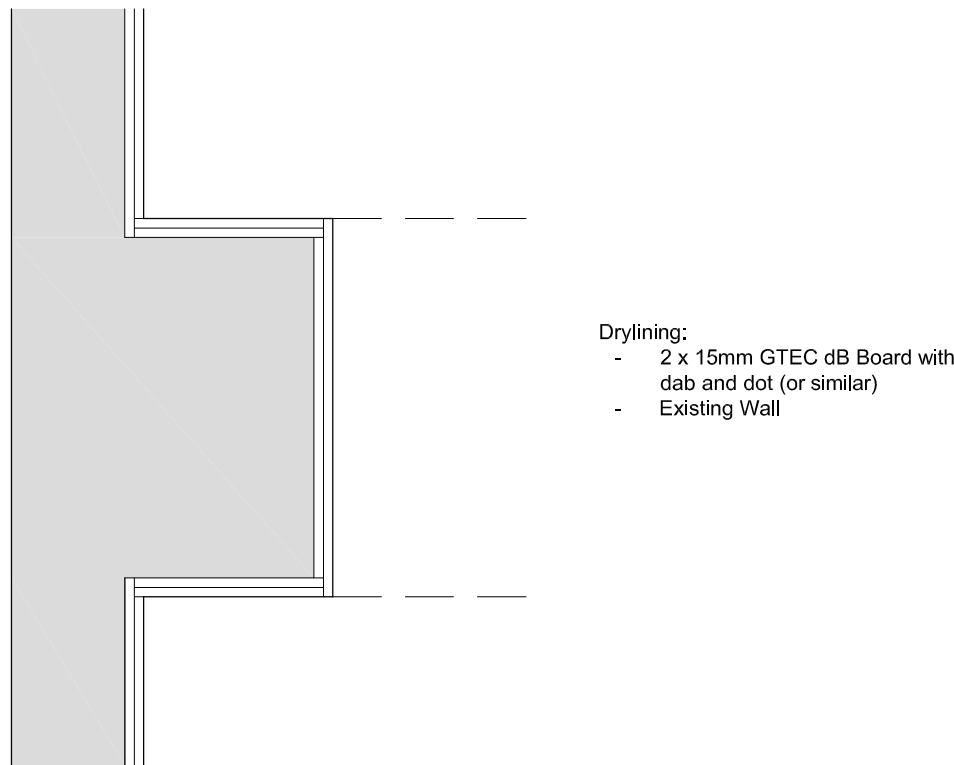

Detail E - Existing Column Detail Plan 1:10

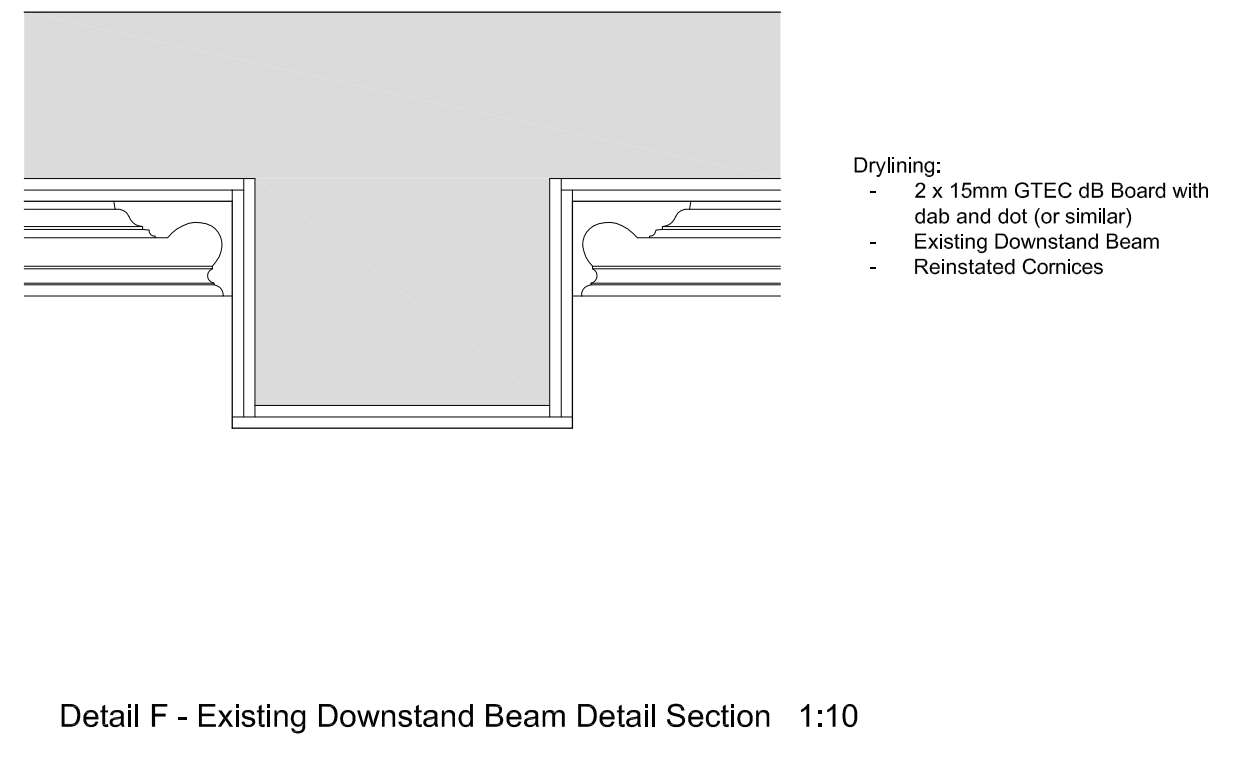

Detail F - Existing Downstand Beam Detail Section 1:10

- Existing Walls
- Proposed Walls
- Extractor Fan
- Existing Fluorescent Lighting
- Downlighter
- LED Light
- Light switch - indicates no. of gangs
- Double switched socket outlet 450 above FFL
- Higher level sockets at worktop / Cabinet height
- Repaired and Repainted
- [6] Original: Existing steel/timber beams to be Retained and to be redressed with same Victorian Swan cornice profile as existing
- [7] Original: Existing steel/timber beams to be Retained
- [8] Original: Existing ceiling mouldings to be Reinstated and existing black paint to be sanded back and mouldings to be painted in white colour
- [9] Non-original: Existing fluorescent dropped tube lighting to be Replaced by pendant lights fixed to the ceiling
- [10] Non-original: Kitchen units wrapped to continue the same contemporary timber panelling along serving counter concealing the low level access door
- [11] Original: Reversible timber stud wall with simple plastering and paint finish to be instated to divide the cafe area and the preparation kitchen
- [12] Non-original: Instating of preparation kitchen of a stainless steel finish with appliances such as a boiling stove, sink as a basic
- [13] Non-original: Lighting in the kitchen to be fitted to a suspended ceiling to protect the original ceiling
- [14] Original: Proposed new ceiling mouldings with the same profile as the originals
- [15] Non-original: Proposed Coach Seating to be reversible and build off the proposed wall panelling
- [16] Original: Proposed Kitchen Flue, 304-grade black powdered coated non-reflective Stainless Steel to be installed in the existing A/C unit wall opening
- [17] Non-original: A/C units to be removed from rear Elevation