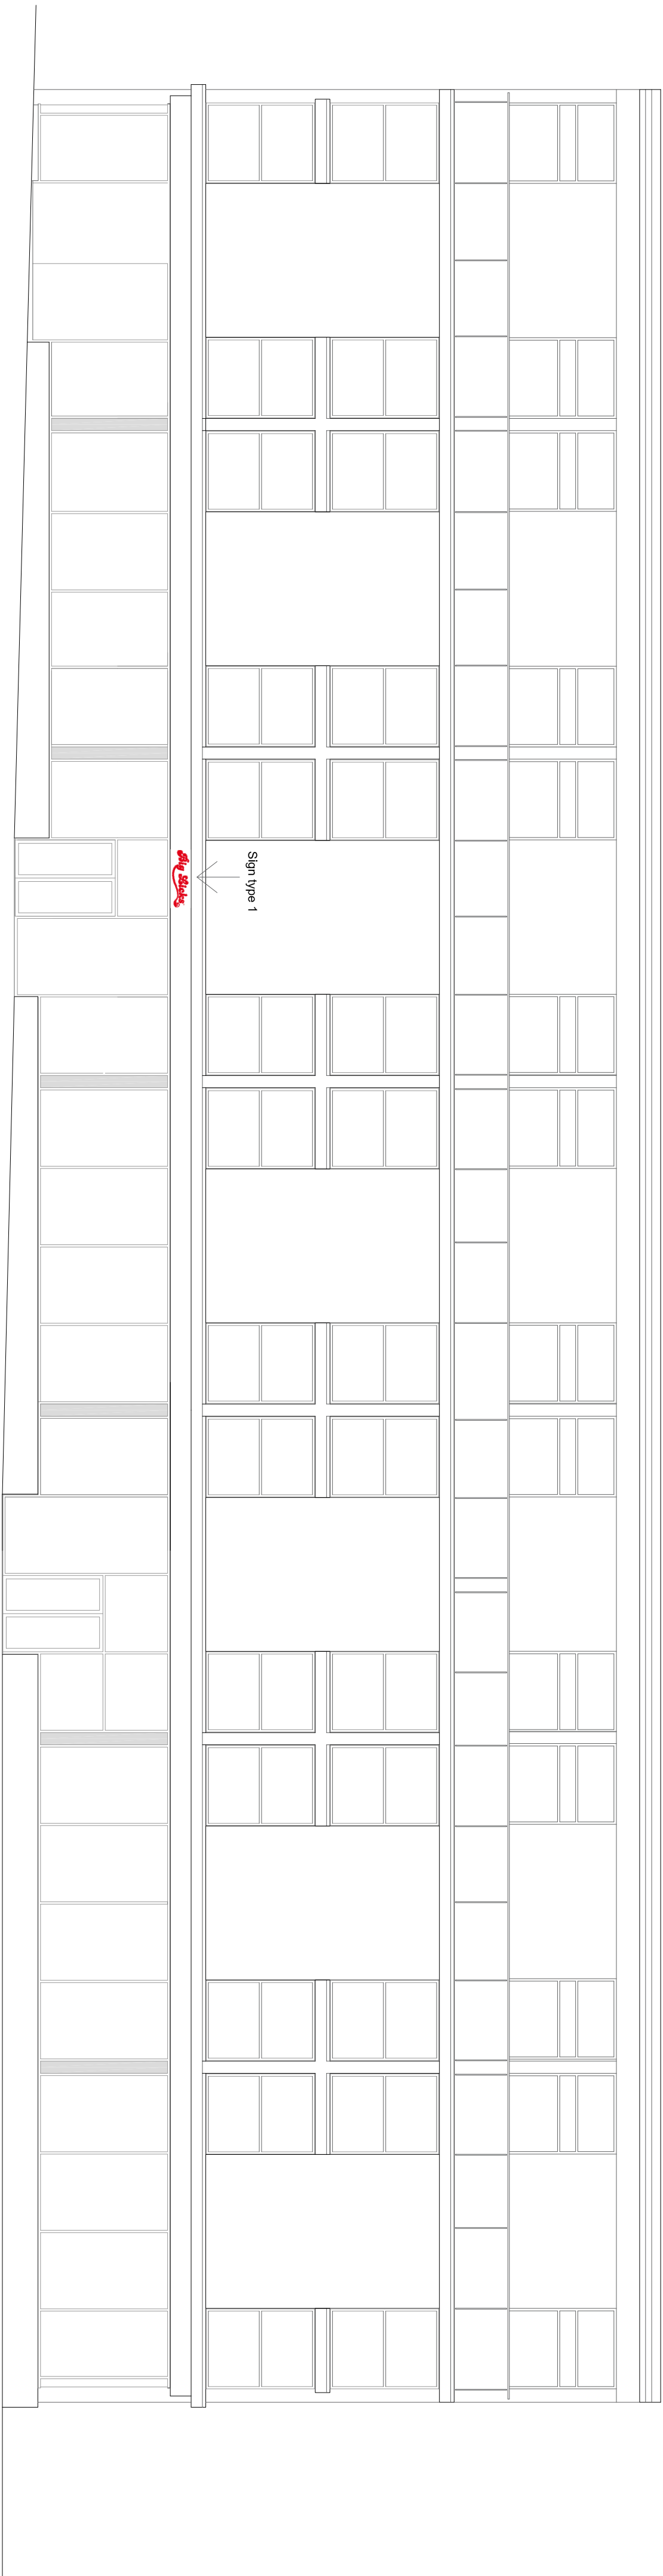


[illegible]

White Box
Cheshire House Mews,
8 Church Hill,
Knutford
Cheshire
WA16 6DH

t 01565 754 500
e studio@whiteboxarchitecture.com
project name
Unit 3, 73-83 Liverpool Road

drawing

Signage Elevation

scale as stated @ A2	date 06.01.22	drawing number MJ	checked PA
job number 2658			relation A

elevation to liverpool road 1 / 100