

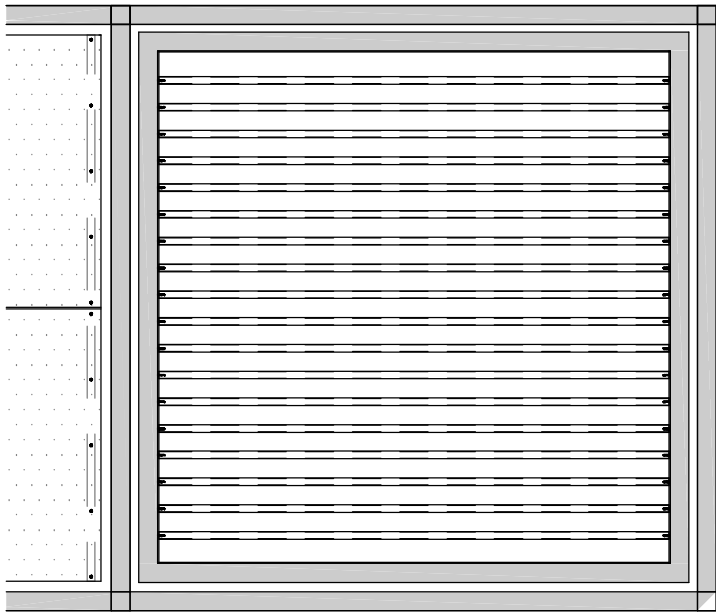


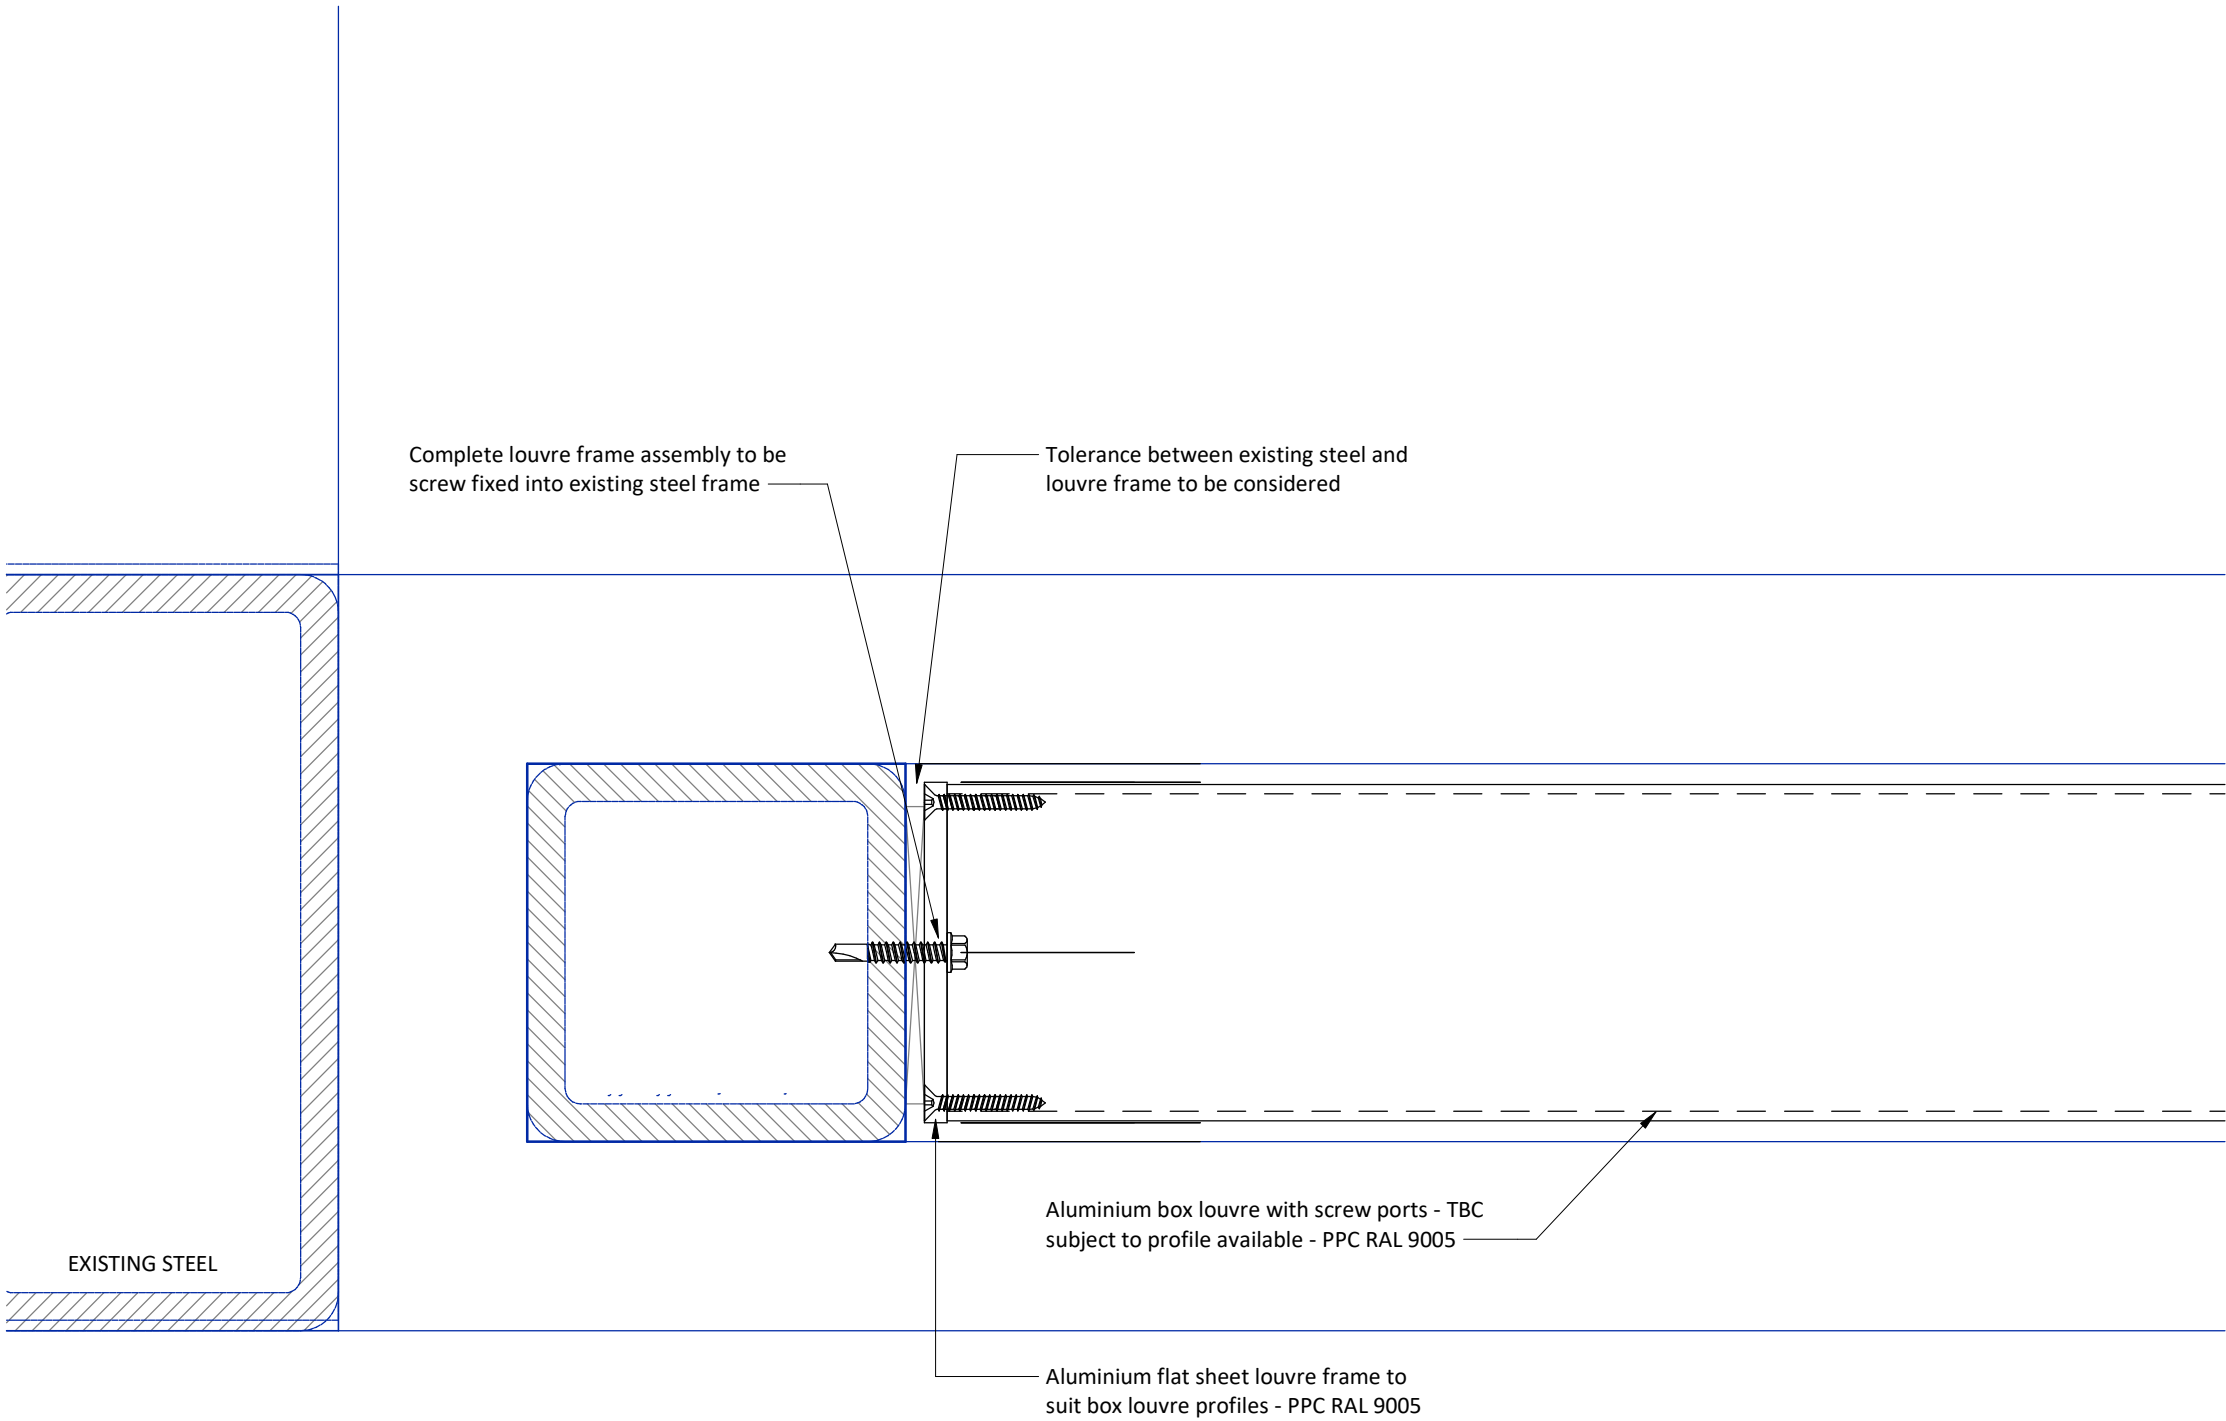

Aluminium Box Louvre Replacement

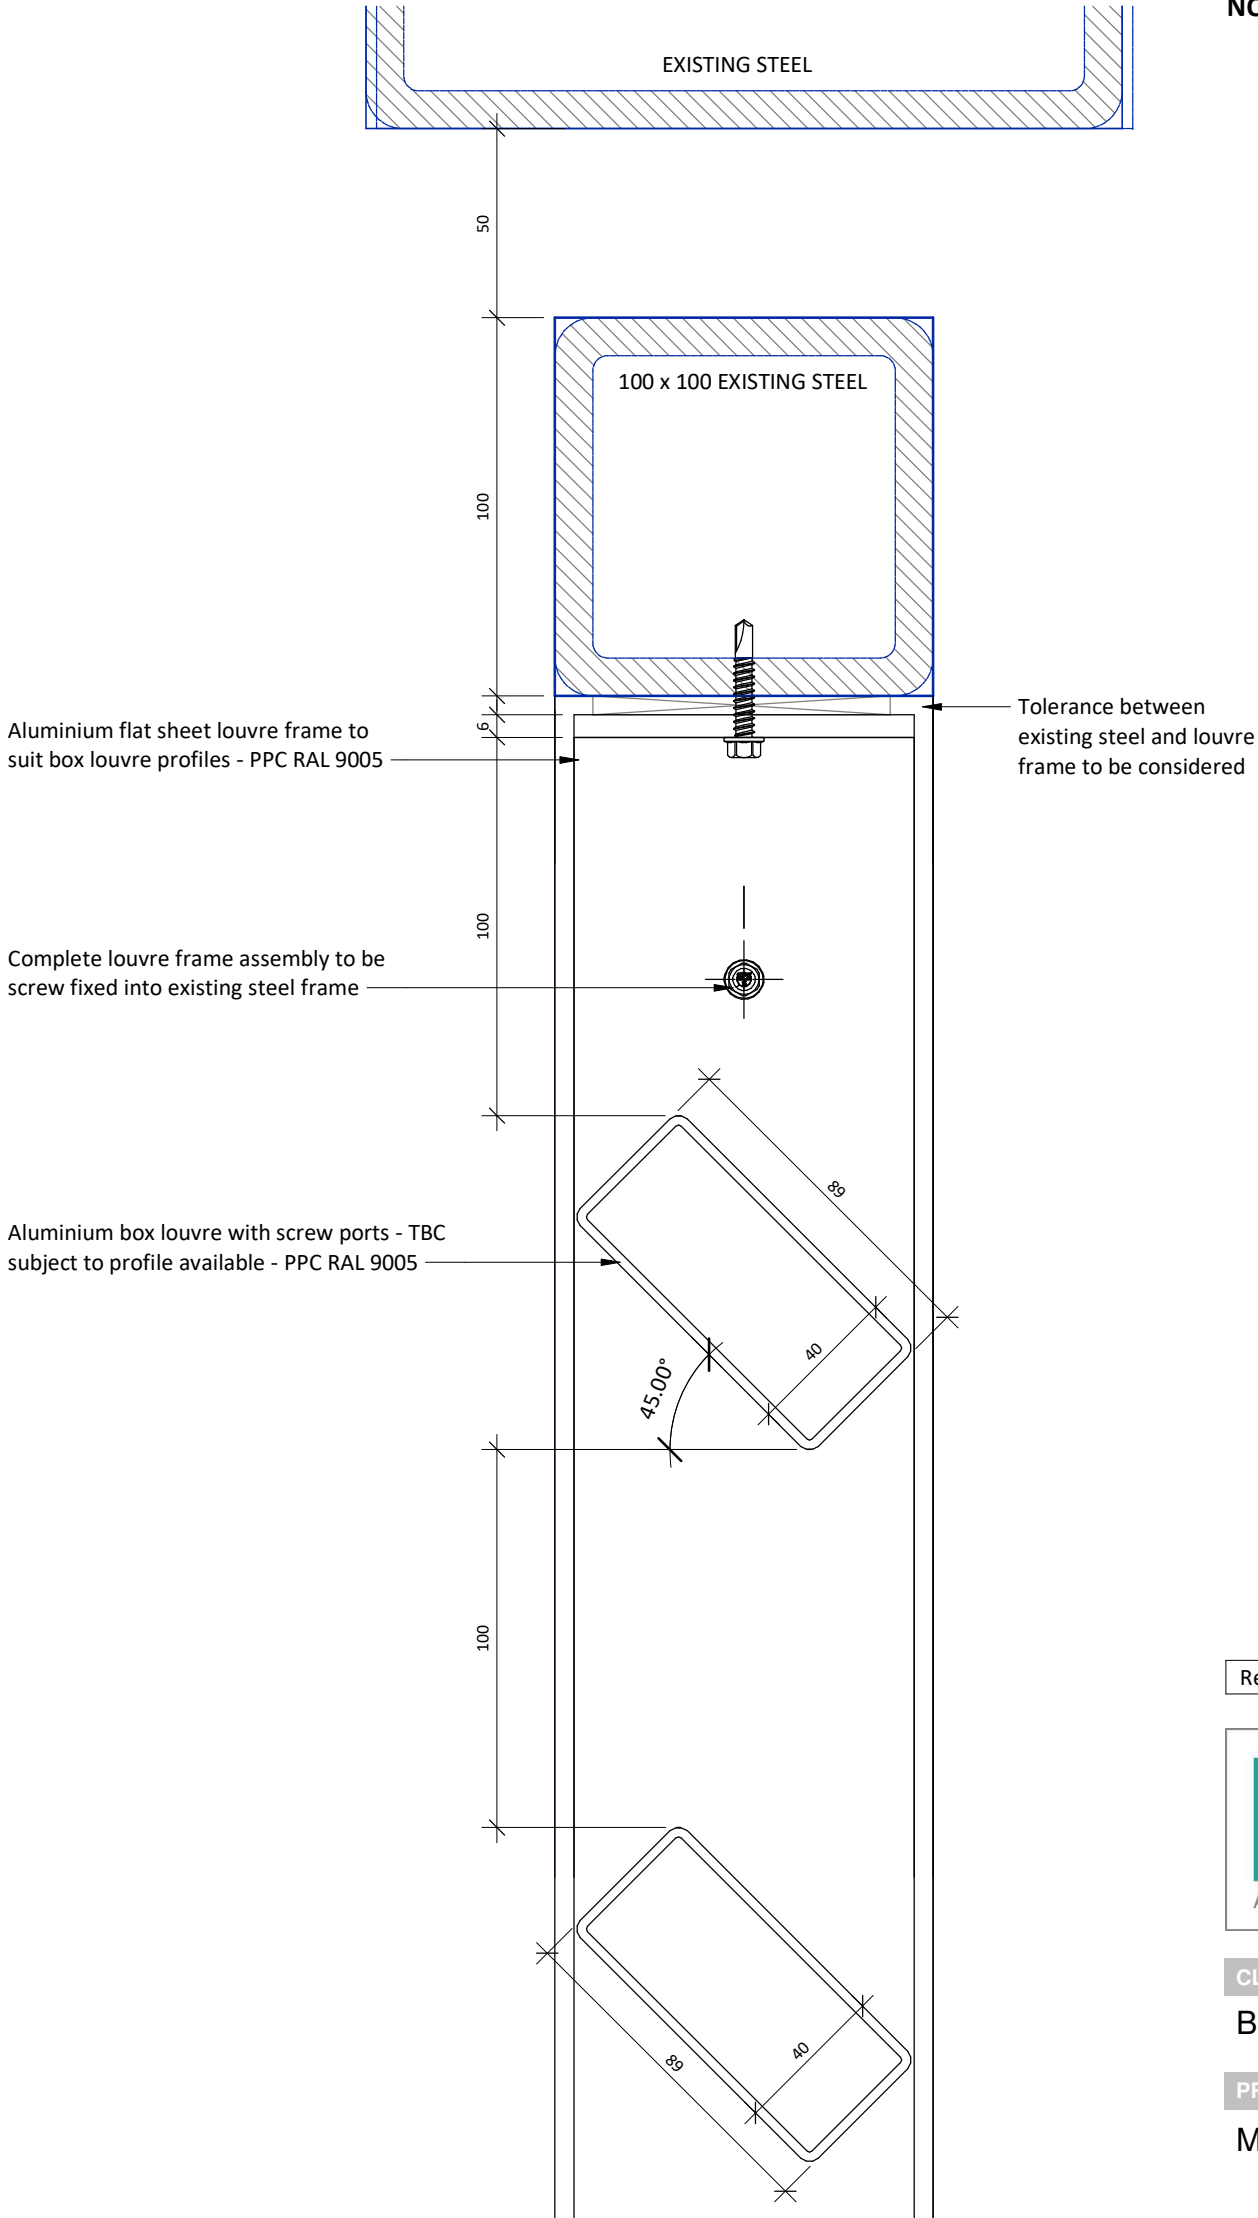

DO NOT SCALE FROM THIS DRAWING
ALL DIMENSIONS MUST BE CHECKED ON SITE BY
CONTRACTOR PRIOR TO CONSTRUCTION

NOTE: DETAIL DRAWINGS DRAFTED BY WINTECH

Rev	Date	Int	Description
-----	------	-----	-------------

btp
ARCHITECTS

RIBA
Chartered Practice

CLIENT:

BWP

PROJECT:

MOHO

DESCRIPTION:

Proposed Replacement Louvre Horizontal
and Vertical Section Balcony

PURPOSE OF ISSUE:

Construction

DRAWN BY: CHECKED DATE: SCALE @ A2:

AP VS 13/04/23 1 : 2

JOB NO: STATUS CODE: DRAWING NO: REV

3895 A 127

FILE IDENTIFIER:

MH-BTP-00-D-DR-A-3895_127

Elizabeth House 486 Didsbury Road Heaton Mersey Stockport SK4 3BS
0161 443 1221 info@bernardtaylor.co.uk www.btparchitects.co.uk