


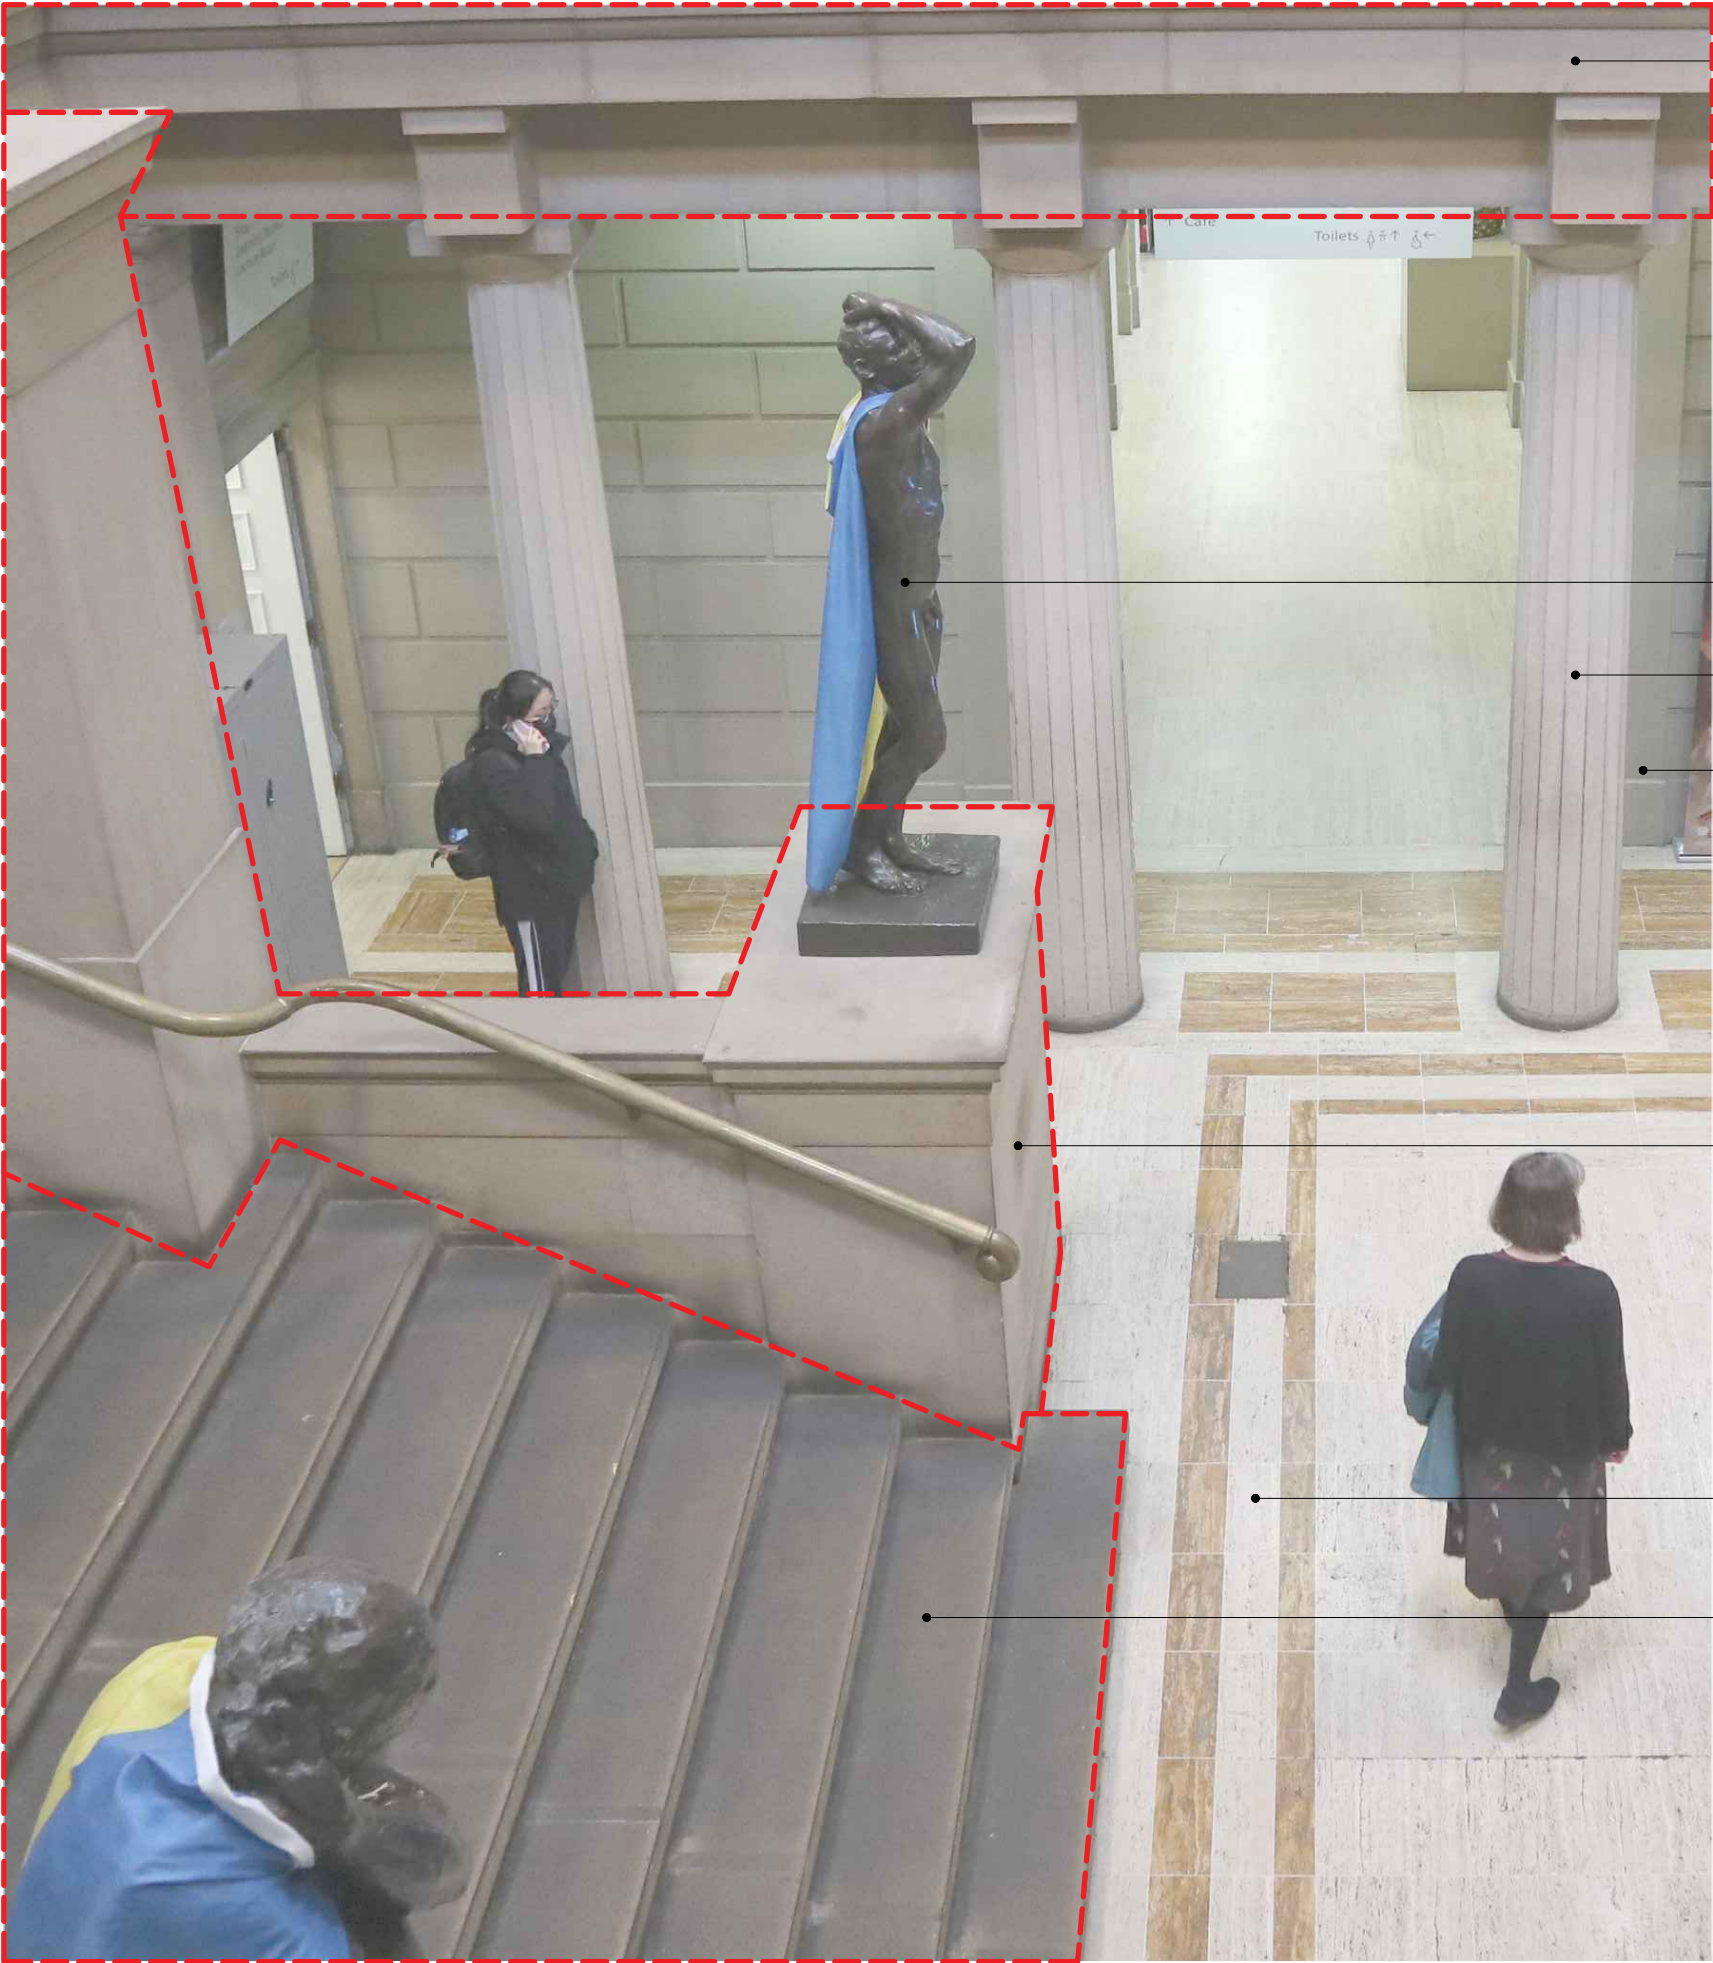

Stone entablature
Protect with plywood boarding as per specification clause 2.7.1

Bronze statues
To be removed by gallery curators prior to scaffold erection.

Stone columns - to access ways only
Protect with plywood boarding up to 2400mm as per specification clause 2.7.1

Door surround - to access ways only.
Protect with plywood boarding as per specification clause 2.6.1

Stone plinths
Protect with plywood boarding as per specification clause 2.7.1

Marble flooring
Protect full extent with anti-nox sheeting as per specification clause 2.5.2


Stone stairs, landings and handrails
Protect with plywood boarding and visually contrasting non-slip nosings as per specification clause 2.7.1

Note:
All protection at **ground floor** to be removed once scaffold has been fully erected.



Note:
Do not scale from this drawing.
Dimensions are to be checked on site.
If in doubt please ask.

KEY PLAN

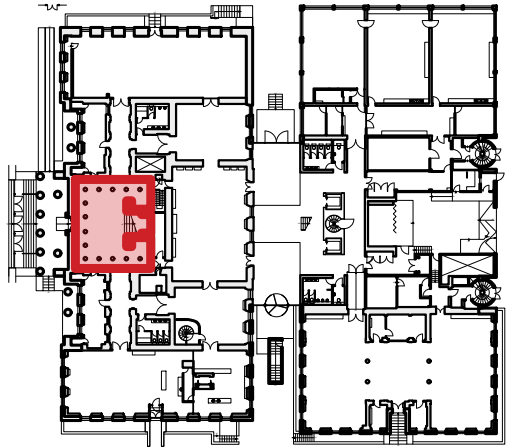

Note:
Drawings to be read in conjunction with Buttress' combined specification - Architectural Restoration Specification ref: 9518RS.

A 04/05/23 Initial issue for LBC

Rev Date/Intls Details

© The moral rights of the author are hereby asserted.
This drawing and design is the sole property of Buttress Ltd and must not be reproduced without permission.
Buttress Ltd is Registered in England and Wales: 5363573



MANCHESTER
CITY COUNCIL

Buttress

41 Bengal St
Manchester
M4 6AF

T 0161 236 3303
E contact@buttress.net
W www.buttress.net

Project Title Manchester Art Gallery
Client Manchester City Council
Location Mosley Street, Manchester

Drawing Title Atrium Roof Lantern Replacement
Ground Floor Scaffold Protection Details

Date 04/05/23 **Scale** NTS
Checked NC **Orig Paper Size** A3

Status **Preliminary**

Project: Origin: Zone: Level: Type: Disc: Number: Rev:

9518-BA - B1 - 00 - DR - A - (09)001 - A