


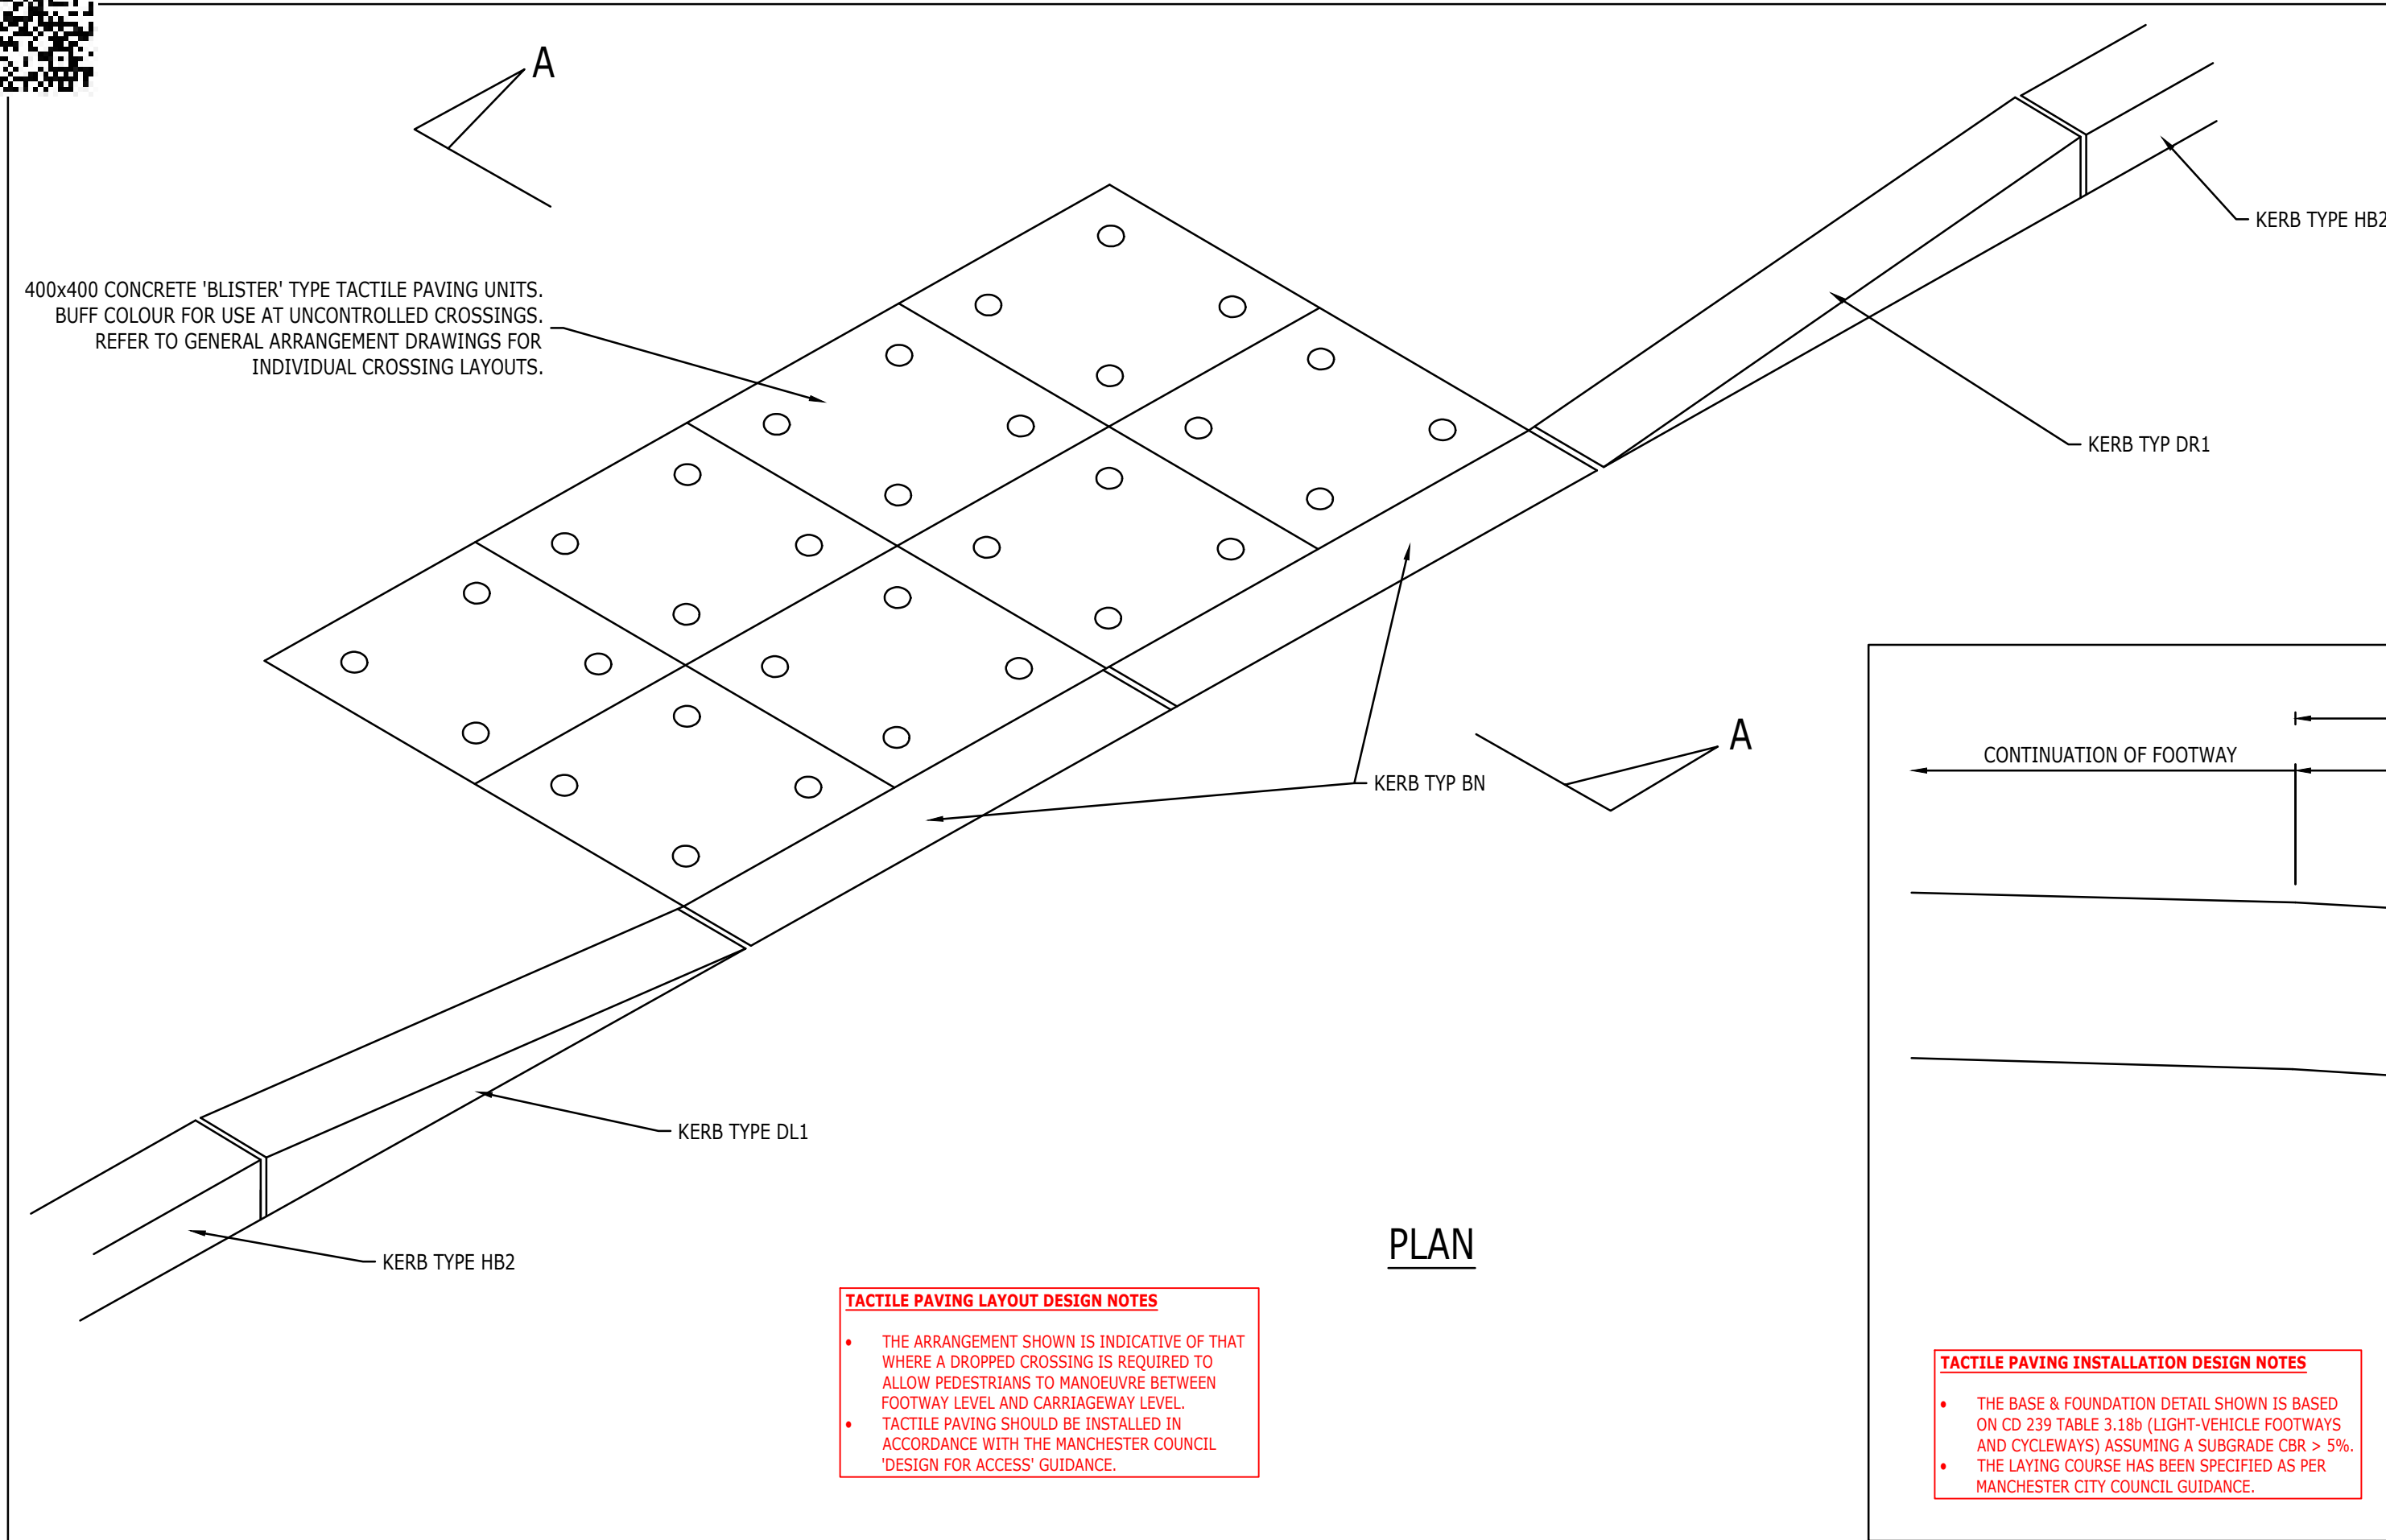

THESE NOTES ARE BASED ON THE USE OF EXPERIENCED AND COMPETENT CONTRACTORS CARRYING OUT THE WORK USING AN APPROVED SAFE METHOD OF WORKING.

- KEY TO HEALTH AND SAFETY SYMBOLS**
- INDICATES A RESIDUAL RISK REQUIRING A COMPULSORY ACTION
 - INDICATES A RESIDUAL RISK FOR INFORMATION
 - INDICATES A RESIDUAL RISK REQUIRING A PROHIBITIVE ACTION
 - INDICATES A RESIDUAL RISK AS A WARNING

SAFETY, HEALTH AND ENVIRONMENTAL INFORMATION

NOTES BELOW ARE ADDITIONAL TO HAZARDS/RISKS NORMALLY ASSOCIATED WITH THIS TYPE OF WORK. FOR DETAILS REFER TO: **TBC**

CONSTRUCTION (INCLUDING DEMOLITION AND REMOVAL OF EXISTING STRUCTURAL COMPONENTS)

A1 EXISTING SERVICES / UTILITIES - POTENTIAL SERVICE STRIKE. LOCATIONS TBC FOLLOWING REVIEW OF PROPOSED GENERAL ARRANGEMENT.

OPERATIONS, MAINTENANCE

-

DISMANTLING / DEMOLITION (FUTURE)


NO SIGNIFICANT RESIDUAL RISK IDENTIFIED

REFER TO GENERAL NOTES AND THE PRINCIPAL CONTRACTOR FOR MORE INFORMATION ABOUT THE RISKS ASSOCIATED WITH THIS WORK.


COPYRIGHT RAMBOLL UK LIMITED. ALL RIGHTS RESERVED. THIS DOCUMENT IS ISSUED FOR THE PARTY WHO COMMISSIONED IT AND FOR THE SPECIFIC PURPOSES CONNECTED WITH THE PROJECT ONLY. IT SHOULD NOT BE RELIED UPON BY ANY OTHER PARTY OR USED FOR ANY OTHER PURPOSE. RAMBOLL ACCEPTS NO RESPONSIBILITY OR LIABILITY WHICH MAY ARISE FROM RELIANCE OR USE OF THIS DOCUMENT OR THE DATA CONTAINED HEREIN BY ANY OTHER PARTY OR FOR ANY OTHER PURPOSE.

Notes


- DO NOT SCALE FROM THIS DRAWING.
- ALL DIMENSIONS ARE MILLIMETRES U.N.O.
- ALL LEVELS ARE IN METRES ABOVE ORDNANCE DATUM U.N.O.
- THIS DRAWING IS TO BE READ IN CONJUNCTION WITH ALL RELEVANT ARCHITECTS AND ENGINEERS DRAWINGS AND SPECIFICATIONS.
- PAVEMENT CONSTRUCTION DETAILS MAY REQUIRE AMENDING BY CONTRACTOR SUBJECT TO CONFIRMATION OF STATED ASSUMPTIONS.
- THE PROPOSED DETAILS SHOWN HAVE BEEN AGREED WITH MANCHESTER CITY COUNCIL, SUBJECT TO RELEVANT S278 APPROVALS.
- REFER TO DRAWINGS LP44107-RAM-XXX-XX-DR-D-95001 TO 95003 FOR S278 GENERAL ARRANGEMENTS.

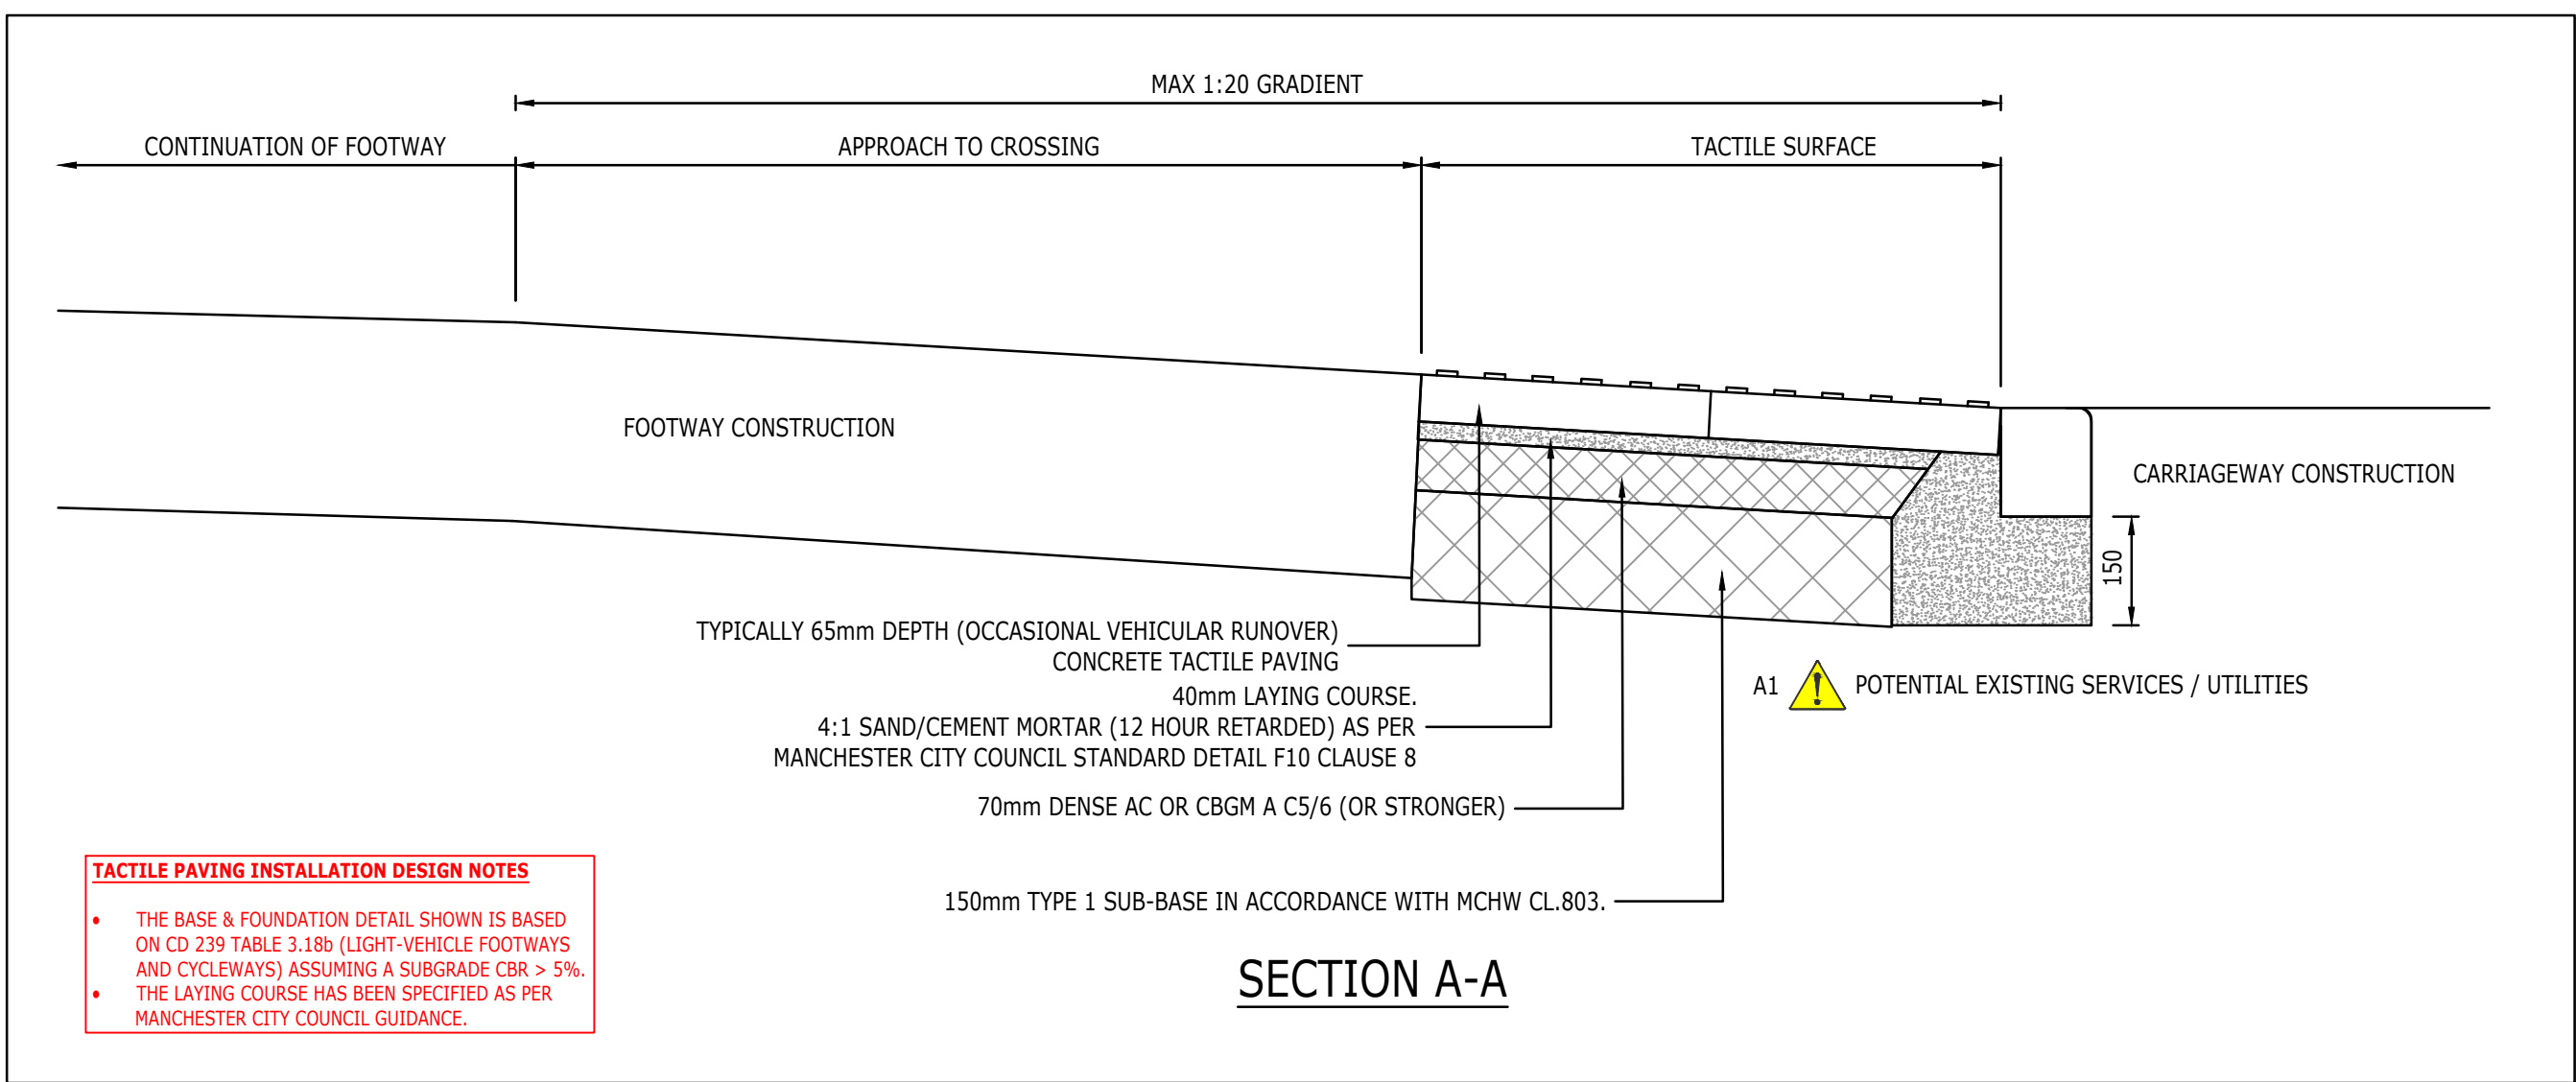

TYPICAL TACTILE PAVING DETAILS AT DROPPED CROSSINGS

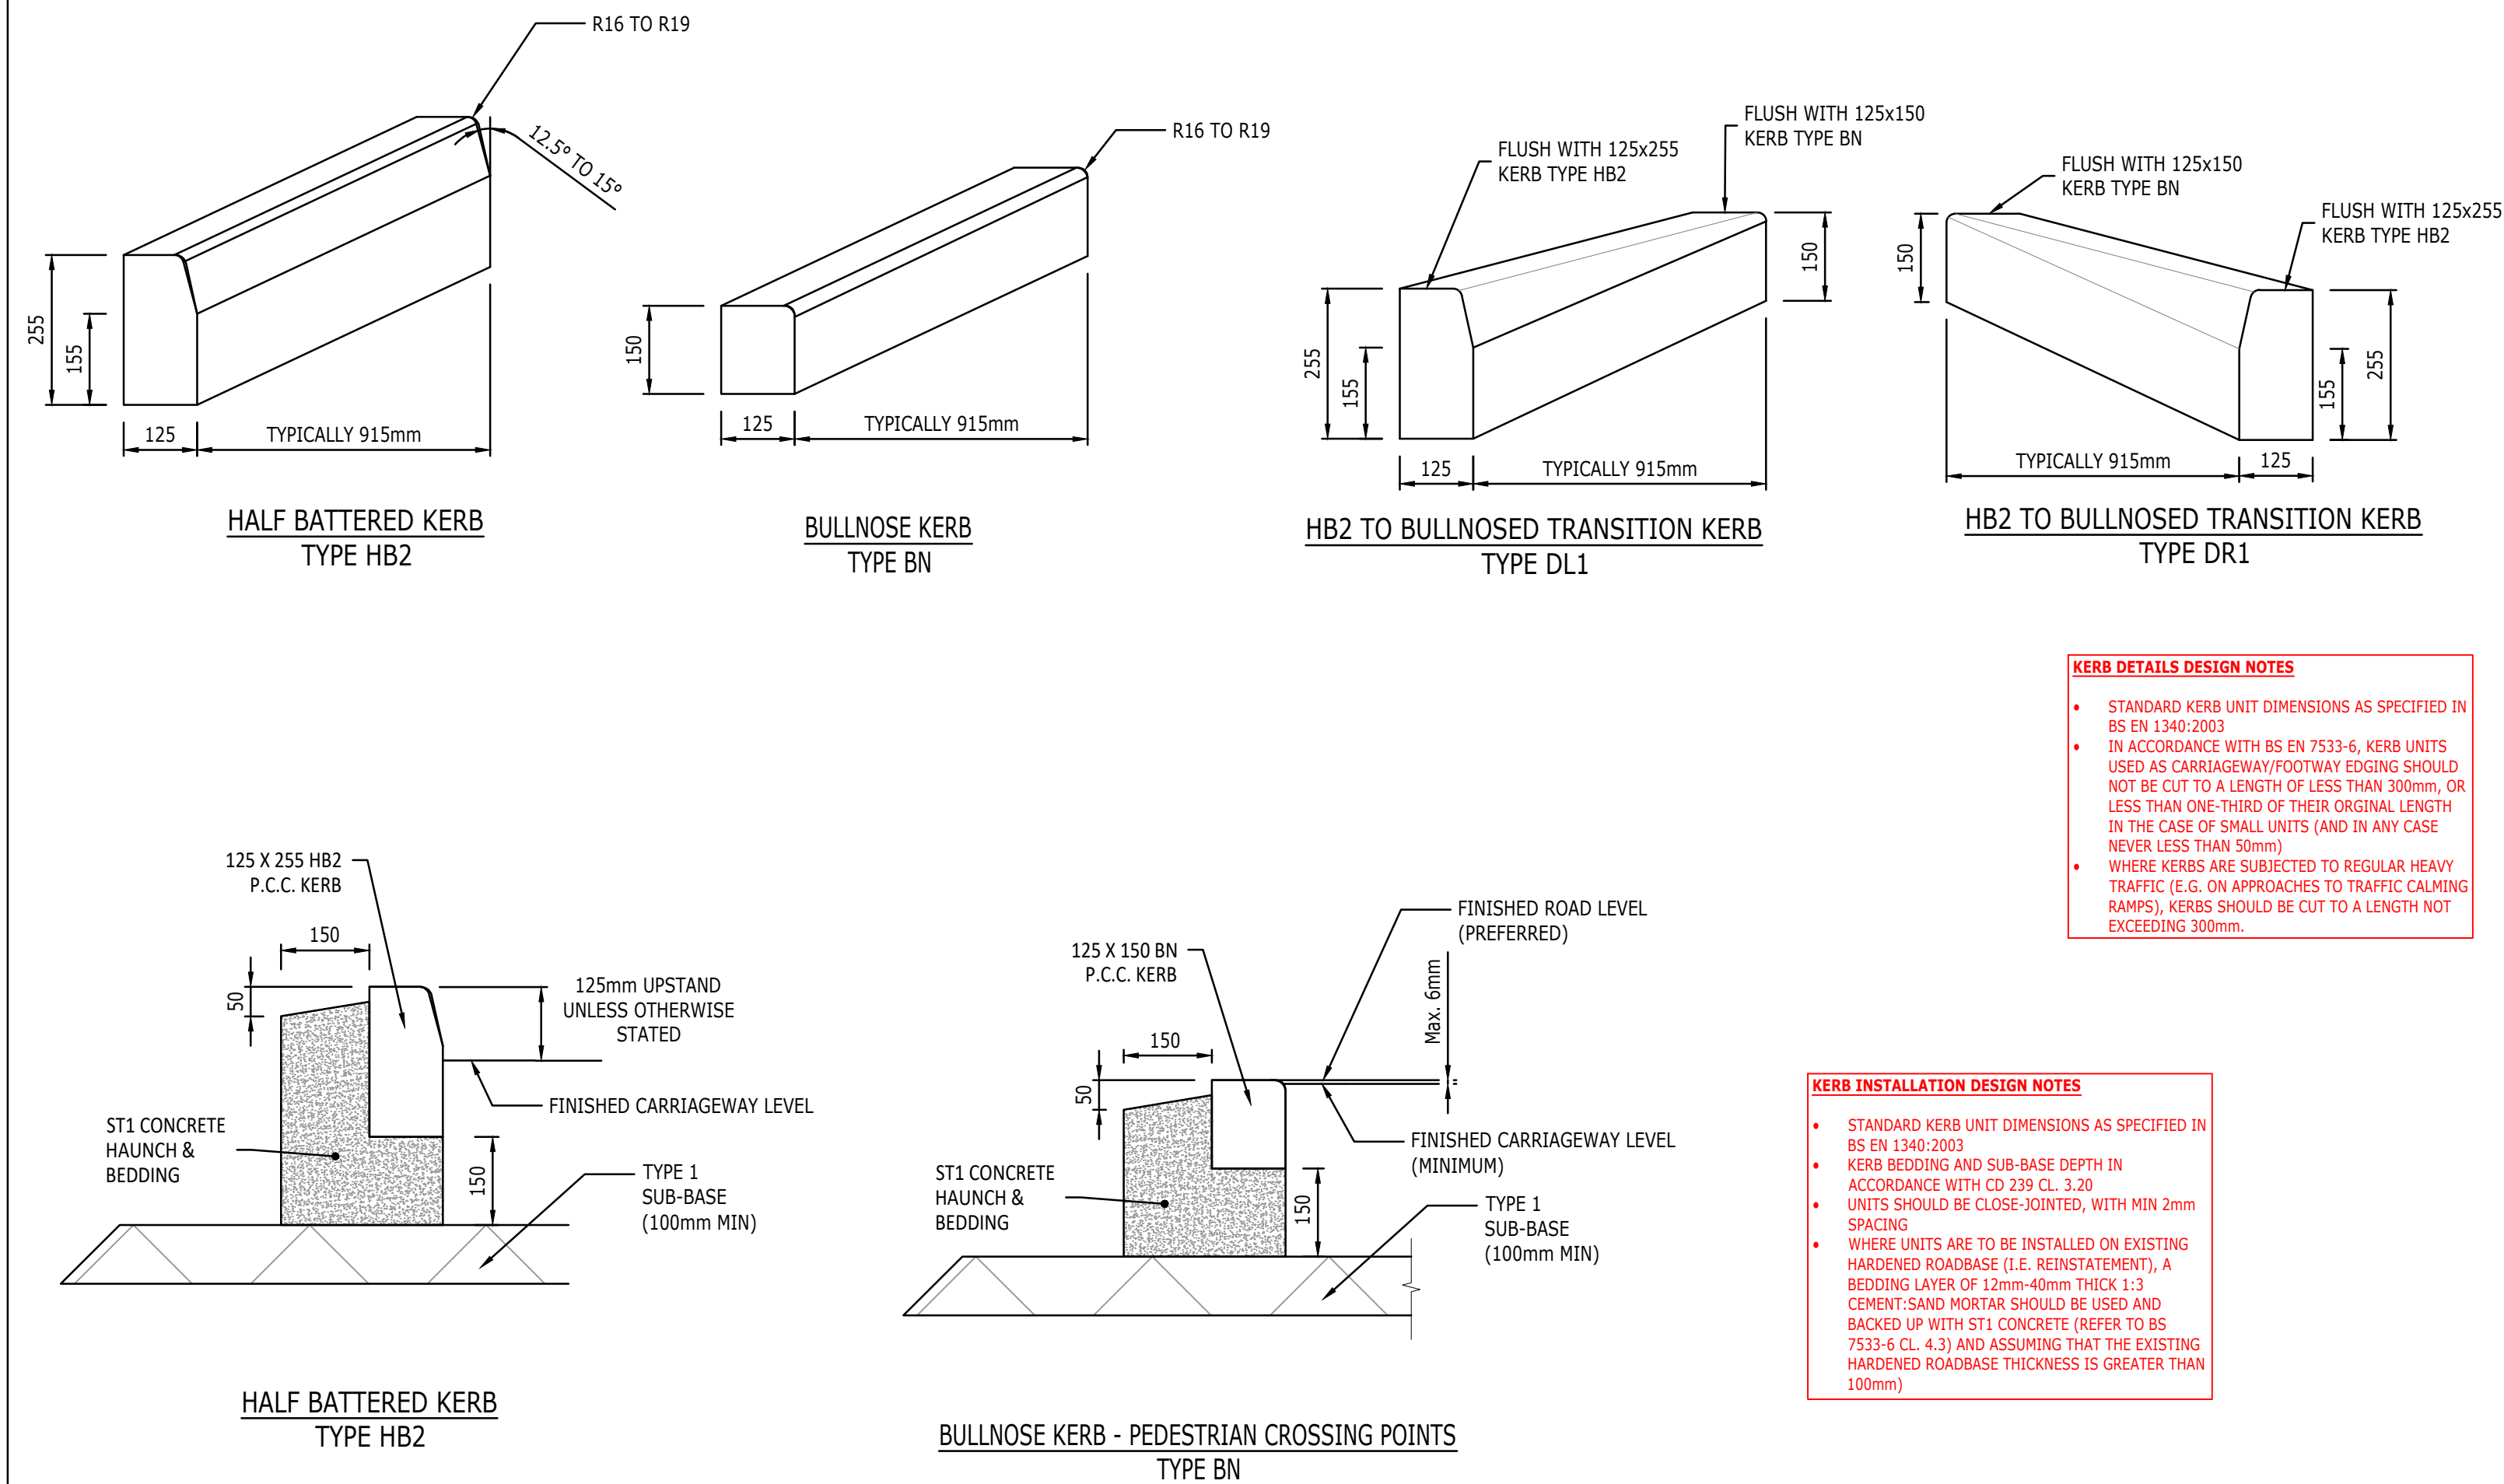

STANDARD CONCRETE KERB DIMENSIONS AND INSTALLATION DETAILS

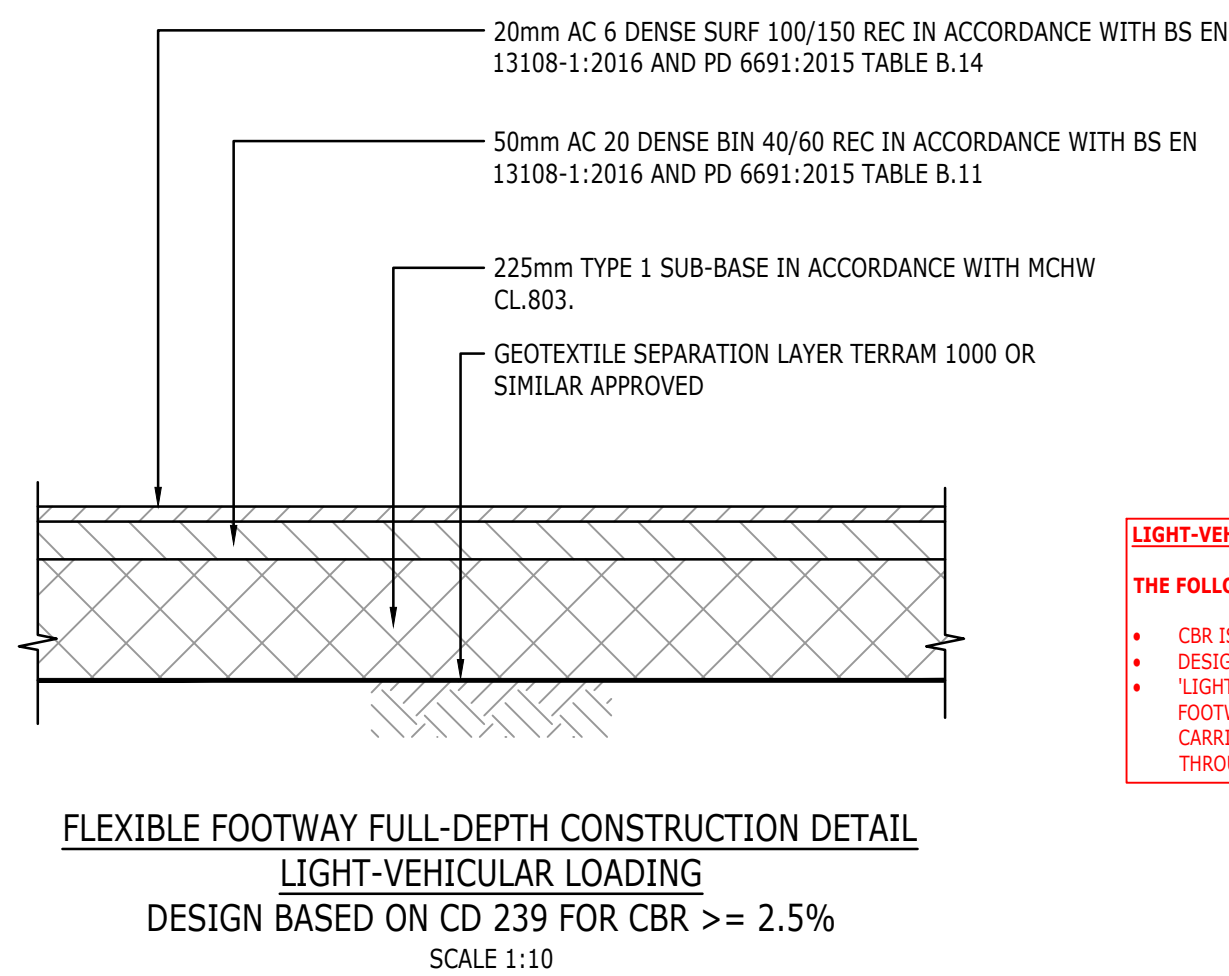

FLEXIBLE PAVEMENT CONSTRUCTION DETAILS

C01	FOR CONSTRUCTION	31/01 2022	TM CN	CN
Rev	Description	Date	By Chk	App

FOR CONSTRUCTION

ABRAHAM MOSS
LIBRARY AND LEISURE CENTRE

RAMBOLL

tel 01244 311855 chester@ramboll.co.uk
www.ramboll.co.uk

S278 WORKS KERBING AND PAVEMENT TYPICAL DETAILS

Project No: 1620005164	Scale (@A1): AS SHOWN	Drawn: TM	Date: AUG '21
Drawing No: LP44107-RAM-XXX-XX-DR-D-95004	Rev: C01		