

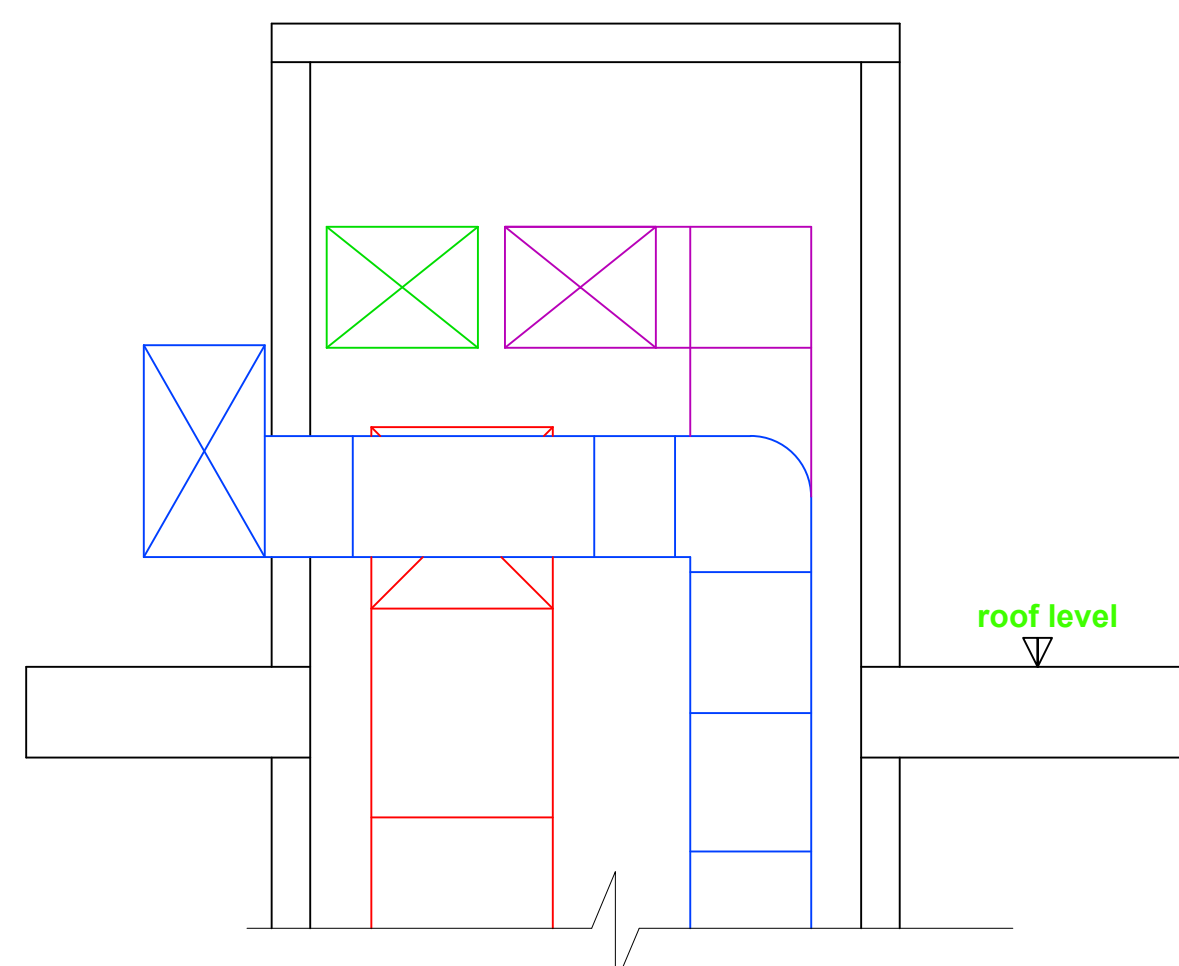
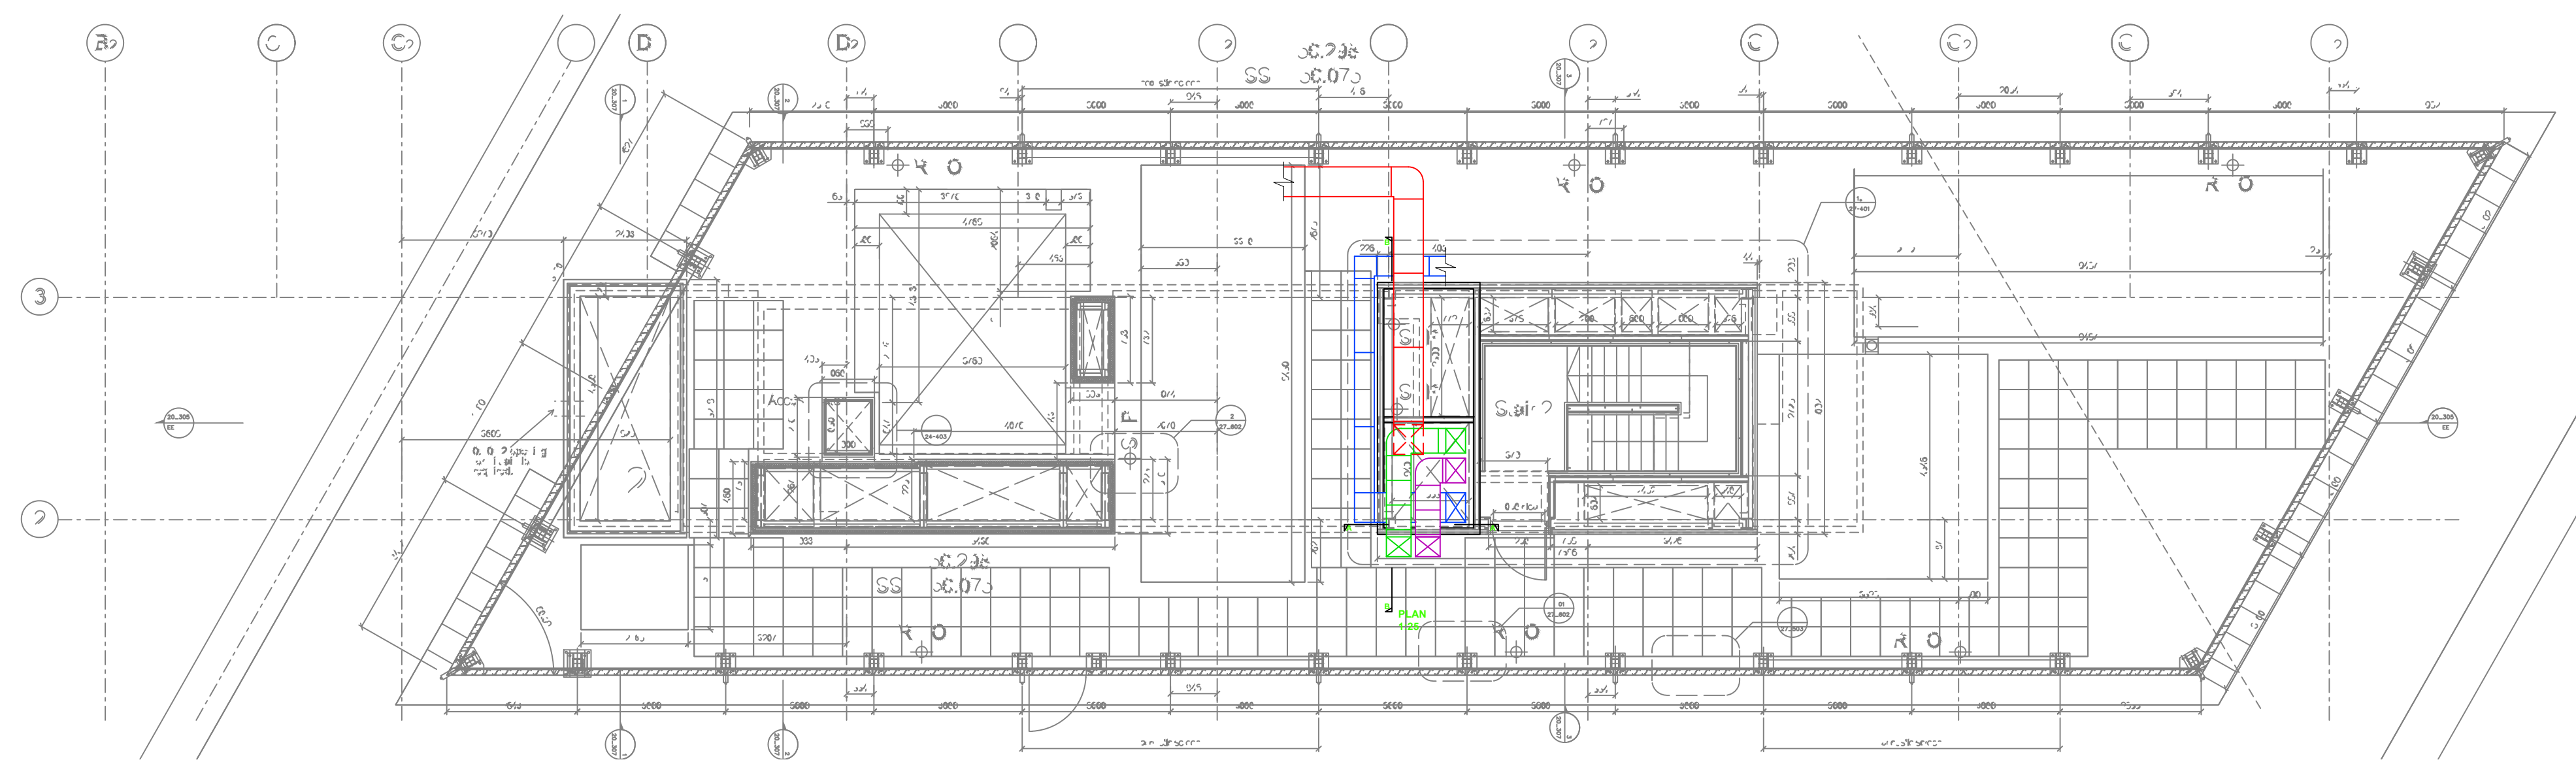


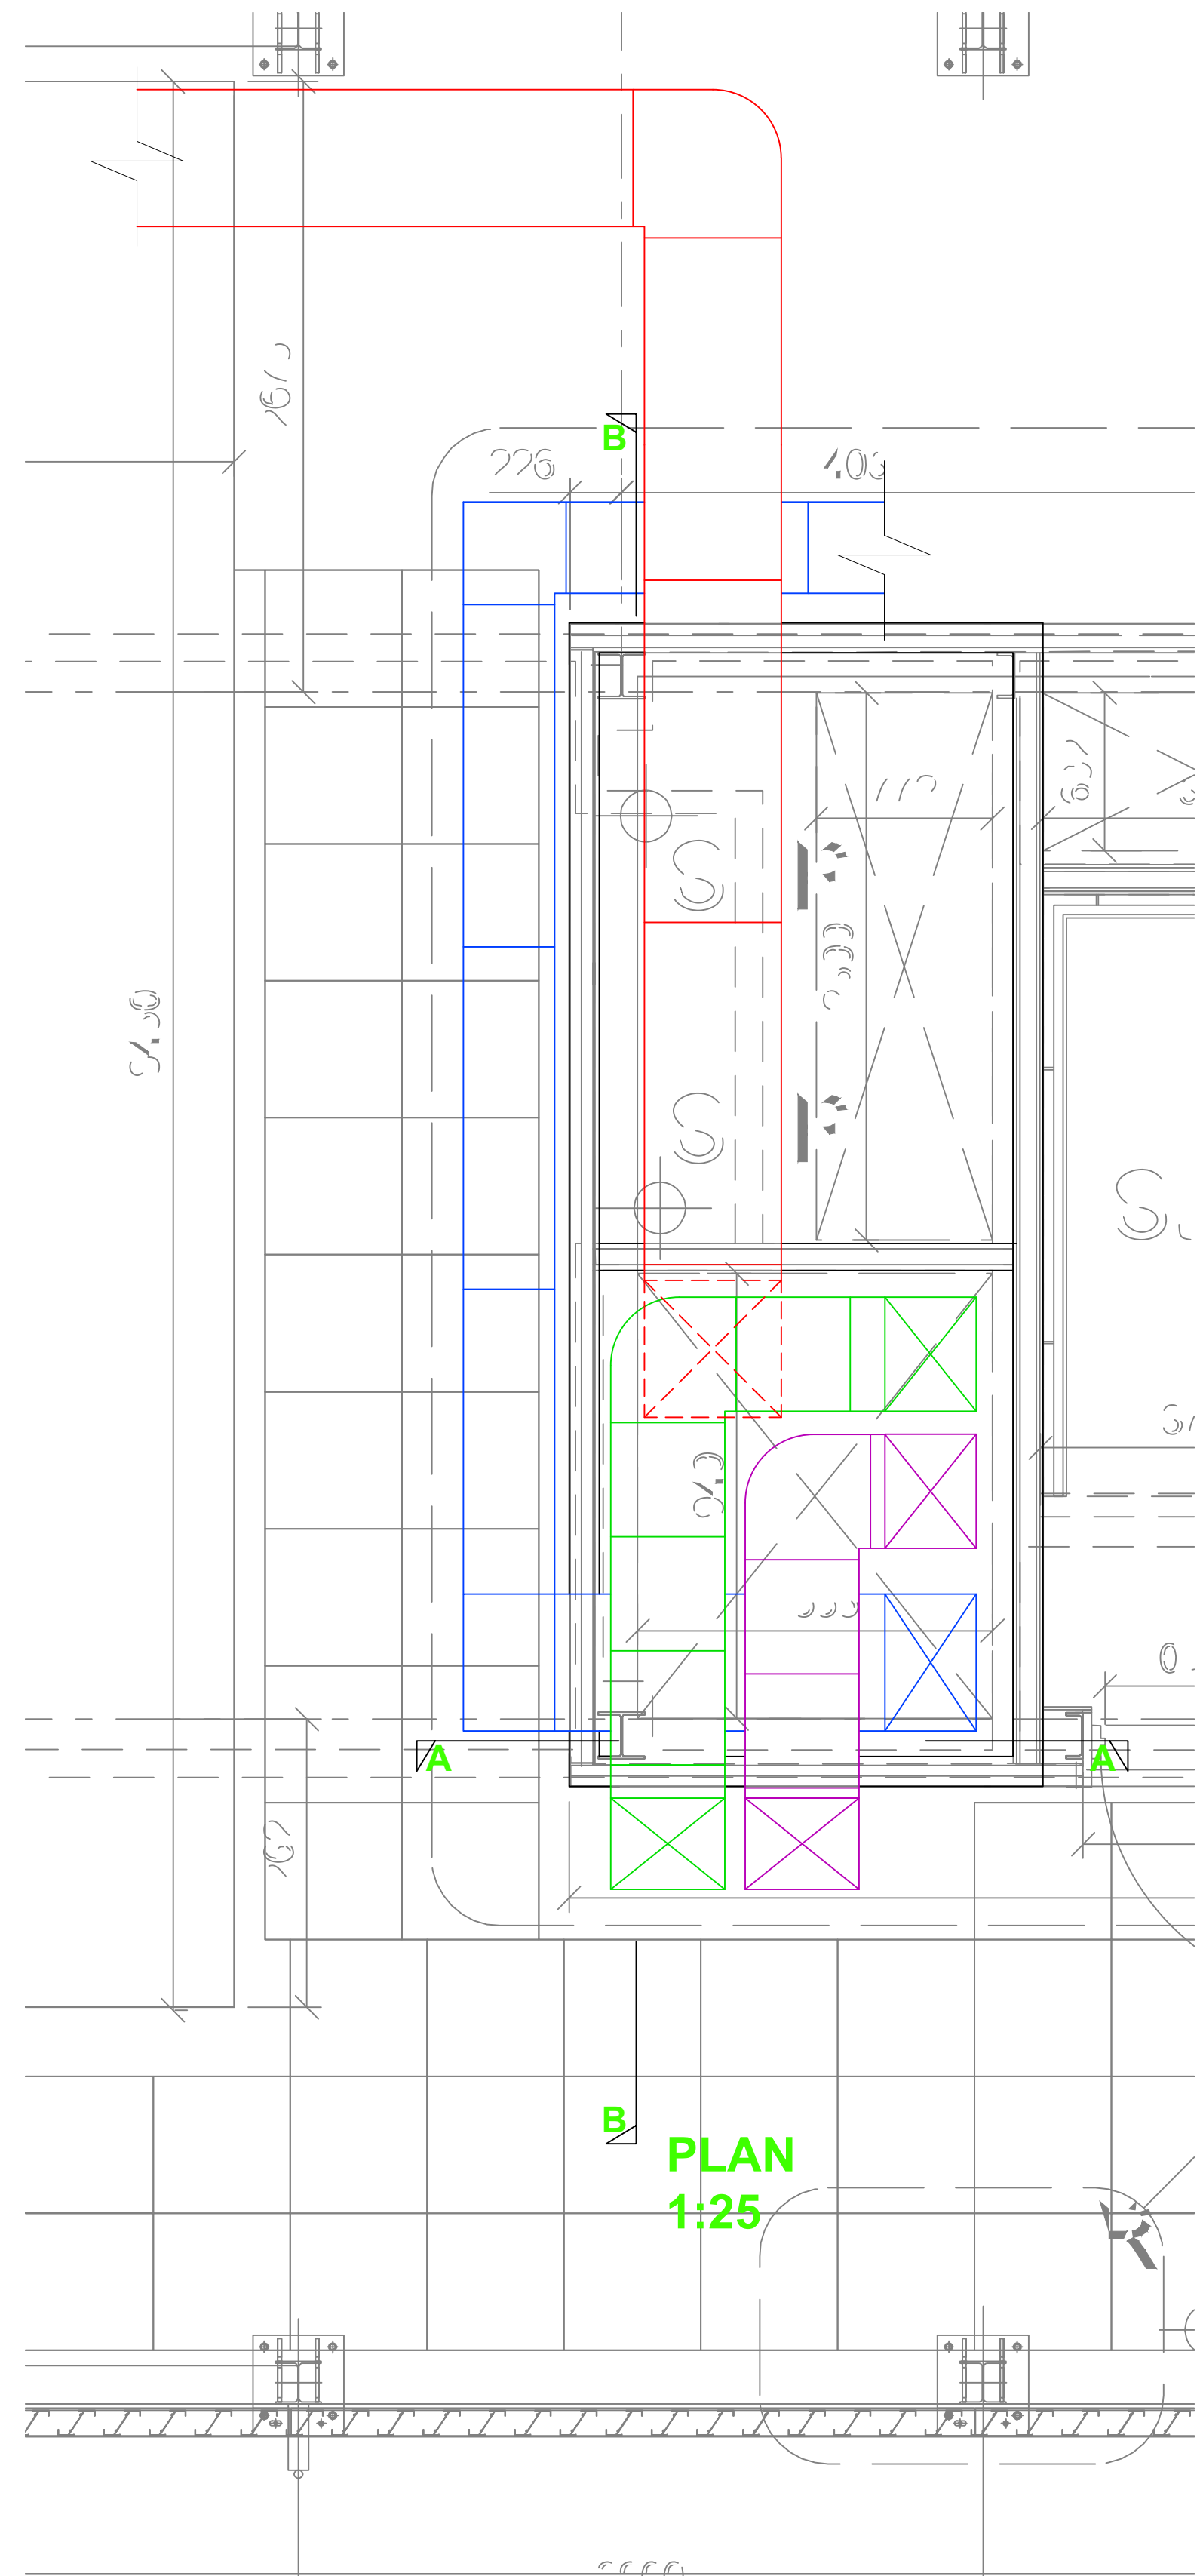

SECTION A-A
1:25

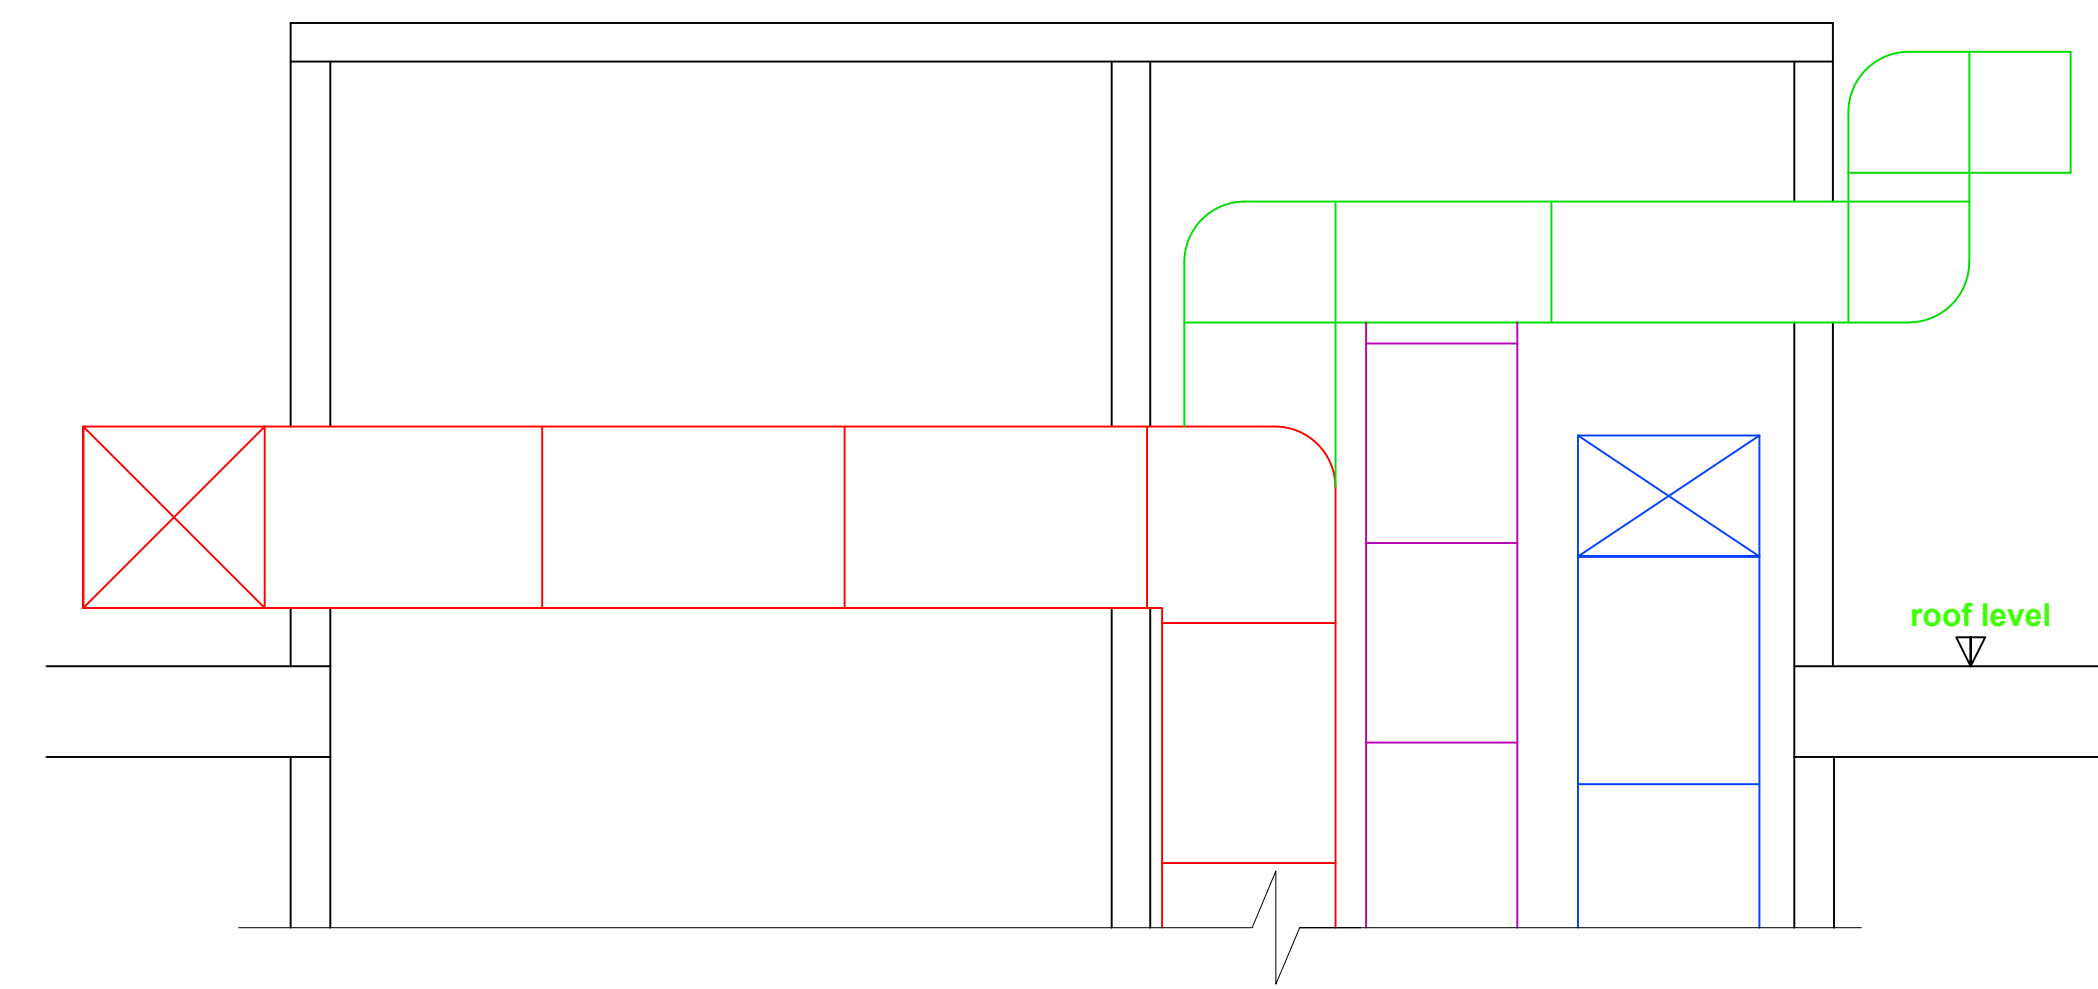

SECTION B-B
1:25

-	-	-
-	-	-
-	-	-
-	-	-
Rev	Date	Description
FWP UK LTD REFRIGERATION-AIR CONDITIONING-VENTILATION 17 Calverton Business Park Hoyle Road Calverton Nottingham NG14 6QL tel: 0115 965 5042 web: fwpuk.com		
Drawn:	Checked:	Date:
-	-	--/--/----
Issue: Provisional ☒ Approved ☐ As Built ☐ Current ☐		
Site Address: Sexy Fish Manchester		
Drawing Title: Existing Roof Duct Plan		
Drawing Number: 21368/020	Rev: -	Paper size: A1 Scale: AS