
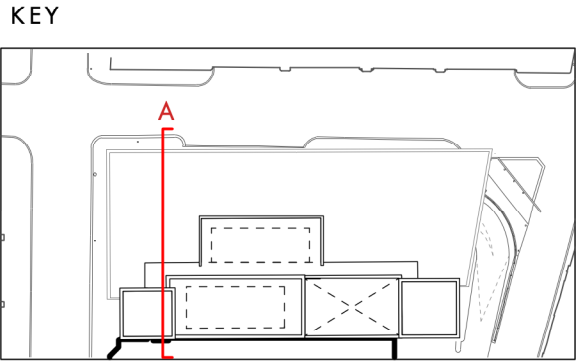



REVISION	DATE	DESCRIPTION
A	30/11/22	Draft Planning Issue
B	08/12/22	Planning Issue

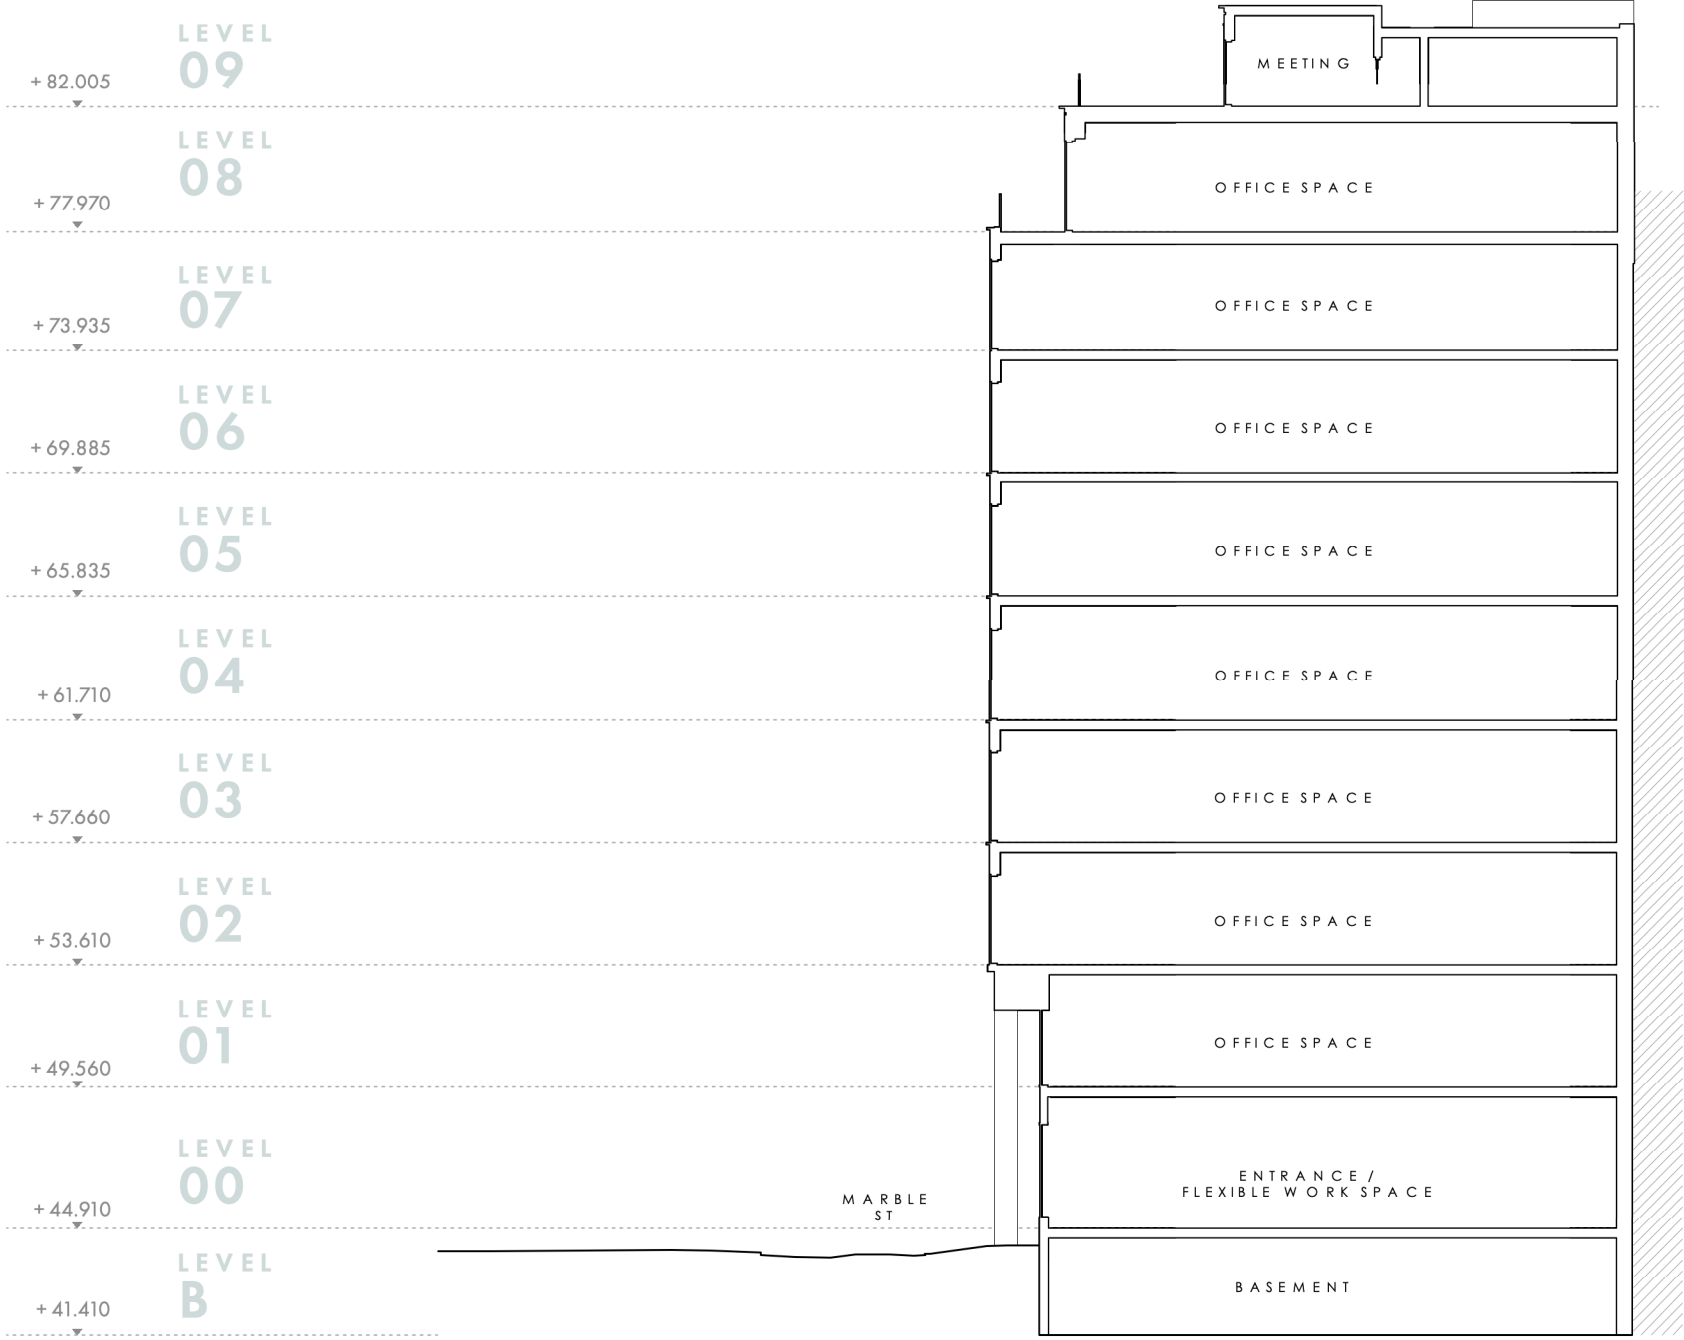

35 FOUNTAIN STREET | PROPOSED SECTION AA

FOUNTAIN ST

1:250 @A3

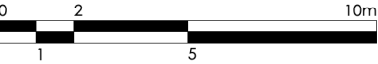

35 FOUNTAIN STREET

17 YORK STREET

OMIArchitects

31 Blackfriars Road, Salford, Manchester, M3 7AQ
+44(0)161 832 3242 / info@omiarchitects.com / www.omiarchitects.com

PROJECT	35 FOUNTAIN ST					
DRAWING	PROPOSED SECTION AA					
DATE	OCT 22	DRAWN BY	DC	SCALE	1:250	@A3
JOB NO.	1431	DWG.NO.	L 1610			