



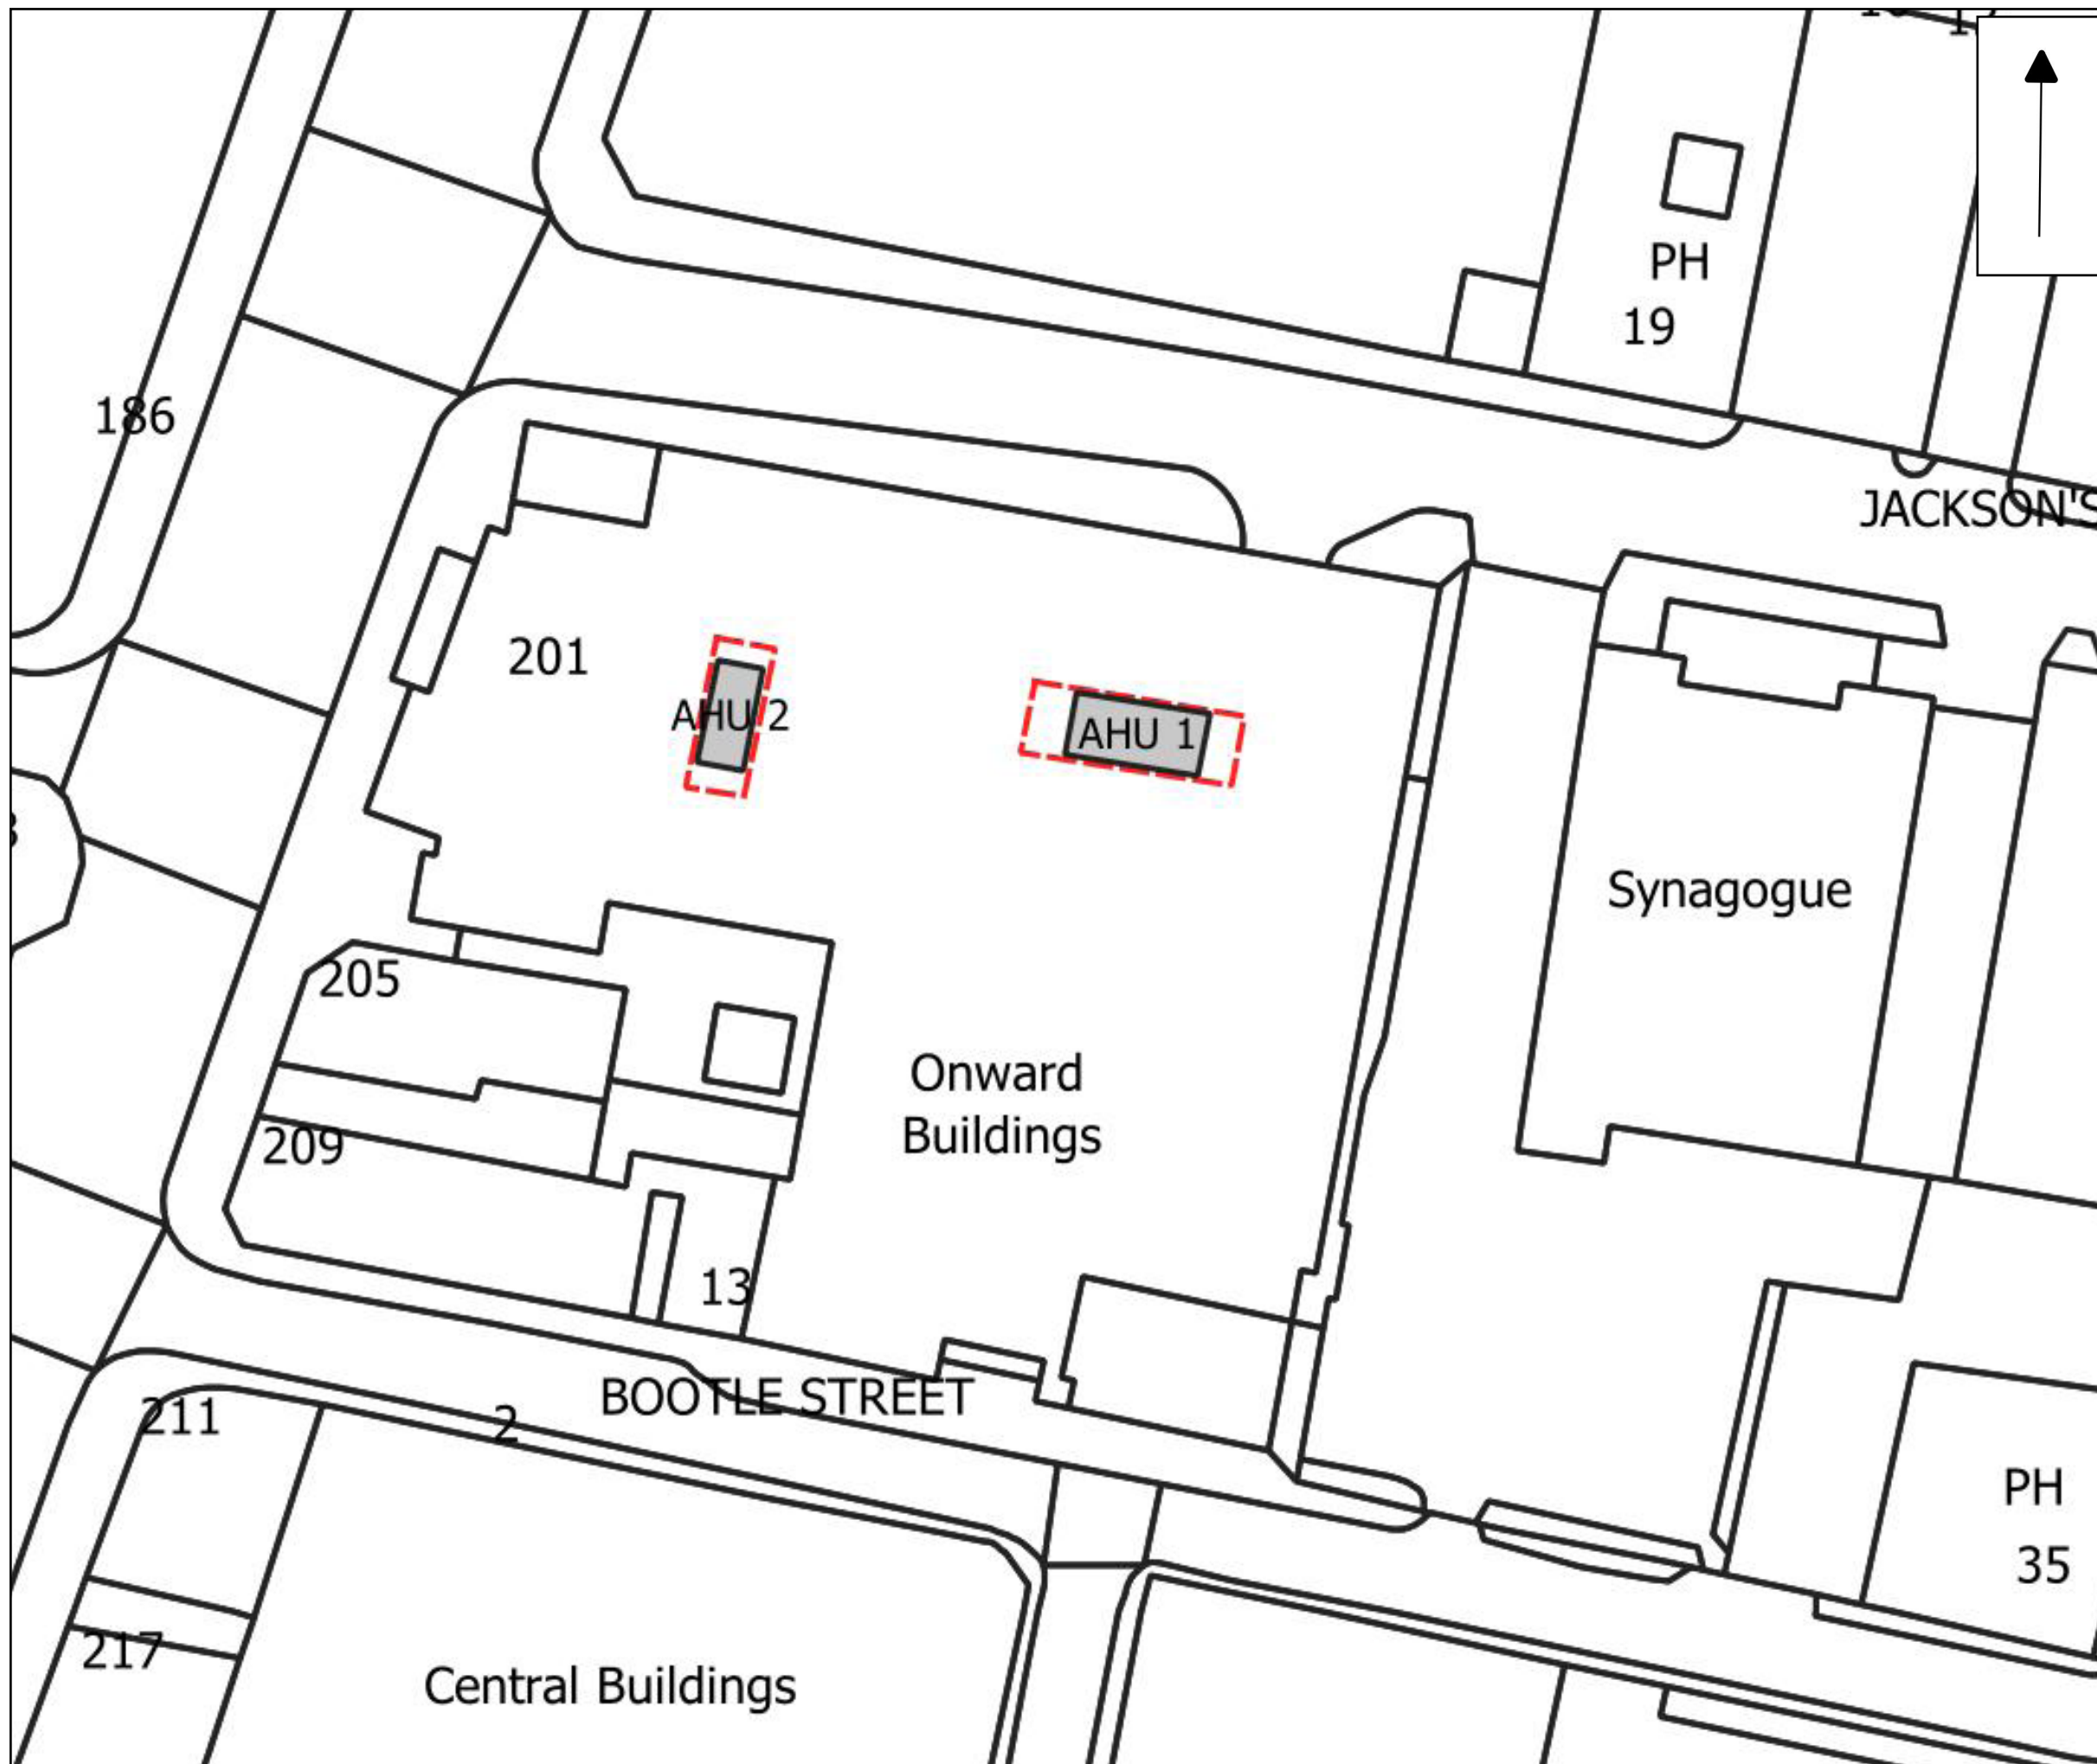

Client
Dynamic FM Ltd
Project
201 Deansgate
Description
Location and Site Plan

Scale
1:1250

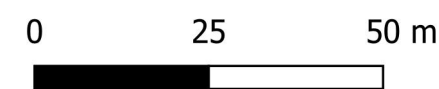

NEXXUS
PLANNING