



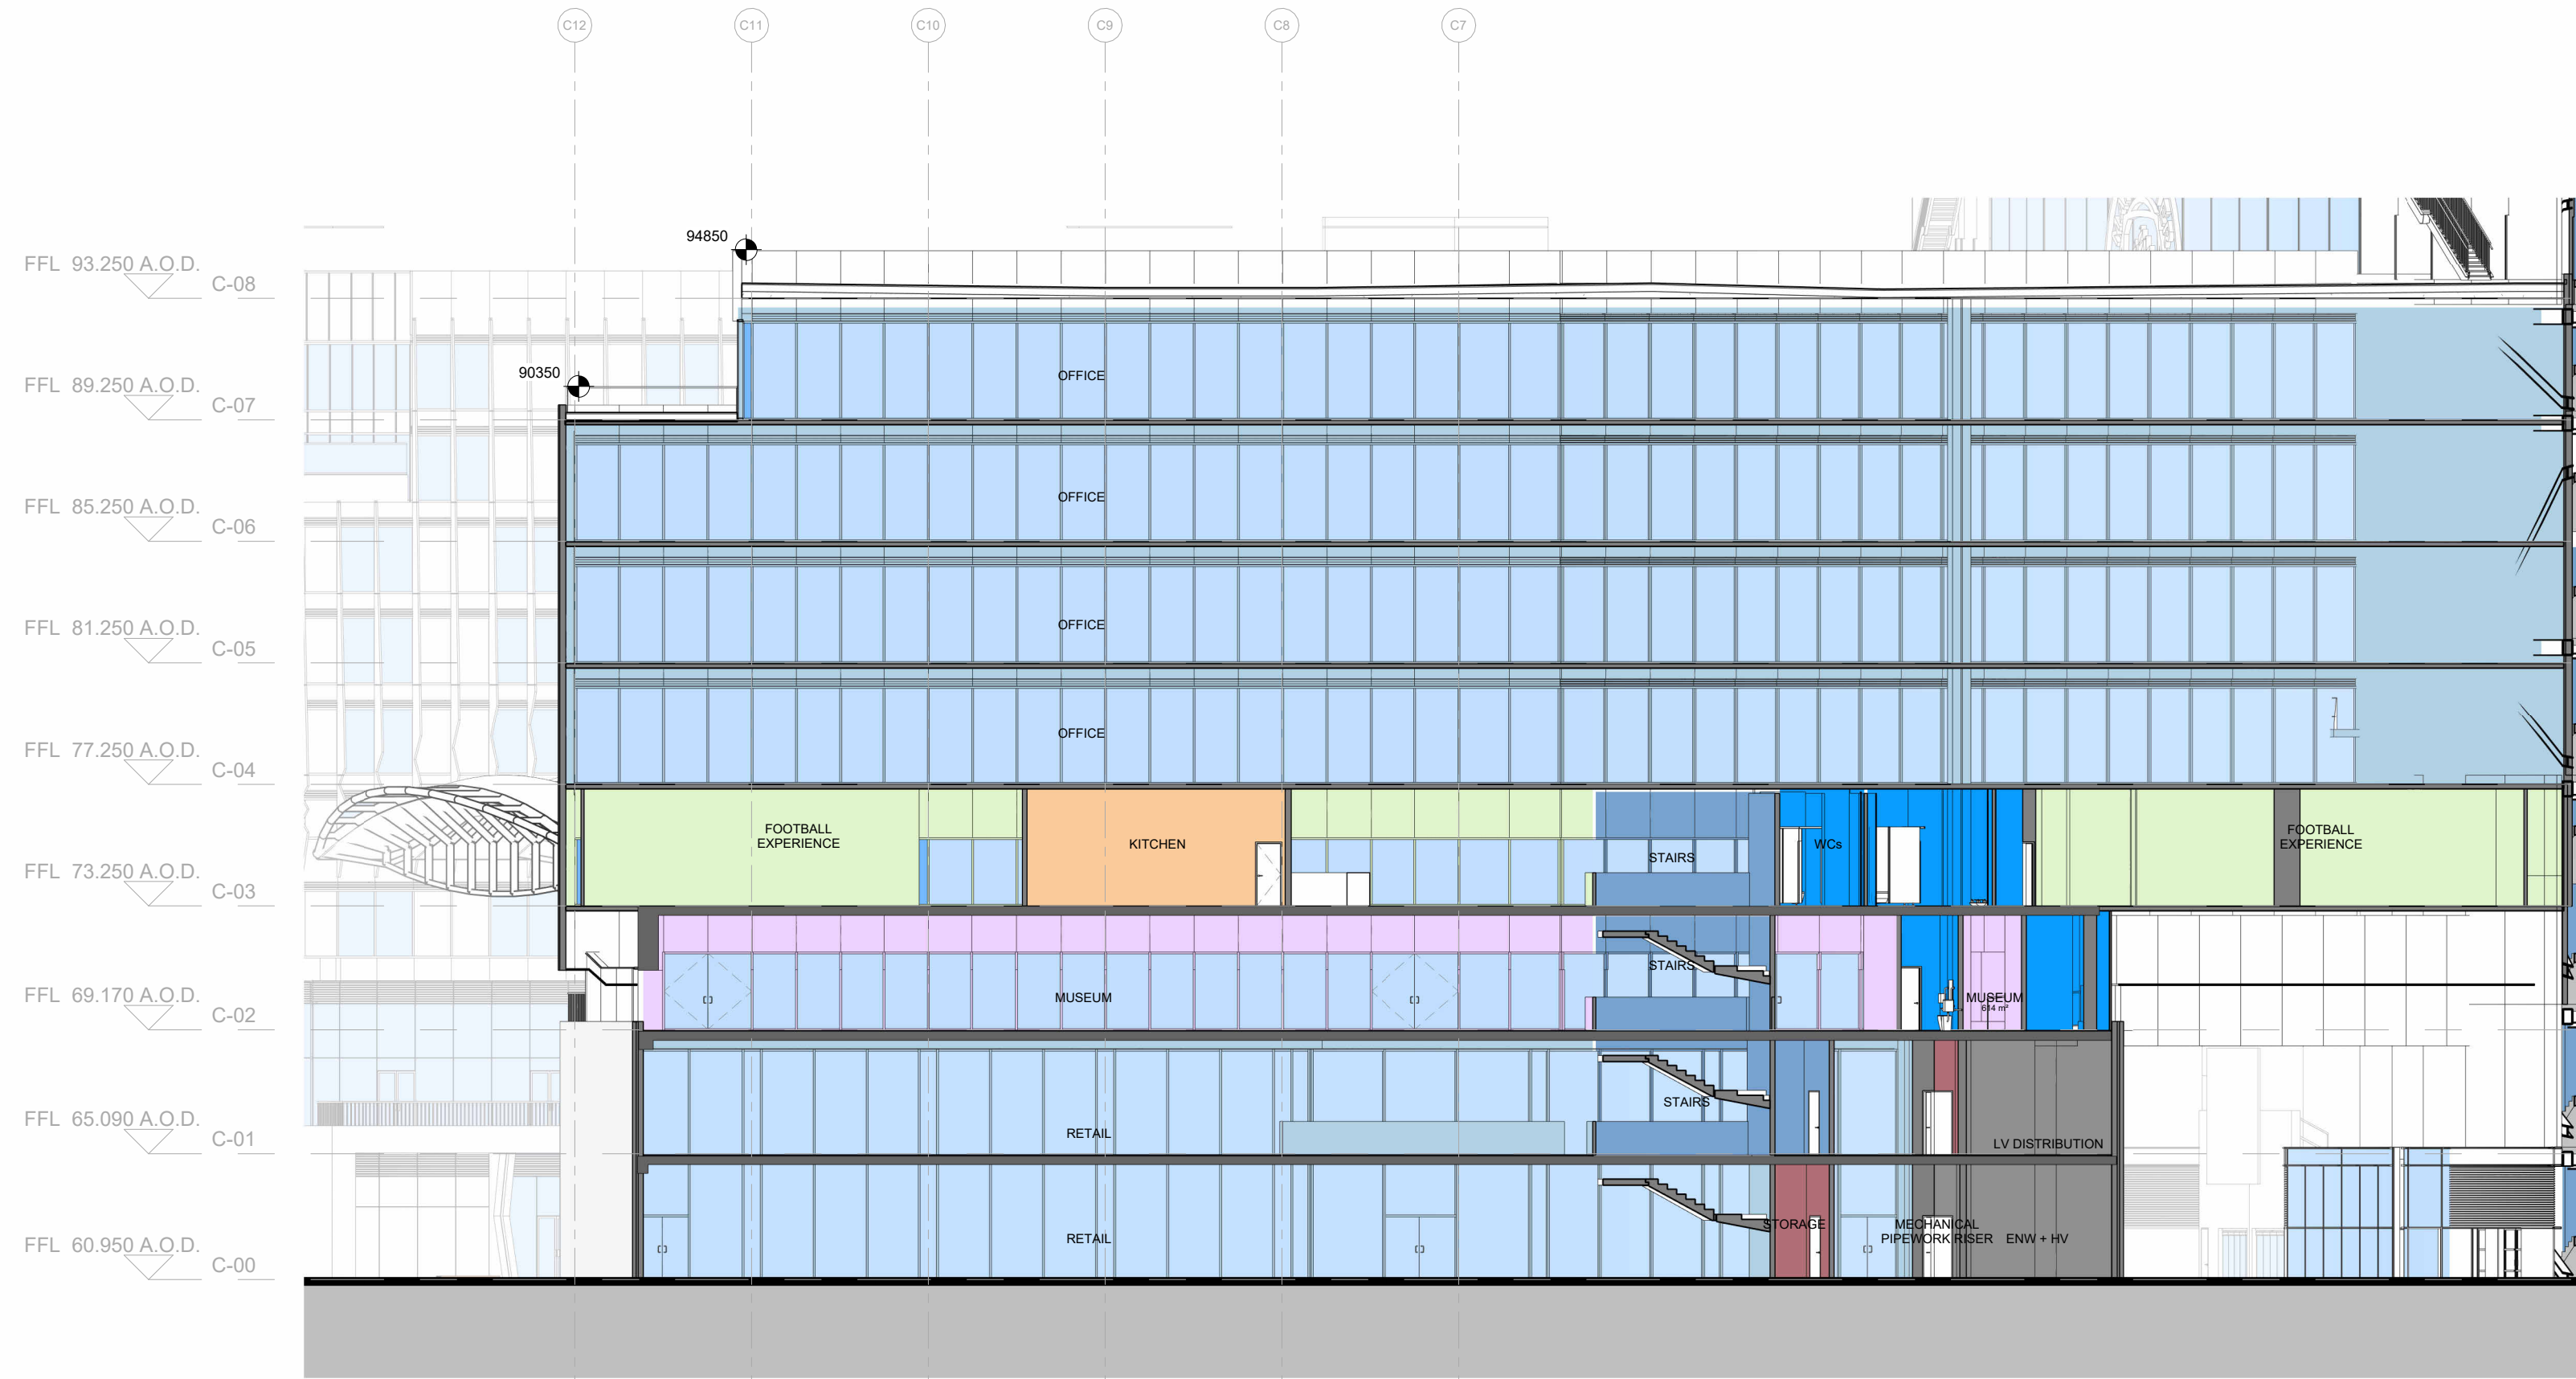


1
1:200
COMMERCIAL BUILDING SECTION N-S

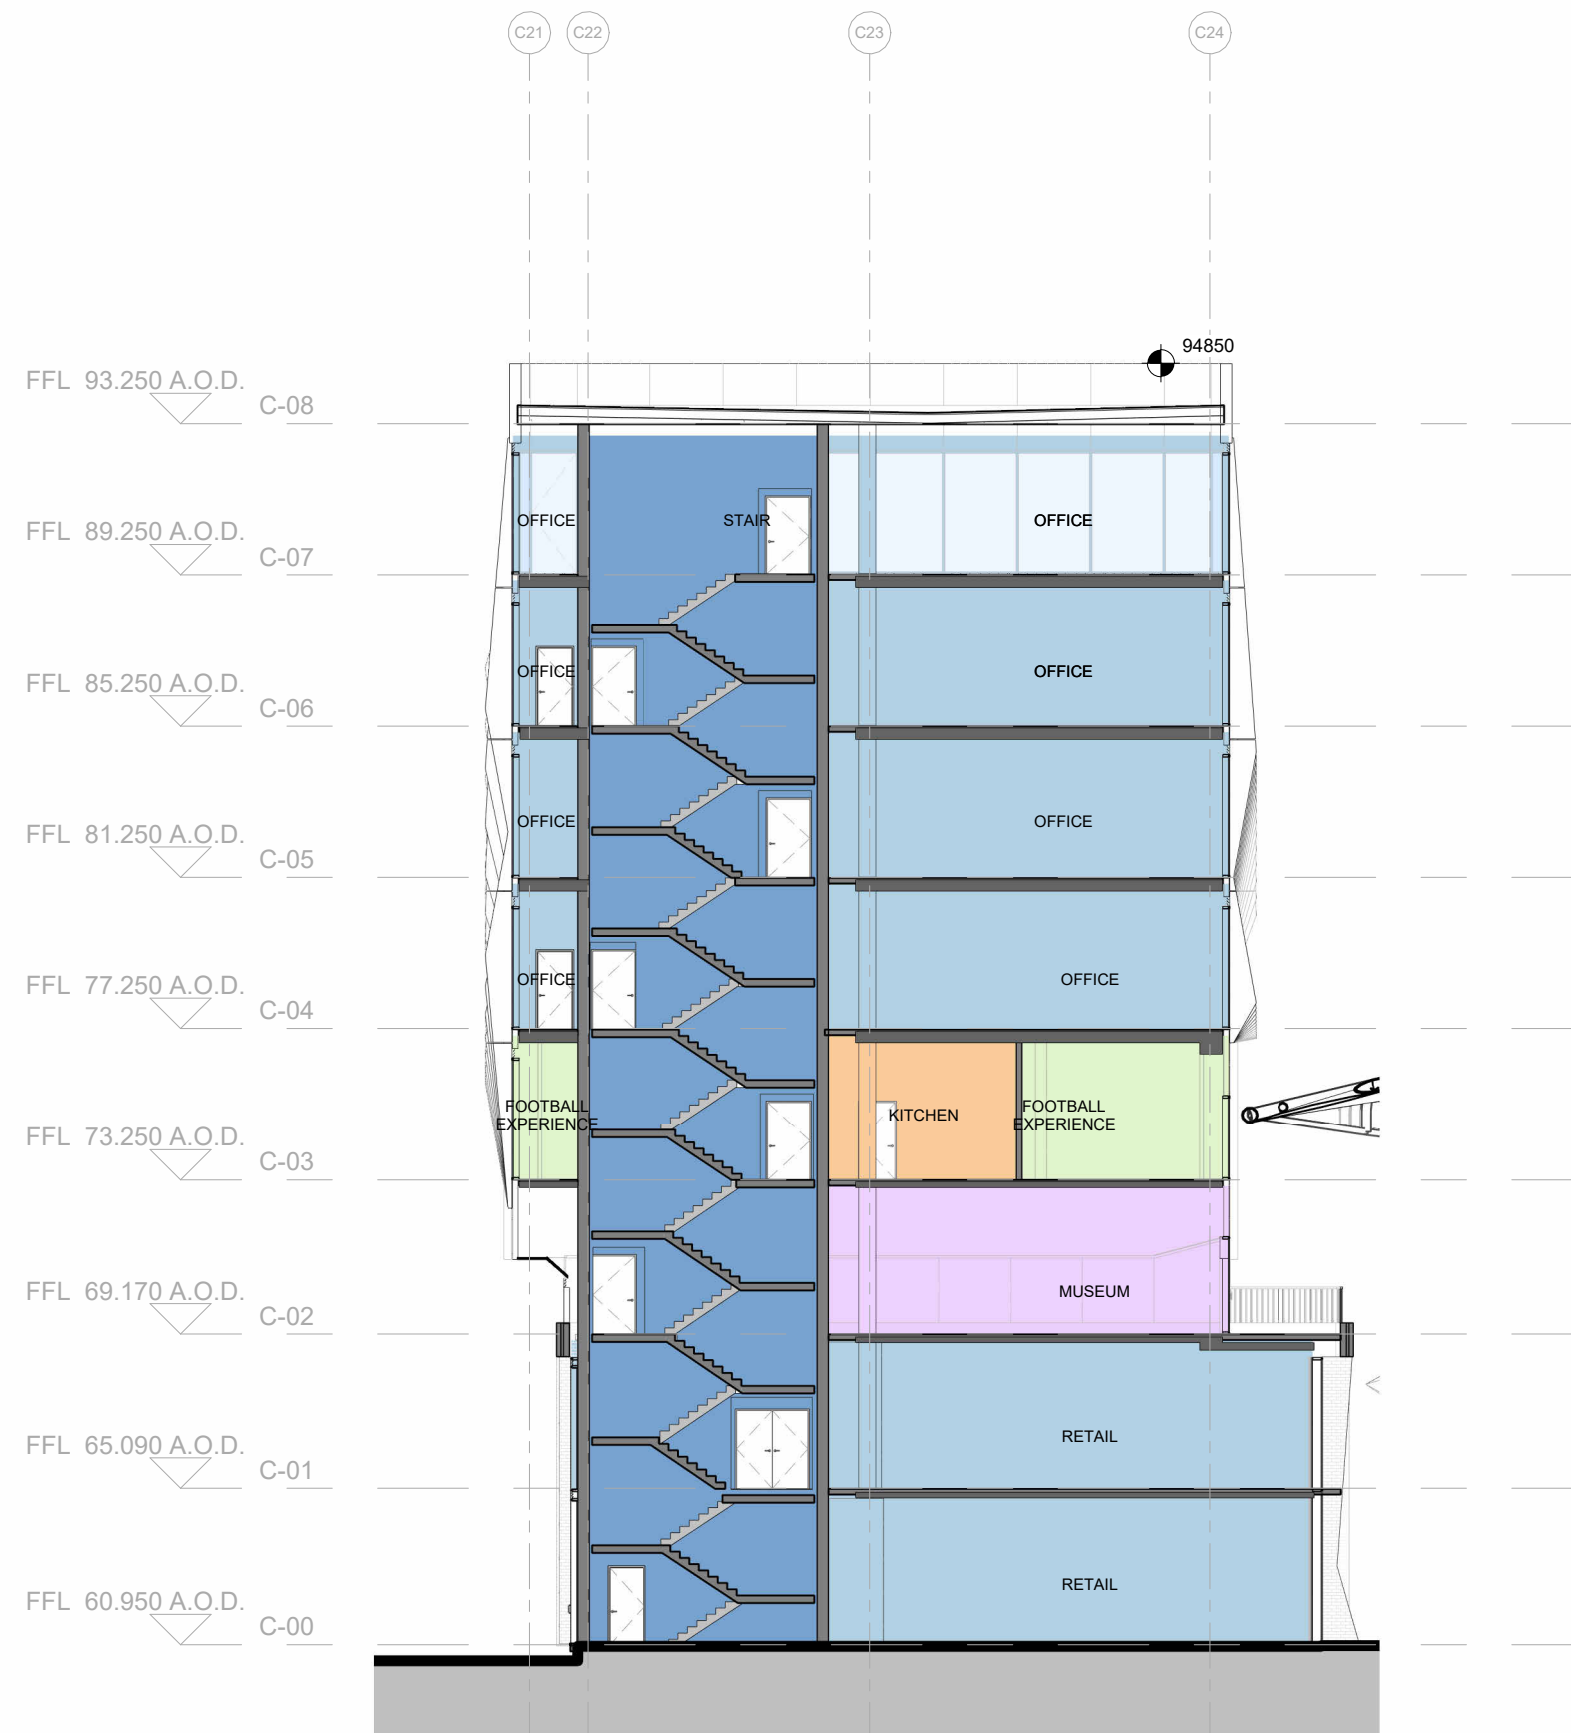

2
1:200
COMMERCIAL BUILDING SECTION E-W

REVISIONS		
REV	DATE	DESCRIPTION
00	28.02.23	ISSUED FOR STAGE 3
01	17.04.23	ISSUED FOR PLANNING

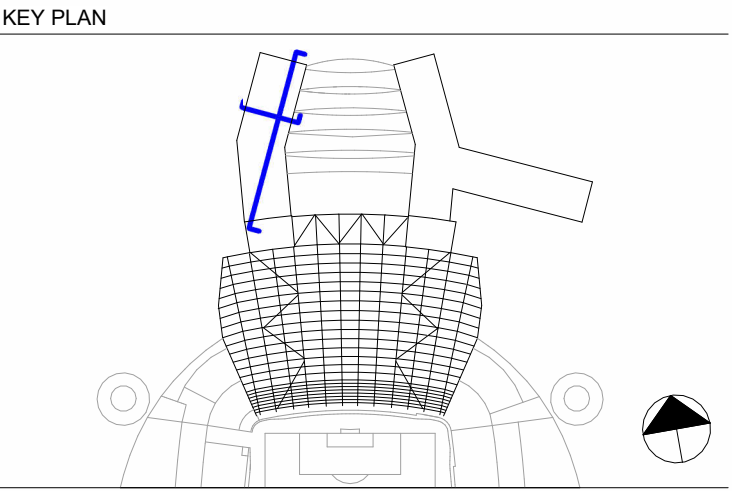

KEY OF USES:

	CIRCULATION
	COMMERCIAL
	FOOD & BEVERAGE DISTRIBUTION
	FOOTBALL EXPERIENCE
	GENERAL STORAGE
	MUSEUM
	PLANT
	SANITARY PROVISION



CLIENT



© COPYRIGHT. ALL RIGHTS RESERVED
THIS WORK IS COPYRIGHT AND CANNOT BE REPRODUCED OR COPIED IN ANY FORM OR BY ANY OTHER MEANS (GRAPHIC, ELECTRONIC OR MECHANICAL INCLUDING PHOTOCOPYING) WITHOUT THE WRITTEN PERMISSION OF POPULOUS ANY LICENSE, EXPRESS OR IMPLIED, TO USE THIS DOCUMENT FOR ANY PURPOSE WHATSOEVER IS RESTRICTED TO THE TERMS OF THE AGREEMENT OR IMPLIED AGREEMENT BETWEEN POPULOUS AND THE INSTRUCTING PARTY.
USE FIGURED DIMENSIONS IN PREFERENCE TO SCALED. CHECK ALL DIMENSIONS ON SITE BEFORE FABRICATION OR SETTING OUT.

ARCHITECT
POPULOUS®
14 BLADES COURT | DEODAR ROAD | LONDON | SW15 2NU | UNITED KINGDOM
TELEPHONE +44 (0)20 8874 7666 FACSIMILE +44 (0)20 8874 7470
ALL PRODUCTION & INTELLECTUAL PROPERTY RIGHTS RESERVED © POPULOUS 2009

PROJECT NAME
MCFC NORTH EXPANSION

DRAWING TITLE
PROPOSED COMMERCIAL BUILDING SECTIONS N-S & E-W

STATUS		RIBA STAGE			PROJECT NO.		
S2		3			4348		
DATE				SCALE		SIZE	
28/02/23				1 : 200		A1	
DRAWN		CHECKED		APPROVED			
CA		CF		MT			
PROJECT	ORIGIN	ZONE	LEVEL	TYPE	ROLE	DRAWING	REV
NSE-POP-CM- ZZ-DR- A - 000245							01