



- NOTES:
1. REFER TO GENERAL CIVIL NOTES DRAWING REN-BGE-C-GEN-005
 2. THESE DRAWINGS SHALL BE READ IN CONJUNCTION WITH THE LANDSCAPE ARCHITECTS DRAWINGS AND STRUCTURAL ENGINEERS DRAWINGS OF THE L SHAPED CANTILEVER WALL.
 3. REFER TO LARGER SECTION ON CIVIL DRAWING 026.

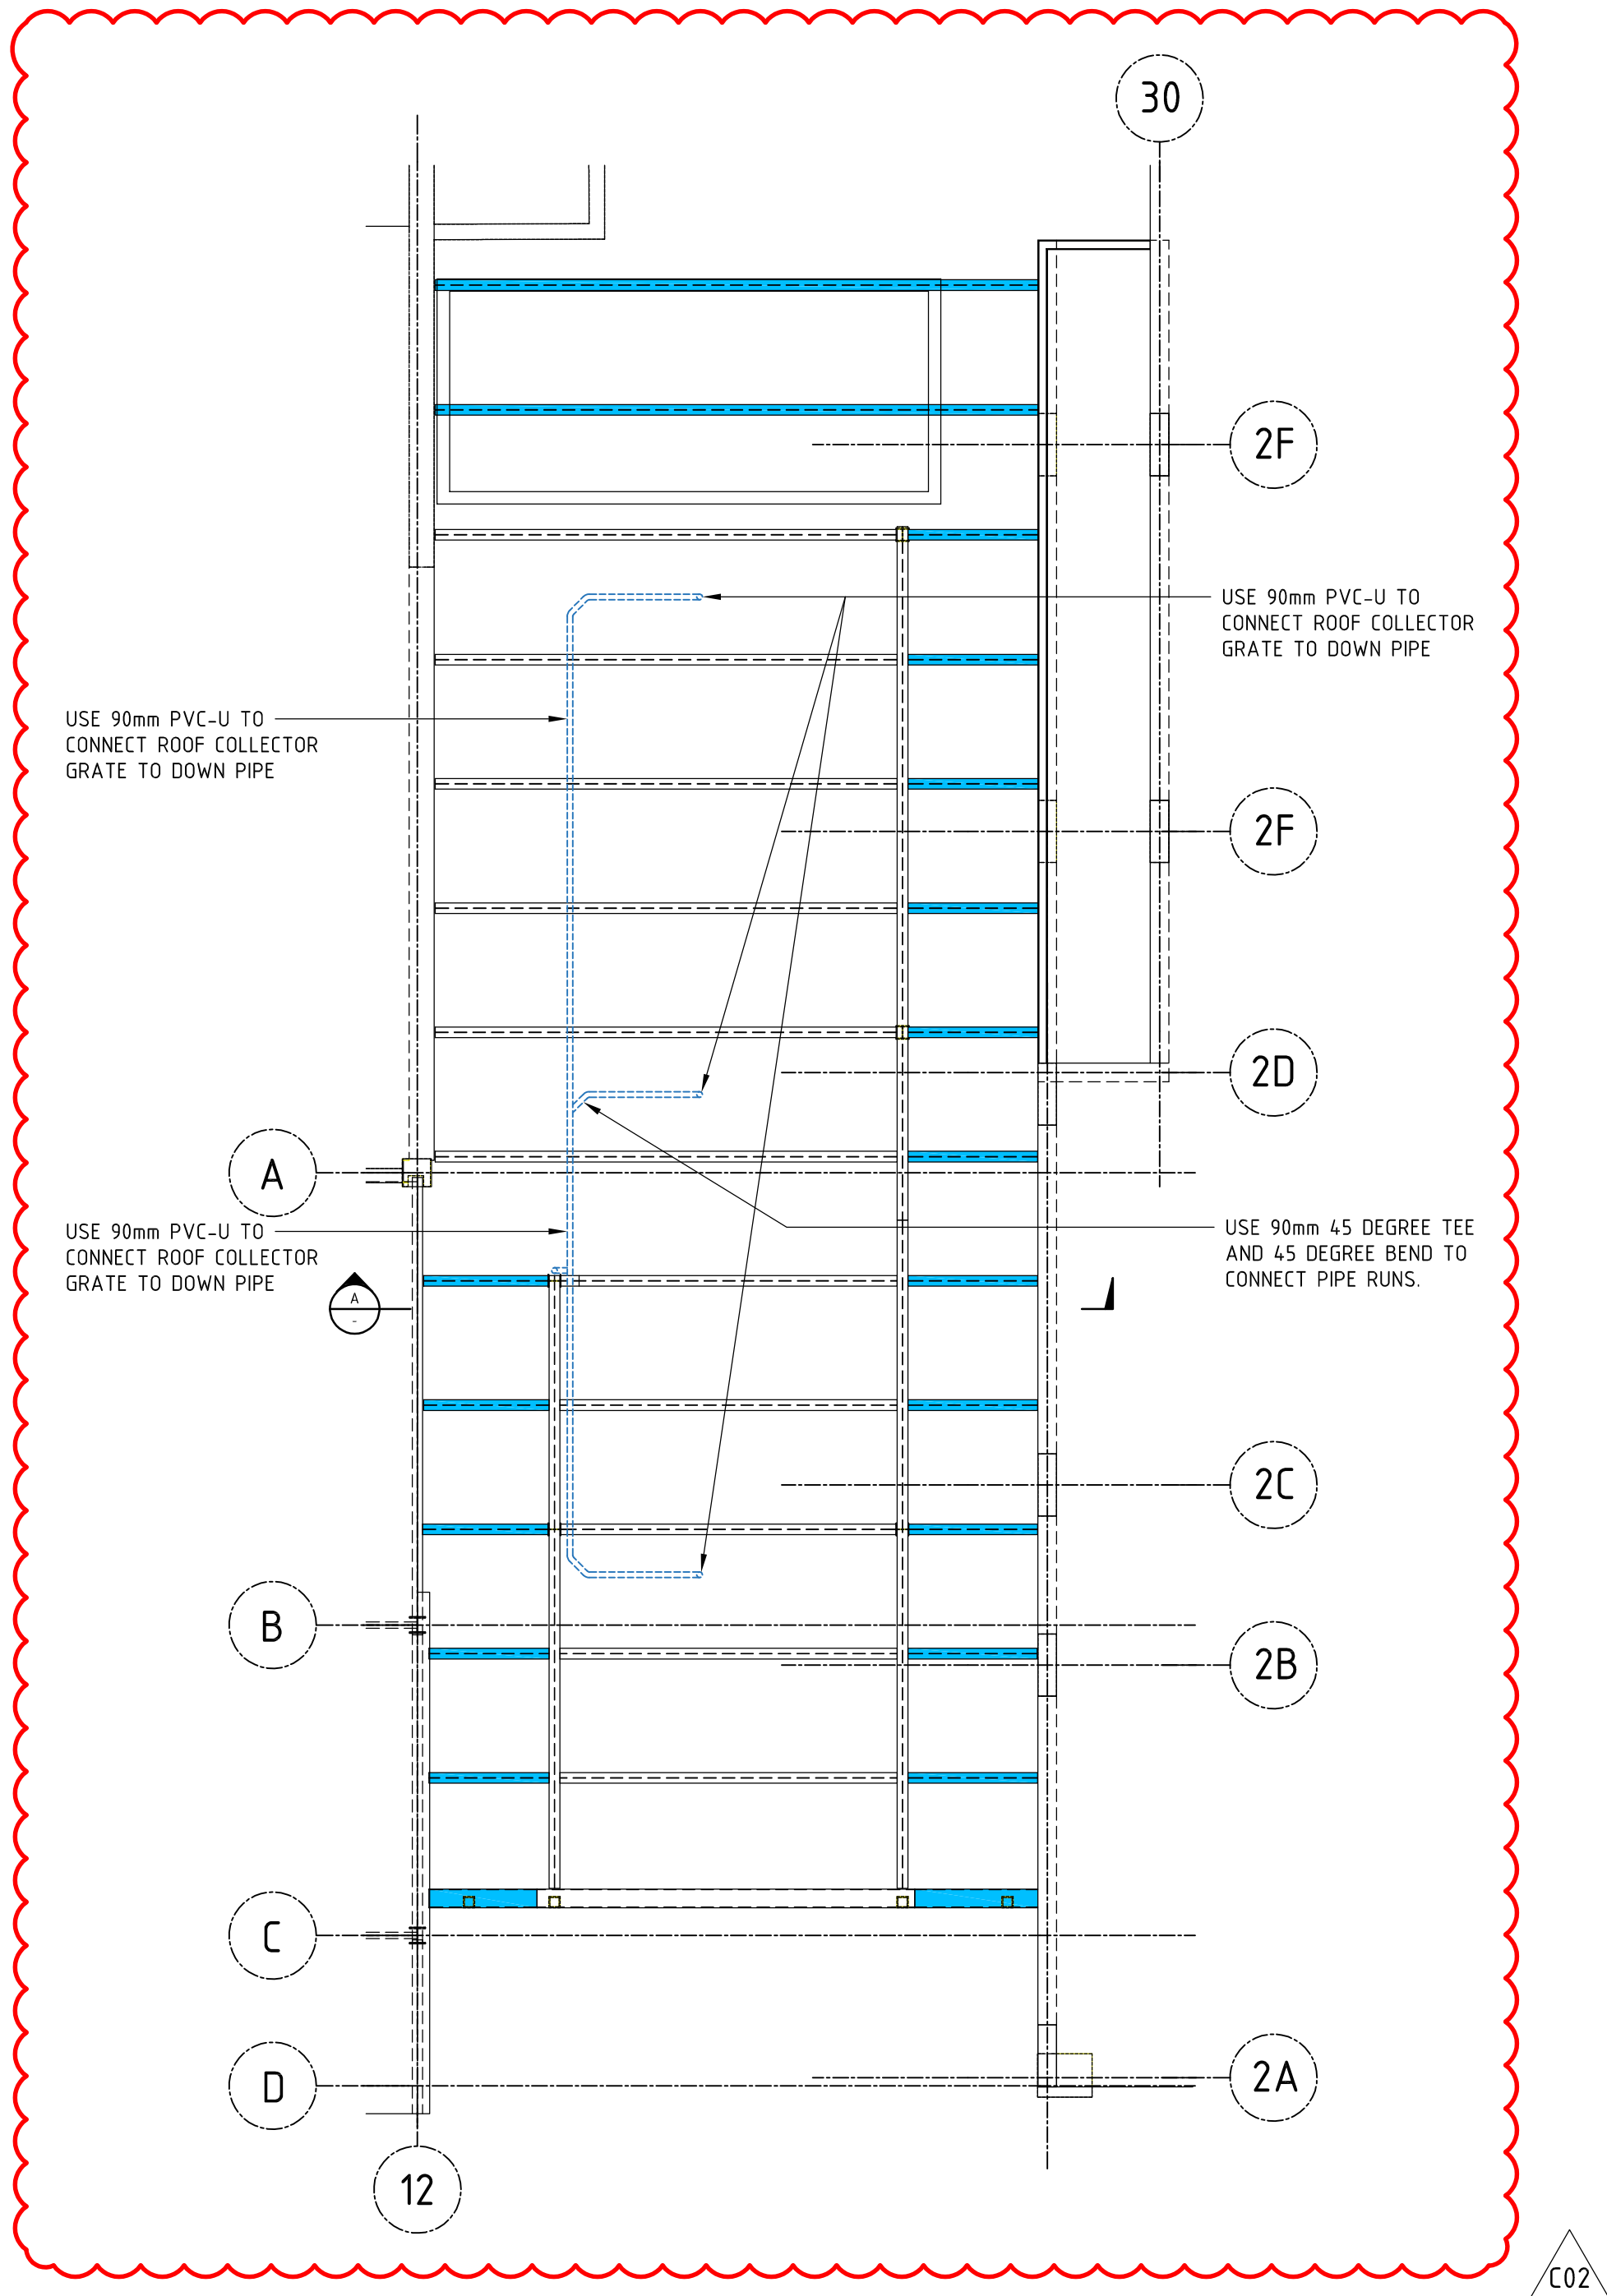

PLAN VIEW OF SERVICE YARD RAMP SLOT DRAIN
SCALE 1:50

LEGEND:
CONSTRUCTION PHASE 2

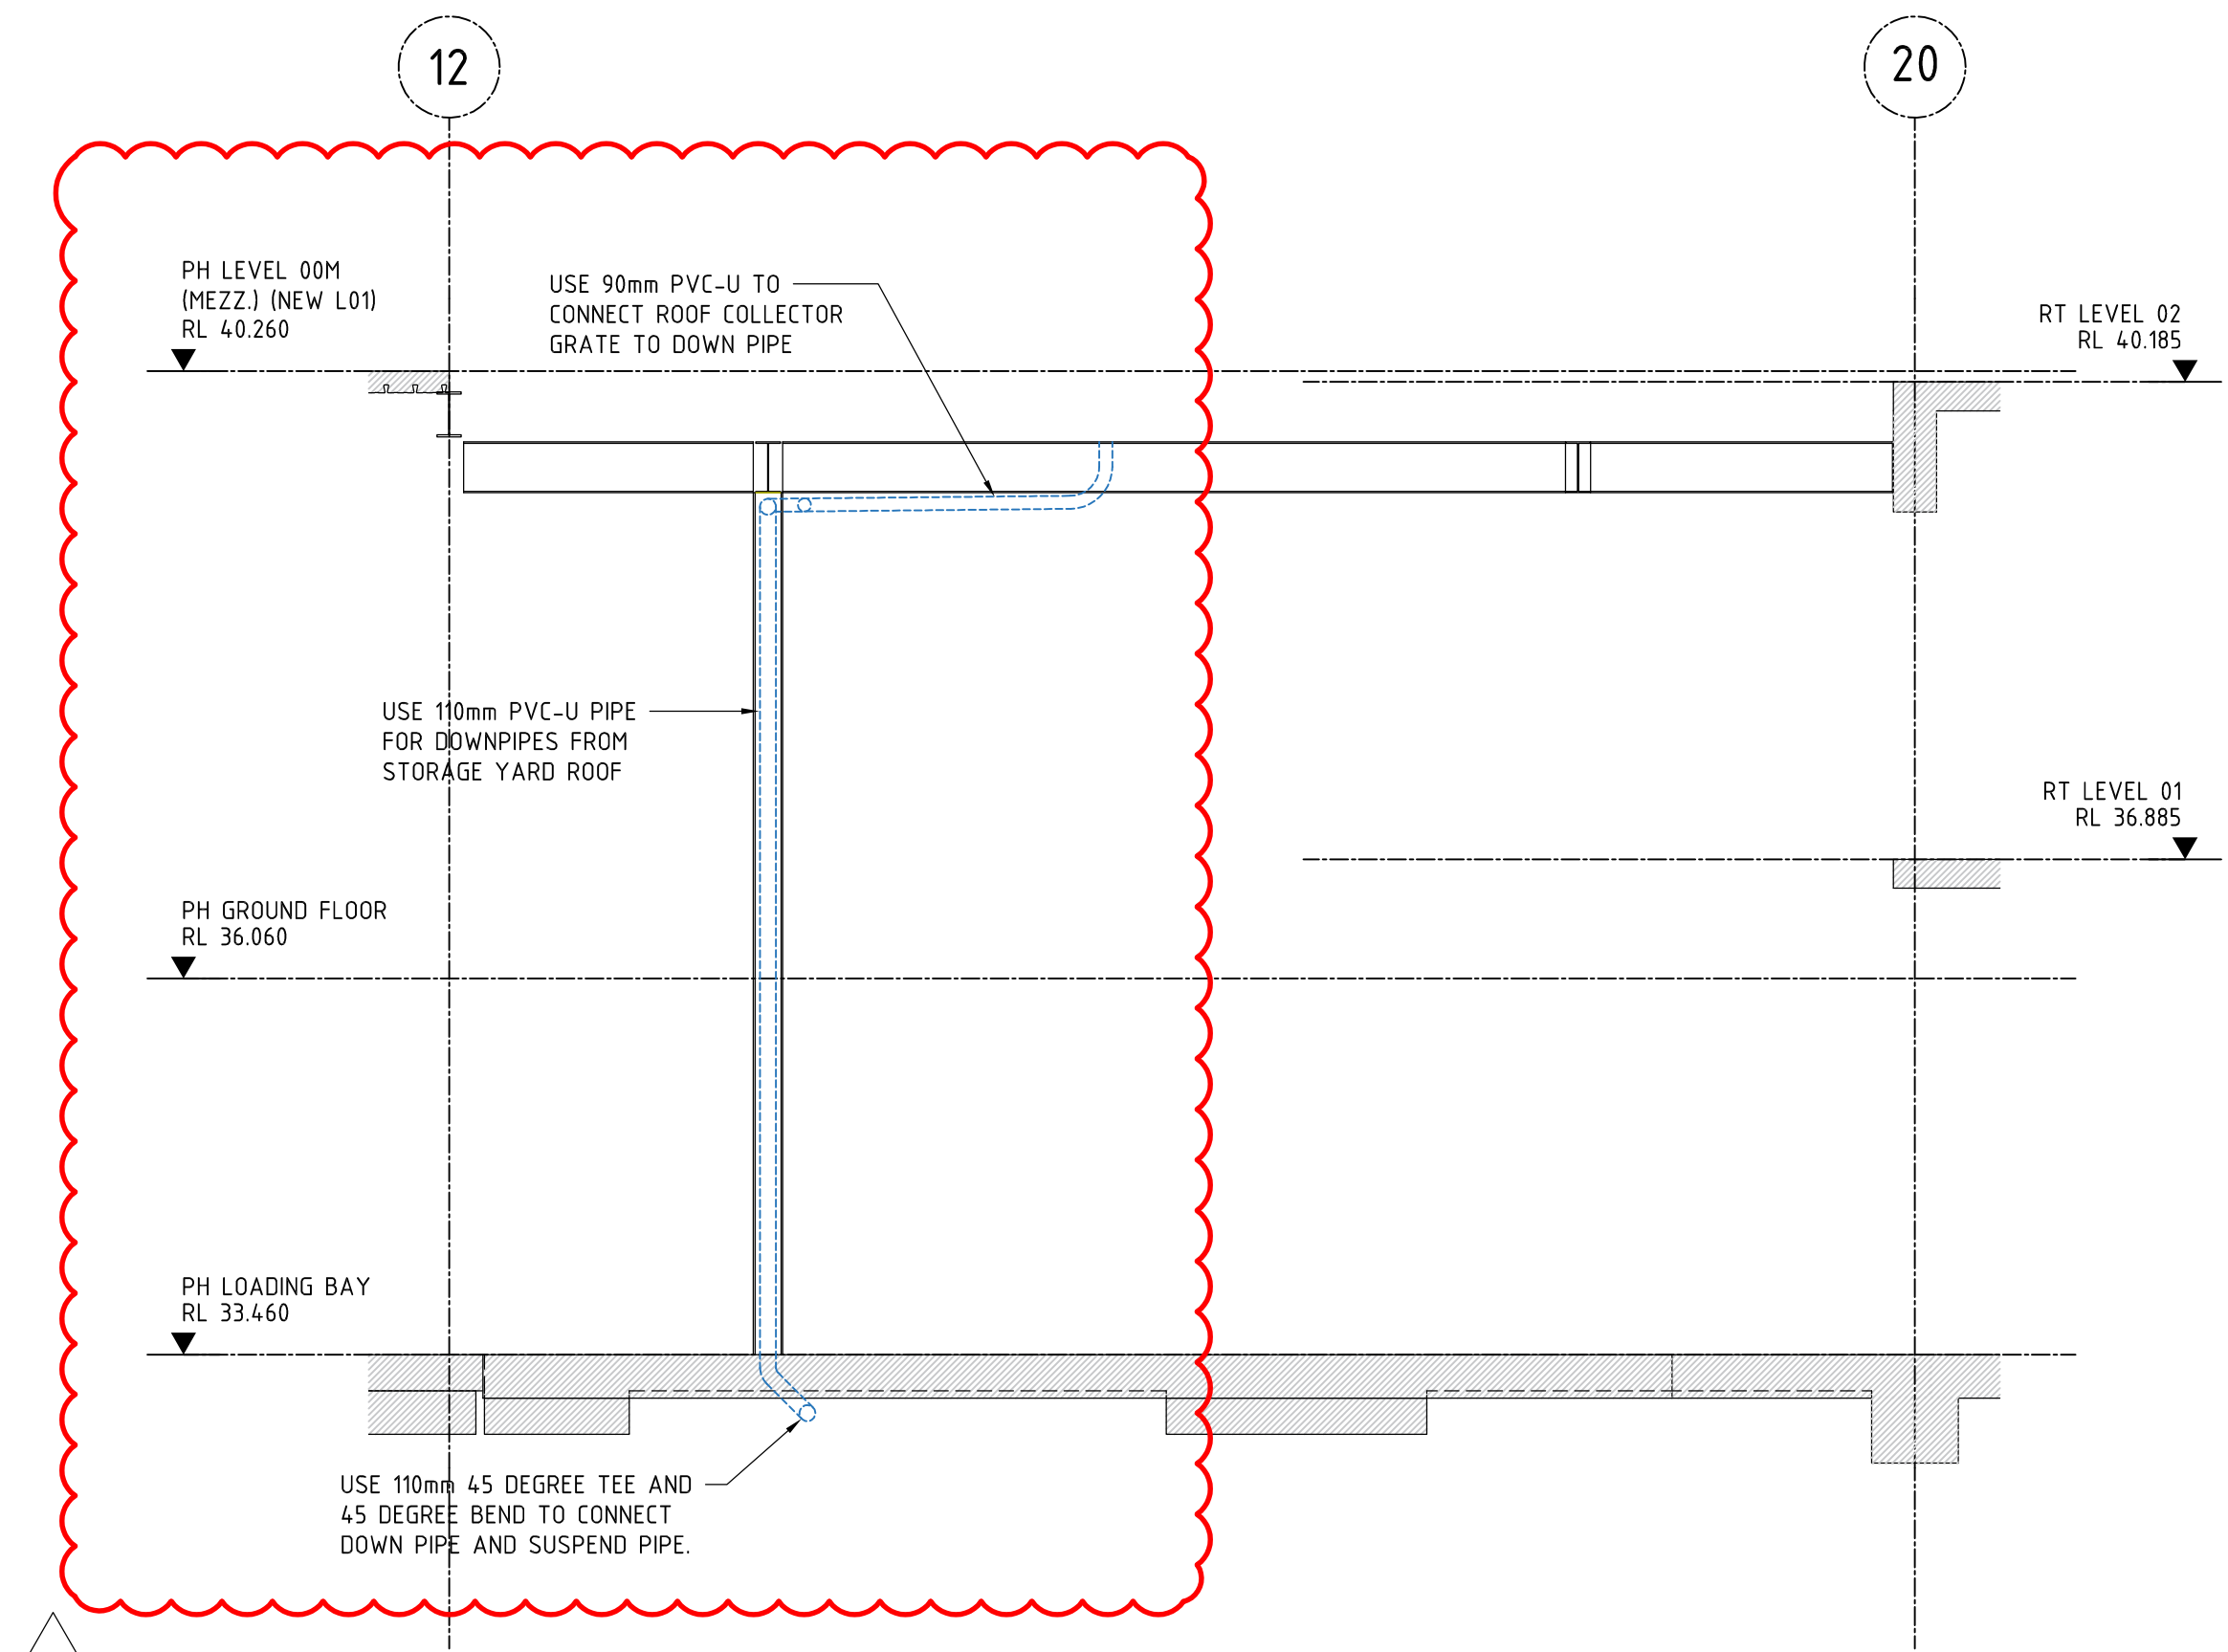

SECTION A-A
SCALE 1:30

C02	15.11.2022	UPDATED FOLLOWING COORDINATION	XM
C01	24.10.2022	ISSUED FOR CONSTRUCTION	EG
P00	19.07.2022	DRAWING FOR SERVICE YARD ROOF DRAINAGE	EG
REV	DATE	DESCRIPTION	RVD
REVISIONS			
CLIENT			
PROPERTY ALLIANCE GROUP LTD		ALLIANCE	
London Office — 163 Tower Bridge Road, London SE1 3LW P / +44 (0) 7999 968 245 E / info@bgeeng.com bgeeng.com —			
PROJECT			
RENAISSANCE			
CIVIL			
GENERAL			
STATUS			
ISSUED FOR CONSTRUCTION			
DRAWN	DESIGNED	CHECKED	APPROVED
JW	EG	MM	EG
DATUM	GRID	SCALE	
OSGB36	BNG	NTS	AT A1 SIZE
TITLE			
PROPOSED DRAINAGE - UPPER LEVEL DRAINAGE DETAILS - SHEET 3			
PROJECT No		DRAWING No	
L20081		REN-BGE-C-GEN-064	
		REV	
		C02	