
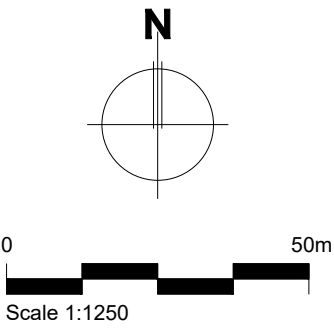


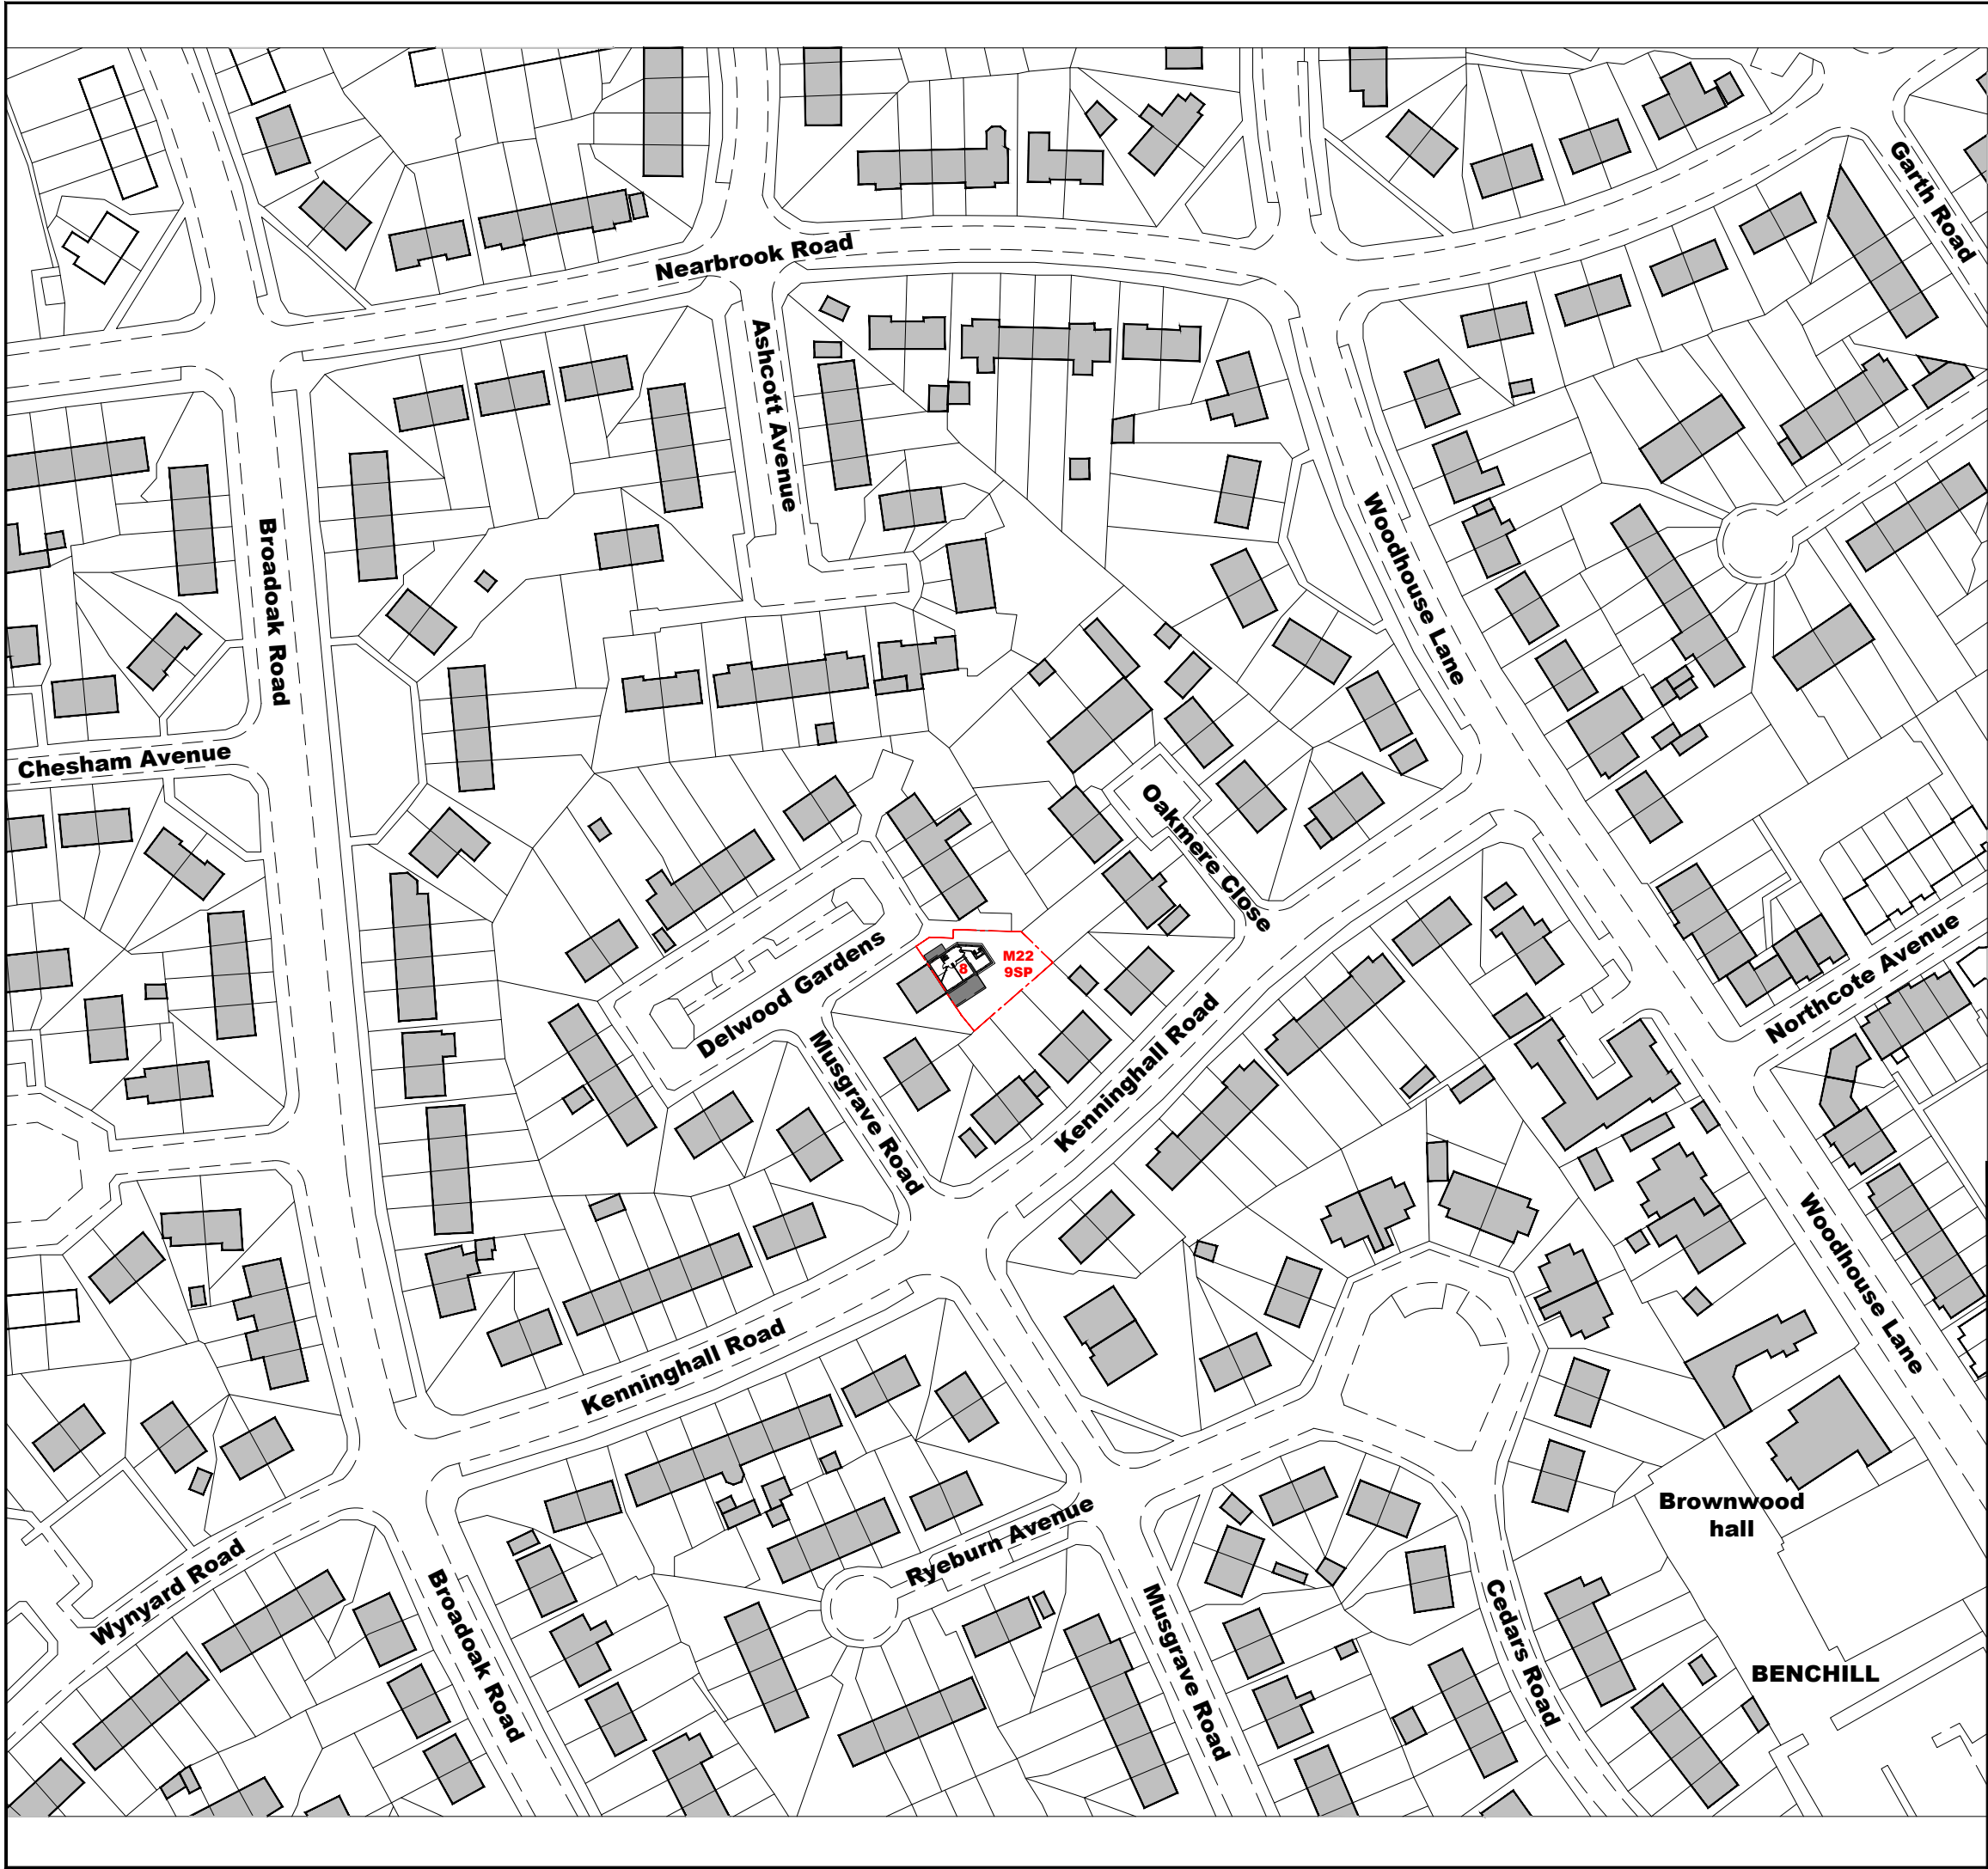

01	AMENDED TO SUIT COMMENTS	B.S.	06.03.23
REV. No.	MODIFICATIONS	DRAWN	DATE

Drn: IDS	Date: 25.11.22	Scale:
Chkd: RL	Date: 25.11.22	1:1250@A3

Project Title:
8 DELWOOD GARDENS, M22 9SP

Drawing Title:
SITE LOCATION PLAN



Drg. No.: IDS-405-SP-005	Rev.: 01
-----------------------------	-------------