
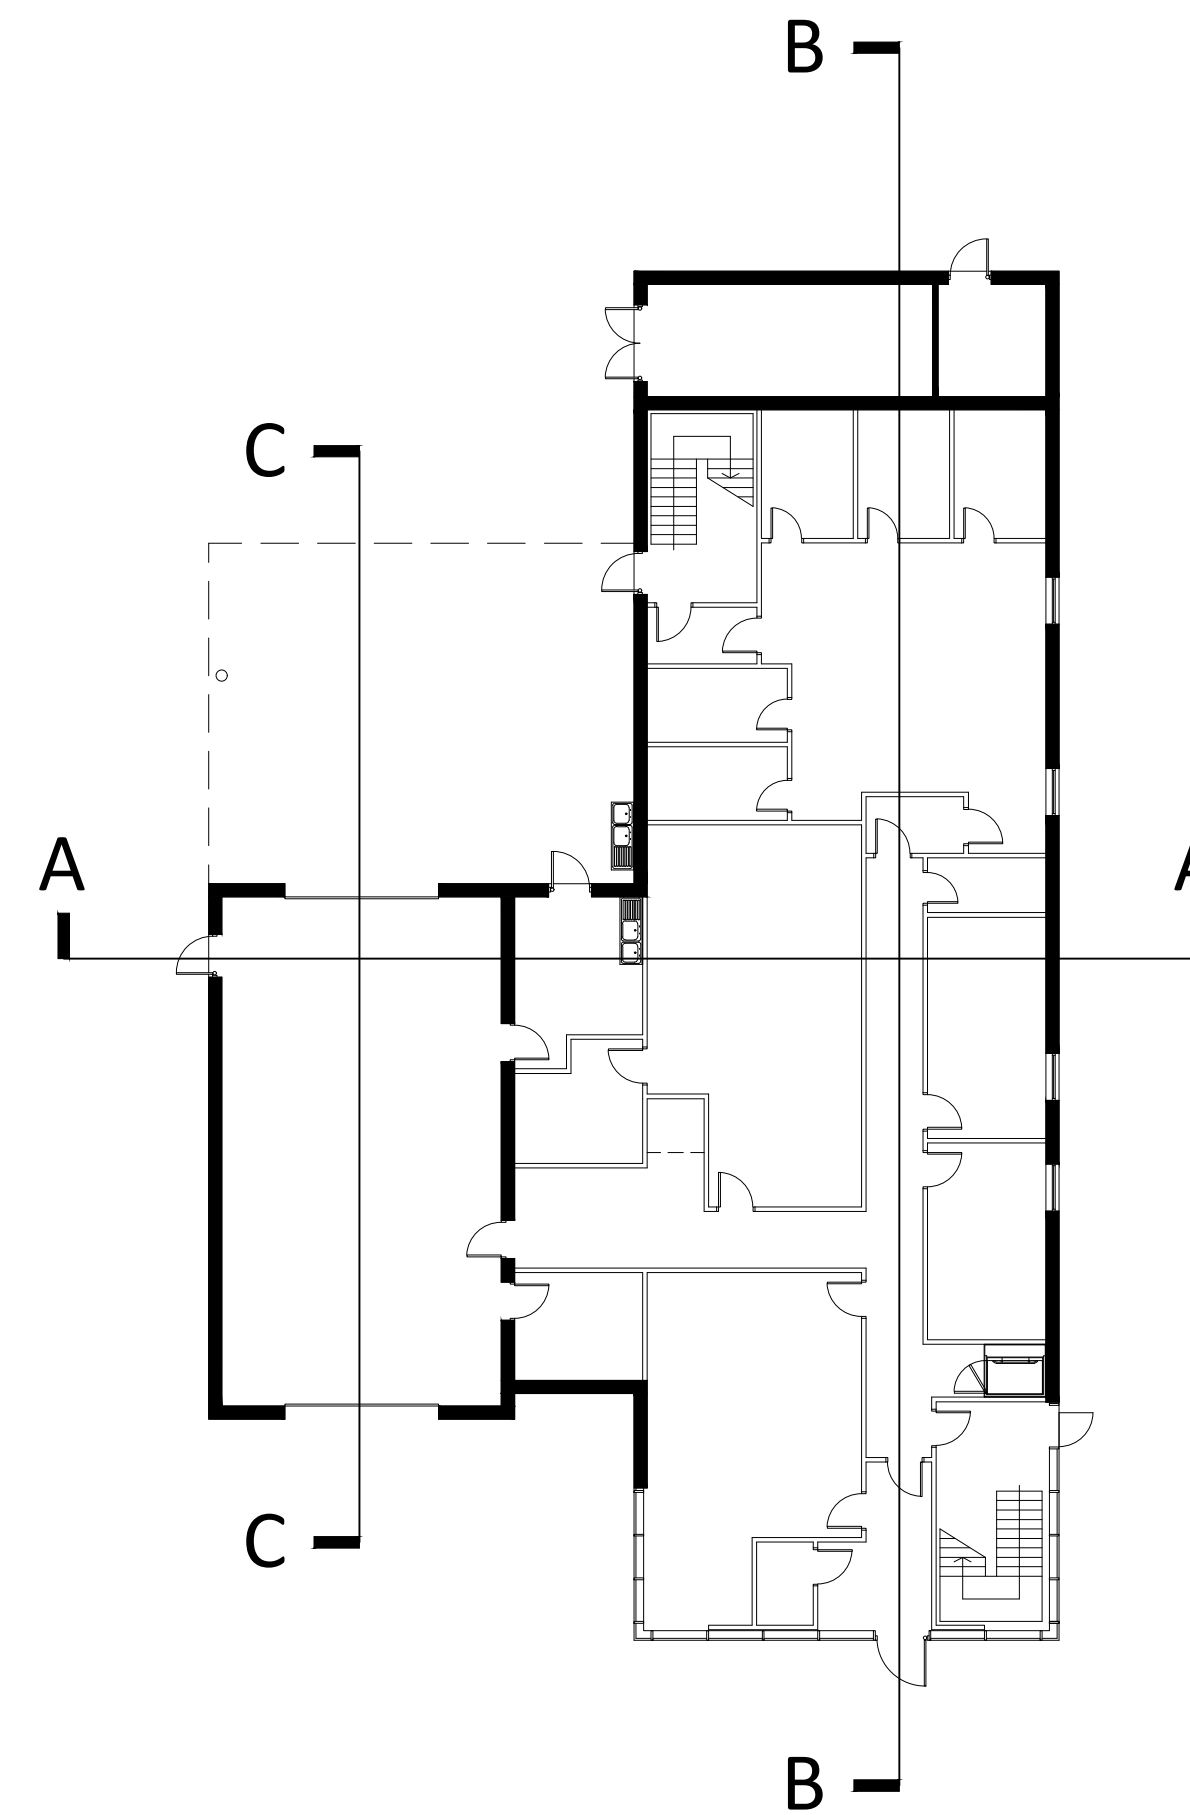
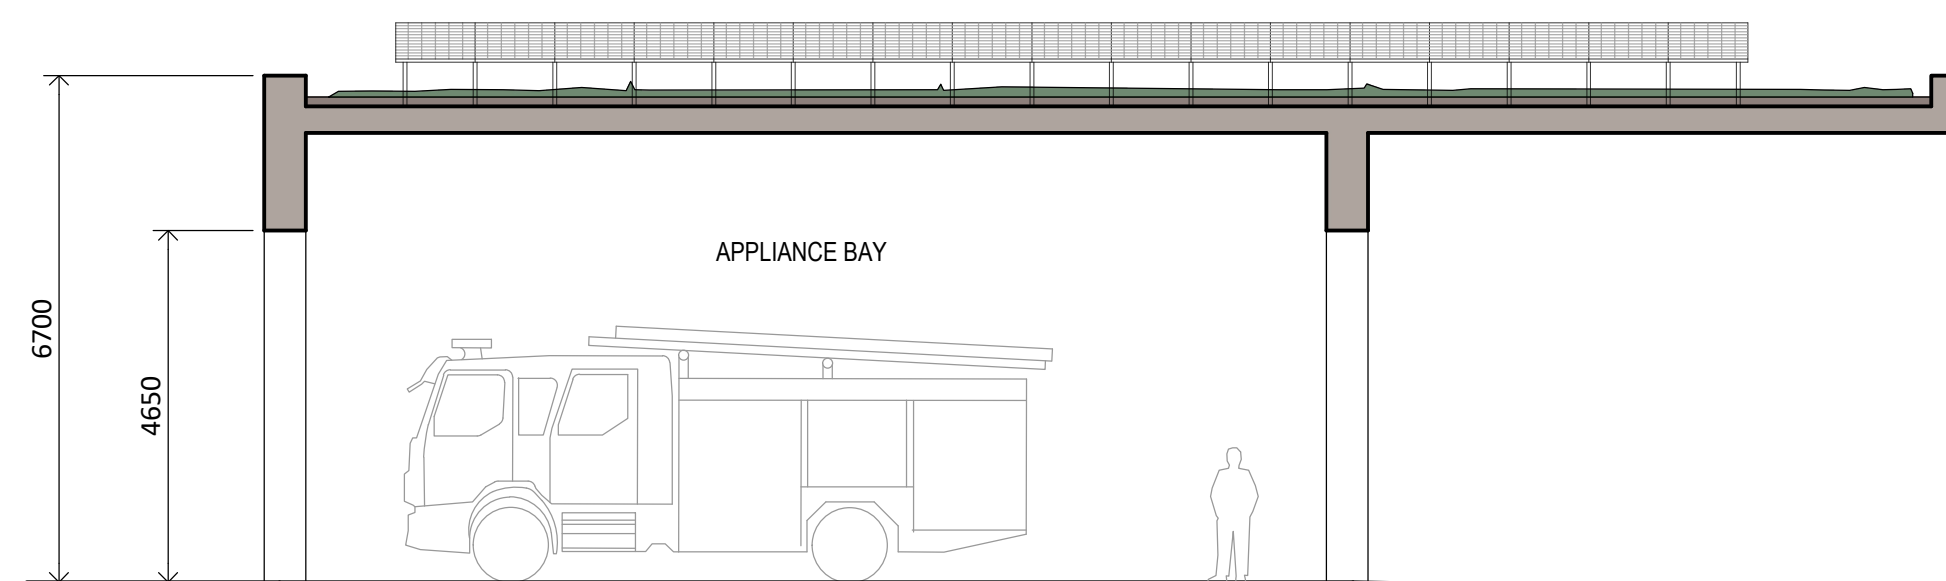
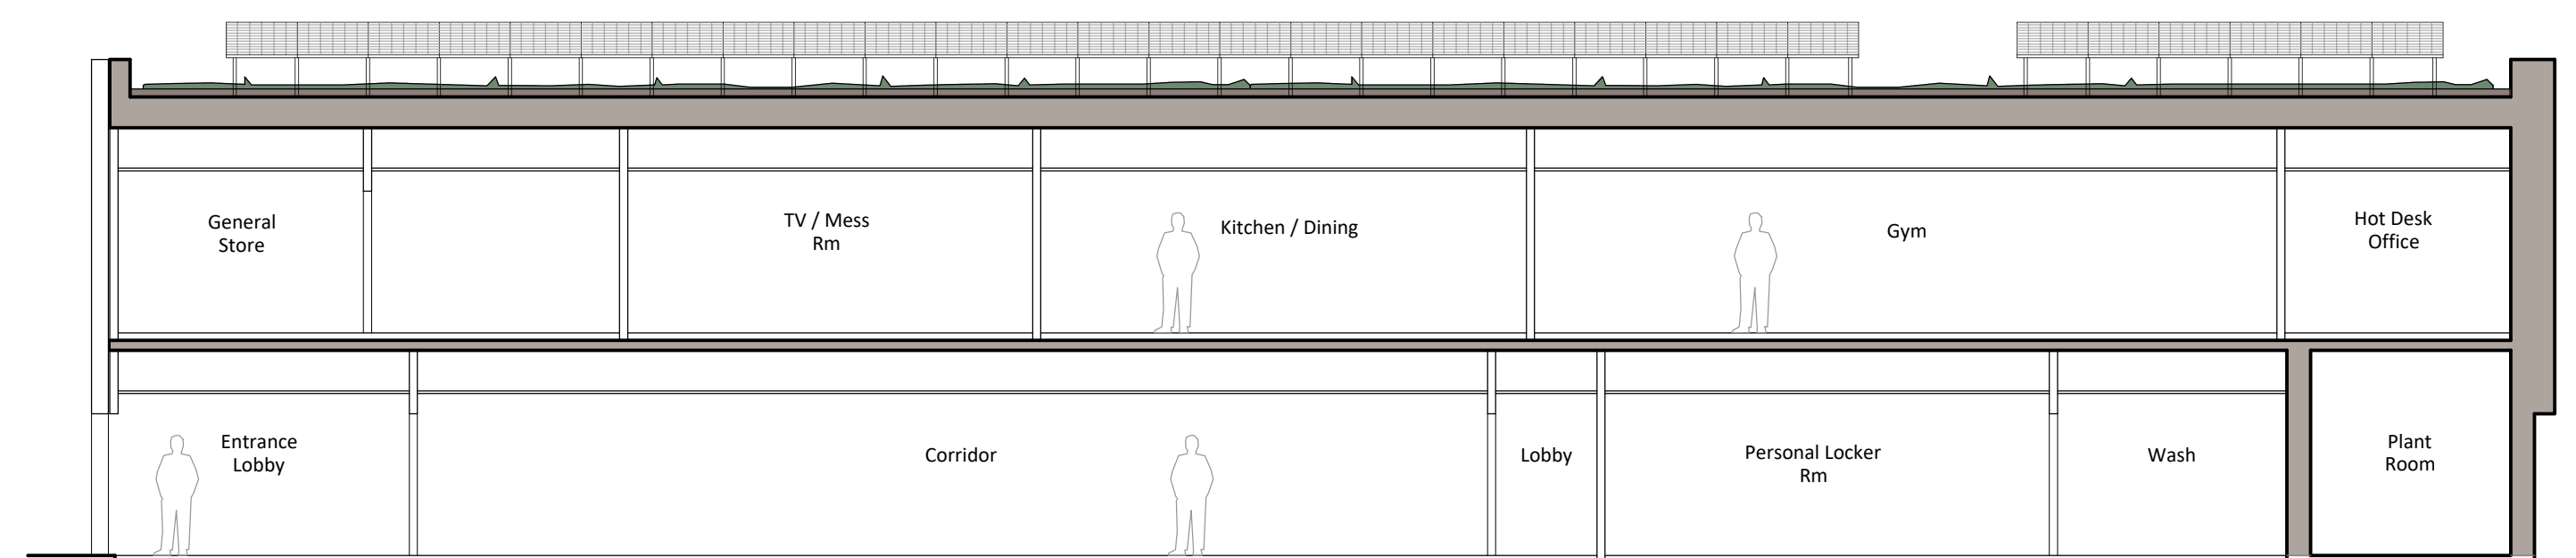


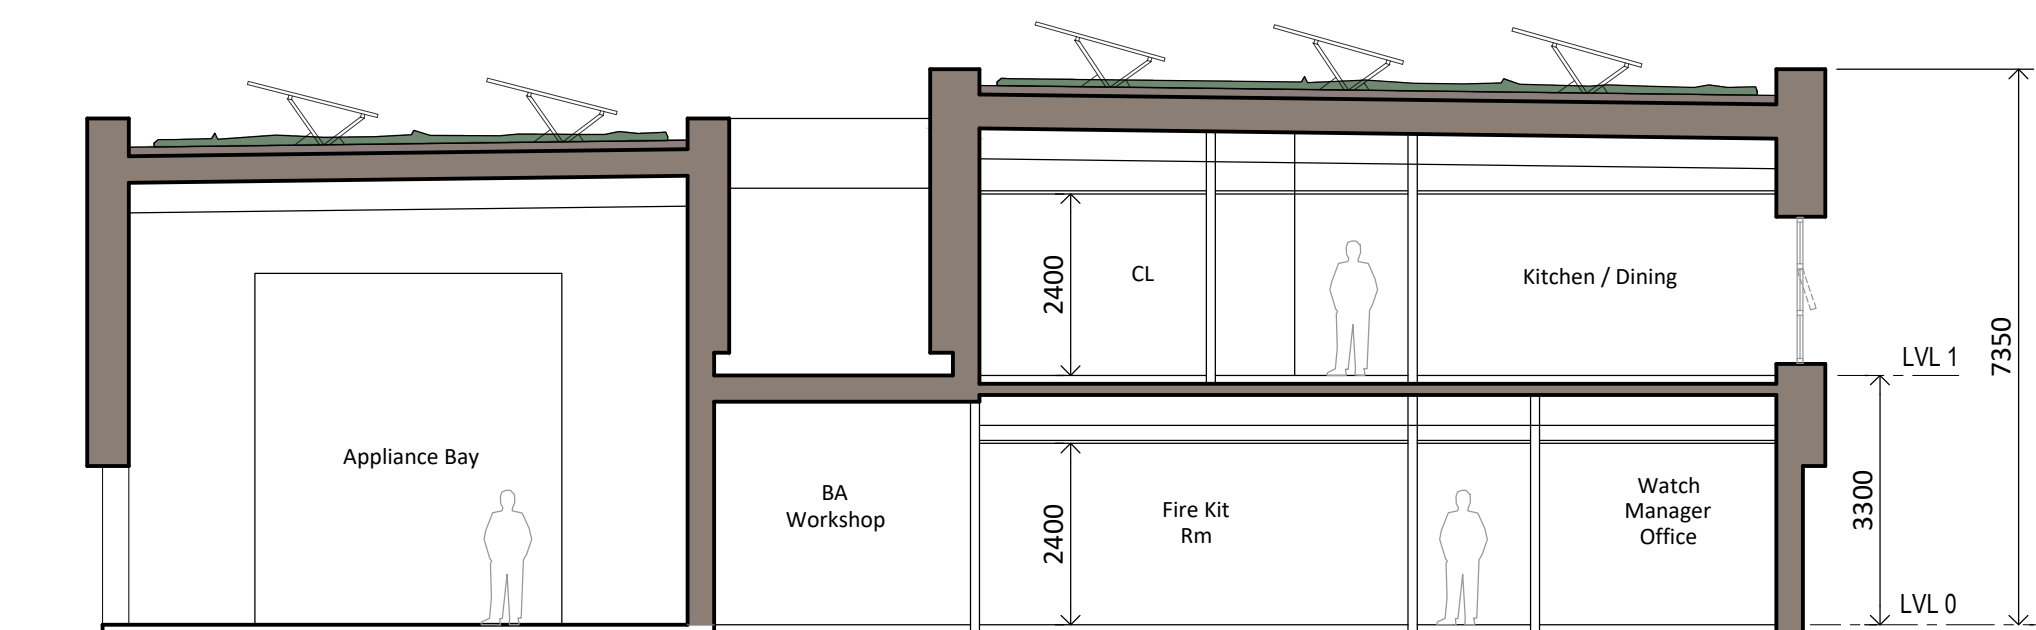

status			
PLANNING			
This drawing is copyright Bradshaw Gass & Hope LLP and is not to be copied, reproduced or re-distributed either in whole or in part without the prior written permission of the originator. The originator shall have no responsibility for any liability, loss, cost, damage or expense arising from or relating to any use of this document other than for its intended purpose on this project. This drawing shall be used in conjunction with all other relevant drawings, specifications and associated documentation. Any discrepancies, errors or omissions are to be reported to the originator before proceeding with work. All dimensions are to be checked on site by the contractor prior to proceeding with any work.			
Hazard Identification			
ref	hazard		date
P2	PLANT DECK & STAIRCASE ENCLOSURE DELETED. PVS SHOWN	ST	12.04.23
P1	FIRST ISSUE	ST	17.03.23
ref	revision	by	date
BG&H Architects Consulting Engineers Quantity Surveyors		21 Silverwell Street Bolton BL1 1PR t: 01204 526321 email@bgbhbolton.co.uk www.bgbholton.co.uk	
Bradshaw Gass & Hope LLP			
client GREATER MANCHESTER COMBINED AUTHORITY			
project NEW FIRE STATIONS FEASIBILITY STUDIES			
drawing BLACKLEY FIRE STATION PROPOSED BUILDING SECTIONS			
drawn by ST		date MAR 23	
checked by		date	
scale 1:100			A1
dwg no 1978.35.1553			rev P2