


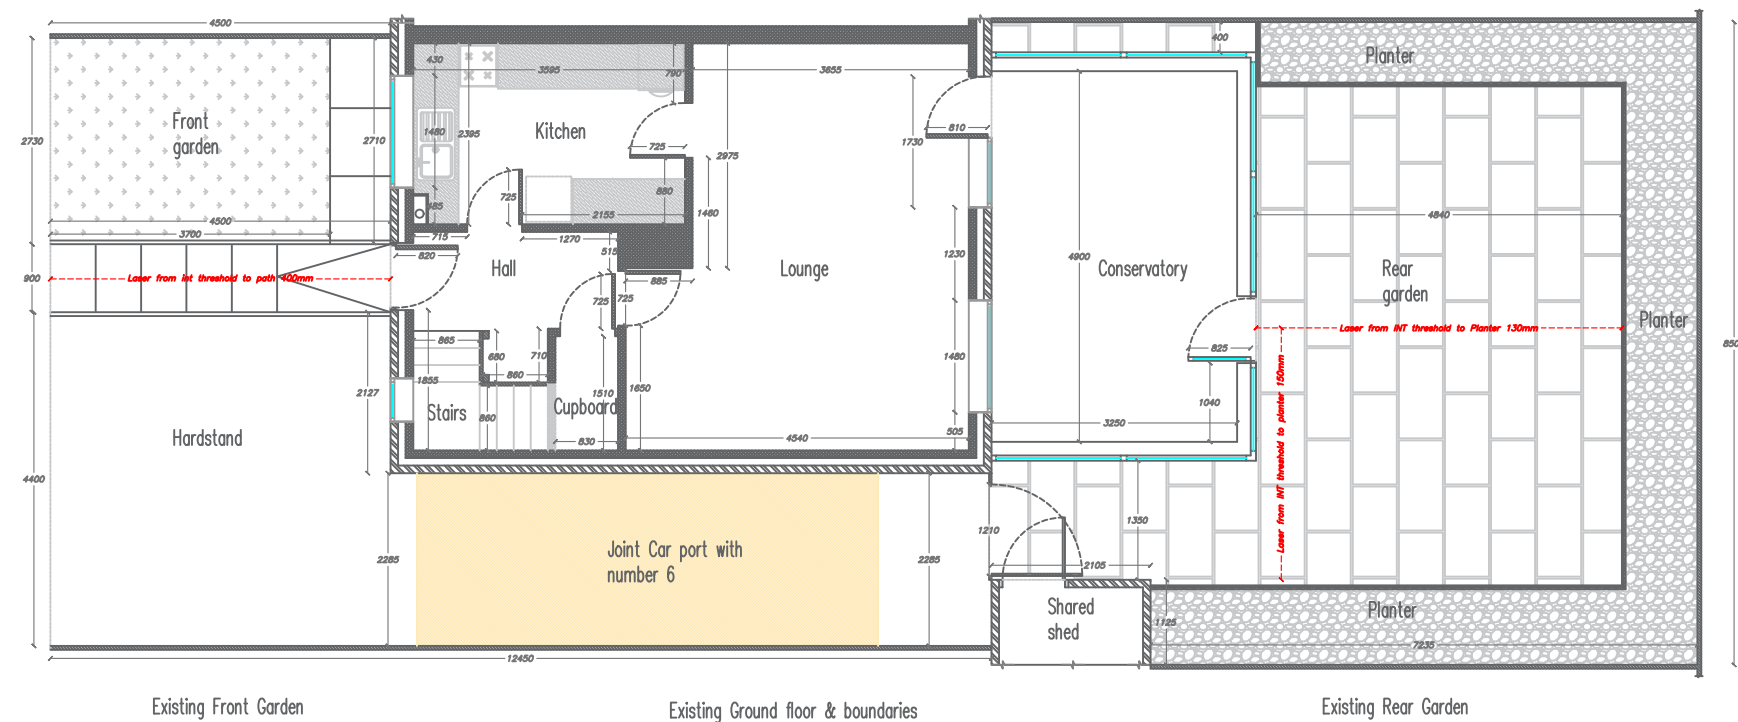

Manchester Equipment & Adaptations Partnership
 Technical Officer Service
 29 Poland St, Unit 1
 Ancoats,
 Manchester,
 M4 6AZ

Applicants name:
 Mohammed Hussain
 Property address:
 8 Walden Close
 Withington
 Manchester
 M14 7ET

Revisions:
 REV SS -

Drawn By:
 Shaun Stephenson
 Scale:
 1:100

Date: 01/08/2022
 Paper Size:
 A3



Manchester
 Equipment &
 Adaptations
 Partnership