


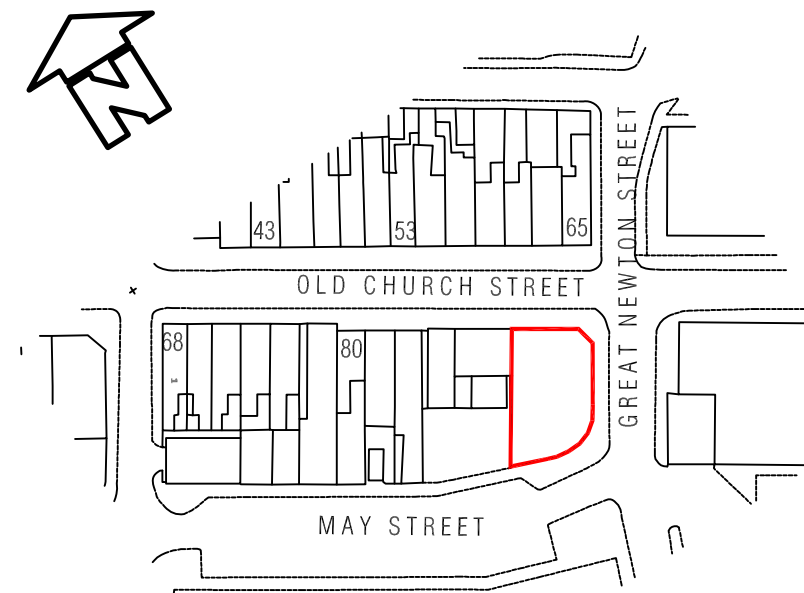

LOCATION PLAN

Scale 1:1250 0 10 30 60 120m

Project 92-96 OLD CHURCH STREET MANCHESTER		
Drawing Title LOCATION PLAN		
Drawing No. 110		
Drawn: ZU	Status: Planning	Date 31.03.2023
Scale @ A3		1:1250
XHAN Consulting 129 Centurion House Deansgate M3 3WR T: 7400012759		

