


SITE ADDRESS: 11 New Cathedral Street, Manchester, M1 1AD

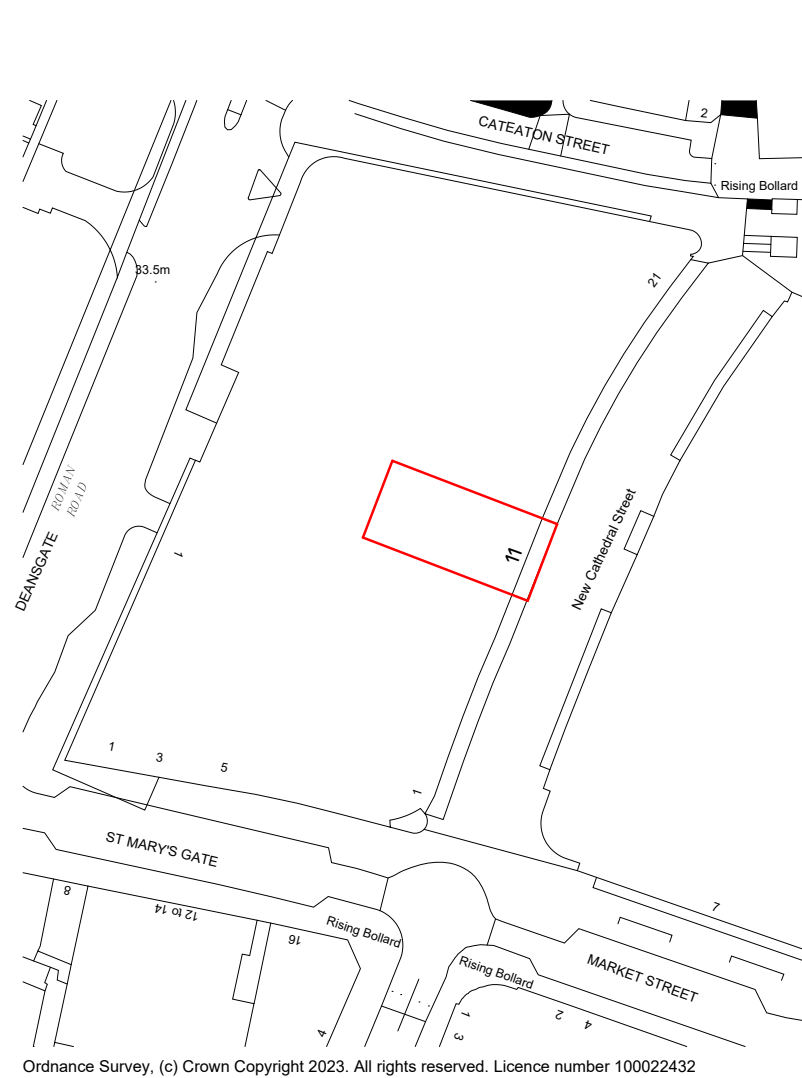

1 Location Plan
1:1250

0m 25m 50m 75m 100m 125m

SCALE BAR 1:1250 @ A1



2 Block Plan
1:500

0m 10m 20m 30m 40m 50m

SCALE BAR 1:500 @ A1

- Do not scale from this drawing, except for planning purposes.
- Check all dimensions on site.
- Subject to survey.
- Subject to site inspection.
- Site boundary lines are indicative only.

-	31.03.23	Planning Issue
Rev	Date	By
Description		
Revision Schedule		

HUGO BOSS

project
BOSS
MANCHESTER CATHEDRAL

title
LOCATION & BLOCK PLAN

sheet number
PL0001

drawing status
PLANNING

contract no.	client ref. HUGO BOSS
scale As indicated @ A1	date MAR 23
drawn by SH	checked by SAC
project no. P23-029	drawing number CGL-XX-00-DR-A-PL0001
revision -	revision -



Level 2 Irongate House
30 Dukes Place
London EC3A 7LP

T: +44 (0) 20 7539 1200
E: hq@cgluk.com
www.cgluk.com