

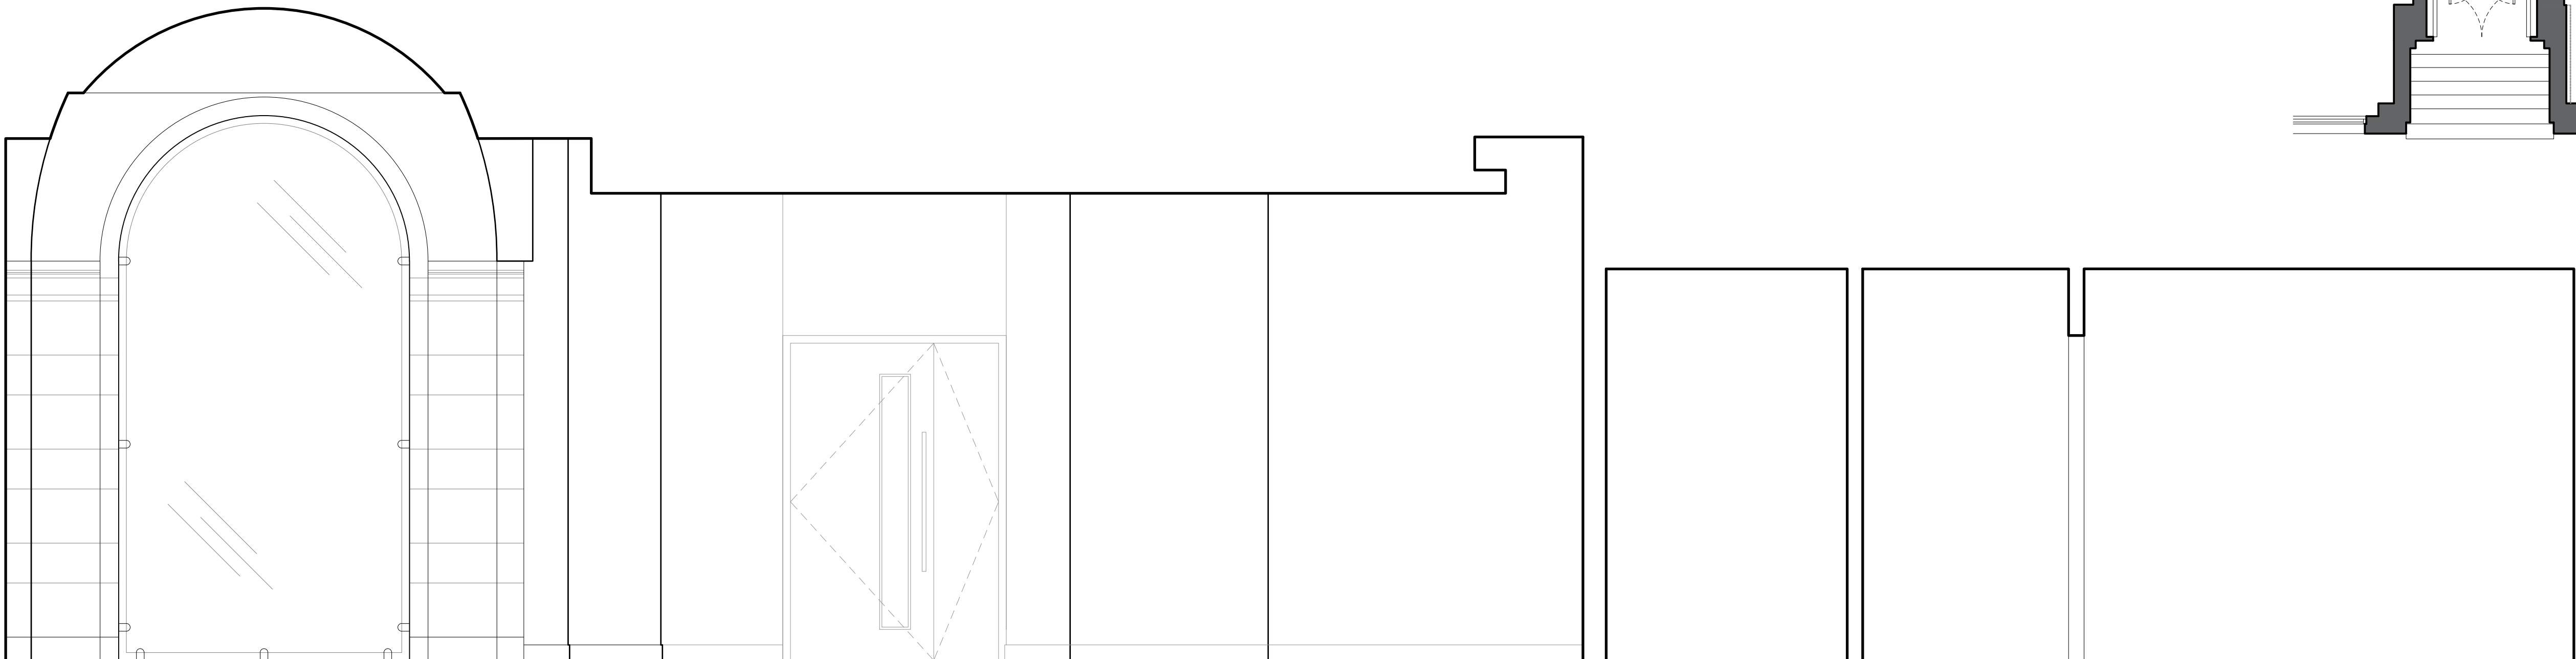


SHIP CANAL HOUSE, MANCHESTER


GROUND FLOOR - EXISTING SECTIONS

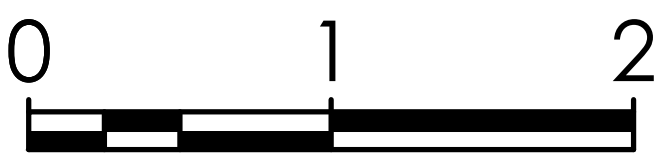

SECTION A-A

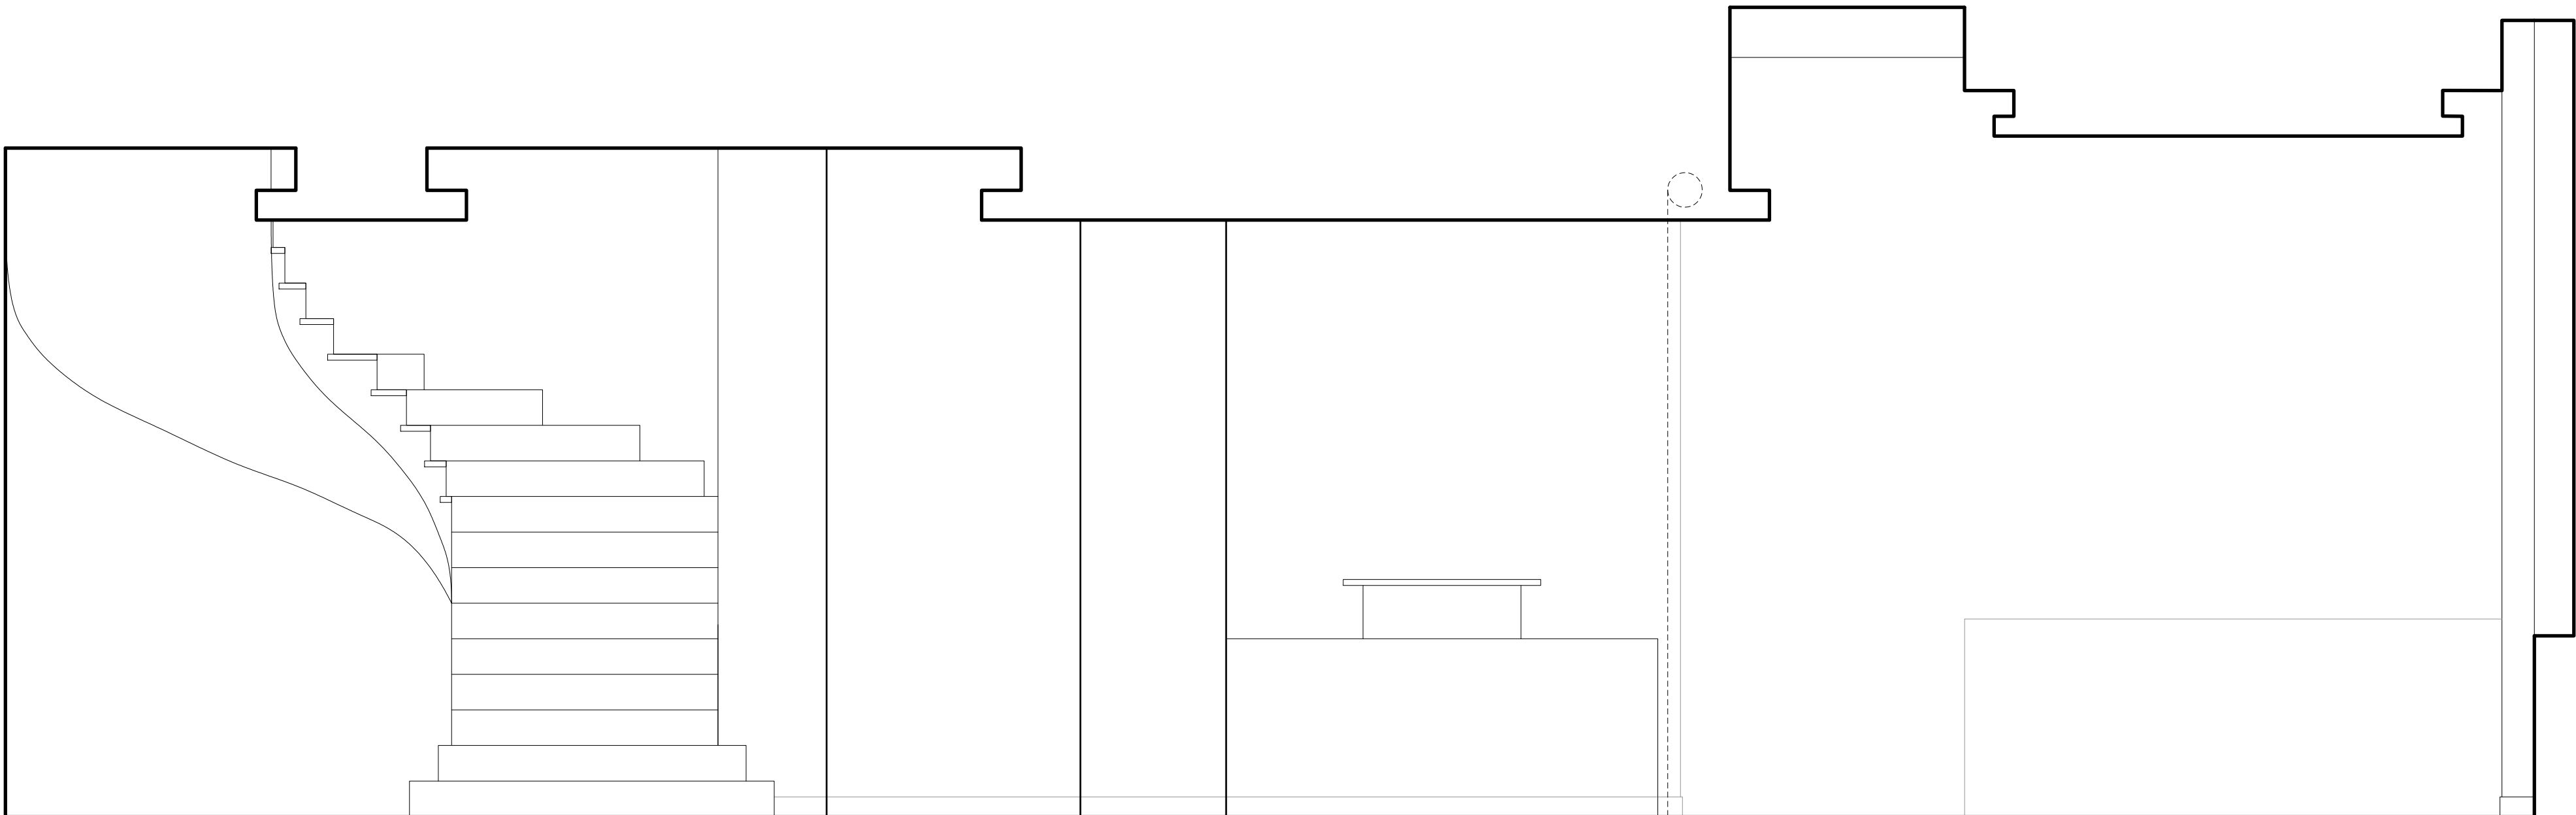

SECTION B-B

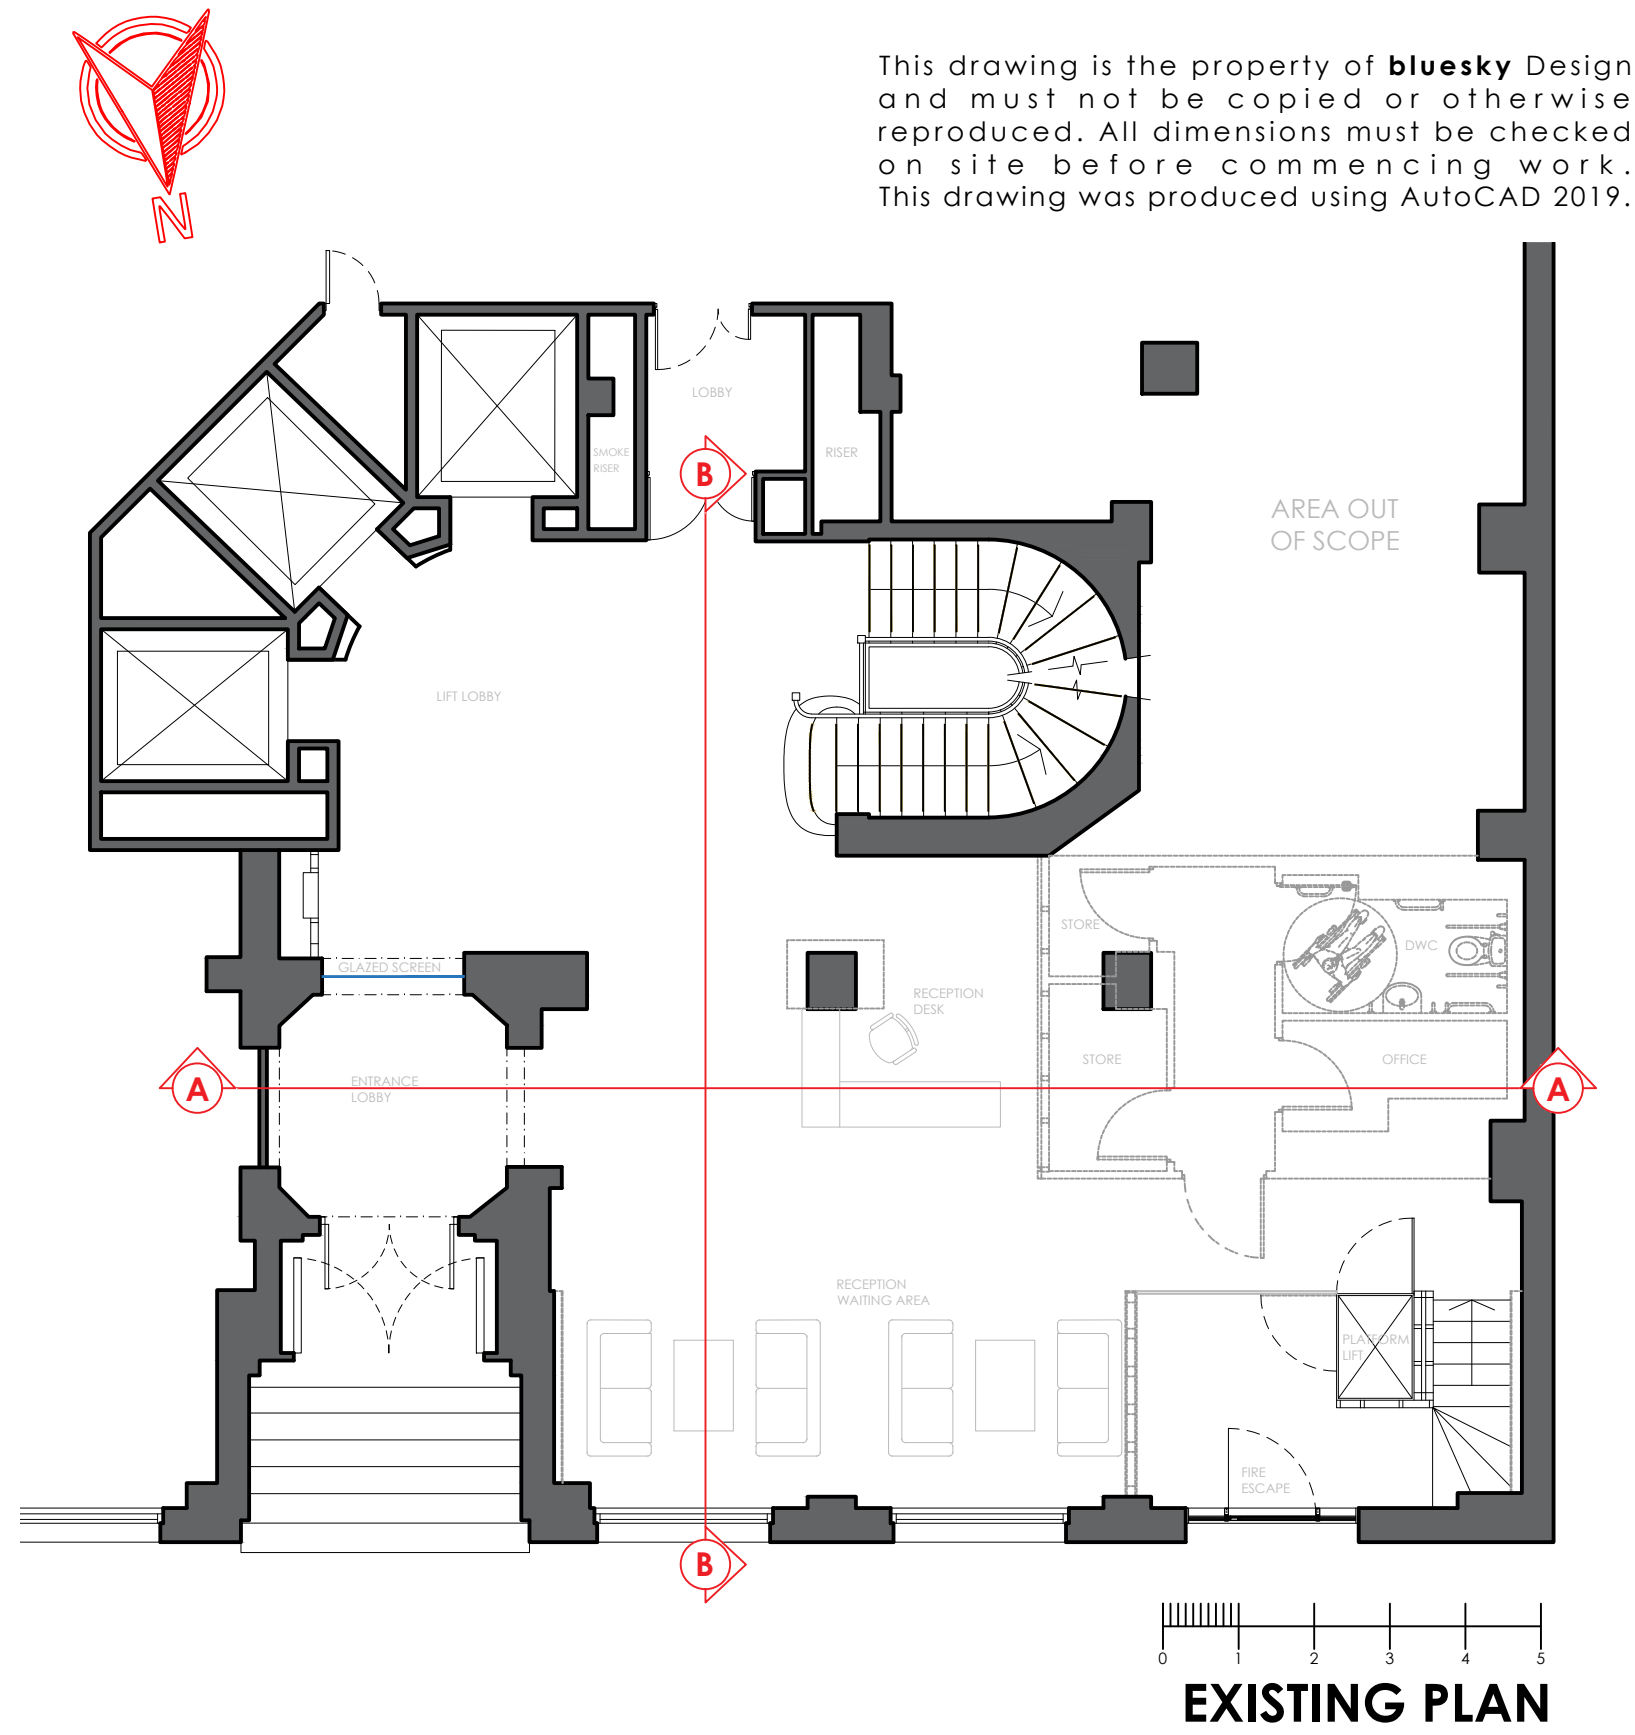

Rev	Date	Description	Initials
A	13.12.22	HERITAGE ISSUE	ST

FOR TENDER

Client:

GROSVENOR

Project:

SHIP CANAL HOUSE
CAT A REFURBISHMENT

Address:

KING STREET
MANCHESTER

Drawing Title:

GROUND FLOOR
EXISTING SECTIONS

Date:

07.12.2022

Project Number:

1308

Scale:

1:25@A1

Drawn by:

ST

Drawing Number:

1308-0G-EX-03A