


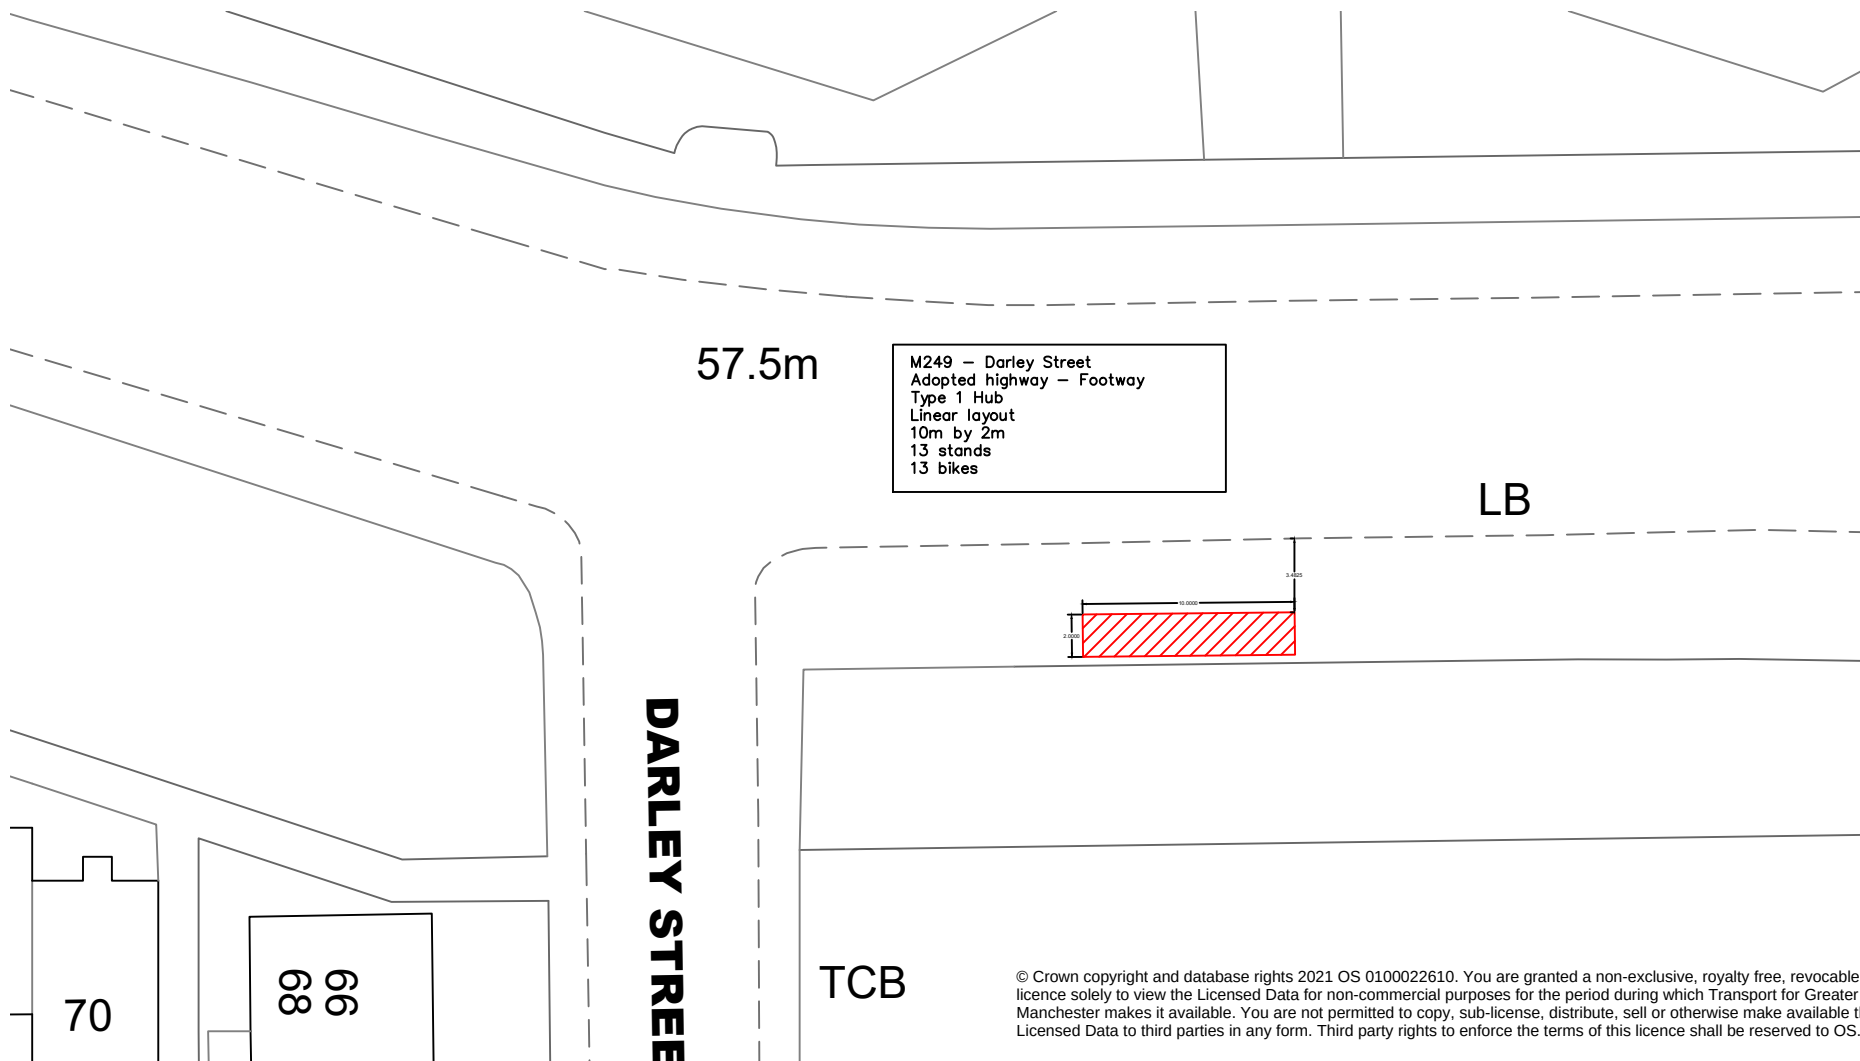

M249 - Darley Street
Adopted highway - Footway
Type 1 Hub
Linear layout
10m by 2m
13 stands
13 bikes

LB

TCB