


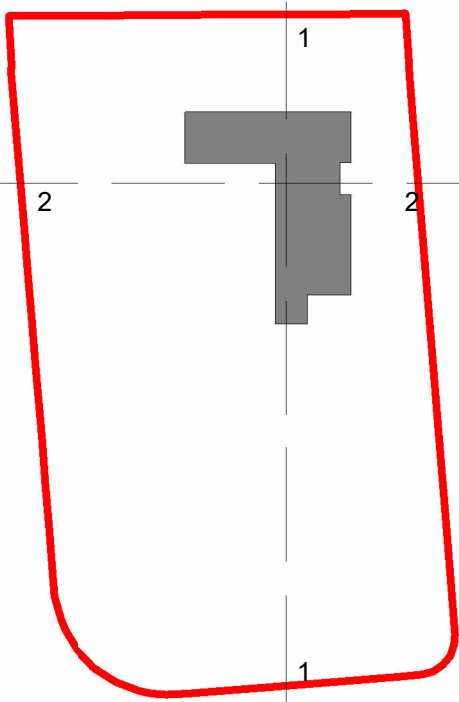

Section key
1 : 200

© Bowker Sadler Partnership Limited
This drawing is the subject of copyright which vests in Bowker Sadler Partnership Limited. It is an infringement of copyright to reproduce this drawing, by whatever means, including electronic, without the express written consent of Bowker Sadler Partnership Limited which reserves all its rights.
Bowker Sadler Partnership Limited asserts its rights to be identified as the author of this design


Drawing not to be scaled
Report Errors and Omissions to the Architect.
Check all dimensions on site
Drawing to be read in conjunction with the Health and Safety Plan and all relevant Risk Assessments

1:50
1:100
1m 2m 3m
1m 2m 3m 4m 5m 6m

Heights subject to design development re. Build ups.



Site Section 1 - North South
1 : 200

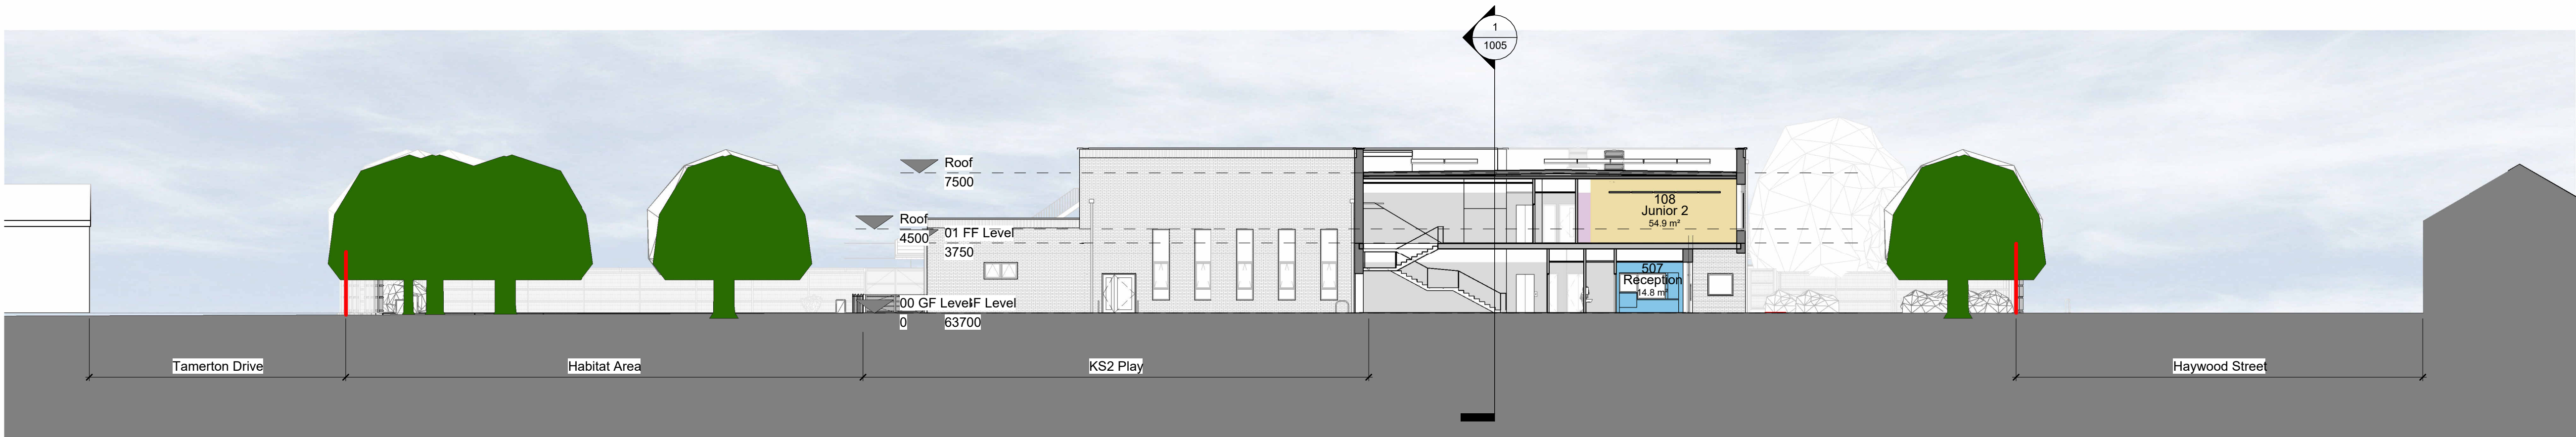

Site Section 2 - East West
1 : 200

B	30.01.23	SW	Solar PV canopy added over car parking	AC
A	19.12.22	SW	Building footprint amended stage 3 feedback	AC
Rev.	Date	Dm.		Chkd.

BOWKER SADLER ARCHITECTURE

Hatherlow House | Hatherlow | Romiley | Stockport | SK6 3DY
0161 406 7333 | office@bowker-sadler.co.uk | www.bowker-sadler.co.uk

Project
Olive Primary School,
Manchester

Client
Conlon Construction Limited

Drawing
Proposed Site Sections

Scale 1 : 200	Sheet Size @ A1	Drawn SW	Checked AC	Date 9.12.22
Project No. FS0766	Originator -BSA	Zone -XX	Level -XX	Form Discipline -D - A -
Status				Number 1005
				Revision B

Planning