






- Clay blocks
Pattern: Stack bond
- Clay blocks
Pattern: Single soldier course

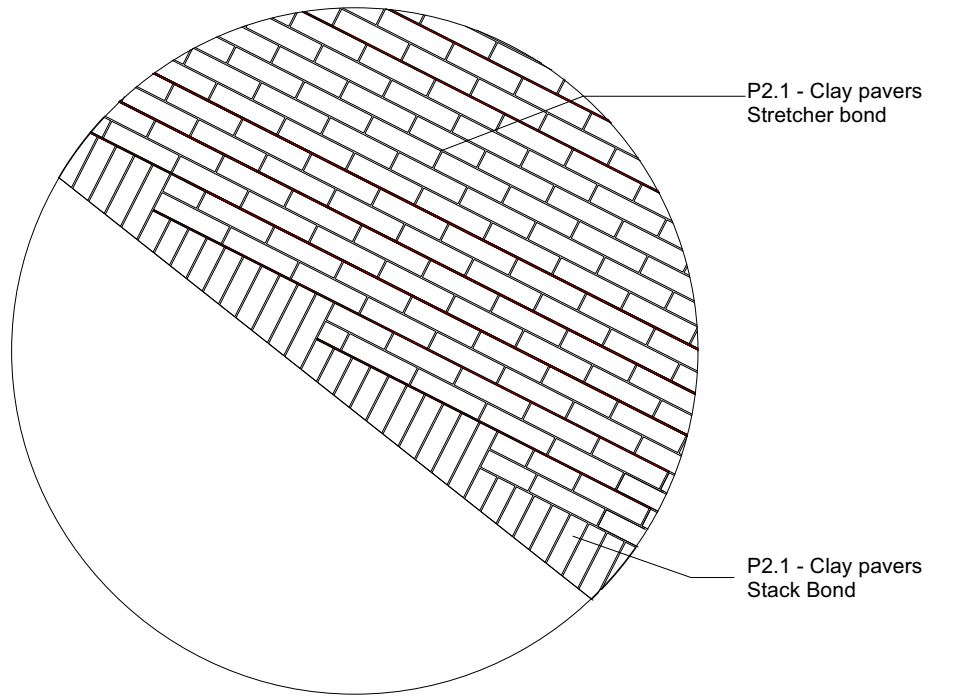

1 Detail Area 1
Scale 1:20

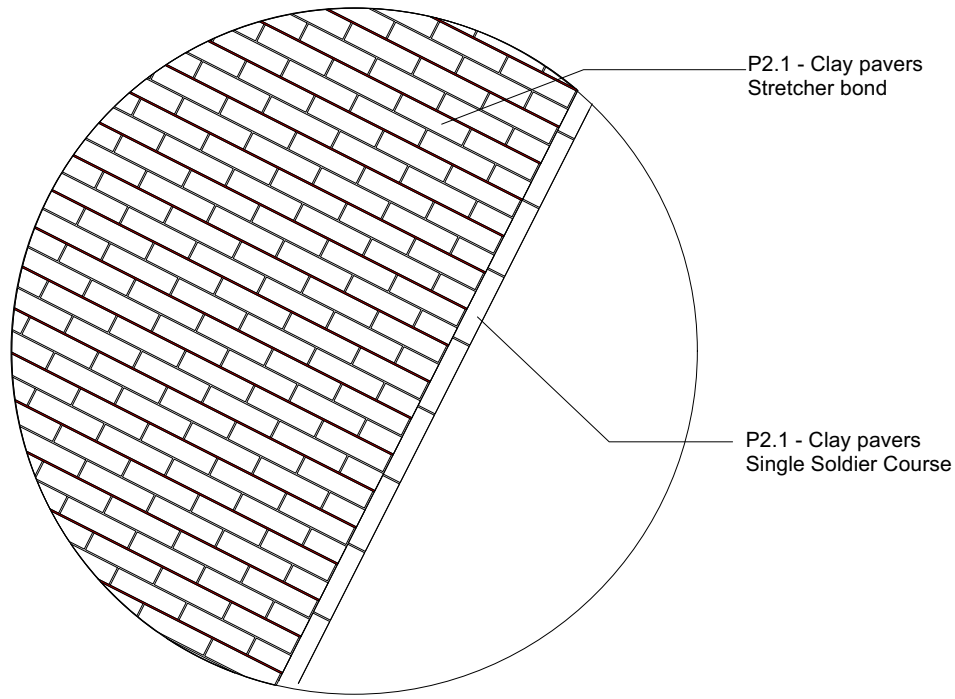

2 Detail Area 2
Scale 1:20

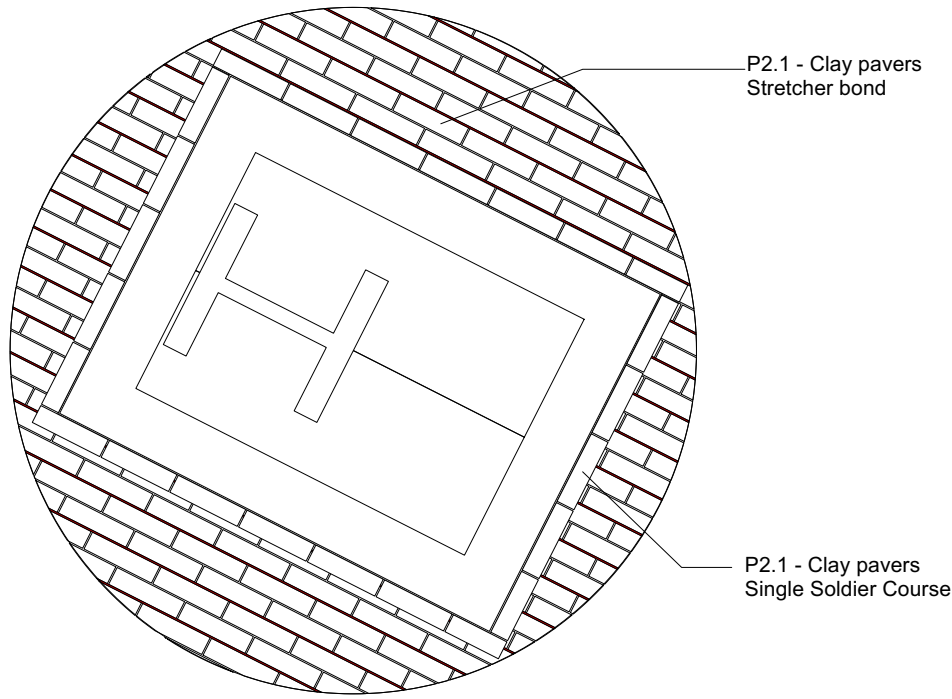

3 Detail Area 3
Scale 1:20

Refer to drawing NP4-PLA-04-XX-DR-L-5007 for clay paving interface details in the main square

Refer to drawing NP4-PLA-04-XX-DR-L-1000 for hardworks drawing

D4-C01	14-03-22	Stage 5	TF	KR
S4-P01	04-12-20	Stage 4	AT	KR
Revision	Date	Description	Drawn	Apprvd.

Client	MEPC		
Project	Noma, Plot P, Manchester		
Drg Title	Colonnade Paving Interface Details		
Created on	Created by	Approved by	
05.04.19	AT	KR	
Scale	Size	Workstage	
1:100/1:20	A1	Stage 5	
Drg No.	Suitability	Revision	
NP4-PLA-04-XX-DR-L-5008	D4	C01	



Planit I.E. Limited
E: info@planit-ie.com W: planit-ie.com
MANCHESTER
2 Back Grafton St, Altrincham, WA14 1DY
T: 0161 928 9281
LONDON
Unit 6 Waterside, 44-48 Wharf Road, London, N1 7UX
T: 0207 253 5678
LIVERPOOL
No. 8 Princes Parade, Princes Dock, Liverpool, L3 1DL
T: 0151 705 6746



THIS DRAWING IS COPYRIGHT PROTECTED AND MAY NOT BE REPRODUCED IN WHOLE OR PART WITHOUT WRITTEN AUTHORITY FROM THE OWNER.

NOTES:

1. Do not scale from this drawing.
2. Always work to noted dimensions.
3. All dimensions are in millimetres unless otherwise stated.
4. All setting out, levels and dimensions to be agreed on site.
5. The dimensions of all materials must be checked on site before being laid out.
6. This drawing must be read with the relevant specification clauses and detail drawings.
7. Order of construction and setting out to be agreed on site.