



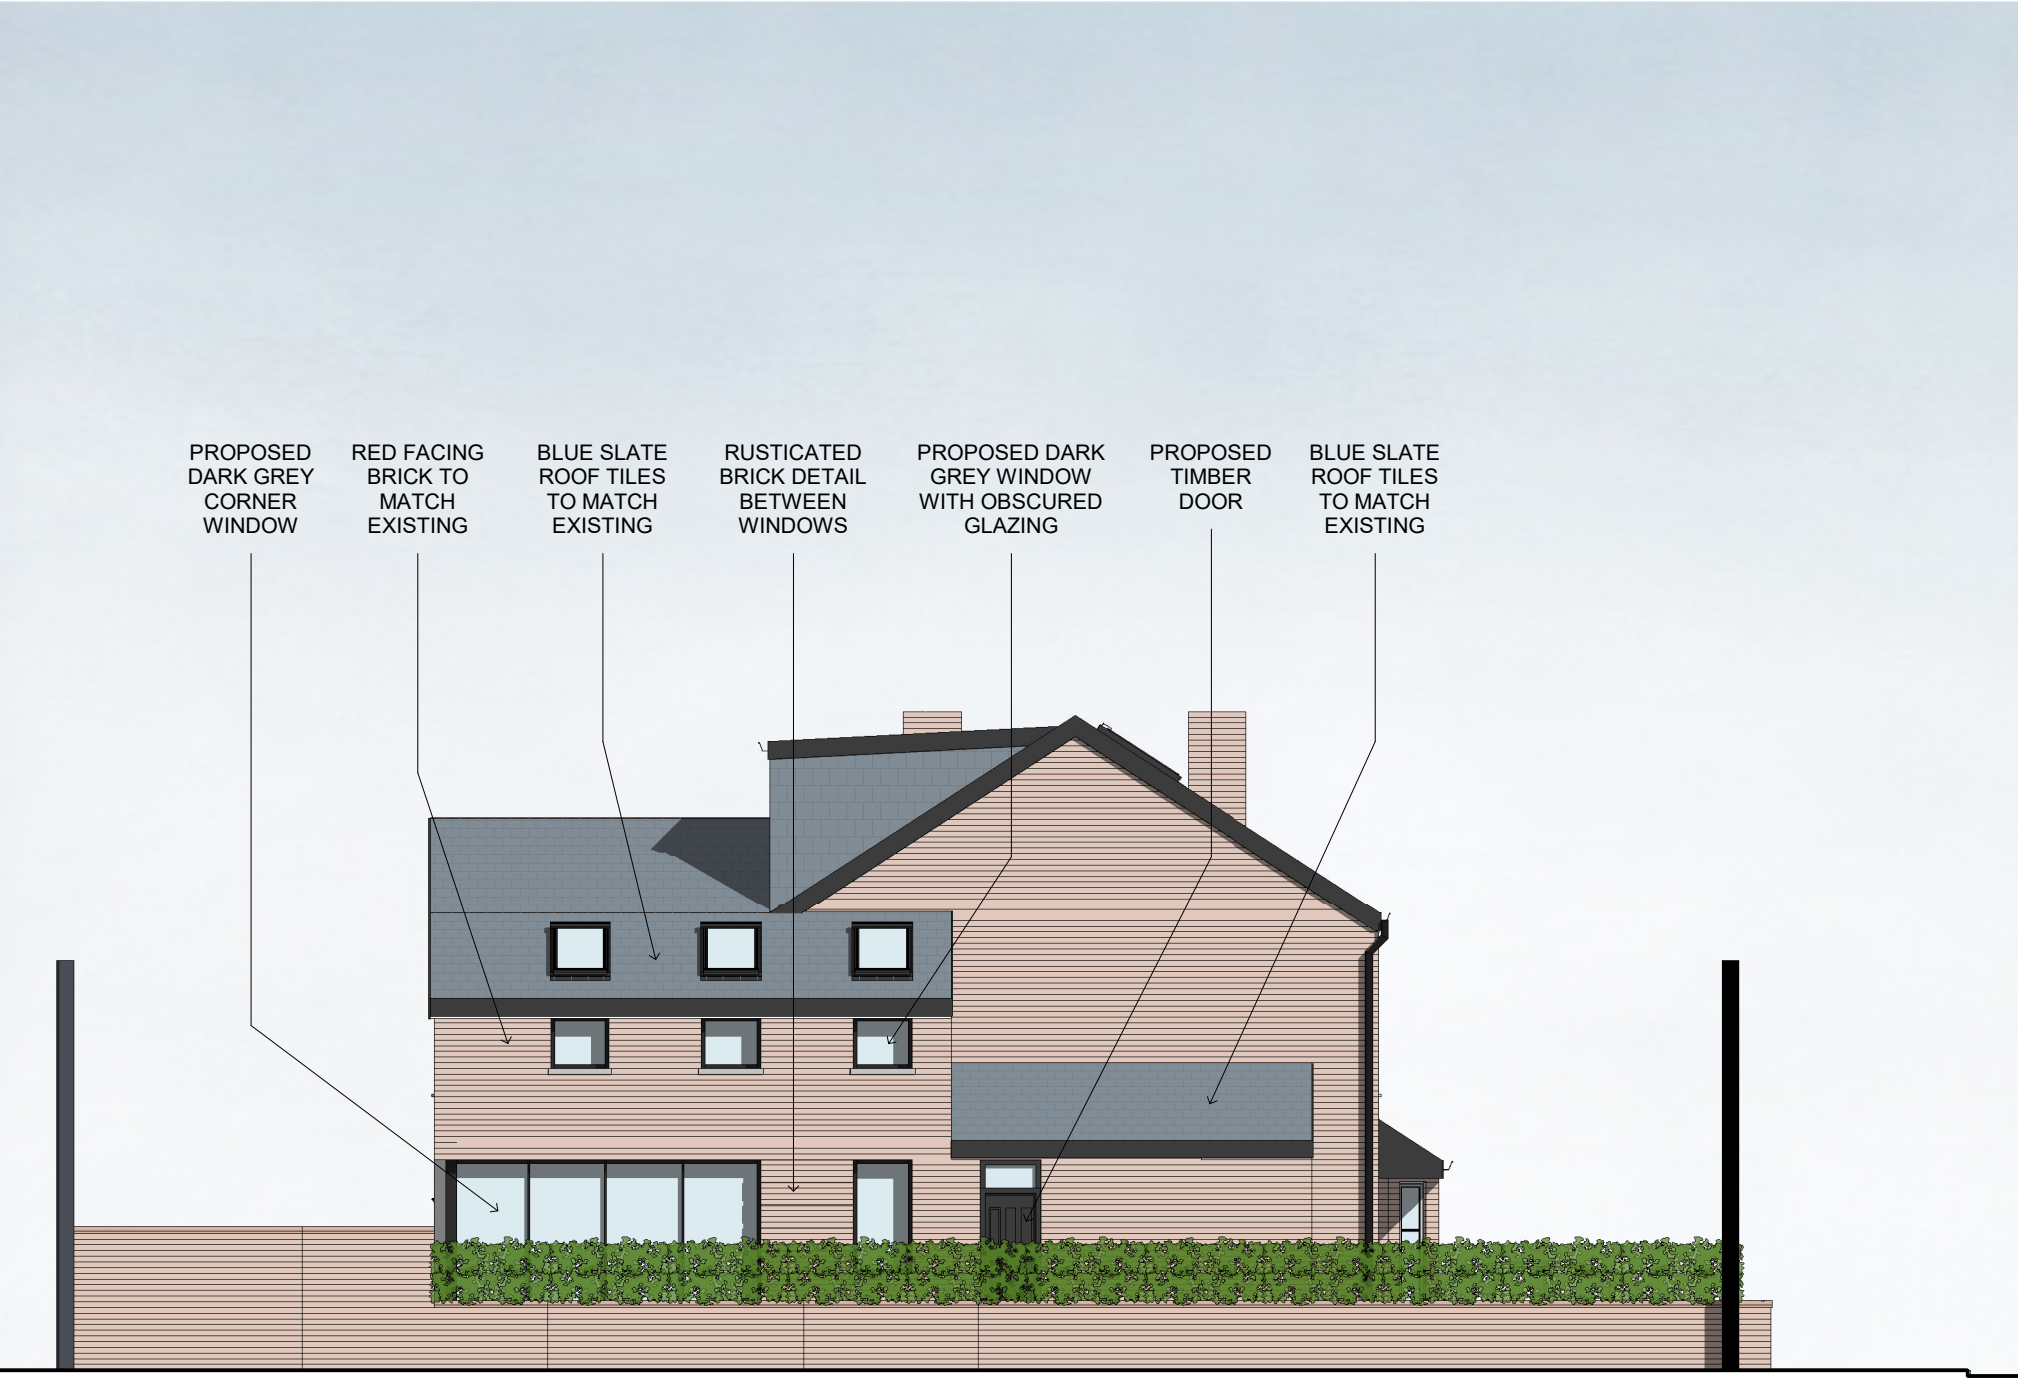

West Elevation - Proposed
1 : 100

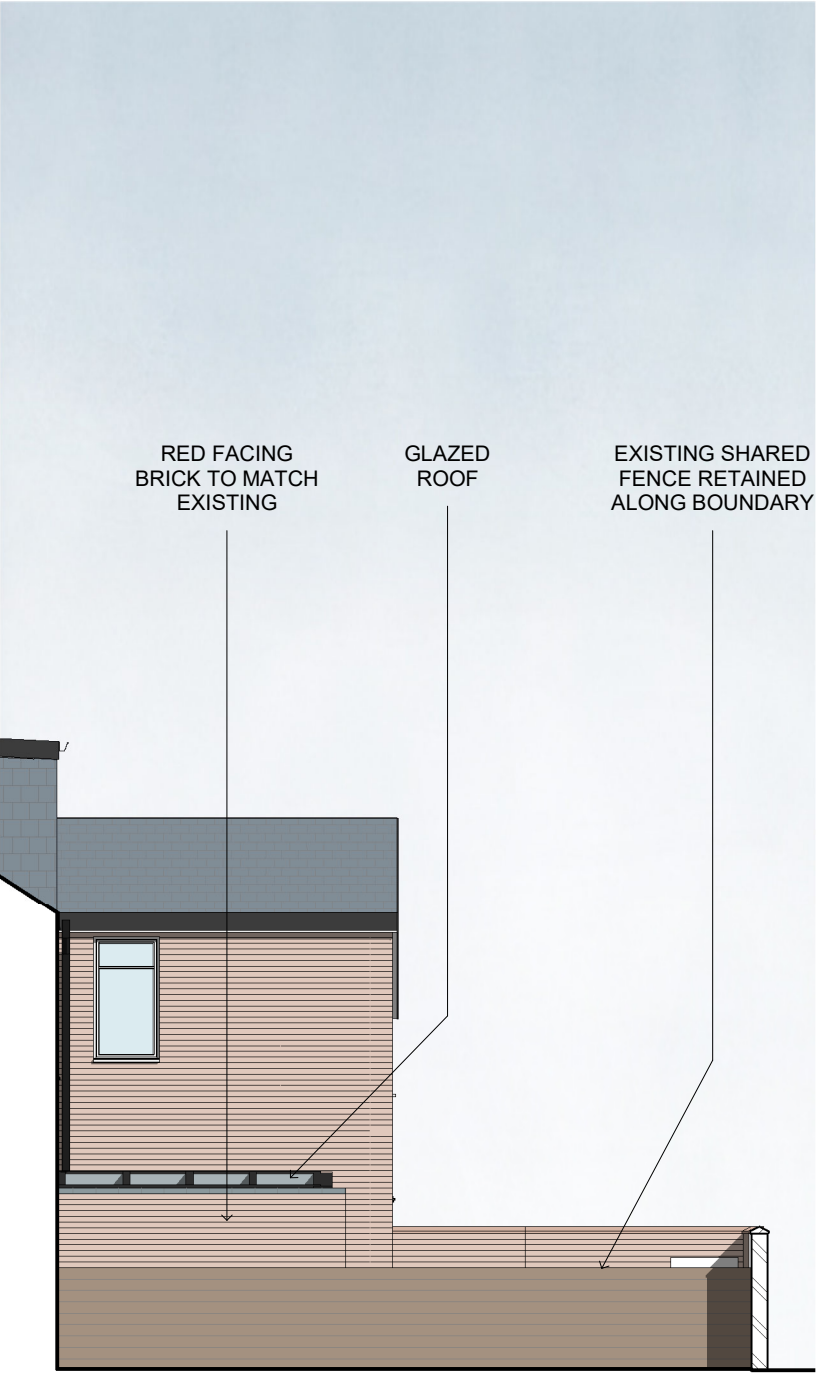

East Elevation - Proposed
1 : 100