



Notes

ICE Architects take no responsibility for any alterations required by building from the drawings. It is the responsibility of the client to ensure that the drawings are used in accordance with the intended purpose. The drawings are not to be used for any other purpose without the written consent of ICE Architects. The drawings are not to be used for any other purpose without the written consent of ICE Architects.

Drawings to be used in conjunction with Structural Engineers, Specialist Suppliers, Manufacturers and other relevant parties. The drawings are not to be used for any other purpose without the written consent of ICE Architects.

The drawing is copyright of ICE Architects Ltd

NOTE: PLANS TO BE READ IN CONJUNCTION WITH STRUCTURAL ENGINEERS, MAKE ENGINEERS, LANDSCAPE ARCHITECTS AND SPECIALIST SUPPLIERS/ MANUFACTURERS DRAWINGS AND DETAILS

NOTE: DO NOT SCALE OFF THIS DRAWING. ALL DIMENSIONS AND SETTING OUT TO BE CONFIRMED PRIOR TO WORK. COMMENTING DIMENSIONS DO NOT INCLUDE PLASTER UNLESS STATED OTHERWISE TO SCALE.

This drawing and the building works depicted are the copyright of the architect and may not be reproduced except by written permission.

KEY:

EXISTING WALL

EXISTING SECOND FLOOR PLAN



KEY:

EXISTING WALL

EXISTING FIRST FLOOR PLAN



KEY:

EXISTING WALL





EXISTING GROUND FLOOR PLAN



KEY:

EXISTING WALL

EXISTING BASEMENT PLAN

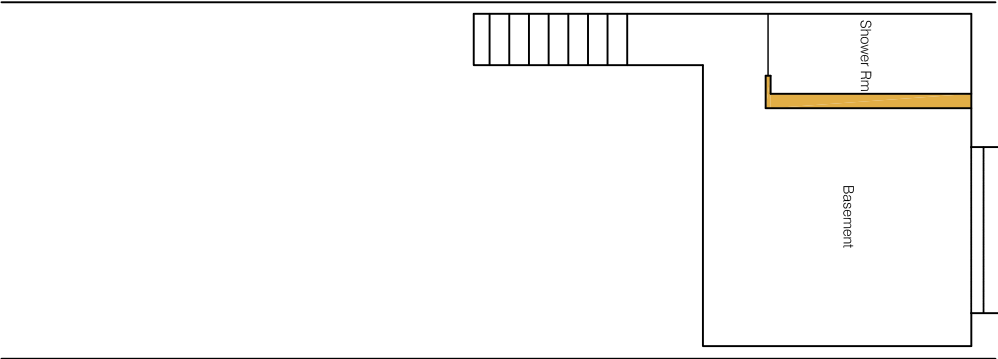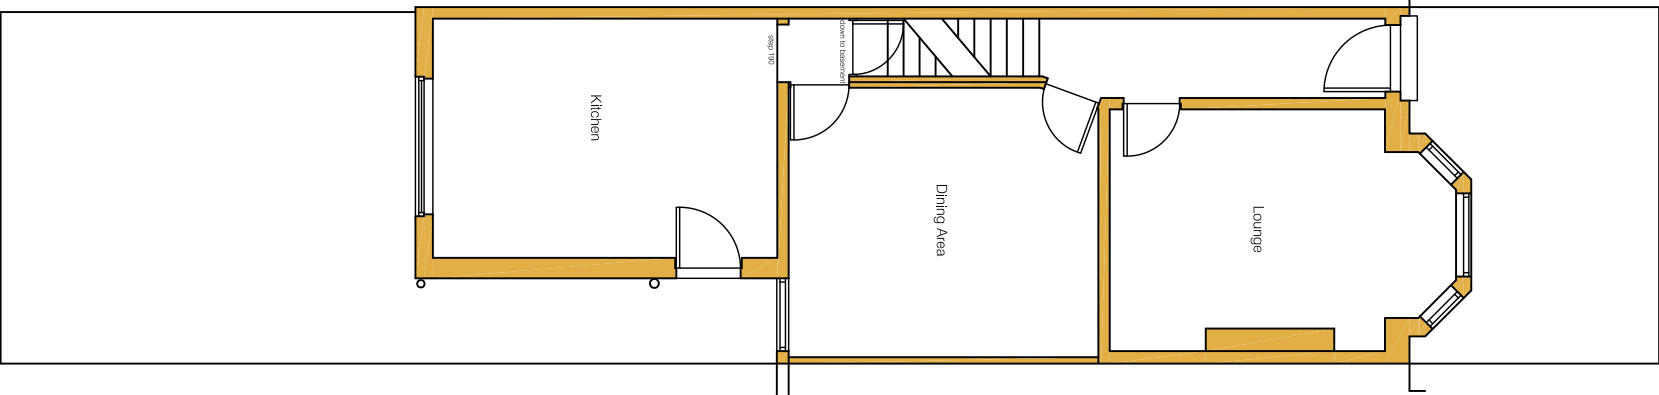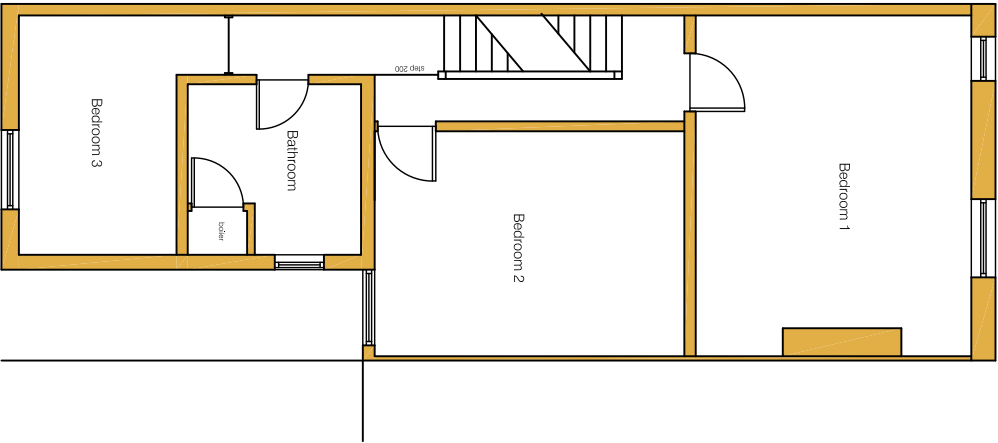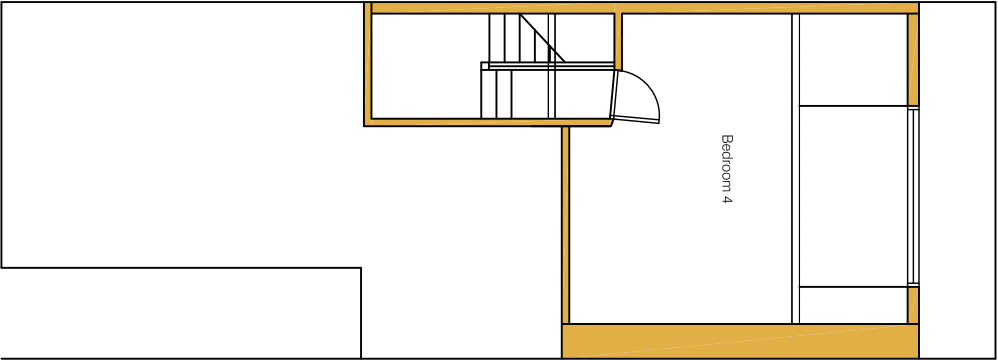

A: 174A Ashby Road Hale, Cheshire WA15 8SF
T: 01606 84143
E: enquiries@ice-arch.co.uk

MS BEARDOW

20 LEOPOLD AVE
WEST DIDSBUURY M20 1JL

EXISTING FLOOR PLANS

Scale	1:200	1:100	1:50	1:20
Scale	0	2	4	6
Scale	0	1	2	3
Scale	0	0.5	1	1.5
Scale	0	0.2	0.4	0.6
Scale	0	0.8	1	metres