
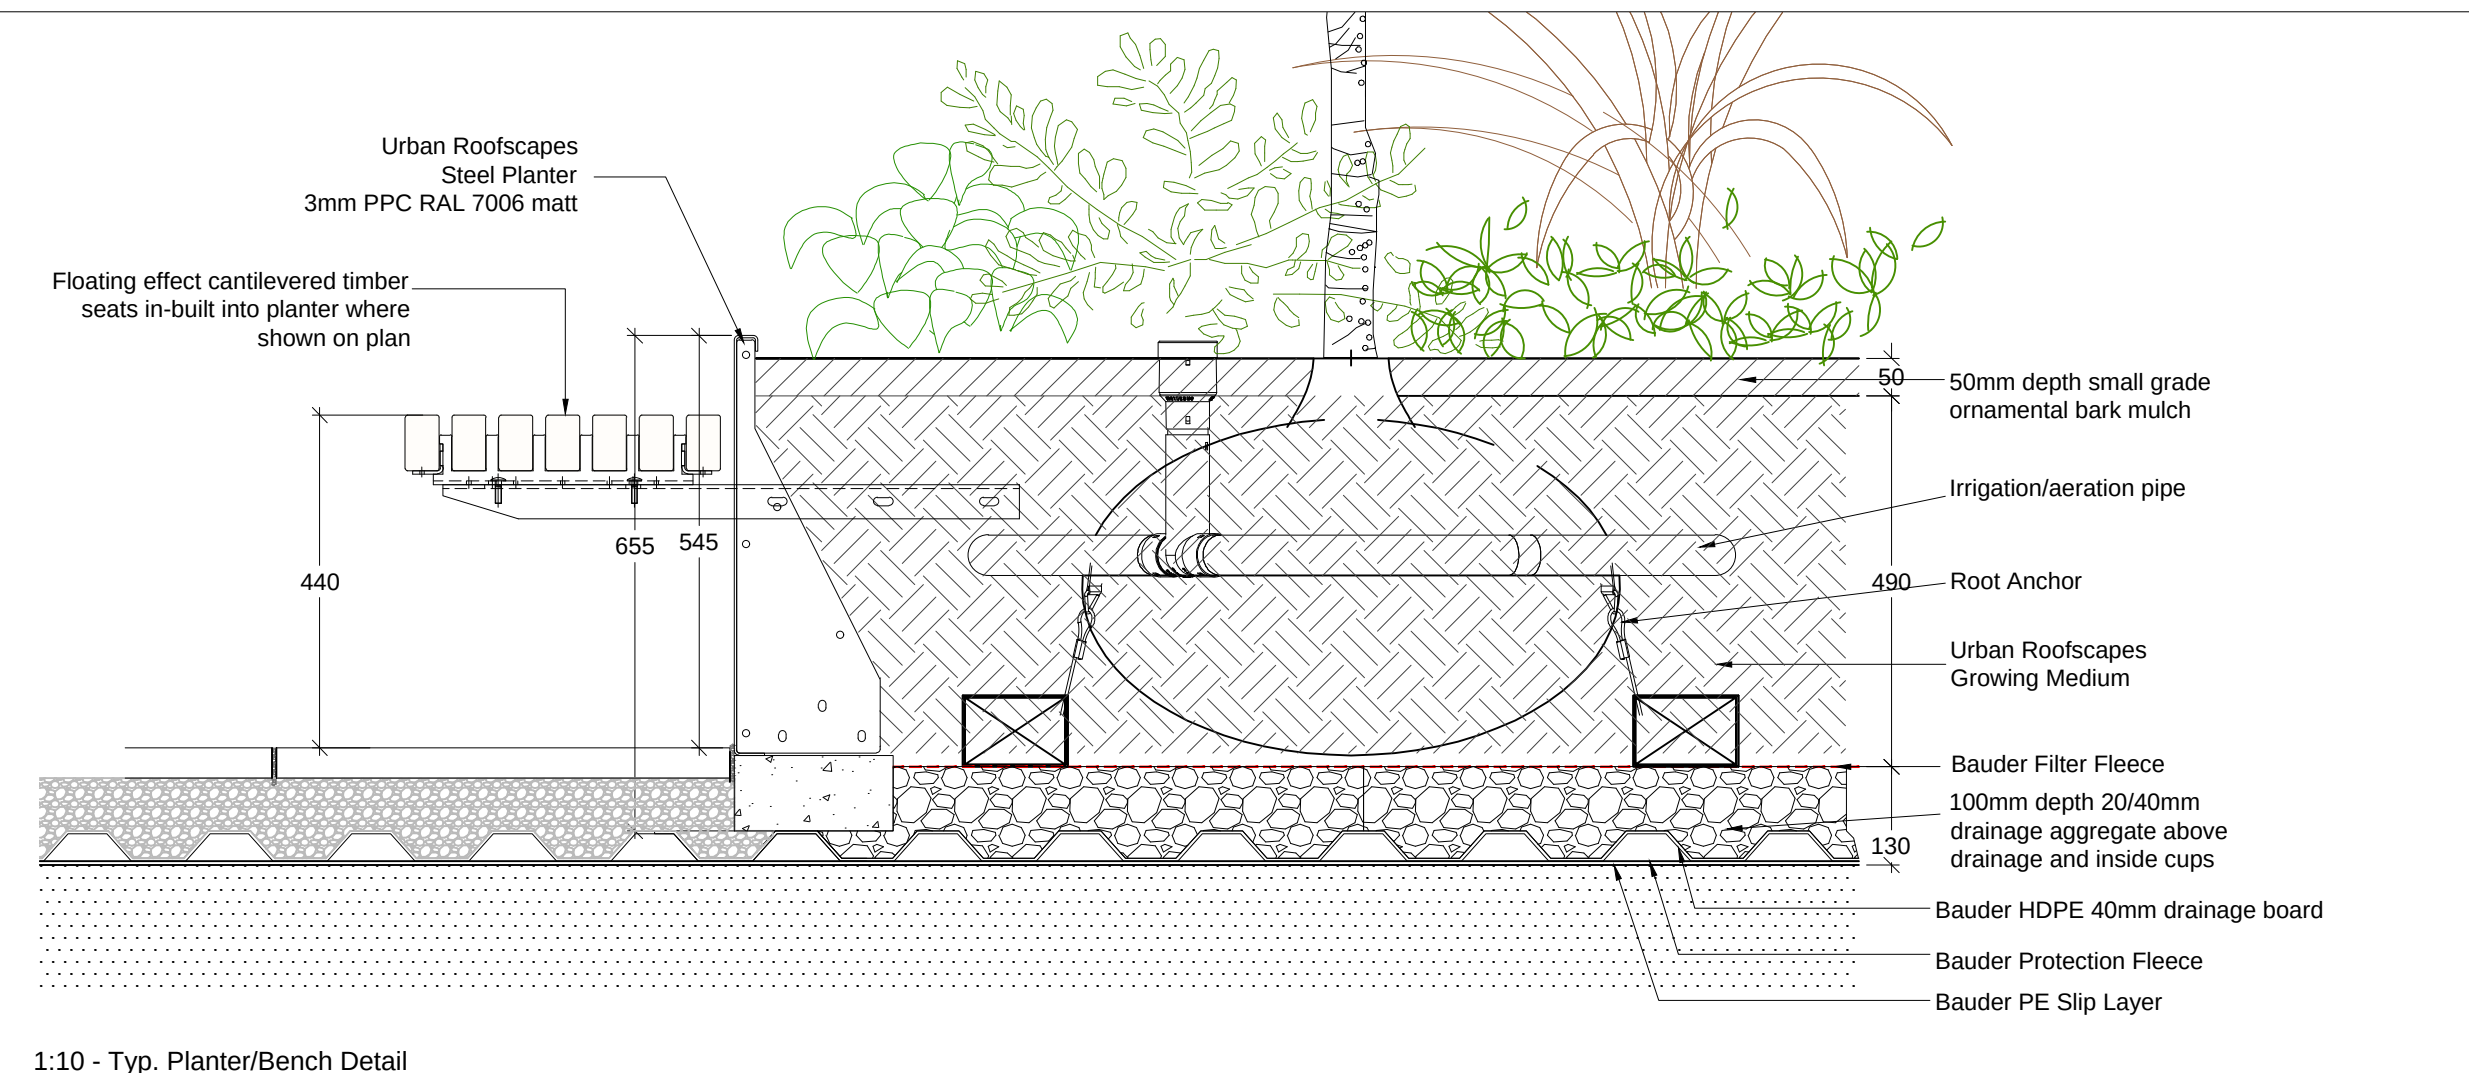
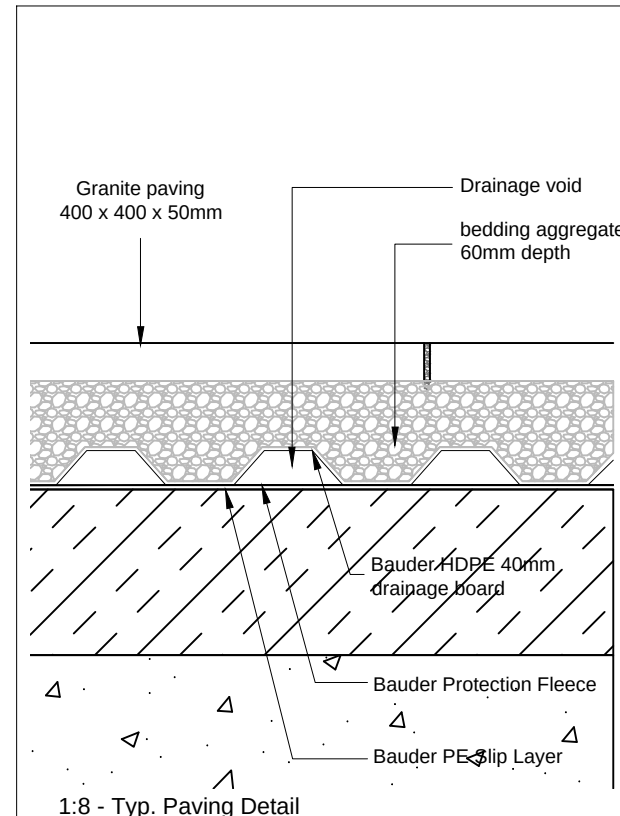


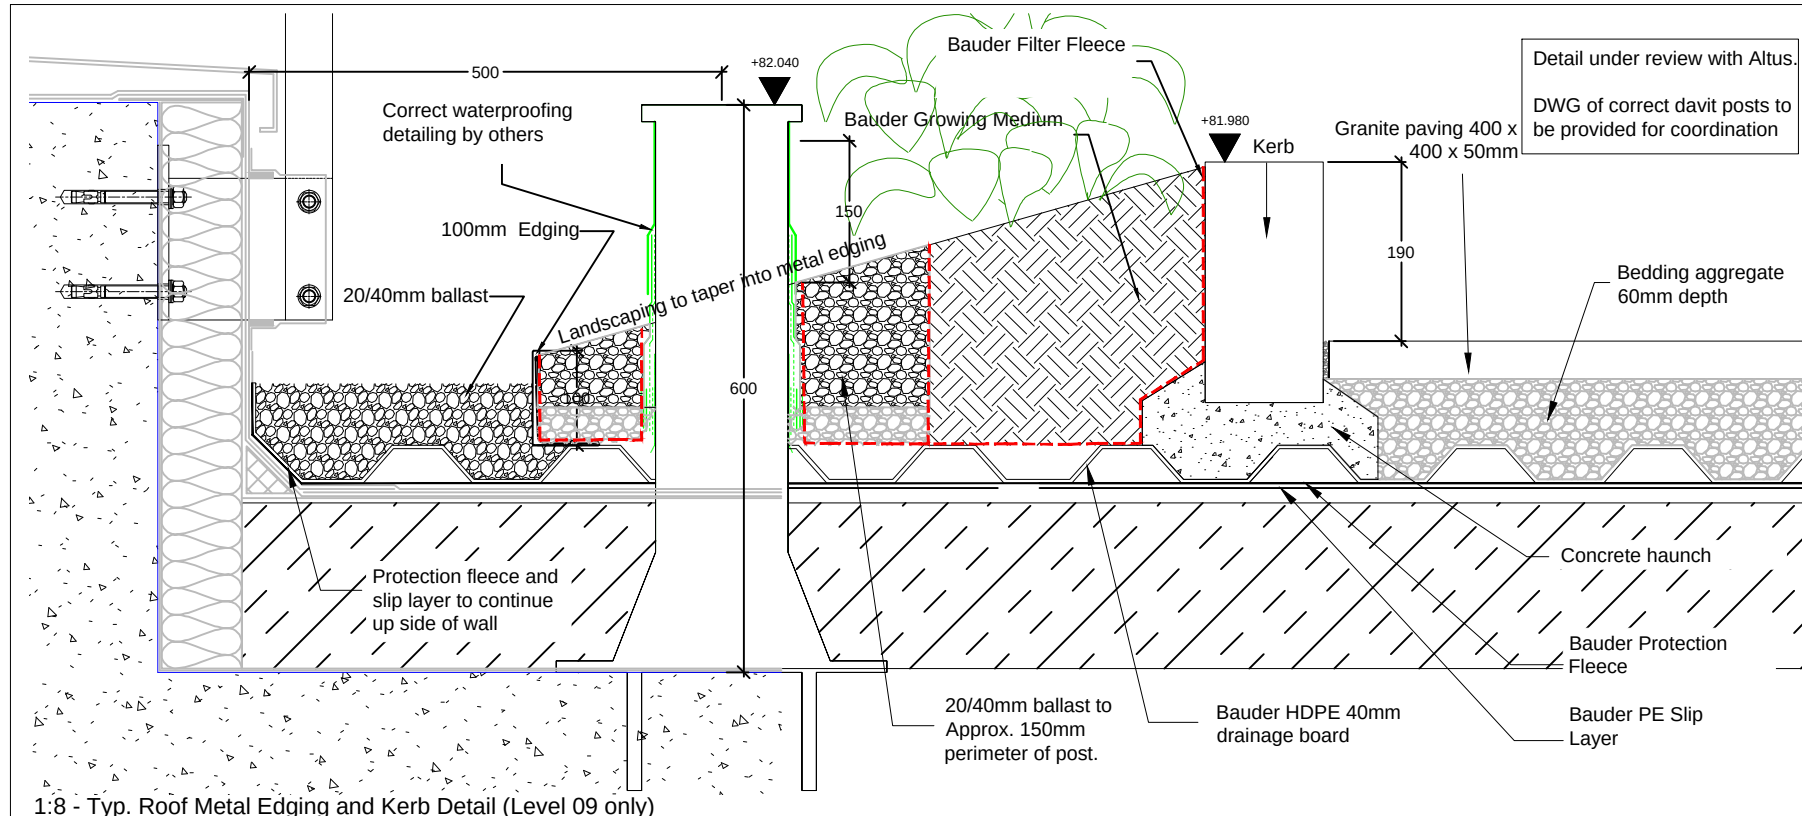

Notes:

1. THE COPYRIGHT OF THIS DRAWING IS VESTED IN URBAN ROOFSCAPES AND IT MAY NOT BE REPRODUCED IN WHOLE OR PART OR USED FOR THE MANUFACTURE OF ANY ARTICLE WITHOUT THE EXPRESS PERMISSION OF THE COPYRIGHT HOLDERS.
2. WORK TO FIGURED DIMENSIONS ONLY.
3. THIS DRAWING IS TO BE READ IN CONJUNCTION WITH ALL RELEVANT ARCHITECT'S, SERVICE ENGINEER'S AND UR DRAWINGS AND SPECIFICATIONS.

C00		LF	08.08.22
P01	Davit section added	LF	27.05.22
REV:	DESCRIPTION:	BY:	DATE:
STATUS:	FOR CONSTRUCTION		

DRAWN BY:



CLIENT:

ARCHITECT:

SITE: Ancoats
Rochdale Rd, Manchester

TITLE: Level 7 & 9
Typical Build-Up Details

SCALE AT A3:	DATE: 08.08.22	DRAWN: LF	CHECKED:
DRAWING NO: ANC-UR-0422-402	REVISION: C 00		