




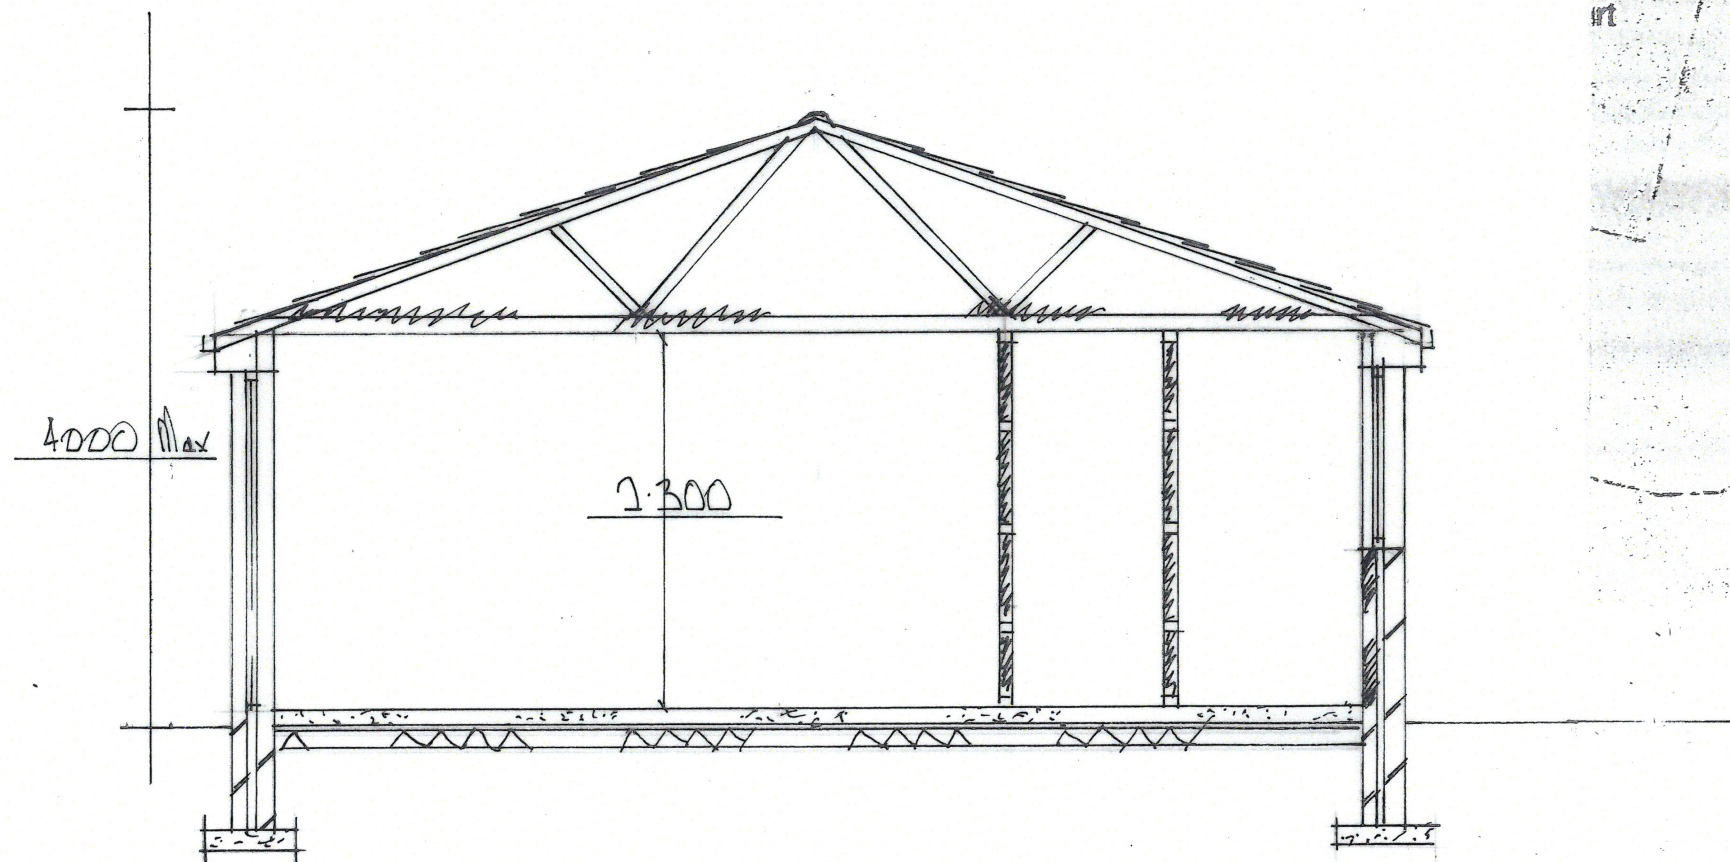

Typical Section

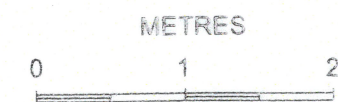

SCALE 1:50

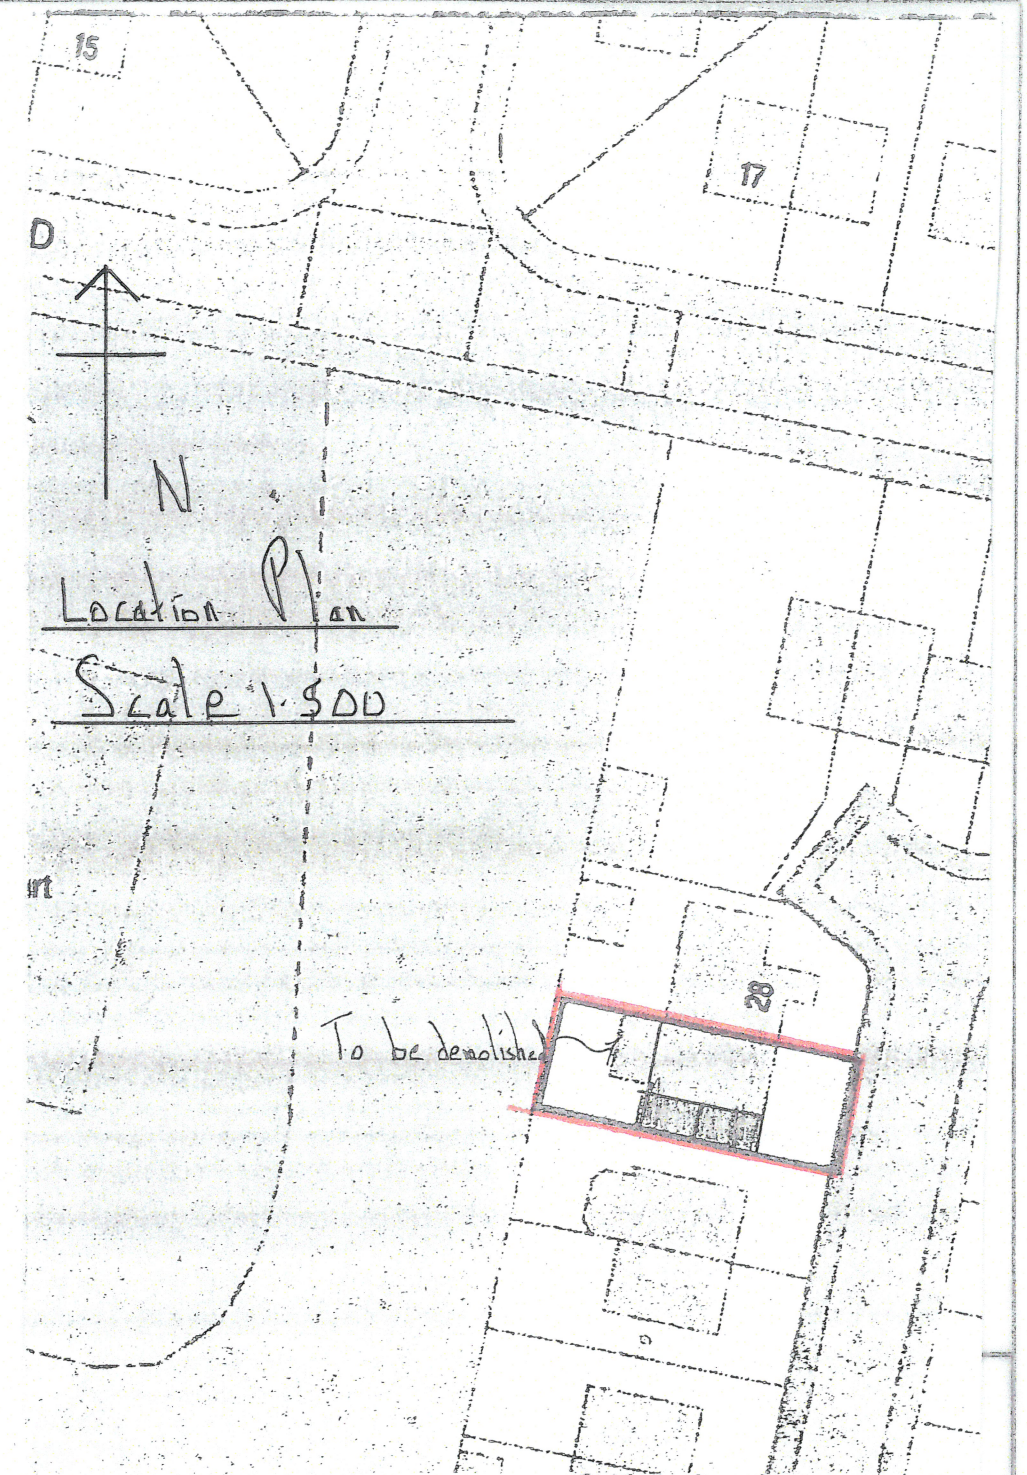

SCALE 1:100

REV	DATE	AMENDMENTS	INT
Harry Jackson Surveyors Limited Unit 4A Farnworth Park Industrial Estate Wellington Street, Farnworth, Bolton BL4 7BY Tel: 01204 701740 Mobile: 07931 321879			
CLIENT	Mr & Mrs Taylor		
ADDRESS	30 Allan Roberts Close Blackley Manchester M9 8NL		
PROJECT	Single Storey Side Extension		
TITLE	Building Regulations and Local Development Certificate		
DRAWN BY	10/11/10 AJL	REV	
SCALE		DATE	10/12/10
DRAWN BY	HJ	SHEET SIZE	A3
CHECKED BY	JJ	COPYRIGHT	©