


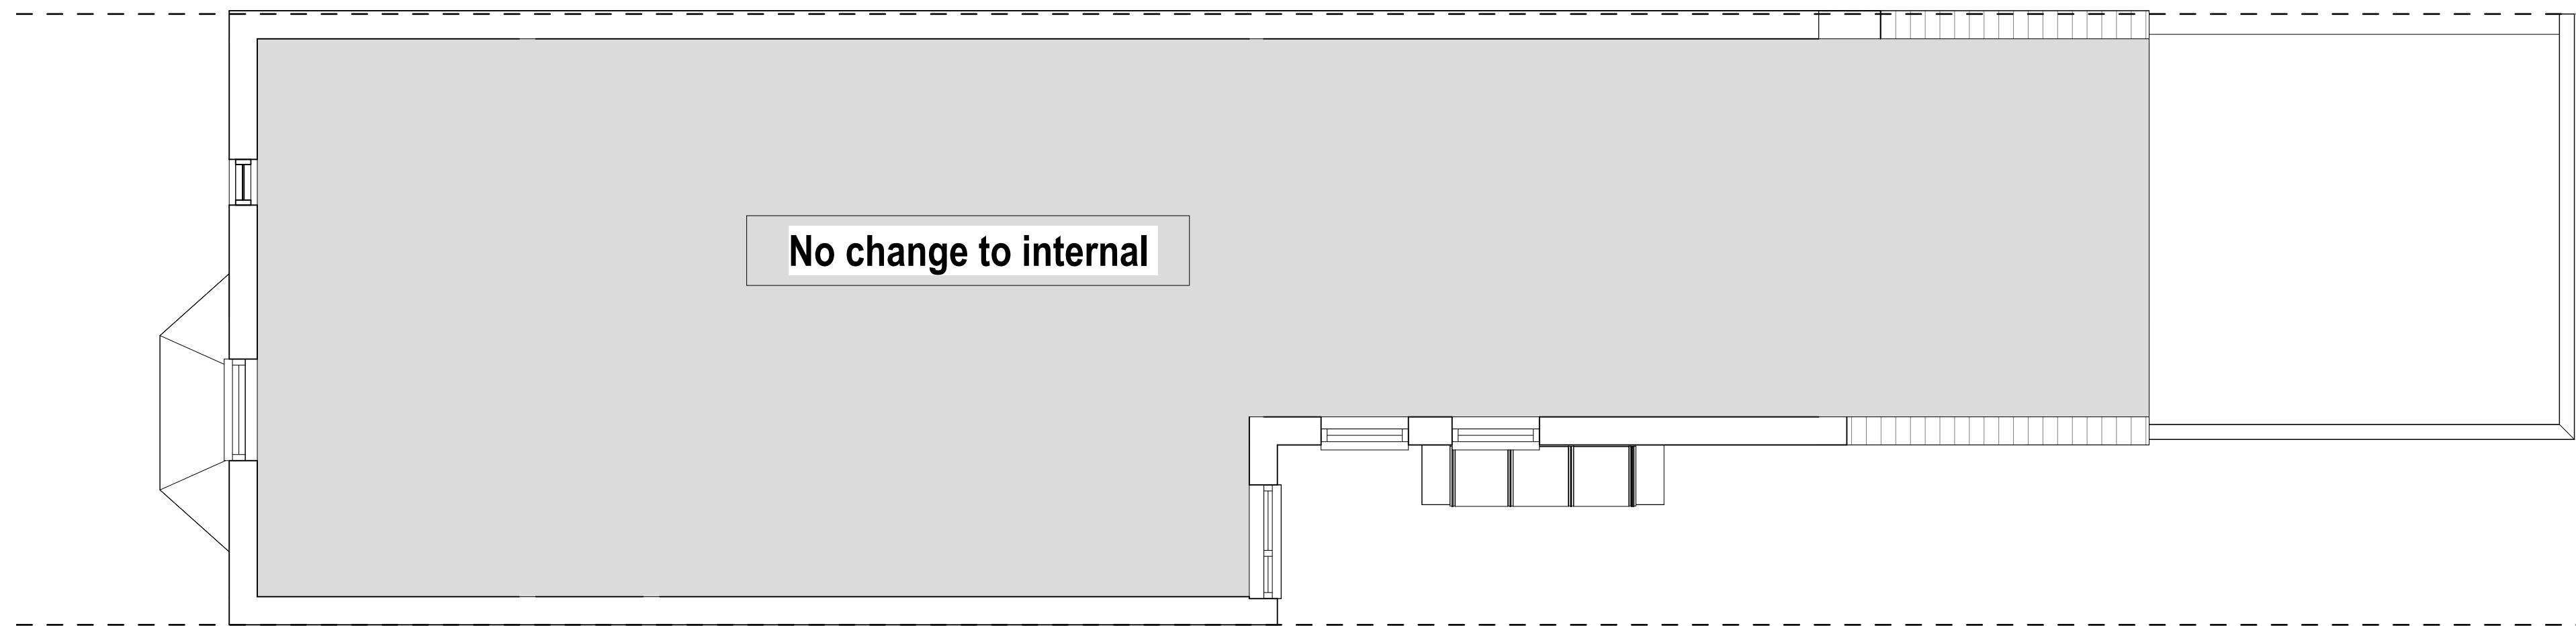

2 Level 1 Proposed
1:50

