


The builder must check the site and the approved drawings before commencing the works and must take any working measurements as necessary. Any discrepancy in the drawing must be reported to the client .

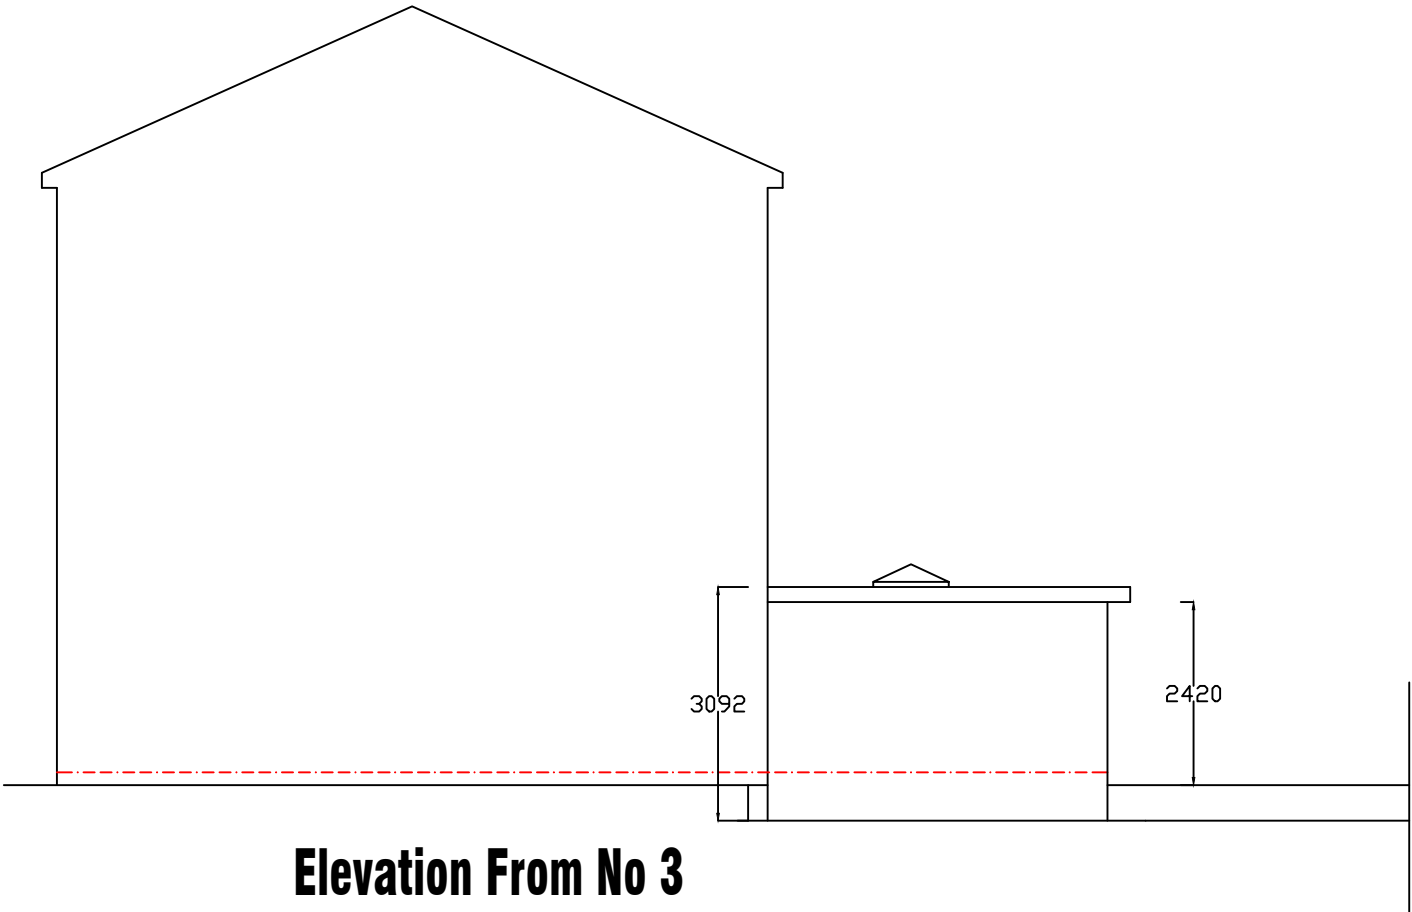

		REVISION		initial	
no.	date	description			
H S H Engineering Design Services Ltd 428 Cheetham Hill Road Cheetham Manchester M8 9LE. UK 01617956385,07940197 333					
project title	Proposed ground floor extension at the rear of the building to create habitable room.				
client	Ms Adelina Mustafa				
dwg. title	Proposed Elevation				
dwg.no.	sheet no.	scale.	job no.		
04A		1:100 @ A3			
2 Longshaw Close Manchester M8 5XL					
drawn by.	checked by.	approved by.	date		
TZ		-	Oct 2022		